

ALL DIMENSIONS TO BE VERIFIED BY THE CONTRACTOR ON SITE

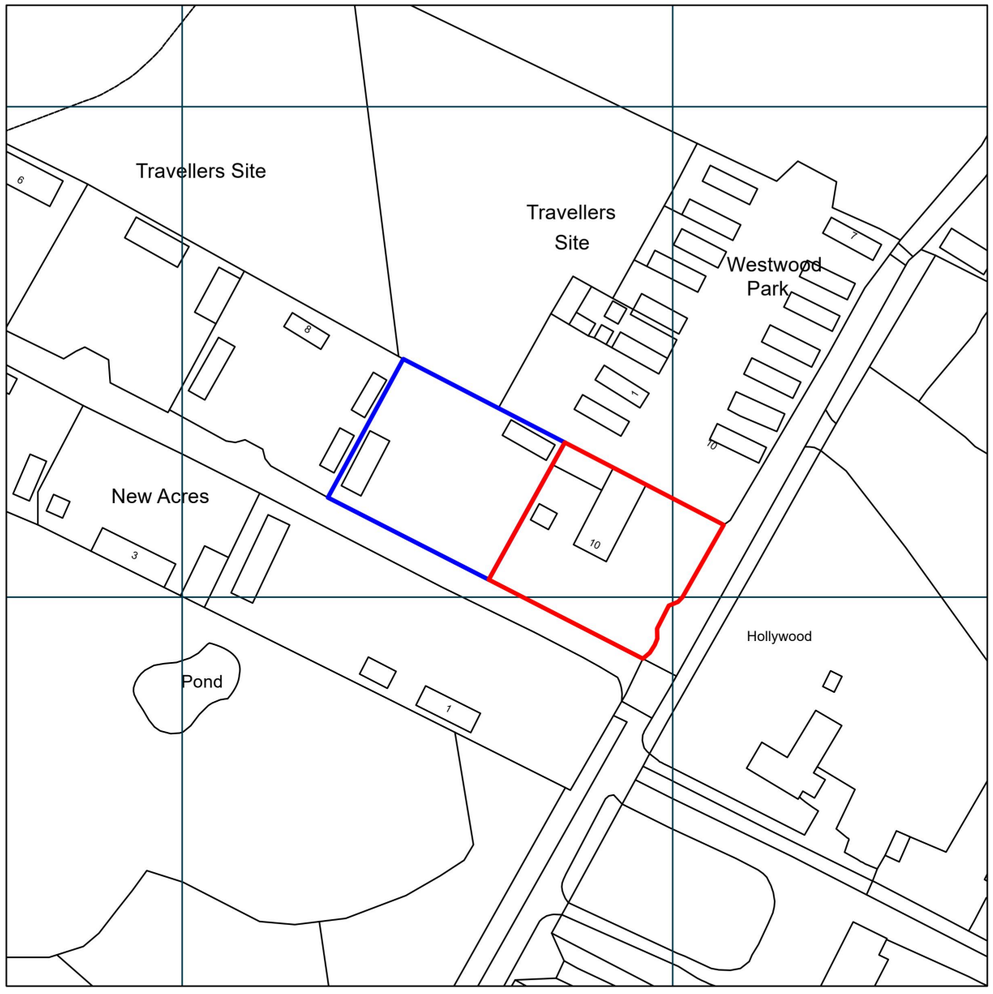

LOCATION PLAN
Scale: 1:1250 @ A3

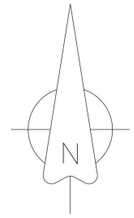

Scale bar



REV	DESCRIPTION	DATE	INIT	CHKD
STATUS				

Client
Mr. J O ' Driscoll

Project

Title
E x isting Site Plan

Scale	Date	Drawn	Checked
N / A @ A3 N / A @ A1	0 9 .10.2026	N / A	N / A

Project No: 2026 - 0 9

Drawing No. 9001

Revision