
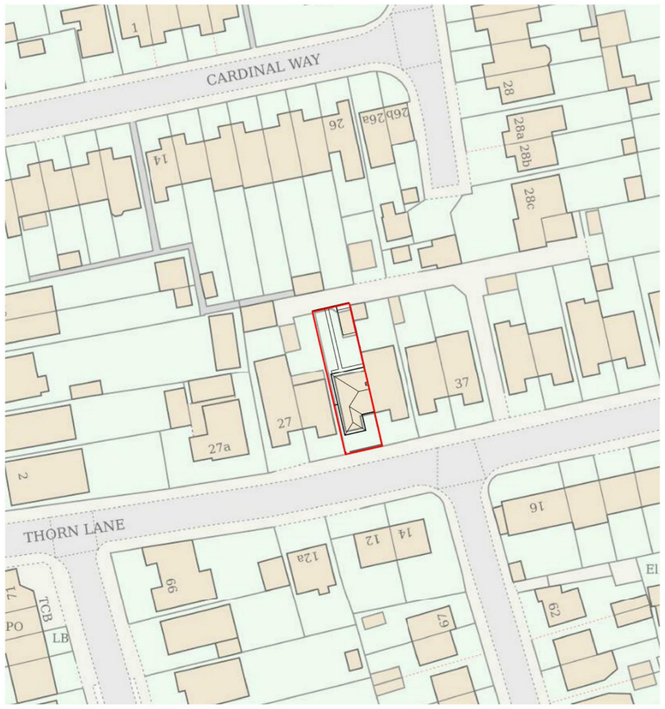


LOCATION PLAN

1 : 1250 @A3

0 25m 50m 100m

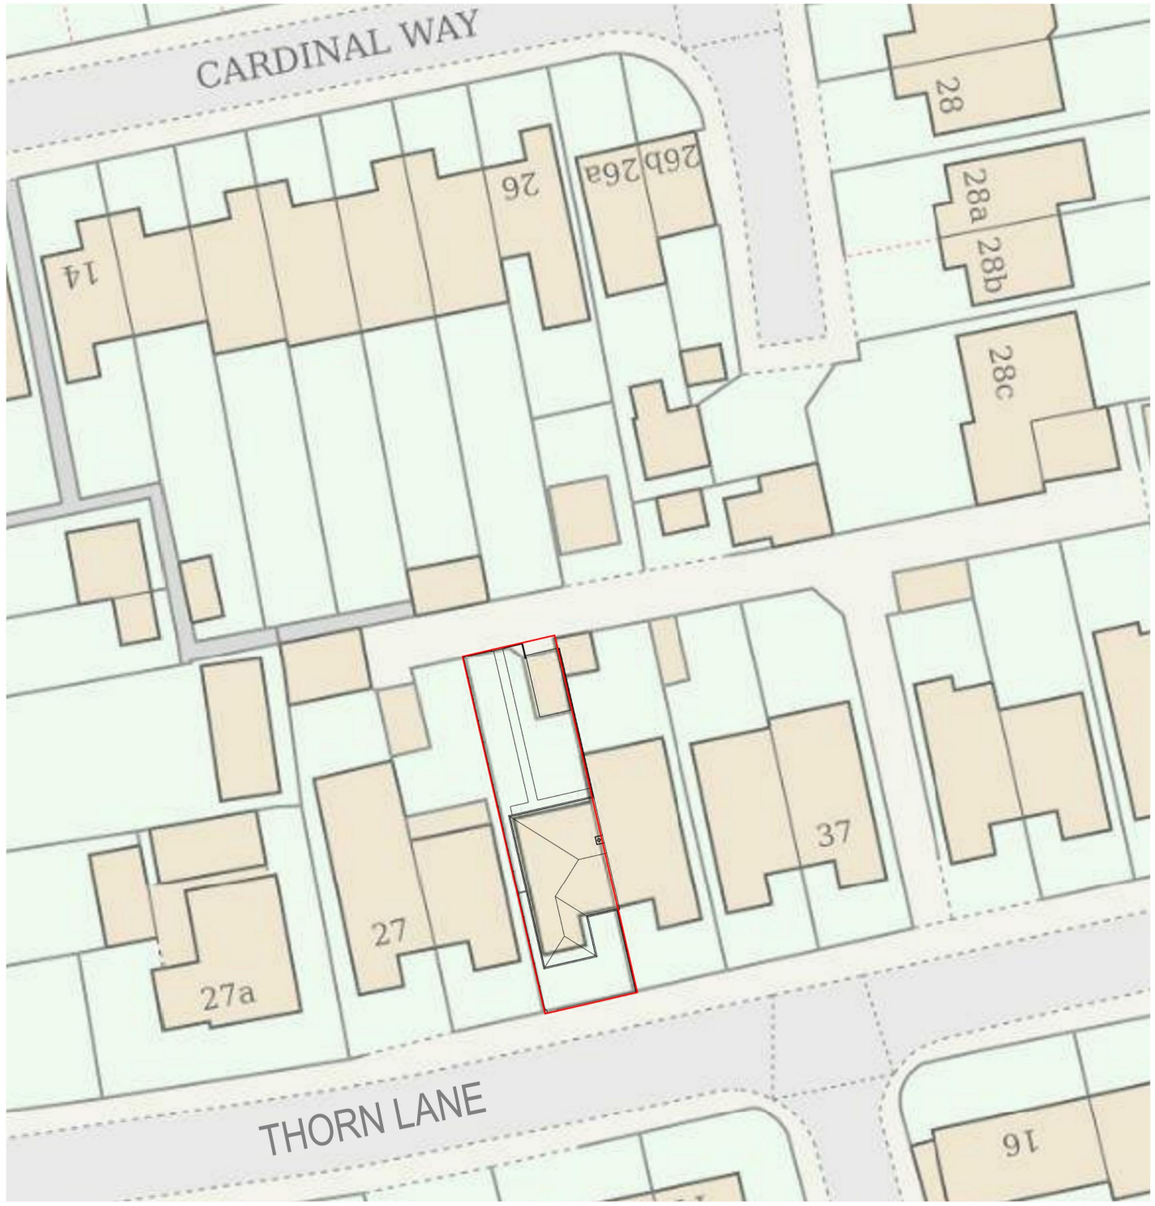

BLOCK PLAN

1 : 500 @A3

0 10m 20m 50m

	AREA
TOTAL SITE AREA	230 M²
PRE-EXISTING RESIDENTIAL	60 M²

Written dimensions to be taken in preferences to scaled dimensions. The Contractor is responsible for checking all dimensions before work starts.

All work is to be carried out to the requirements, and to the satisfaction of the Local Authority.
These drawings are for planning purposes only

Any discrepancies to be brought to the attention of 4D Planning Consultants immediately.

Description

Rev	Date	Description	by	chk

4D PLANNING™
Chartered Town Planners & Architectural Technicians
Architecture I Town Planning
T: 0203 1500 183 WWW.4dplanning.com
WWW.4dplanning.com


Client
Mr Samuel Ekundayo

Project
31 Thorn Lane, Rainham
RM13 9SJ


Title
BLOCK AND
LOCATION PLANS

Date: 10.10.2025
Scale: AS INDICATED
Drawing No.4D-636 PE 00
Drawn by : MAX

Rev:
REV A
06.01.2026

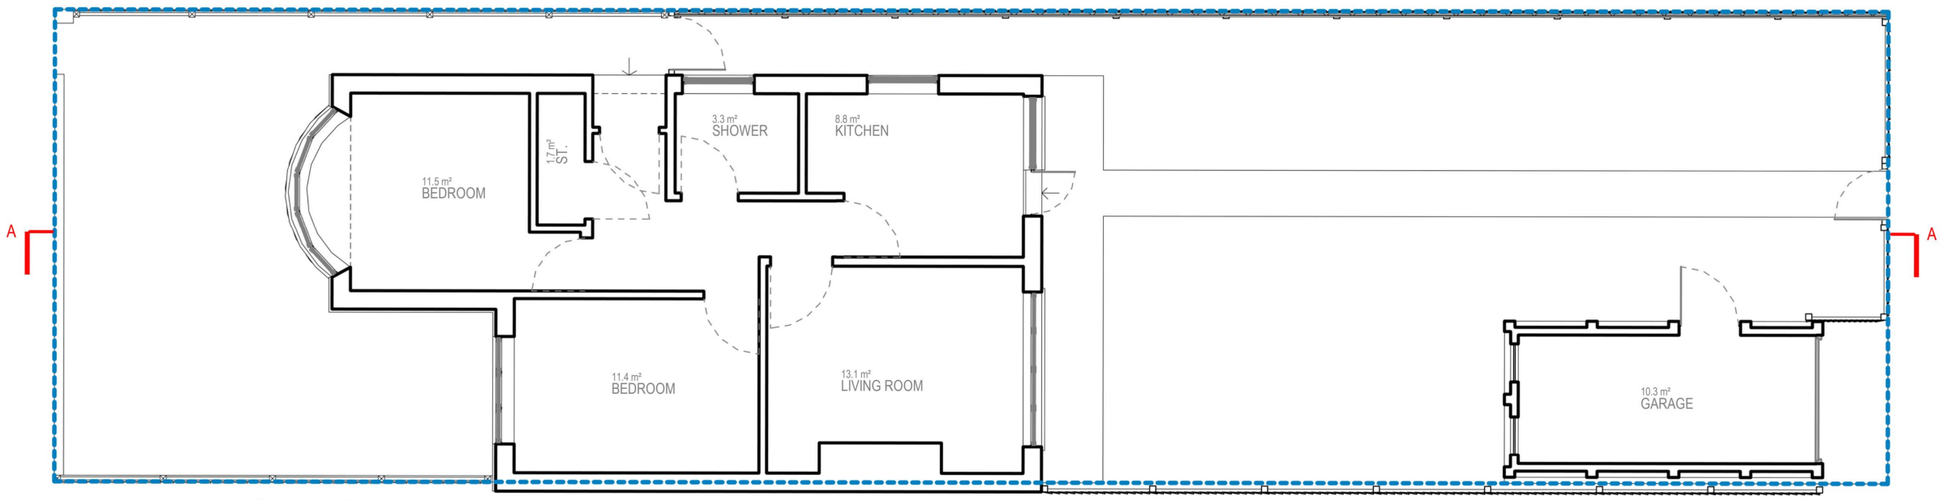

GROUND FLOOR
1 : 100

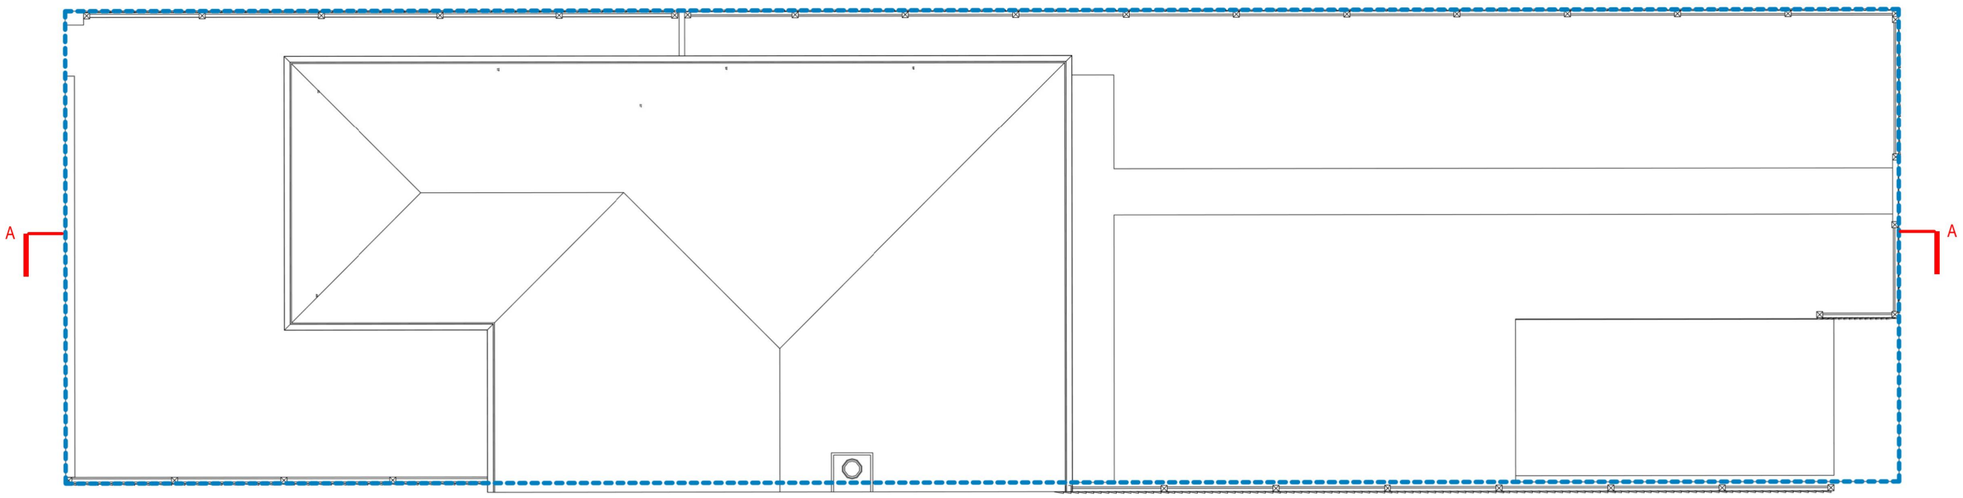

ROOF LEVEL
1 : 100

0 1m 2m 3m 4m 5m 10m

N

Written dimensions to be taken in preferences to scaled dimensions. The Contractor is responsible for checking all dimensions before work starts.

All work is to be carried out to the requirements, and to the satisfaction of the Local Authority.
These drawings are for planning purposes only

Any discrepancies to be brought to the attention of 4D Planning Consultants immediately.

Description

Rev	Date	Description	by	chk


4D PLANNING™
Chartered Town Planners & Architectural Technicians
Architecture I Town Planning
T: 0203 1500 183 WWW.4dplanning.com
WWW.4dplanning.com

Client
Mr Samuel Ekundayo

Project
31 Thorn Lane, Rainham
RM13 9SJ

Title
PRE-EXISTING DRAWINGS
FLOOR PLANS

Date:	10.10.2025	Rev: REV A 06.01.2026
Scale:	1:100@A3	
Drawing No.	4D-636 PE 01	
Drawn by :	MAX	

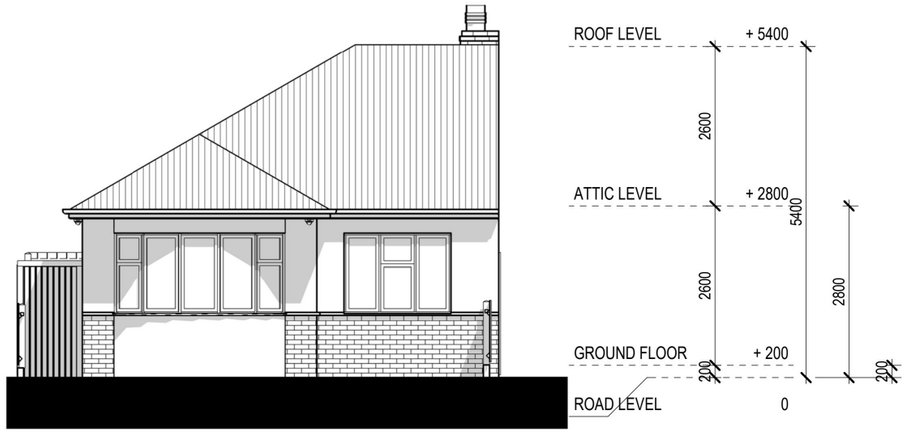

FRONT ELEVATION
1 : 100



REAR ELEVATION
1 : 100

0 1m 2m 3m 4m 5m 10m

Written dimensions to be taken in preferences to scaled dimensions. The Contractor is responsible for checking all dimensions before work starts.

All work is to be carried out to the requirements, and to the satisfaction of the Local Authority.
These drawings are for planning purposes only

Any discrepancies to be brought to the attention of 4D Planning Consultants immediately.

Description

Rev	Date	Description	by	chk

4D PLANNING™
Chartered Town Planners & Architectural Technicians

Architecture I Town Planning

T: 0203 1500 183 WWW.4dplanning.com


WWW.4dplanning.com

Client
Mr Samuel Ekundayo

Project
31 Thorn Lane, Rainham
RM13 9SJ


Title
PRE-EXISTING DRAWINGS
ELEVATIONS

Date: 10.10.2025	Rev: REV A 06.01.2026
Scale: 1:100@A3	
Drawing No.4D-636 PE 02	
Drawn by : MAX	

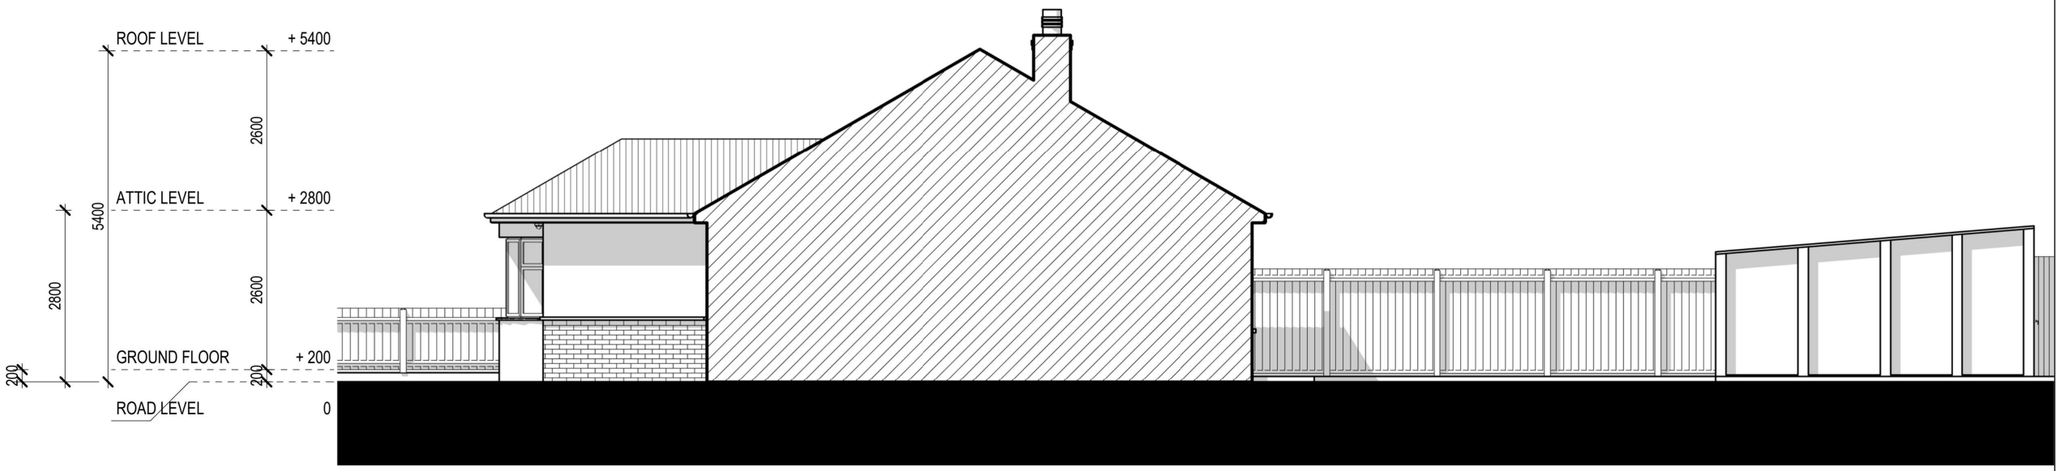

RIGHT SIDE ELEVATION

1 : 100

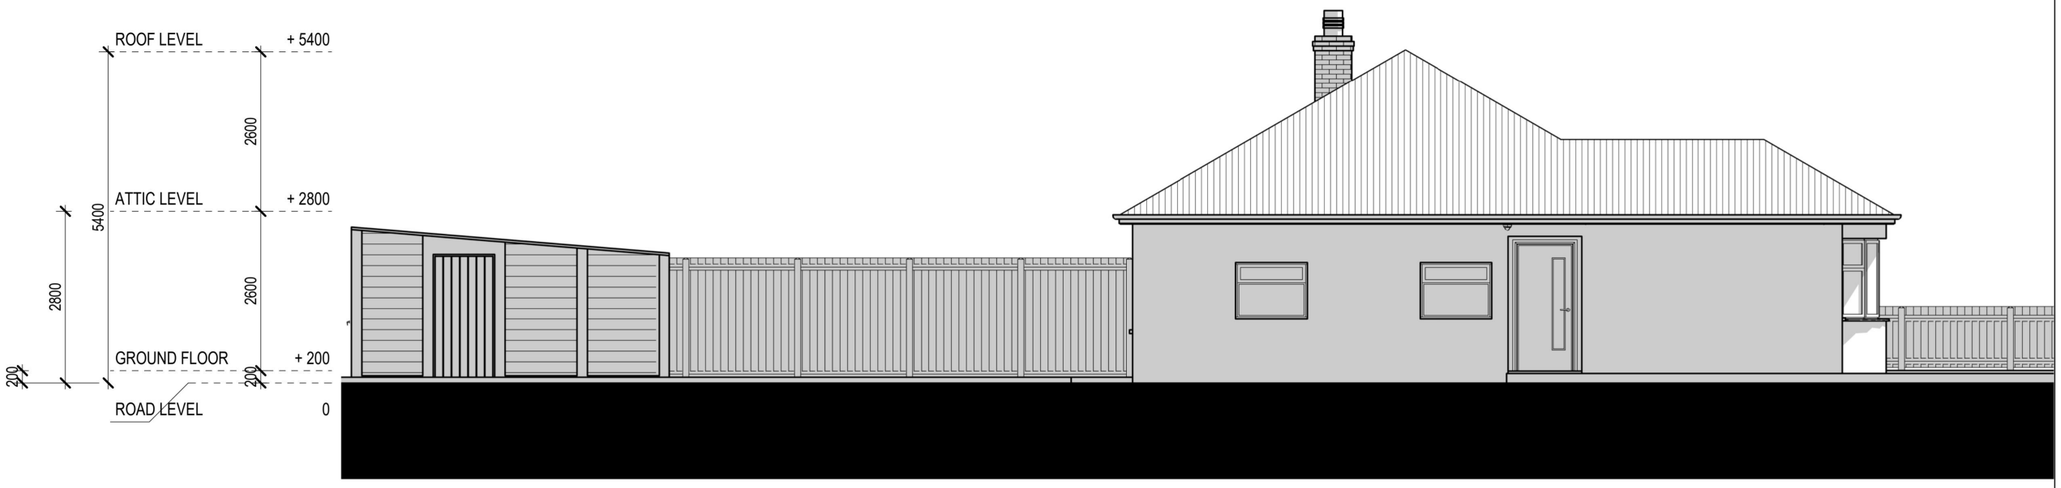

LEFT SIDE ELEVATION

1 : 100

0 1m 2m 3m 4m 5m 10m

Written dimensions to be taken in preferences to scaled dimensions. The Contractor is responsible for checking all dimensions before work starts.

All work is to be carried out to the requirements, and to the satisfaction of the Local Authority.
These drawings are for planning purposes only

Any discrepancies to be brought to the attention of 4D Planning Consultants immediately.

Description

Rev	Date	Description	by	chk


4D PLANNING™
Chartered Town Planners & Architectural Technicians
Architecture I Town Planning
T: 0203 1500 183 WWW.4dplanning.com
WWW.4dplanning.com

Client
Mr Samuel Ekundayo

Project
31 Thorn Lane, Rainham
RM13 9SJ

Title
PRE-EXISTING DRAWINGS
ELEVATIONS

Date:	10.10.2025	Rev: REV A 06.01.2026
Scale:	1:100@A3	
Drawing No.	4D-636 PE 03	
Drawn by :	MAX	

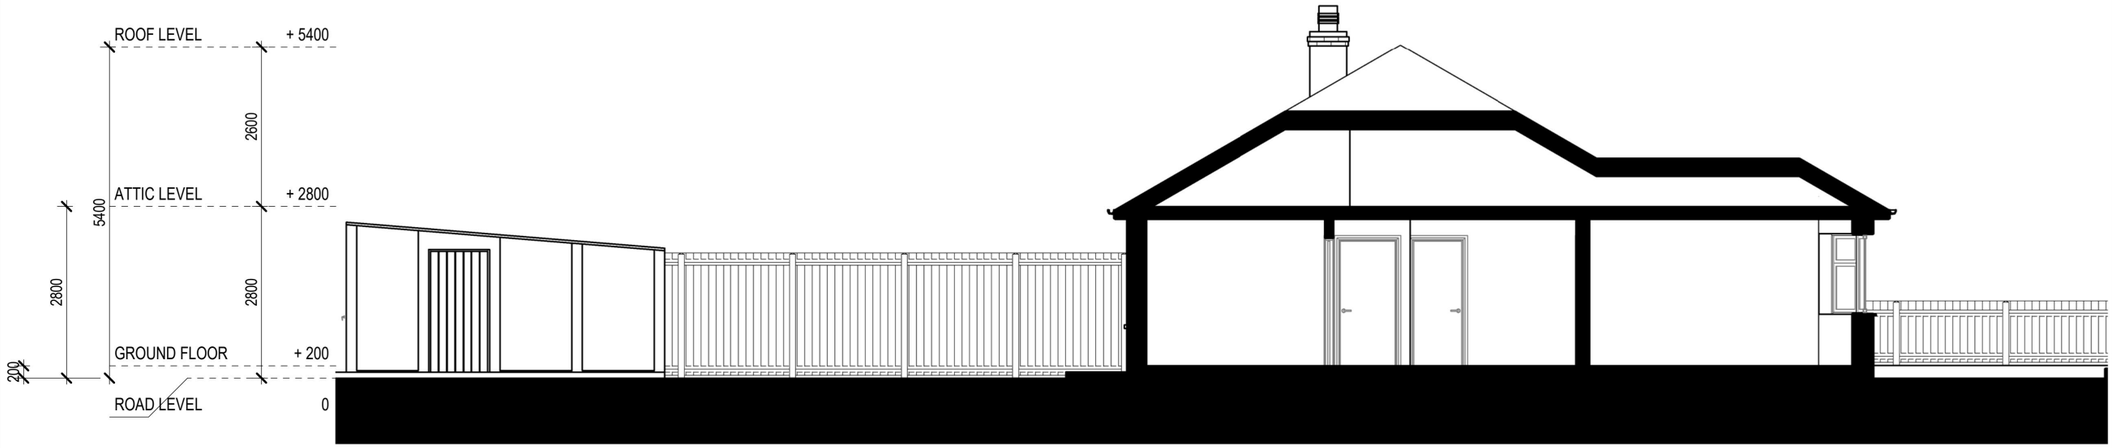

SECTION AA
1 : 100

0 1m 2m 3m 4m 5m 10m

Written dimensions to be taken in preferences to scaled dimensions. The Contractor is responsible for checking all dimensions before work starts.

All work is to be carried out to the requirements, and to the satisfaction of the Local Authority.
These drawings are for planning purposes only

Any discrepancies to be brought to the attention of 4D Planning Consultants immediately.

Description

Rev	Date	Description	by	chk


4D PLANNING™
Chartered Town Planners & Architectural Technicians
Architecture I Town Planning
T: 0203 1500 183 WWW.4dplanning.com
WWW.4dplanning.com

Client
Mr Samuel Ekundayo

Project
31 Thorn Lane, Rainham
RM13 9SJ

Title
PRE-EXISTING DRAWINGS
SECTIONS

Date:	10.10.2025	Rev: REV A 06.01.2026
Scale:	1:100@A3	
Drawing No.	4D-636 PE 04	
Drawn by :	MAX	

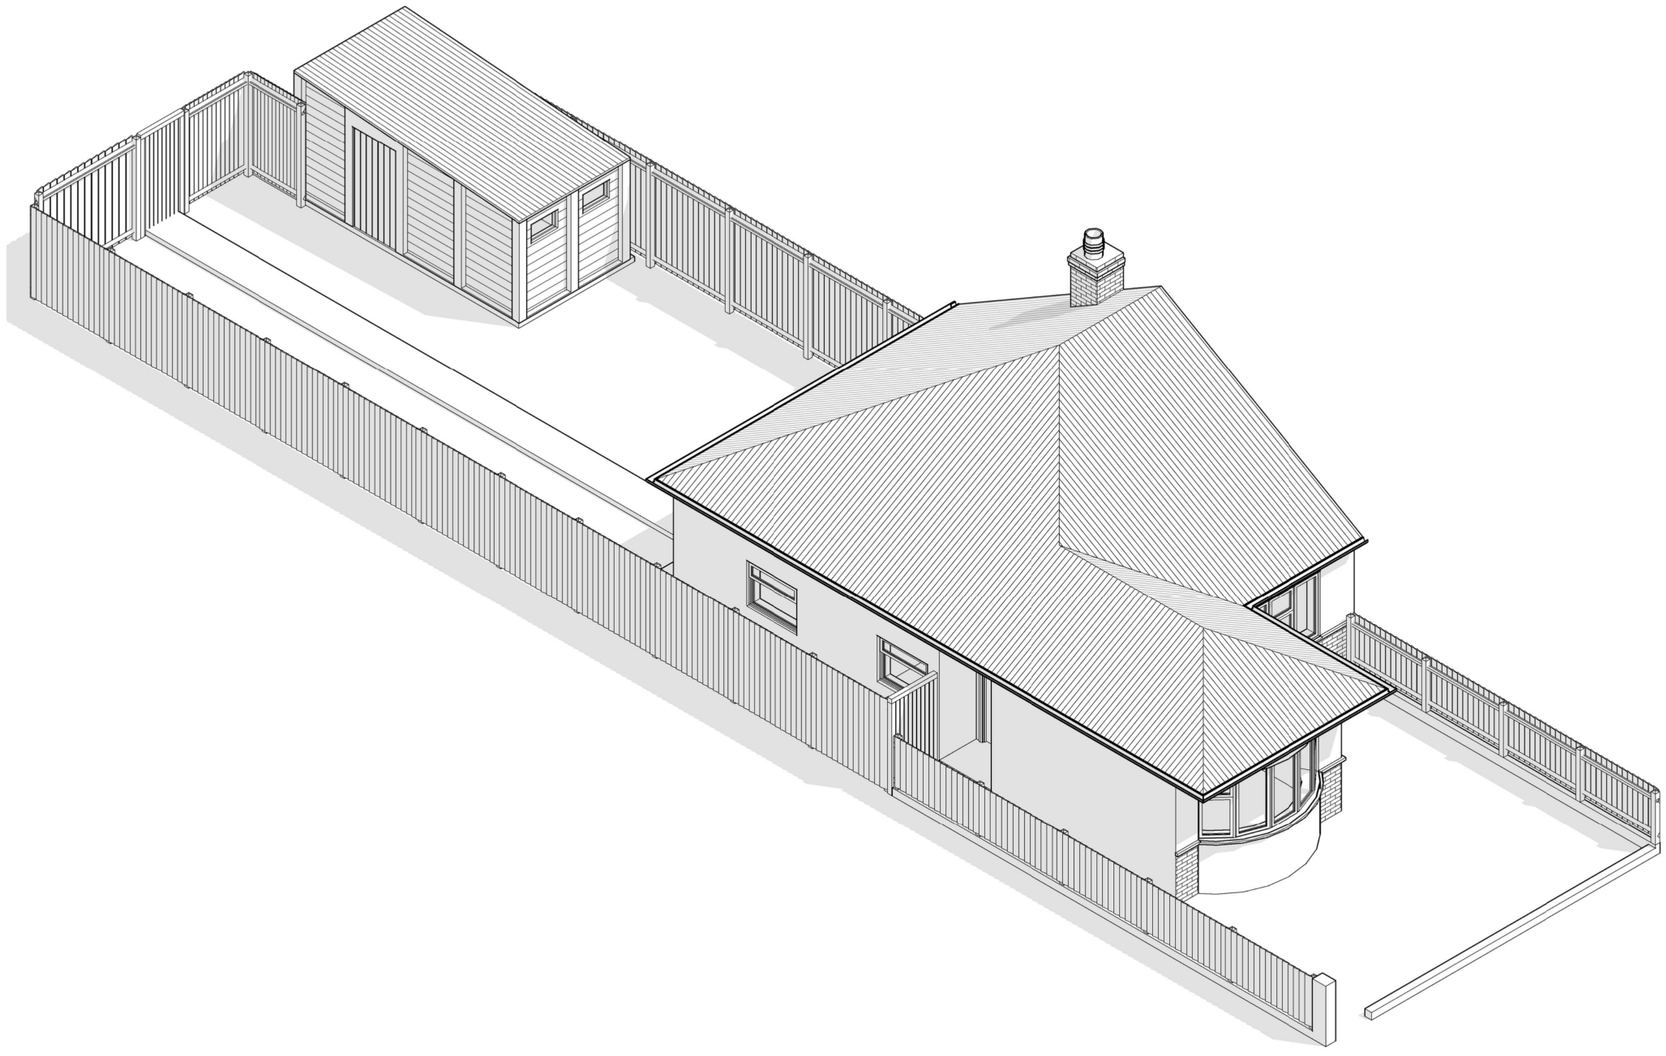

Written dimensions to be taken in preferences to scaled dimensions. The Contractor is responsible for checking all dimensions before work starts.

All work is to be carried out to the requirements, and to the satisfaction of the Local Authority.
These drawings are for planning purposes only

Any discrepancies to be brought to the attention of 4D Planning Consultants immediately.

Description

Rev	Date	Description	by	chk

4D PLANNING™
Chartered Town Planners & Architectural Technicians

Architecture I Town Planning

T: 0203 1500 183 WWW.4dplanning.com


WWW.4dplanning.com

Client
Mr Samuel Ekundayo

Project
31 Thorn Lane, Rainham
RM13 9SJ

Title
PRE-EXISTING DRAWINGS
ISOMETRIC VIEW

Date: 10.10.2025	Rev: REV A 06.01.2026
Scale:	
Drawing No.4D-636 PE 05	
Drawn by : MAX	

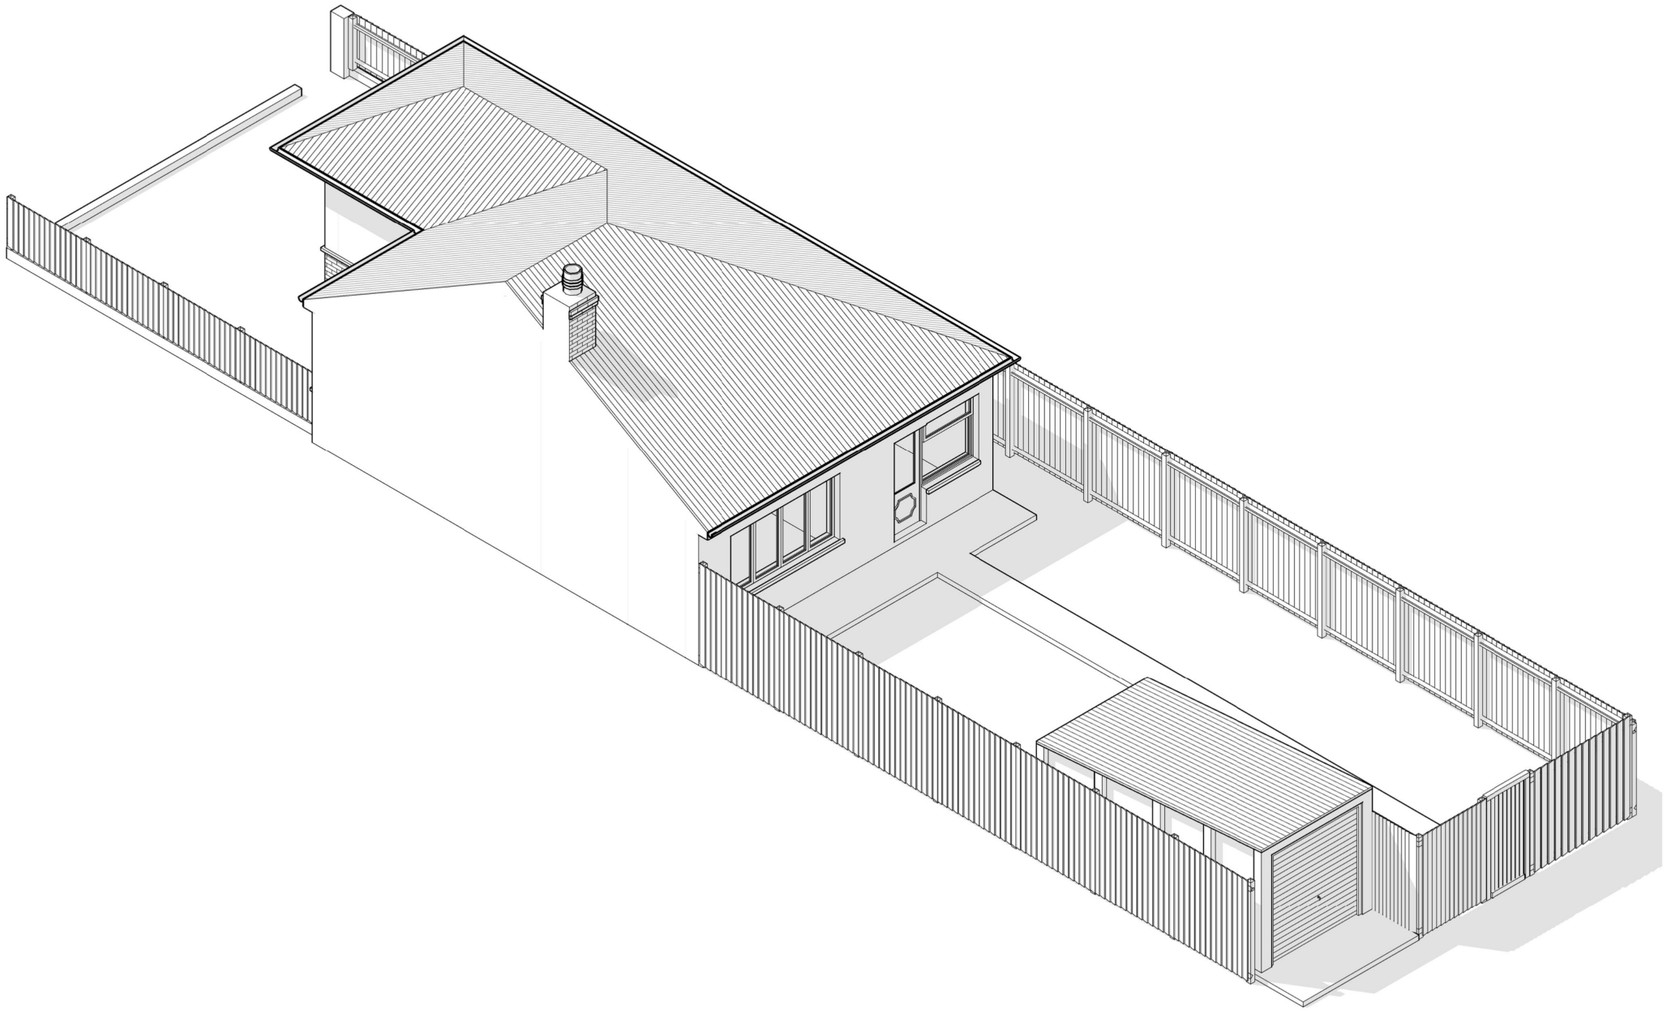

Written dimensions to be taken in preferences to scaled dimensions. The Contractor is responsible for checking all dimensions before work starts.

All work is to be carried out to the requirements, and to the satisfaction of the Local Authority.
These drawings are for planning purposes only

Any discrepancies to be brought to the attention of 4D Planning Consultants immediately.

Description

Rev	Date	Description	by	chk

4D PLANNING™
Chartered Town Planners & Architectural Technicians

Architecture I Town Planning

T: 0203 1500 183 WWW.4dplanning.com

WWW.4dplanning.com


Client
Mr Samuel Ekundayo

Project
31 Thorn Lane, Rainham
RM13 9SJ

Title
PRE-EXISTING DRAWINGS
ISOMETRIC VIEW

Date: 10.10.2025
Scale:
Drawing No.4D-636 PE 06
Drawn by : MAX


Rev:
REV A
06.01.2026

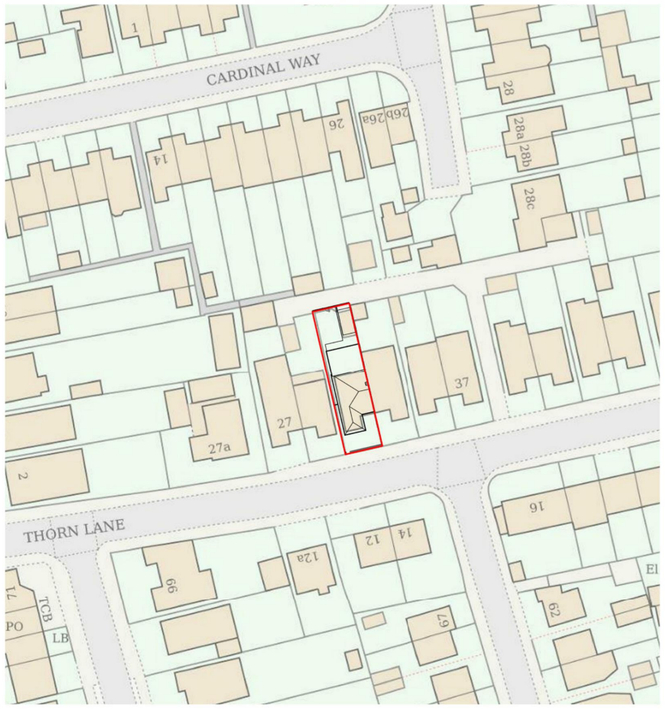

LOCATION PLAN

1 : 1250 @A3

0 25m 50m 100m

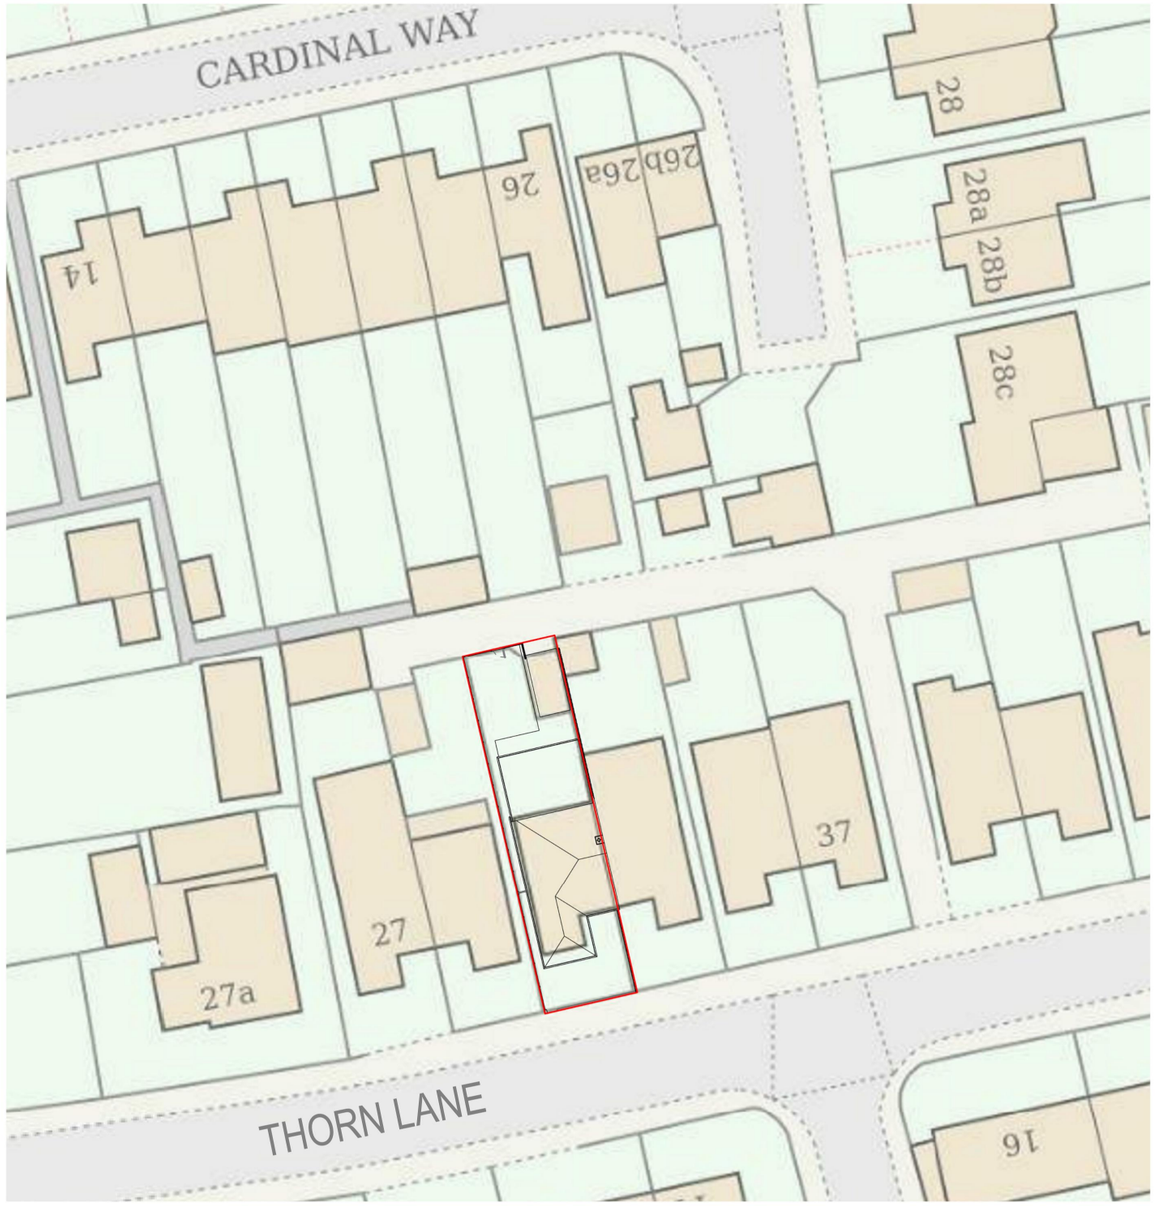

BLOCK PLAN

1 : 500 @A3

0 10m 20m 50m

	AREA
TOTAL SITE AREA	230 M²
EXISTING RESIDENTIAL	90 M²

N

Written dimensions to be taken in preferences to scaled dimensions. The Contractor is responsible for checking all dimensions before work starts.

All work is to be carried out to the requirements, and to the satisfaction of the Local Authority.
These drawings are for planning purposes only

Any discrepancies to be brought to the attention of 4D Planning Consultants immediately.

Description

Rev	Date	Description	by	chk

4D PLANNING™
Chartered Town Planners & Architectural Technicians
Architecture I Town Planning
T: 0203 1500 183 WWW.4dplanning.com
WWW.4dplanning.com


Client
Mr Samuel Ekundayo

Project
31 Thorn Lane, Rainham
RM13 9SJ


Title
BLOCK AND
LOCATION PLANS

Date: 10.10.2025
Scale: AS INDICATED
Drawing No.4D-636 E 00
Drawn by : MAX

Rev:
REV A
06.01.2026

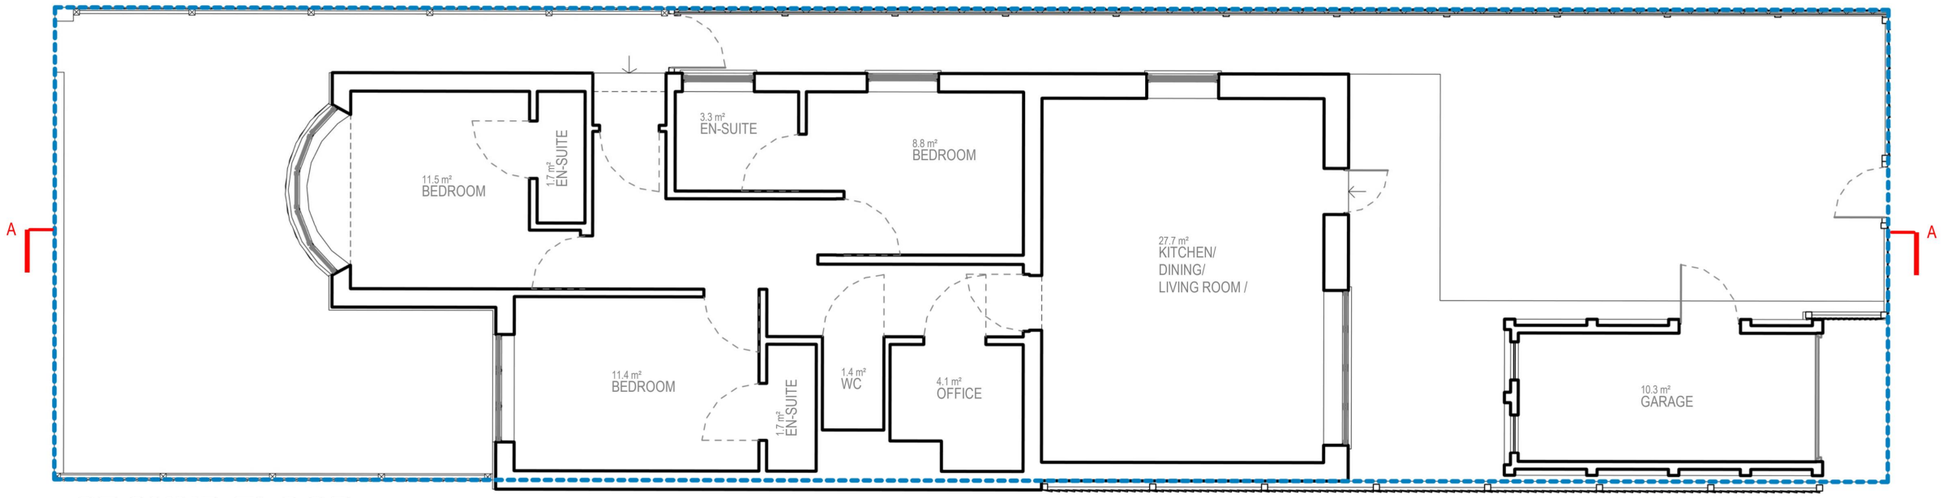

GROUND FLOOR
1 : 100

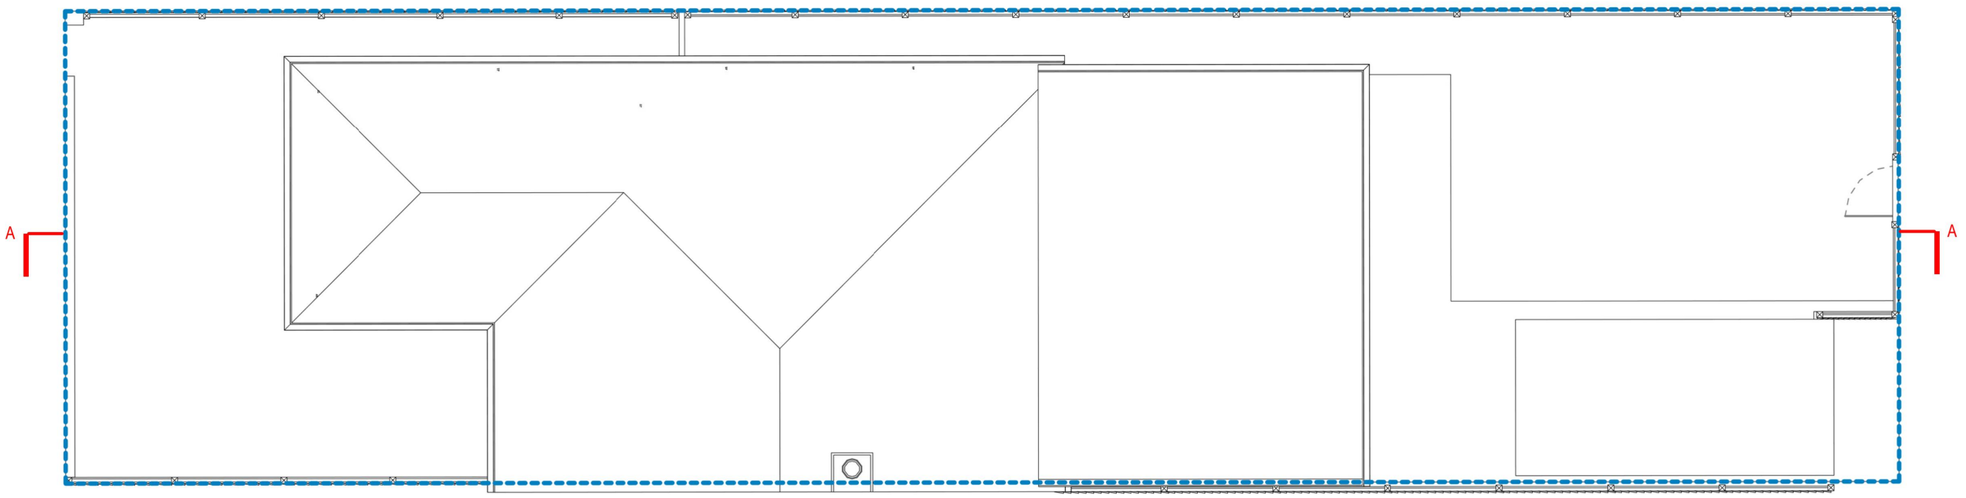

ROOF LEVEL
1 : 100

0 1m 2m 3m 4m 5m 10m

N

Written dimensions to be taken in preferences to scaled dimensions. The Contractor is responsible for checking all dimensions before work starts.

All work is to be carried out to the requirements, and to the satisfaction of the Local Authority.
These drawings are for planning purposes only

Any discrepancies to be brought to the attention of 4D Planning Consultants immediately.

Description

Rev	Date	Description	by	chk


4D PLANNING™
Chartered Town Planners & Architectural Technicians
Architecture I Town Planning
T: 0203 1500 183 WWW.4dplanning.com
WWW.4dplanning.com

Client
Mr Samuel Ekundayo

Project
31 Thorn Lane, Rainham
RM13 9SJ

Title
EXISTING DRAWINGS
FLOOR PLANS

Date:	10.10.2025	Rev: REV A 06.01.2026
Scale:	1:100@A3	
Drawing No.	4D-636 E 01	
Drawn by :	MAX	

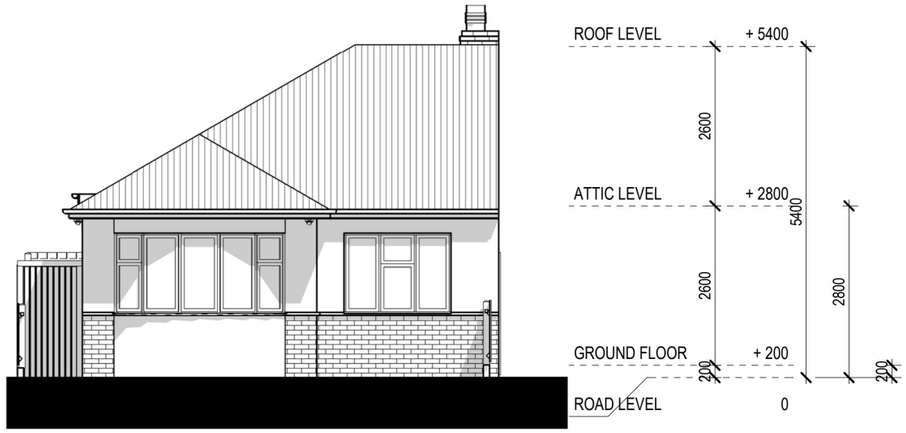

FRONT ELEVATION
1 : 100



REAR ELEVATION
1 : 100

0 1m 2m 3m 4m 5m 10m

Written dimensions to be taken in preferences to scaled dimensions. The Contractor is responsible for checking all dimensions before work starts.

All work is to be carried out to the requirements, and to the satisfaction of the Local Authority.
These drawings are for planning purposes only

Any discrepancies to be brought to the attention of 4D Planning Consultants immediately.

Description

Rev	Date	Description	by	chk

4D PLANNING™
Chartered Town Planners & Architectural Technicians
Architecture I Town Planning
T: 0203 1500 183 WWW.4dplanning.com
WWW.4dplanning.com


Client
Mr Samuel Ekundayo

Project
31 Thorn Lane, Rainham
RM13 9SJ

Title
EXISTING DRAWINGS
ELEVATIONS


Date: 10.10.2025
Scale: 1:100@A3
Drawing No.4D-636 E 02
Drawn by : MAX

Rev:
REV A
06.01.2026

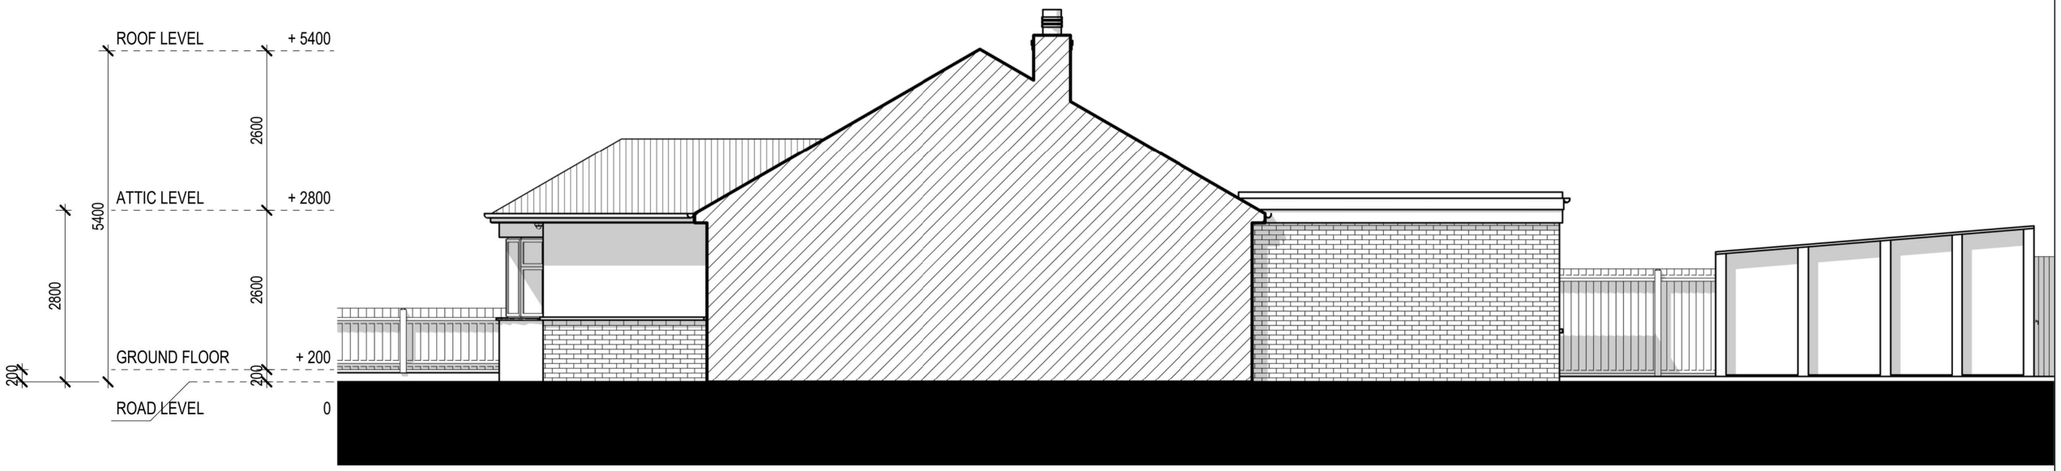

RIGHT SIDE ELEVATION

1 : 100

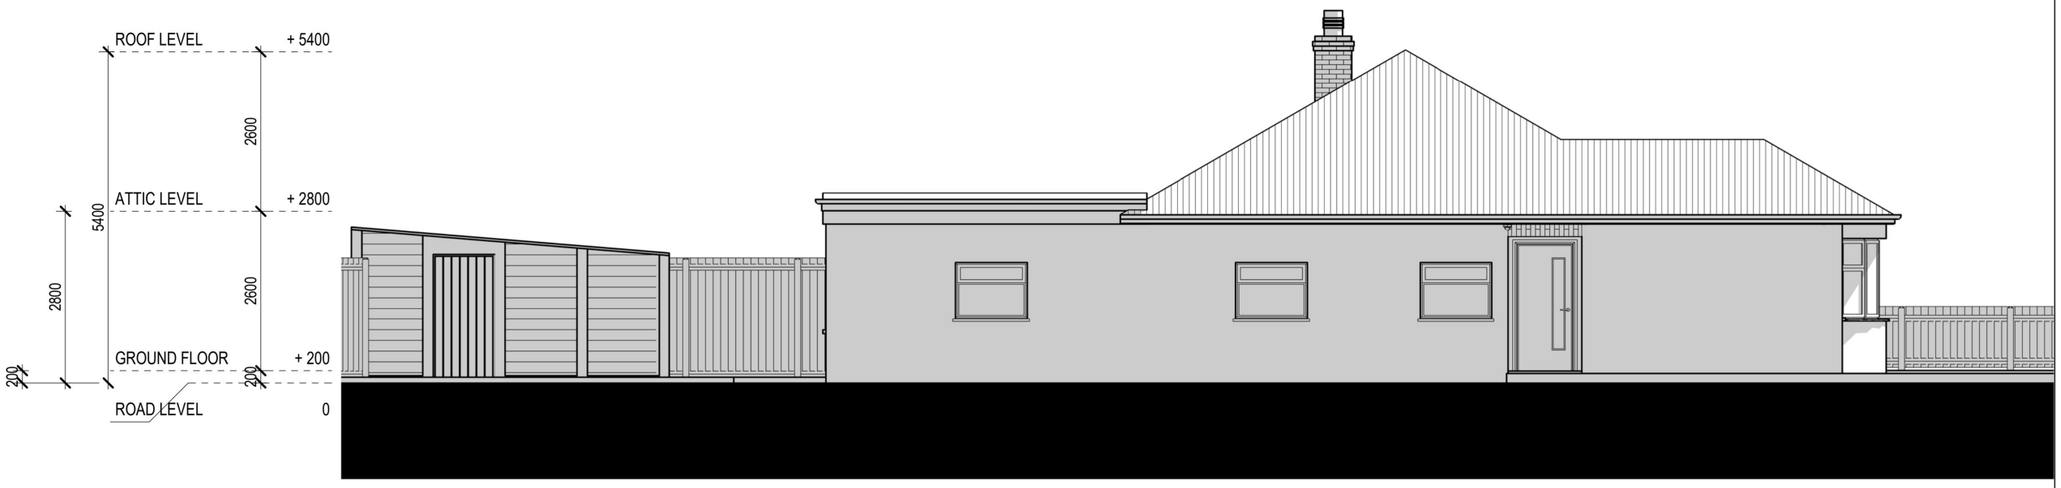

LEFT SIDE ELEVATION

1 : 100

0 1m 2m 3m 4m 5m 10m

Written dimensions to be taken in preferences to scaled dimensions. The Contractor is responsible for checking all dimensions before work starts.

All work is to be carried out to the requirements, and to the satisfaction of the Local Authority.
These drawings are for planning purposes only

Any discrepancies to be brought to the attention of 4D Planning Consultants immediately.

Description

Rev	Date	Description	by	chk

4D PLANNING™
Chartered Town Planners & Architectural Technicians
Architecture I Town Planning
T: 0203 1500 183 WWW.4dplanning.com
WWW.4dplanning.com


Client
Mr Samuel Ekundayo

Project
31 Thorn Lane, Rainham
RM13 9SJ

Title
EXISTING DRAWINGS
ELEVATIONS

Date: 10.10.2025
Scale: 1:100@A3
Drawing No.4D-636 E 03
Drawn by : MAX

Rev:
REV A
06.01.2026

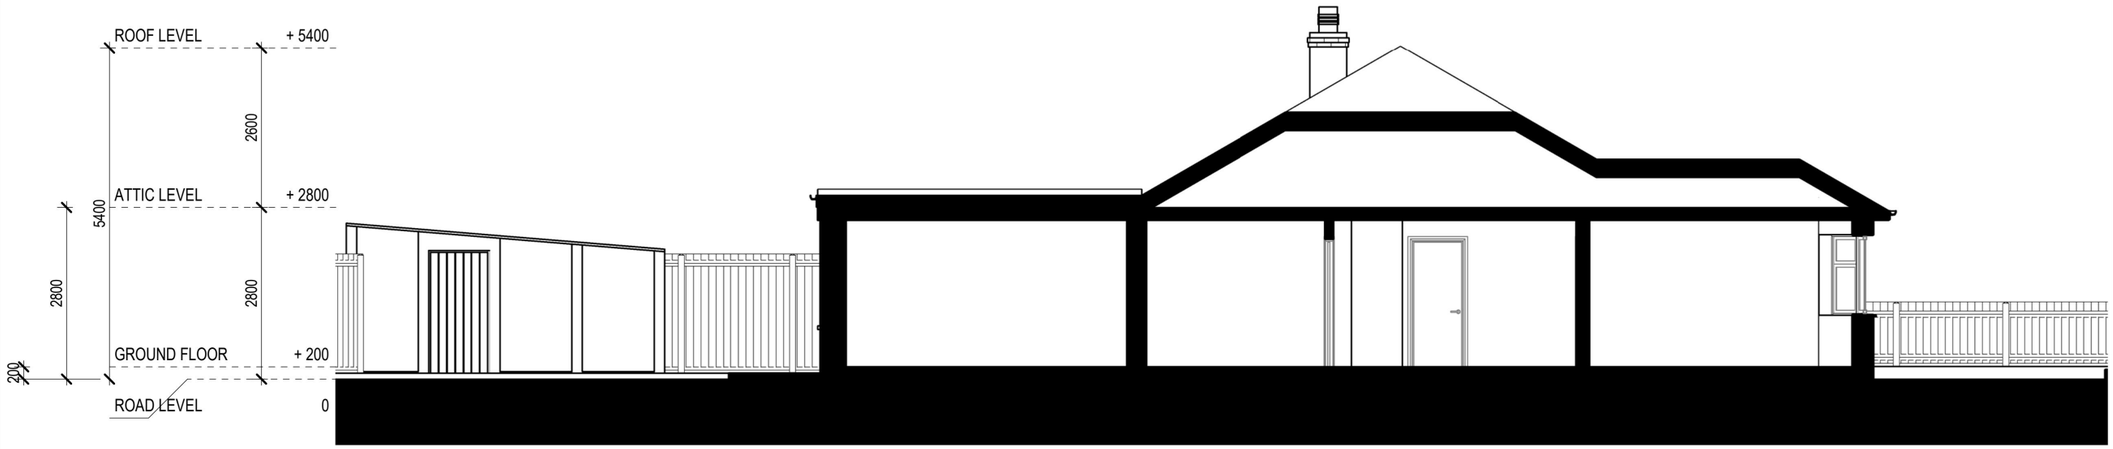

SECTION AA

1 : 100

0 1m 2m 3m 4m 5m 10m

Written dimensions to be taken in preferences to scaled dimensions. The Contractor is responsible for checking all dimensions before work starts.

All work is to be carried out to the requirements, and to the satisfaction of the Local Authority.
These drawings are for planning purposes only

Any discrepancies to be brought to the attention of 4D Planning Consultants immediately.

Description

Rev	Date	Description	by	chk


4D PLANNING™
Chartered Town Planners & Architectural Technicians
Architecture I Town Planning
T: 0203 1500 183 WWW.4dplanning.com
WWW.4dplanning.com

Client
Mr Samuel Ekundayo

Project
31 Thorn Lane, Rainham
RM13 9SJ

Title
EXISTING DRAWINGS
SECTIONS

Date: 10.10.2025	Rev: REV A 06.01.2026
Scale: 1:100@A3	
Drawing No.4D-636 E 04	
Drawn by : MAX	

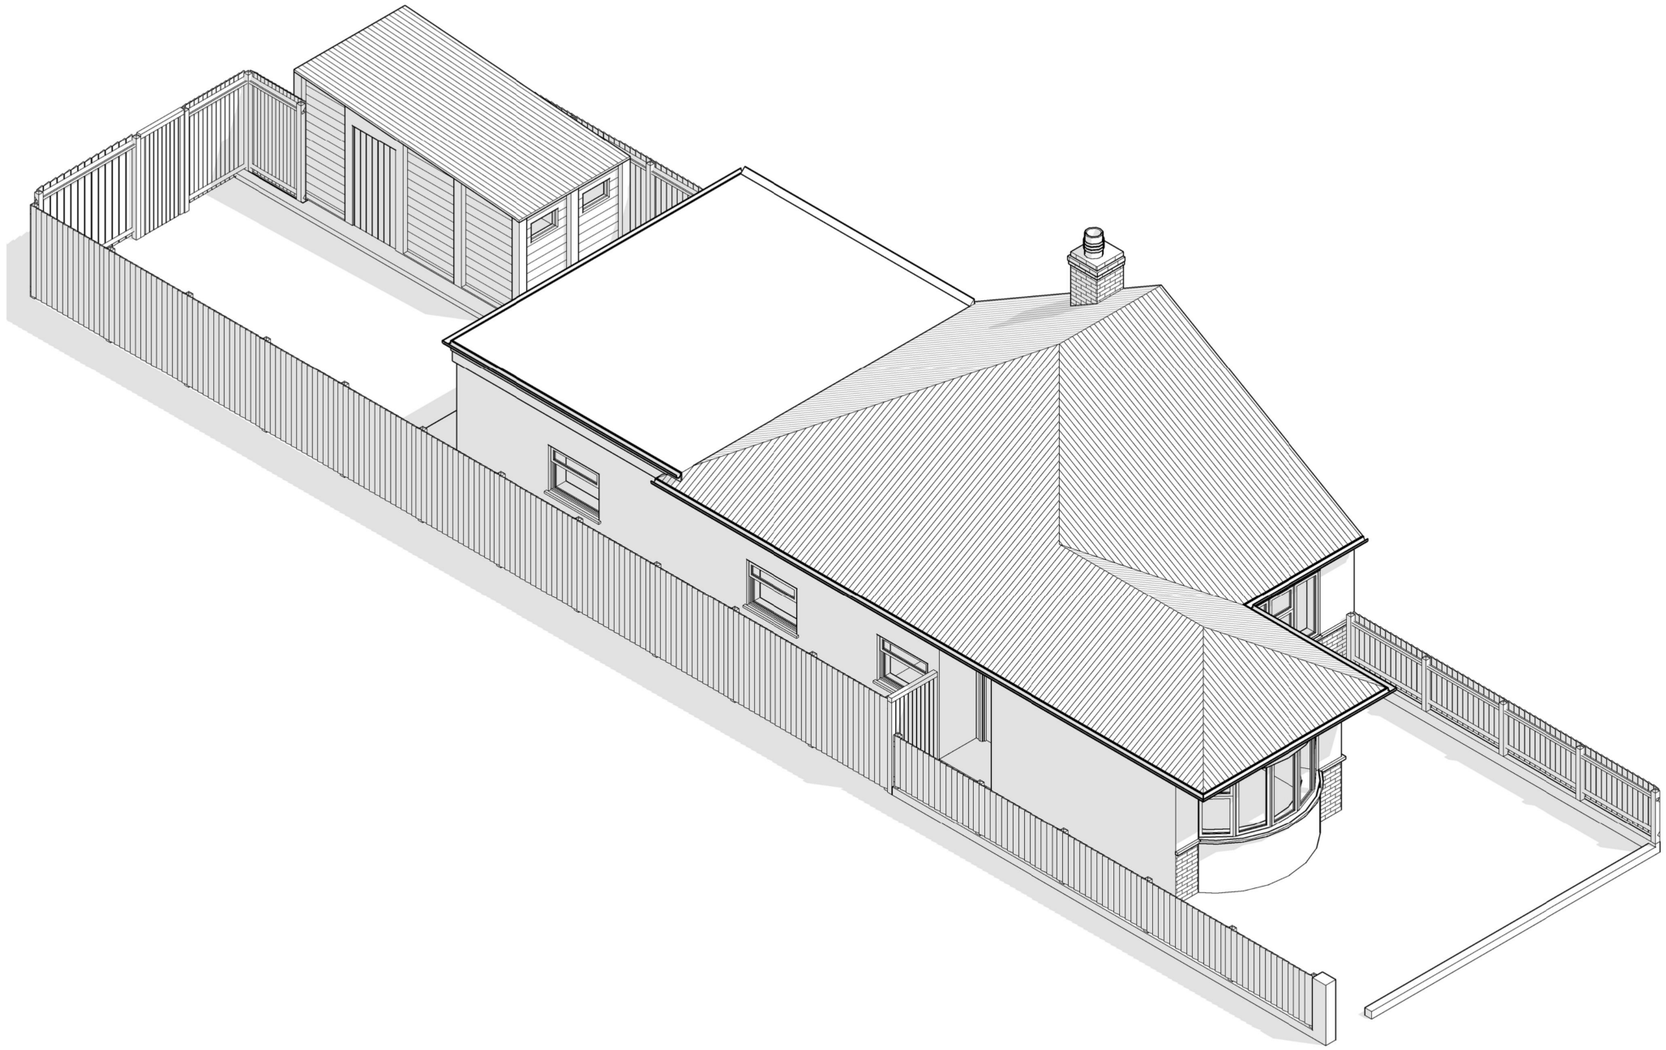

Written dimensions to be taken in preferences to scaled dimensions. The Contractor is responsible for checking all dimensions before work starts.

All work is to be carried out to the requirements, and to the satisfaction of the Local Authority.
These drawings are for planning purposes only

Any discrepancies to be brought to the attention of 4D Planning Consultants immediately.

Description

Rev	Date	Description	by	chk

4D PLANNING™
Chartered Town Planners & Architectural Technicians

Architecture I Town Planning

T: 0203 1500 183 WWW.4dplanning.com


WWW.4dplanning.com

Client
Mr Samuel Ekundayo

Project
31 Thorn Lane, Rainham
RM13 9SJ

Title
EXISTING DRAWINGS
ISOMETRIC VIEW

Date: 10.10.2025	Rev: REV A 06.01.2026
Scale:	
Drawing No.4D-636 E 05	
Drawn by : MAX	

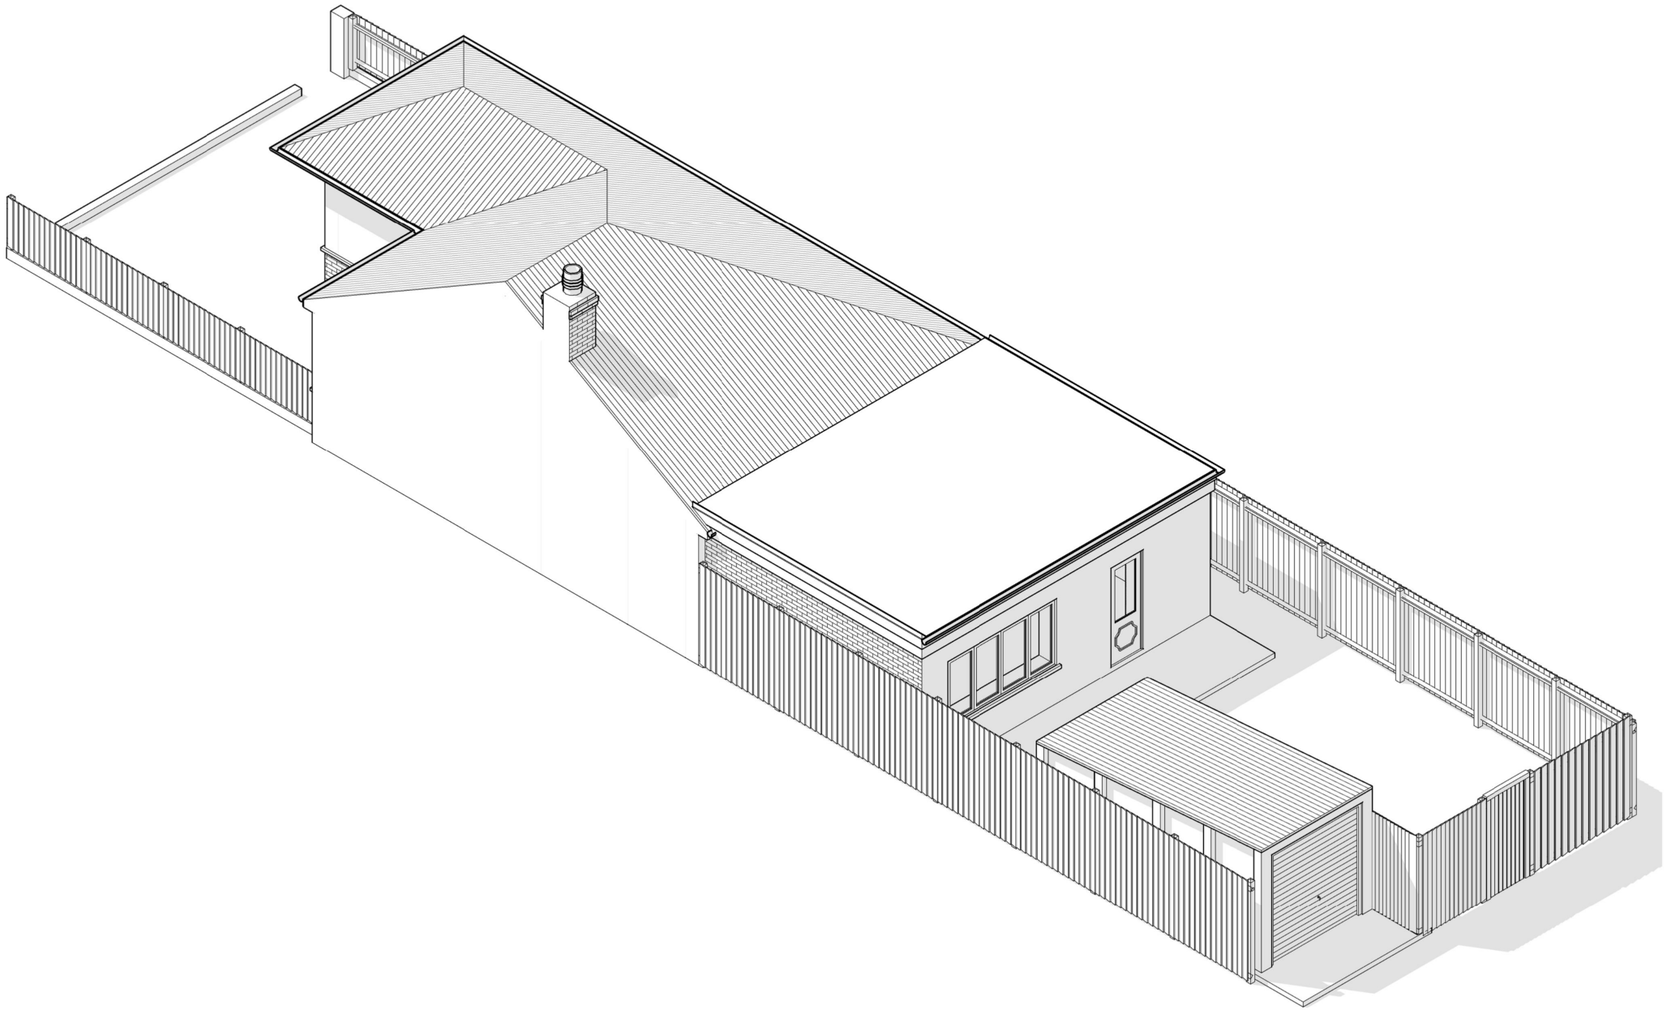

Written dimensions to be taken in preferences to scaled dimensions. The Contractor is responsible for checking all dimensions before work starts.

All work is to be carried out to the requirements, and to the satisfaction of the Local Authority.
These drawings are for planning purposes only

Any discrepancies to be brought to the attention of 4D Planning Consultants immediately.

Description

Rev	Date	Description	by	chk

4D PLANNING™
Chartered Town Planners & Architectural Technicians

Architecture I Town Planning

T: 0203 1500 183 WWW.4dplanning.com

WWW.4dplanning.com

Client
Mr Samuel Ekundayo

Project
31 Thorn Lane, Rainham
RM13 9SJ

Title
EXISTING DRAWINGS
ISOMETRIC VIEW

Date: 10.10.2025	Rev: REV A 06.01.2026
Scale:	
Drawing No.4D-636 E 06	
Drawn by : MAX	