



BLOCK PLAN AS EXISTING
(SCALE 1:500@A3)

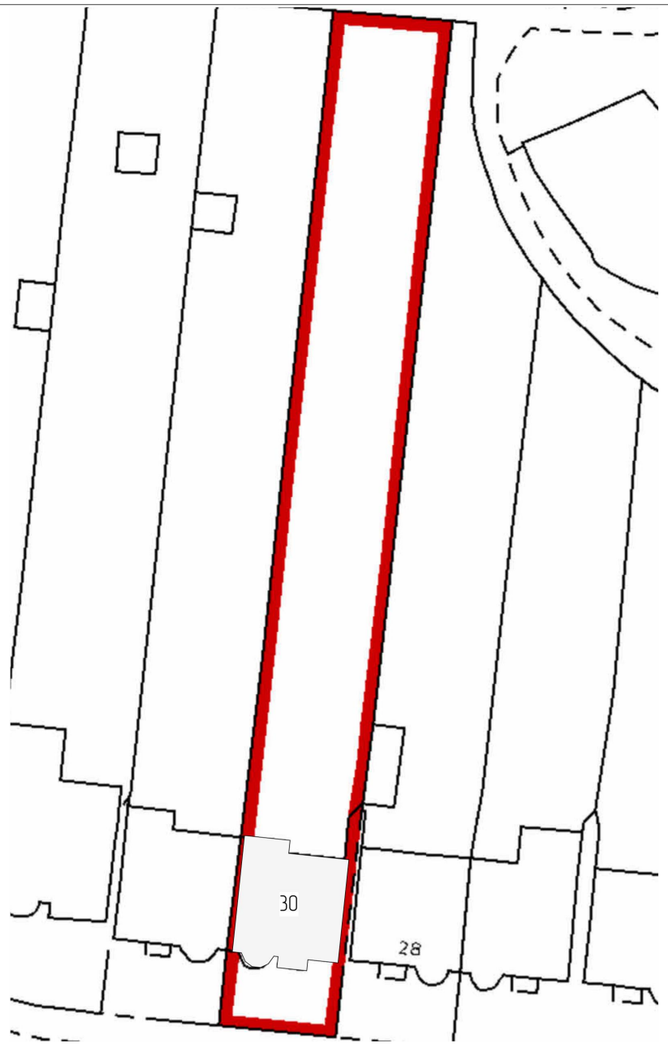

BLOCK PLAN AS PROPOSED
(SCALE 1:500@A3)

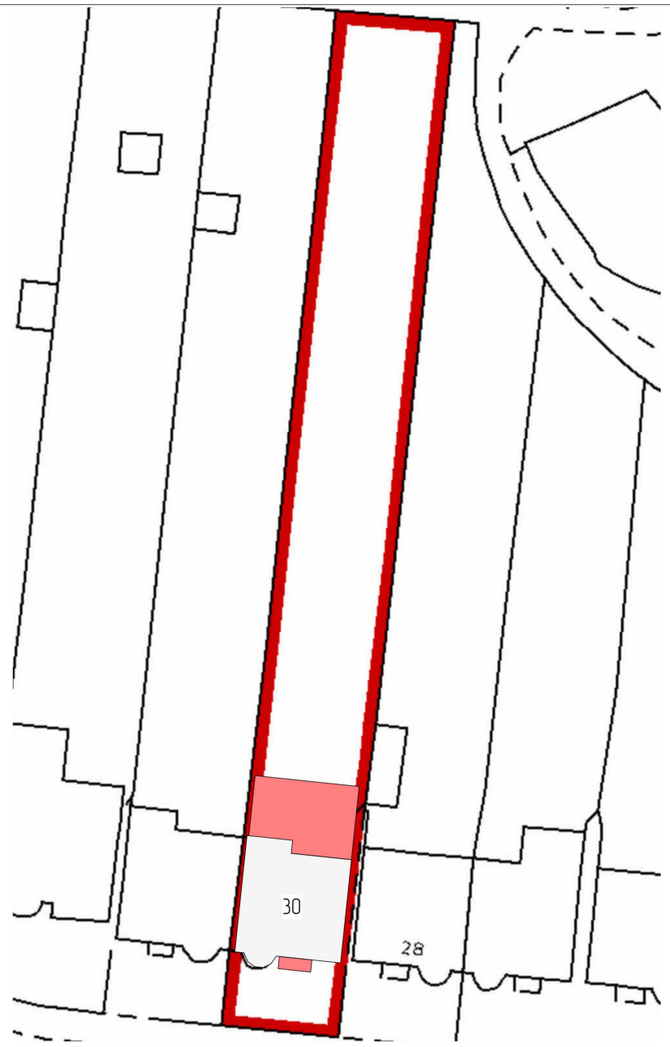

SITE LOCATION PLAN AS EXISTING
(SCALE 1:1250@A3)



SITE LOCATION PLAN AS PROPOSED
(SCALE 1:1250@A3)

N

METRES
0 12,5 25 37,5 50 62,5
SCALE: 1:1250 @ A3

METRES
0 5 10 15 20 25
SCALE: 1:500 @ A3

THIS DRAWING IS THE PROPERTY OF
AR. DESIGN
AND MUST NOT BE COPIED OR REPRODUCED EXCEPT
WITH THEIR EXPRESS PERMISSION, NOR MAY THE DESIGN
OR ANY INFORMATION SHOWN THEREON
BE DISCLOSED TO ANY THIRD PARTY.
WE WILL NOT BE RESPONSIBLE FOR OTHER CONTRACTUAL
DIMENSIONS.
© THIS DRAWING IS COPYRIGHT

REV:	AMENDMENT:	BY:	DATE:

TITLE:
BLOCK, LOCATION PLANS AS PROPOSED,
BLOCK, LOCATION PLANS AS EXISTING

SITE
ADDRESS:
30 Keswick Ave, Hornchurch RM11 1XR

JOB No.0001	CLIENT: -
SCALE: - @ A3	DWG SHEET: A07
	REV: A
DRAWN BY: AR	DATE: 08/10/26
APPROVED BY: ***	DATE: **/**/****

ARCHITECTURE,
PLANNING &
ENGINEERING


EMAIL:
AR.DESIGNNCONSTRUCTION@GMAIL.COM

Tel: 074 2955-9396


AR DESIGN
& CONSTRUCTION

SPECIFICATION OF PREMISES GROUND FLOOR AS EXISTING	
NAME	SQ. M
HALL	7.6 m²
GUEST ROOM	16.1 m²
LOUNGE	16.4 m²
DINING	6.8 m²
KITCHEN	6.2 m²
GARAGE	11.0 m²
STORAGE	0.7 m²
TOTAL	64.8 m²


SPECIFICATION OF PREMISES FIRST FLOOR AS EXISTING	
NAME	SQ. M
HALL	3.9 m²
BEDROOM 1	13.0 m²
BEDROOM 2	15.0 m²
BEDROOM 3	5.5 m²
BEDROOM 4	10.9 m²
BATHROOM	4.0 m²
WC	1.2 m²
TOTAL	53.5 m²

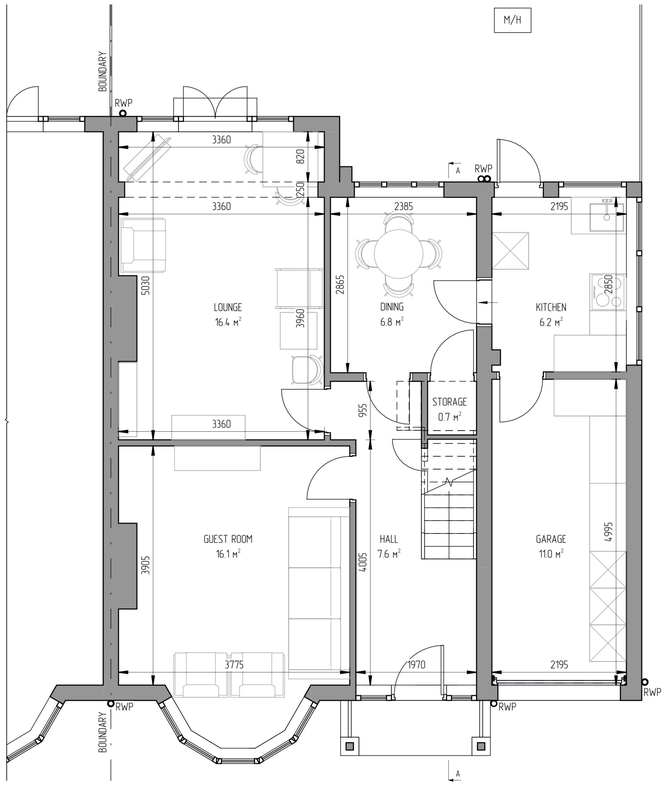

GROUND FLOOR PLAN AS EXISTING
(SCALE 1:50@A1)

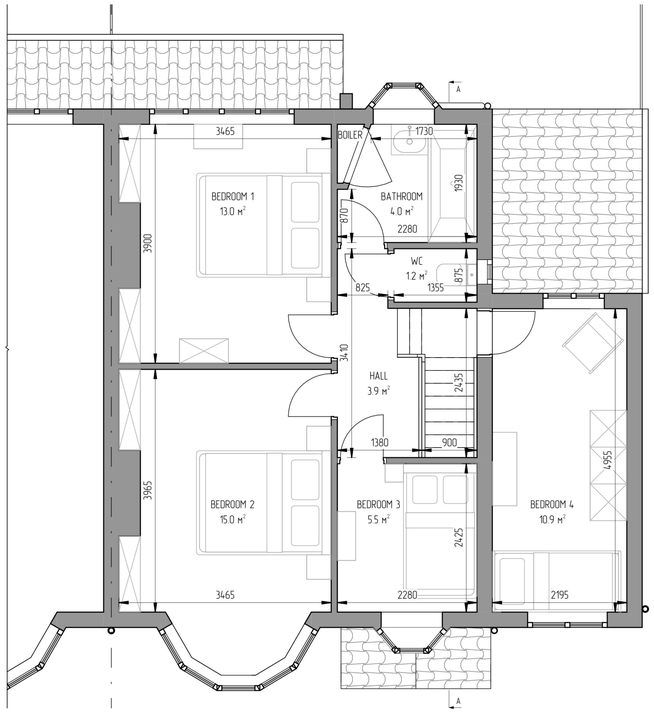

FIRST FLOOR PLAN AS EXISTING
(SCALE 1:50@A1)

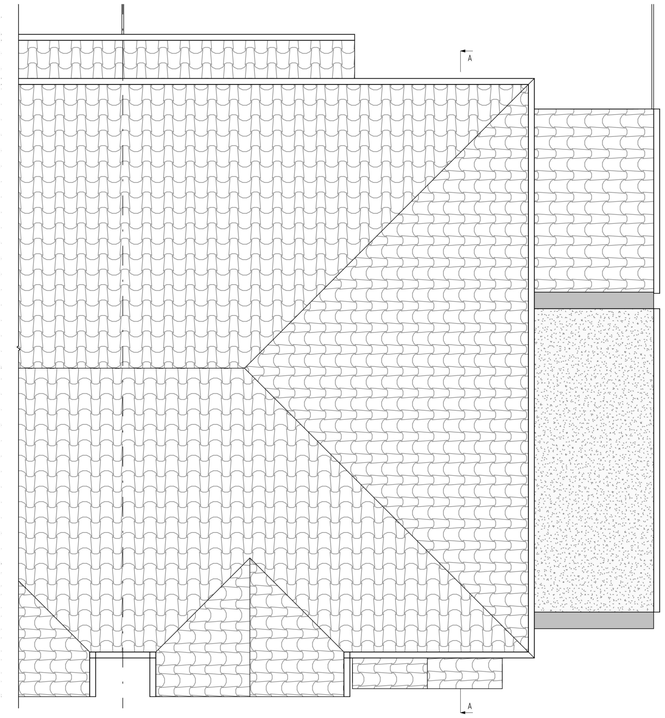

ROOF PLAN AS EXISTING
(SCALE 1:50@A1)

0 METRES 5

SCALE: 1:50 @ A1

THIS DRAWING IS THE PROPERTY OF
AR. DESIGN
AND MUST NOT BE COPIED OR REPRODUCED
EXCEPT
WITH THEIR EXPRESS PERMISSION, NOR MAY
THE DESIGN
OR ANY INFORMATION SHOWN THEREON
BE DISCLOSED TO ANY THIRD PARTY.
WE WILL NOT BE RESPONSIBLE FOR OTHER
CONTRACTUAL
DIMENSIONS.
© THIS DRAWING IS COPYRIGHT

REV:	AMENDMENT:	BY:	DATE:

TITLE:

GROUND, FIRST, MANSARD FLOOR, ROOF PLANS AS EXISTING

SITE ADDRESS:

30 Keswick Ave, Hornchurch RM11 1XR

JOB No.0001	CLIENT: -
SCALE: 1:50 @ A1	DWG SHEET: A01
	REV: -
DRAWN BY: AR	DATE: 30/09/26
APPROVED BY: ***	DATE: **/**/****

ARCHITECTURE,
PLANNING &
ENGINEERING

EMAIL:
AR.DESIGNNCONSTRUCTION@
GMAIL.COM


Tel: 074 2955-9396

AR DESIGN
& CONSTRUCTION


OPTION 1

SPECIFICATION OF PREMISES GROUND FLOOR AS PROPOSED	
NAME	SQ. M
HALL	9.3 m²
LOUNGE / KITCHEN	51.9 m²
GUEST ROOM	16.1 m²
UTILITY	10.2 m²
OFFICE	8.8 m²
LAUNDRY	5.4 m²
STORAGE	0.7 m²
CLOAKROOM	3.7 m²
WC	2.0 m²
TOTAL	108.0 m²


SPECIFICATION OF PREMISES FIRST FLOOR AS PROPOSED	
NAME	SQ. M
HALL	3.9 m²
BEDROOM 1	13.0 m²
BEDROOM 2	15.0 m²
BEDROOM 3	5.5 m²
BEDROOM 4	10.9 m²
BATHROOM	4.0 m²
WC	1.2 m²
TOTAL	53.5 m²

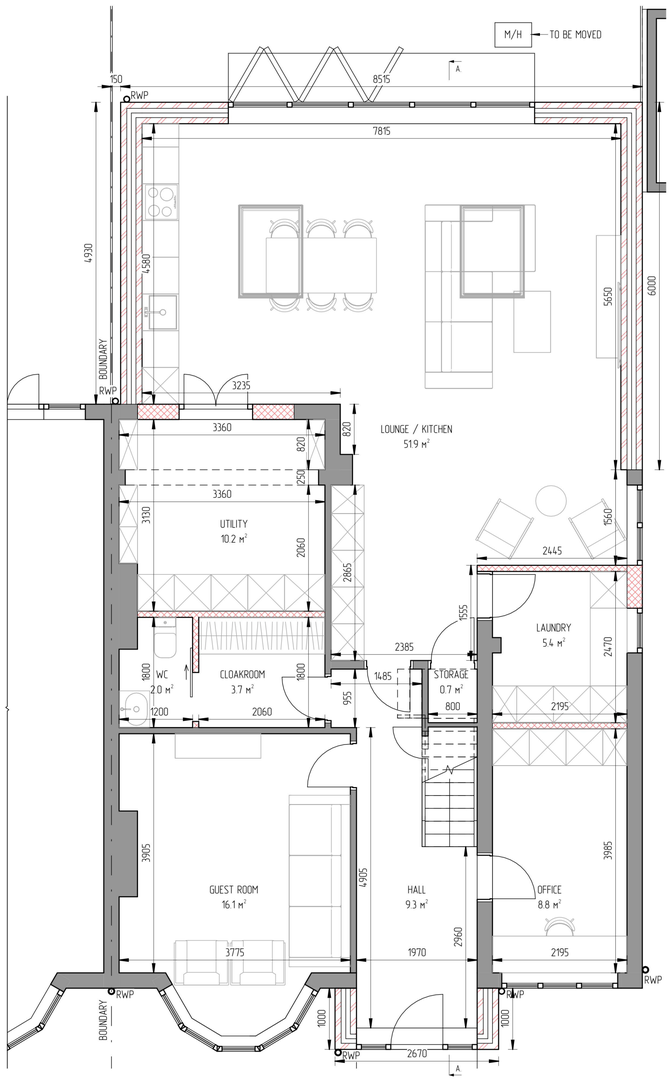

GROUND FLOOR PLAN AS PROPOSED
(SCALE 1:50@A1)

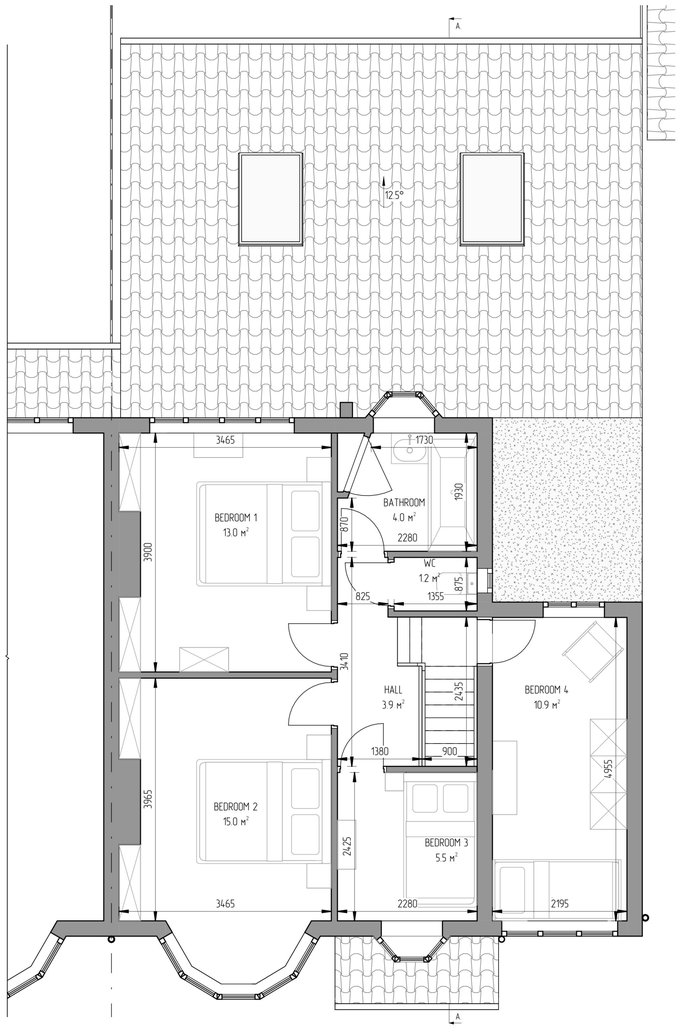

FIRST FLOOR PLAN AS PROPOSED
(SCALE 1:50@A1)

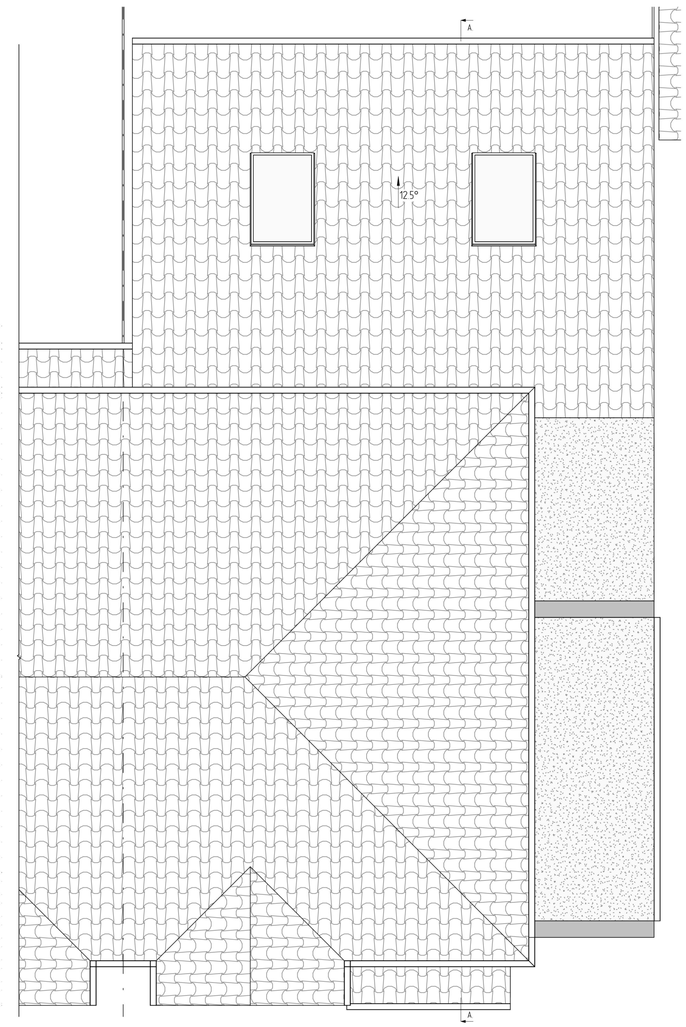

ROOF PLAN AS PROPOSED
(SCALE 1:50@A1)

0 METRES 5

SCALE: 1:50 @ A1

THIS DRAWING IS THE PROPERTY OF
AR. DESIGN
AND MUST NOT BE COPIED OR REPRODUCED
EXCEPT
WITH THEIR EXPRESS PERMISSION, NOR MAY
THE DESIGN
OR ANY INFORMATION SHOWN THEREON
BE DISCLOSED TO ANY THIRD PARTY.
WE WILL NOT BE RESPONSIBLE FOR OTHER
CONTRACTUAL
DIMENSIONS.
© THIS DRAWING IS COPYRIGHT

REV:	AMENDMENT:	BY:	DATE:

TITLE:

GROUND, FIRST, MANSARD FLOOR, ROOF PLANS AS PROPOSED

SITE ADDRESS:

30 Keswick Ave, Hornchurch RM11 1XR

JOB No.0001	CLIENT: -
SCALE: 1:50 @ A1	DWG SHEET: A02
	REV: A
DRAWN BY: AR	DATE: 30/09/26
APPROVED BY: ***	DATE: **/**/****

ARCHITECTURE,
PLANNING &
ENGINEERING

EMAIL:
AR.DESIGNNCONSTRUCTION@
GMAIL.COM

Tel: 074 2955-9396


AR DESIGN
& CONSTRUCTION




FRONT ELEVATION AS EXISTING
(SCALE 1:50@A1)



REAR ELEVATION AS EXISTING
(SCALE 1:50@A1)

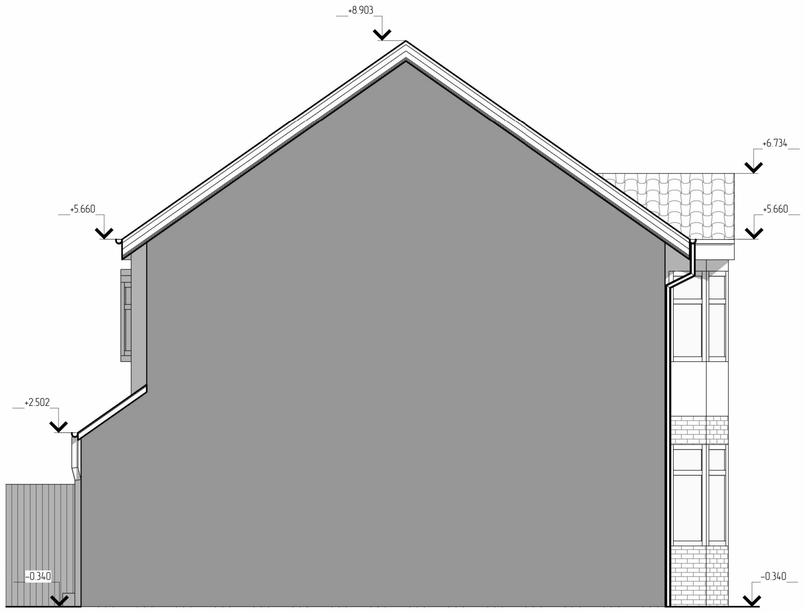

SIDE ELEVATION AS EXISTING
(SCALE 1:50@A1)

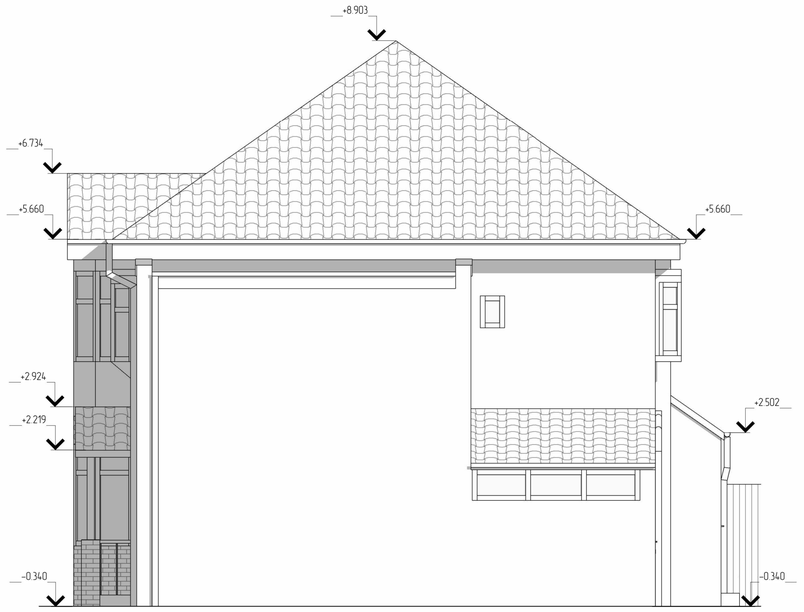

SIDE ELEVATION AS EXISTING
(SCALE 1:50@A1)

	RENDER
	BRICK TILES
	ROOF TILES
	GLASS PANEL

0 METRES 5

SCALE: 1:50 @ A1

THIS DRAWING IS THE PROPERTY OF
AR. DESIGN
AND MUST NOT BE COPIED OR REPRODUCED
EXCEPT
WITH THEIR EXPRESS PERMISSION, NOR MAY
THE DESIGN
OR ANY INFORMATION SHOWN THEREON
BE DISCLOSED TO ANY THIRD PARTY.
WE WILL NOT BE RESPONSIBLE FOR OTHER
CONTRACTUAL
DIMENSIONS.
© THIS DRAWING IS COPYRIGHT

REV:	AMENDMENT:	BY:	DATE:

TITLE:

FRONT, REAR AND SIDE ELEVATIONS AS EXISTING

SITE ADDRESS:

30 Keswick Ave, Hornchurch RM11 1XR


JOB No.0001	CLIENT: -
SCALE: 1:50 @ A1	DWG SHEET: A03
	REV: -
DRAWN BY: AR	DATE: 30/09/26
APPROVED BY: ***	DATE: **/**/****

ARCHITECTURE,
PLANNING &
ENGINEERING


EMAIL:
AR.DESIGNNCONSTRUCTION@
GMAIL.COM

Tel: 074 2955-9396

AR DESIGN
& CONSTRUCTION

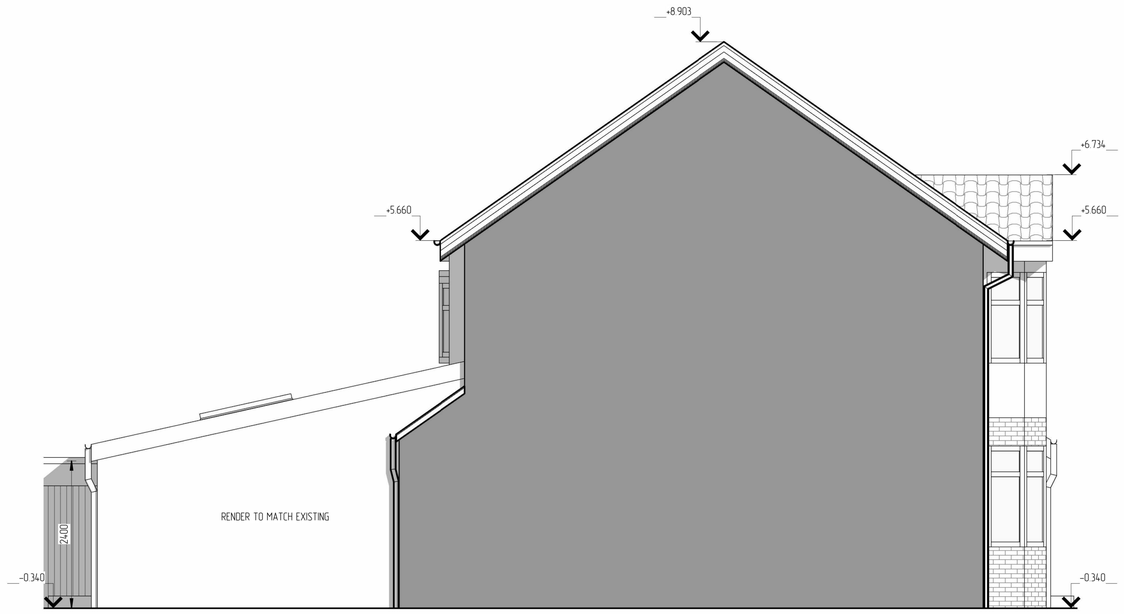


SIDE ELEVATION AS PROPOSED
(SCALE 1:50@A1)

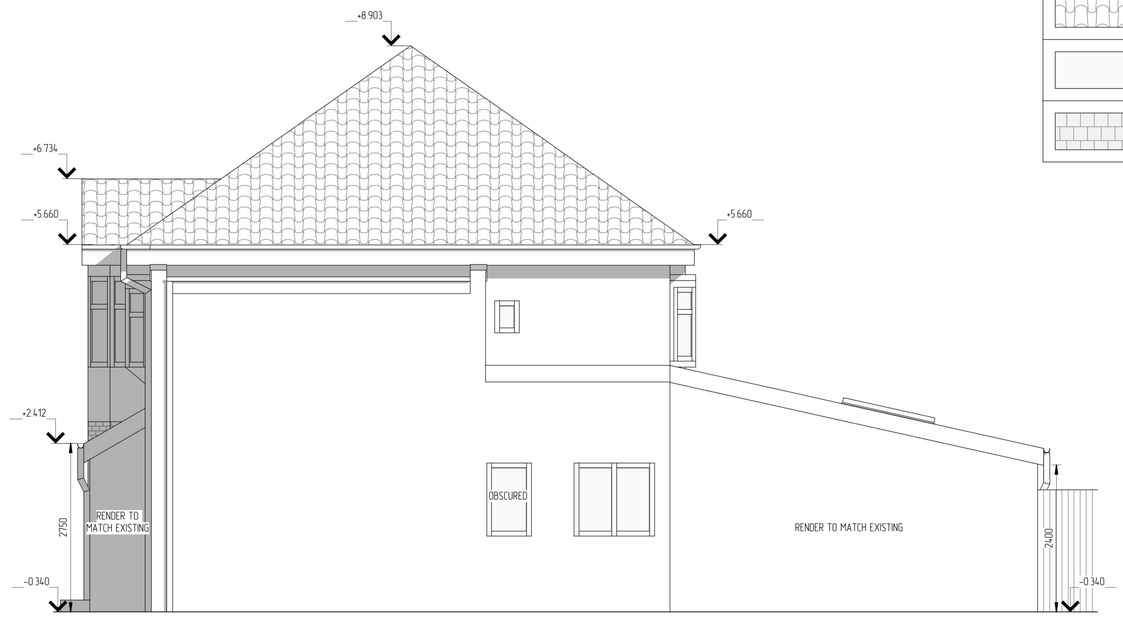


SIDE ELEVATION AS PROPOSED
(SCALE 1:50@A1)

	RENDER AS EXISTING
	BRICK TILES AS EXISTING
	ROOF TILES AS EXISTING
	GLASS PANEL AS EXISTING
	TILES

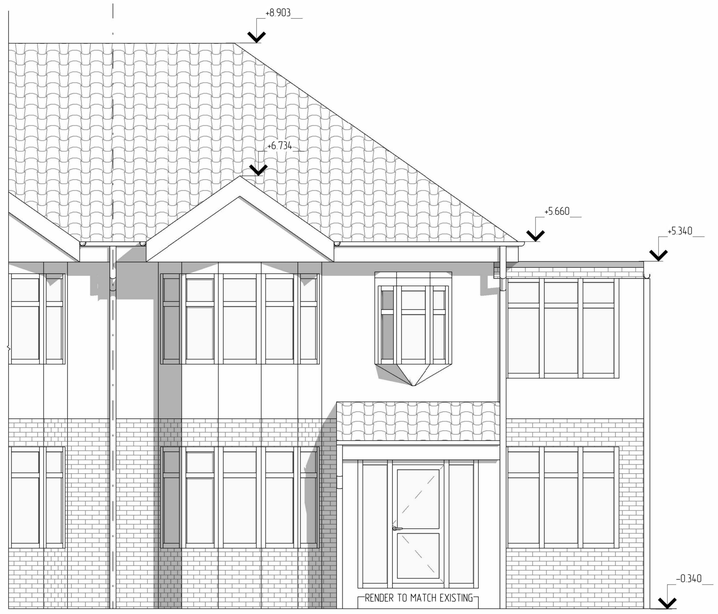

FRONT ELEVATION AS PROPOSED
(SCALE 1:50@A1)

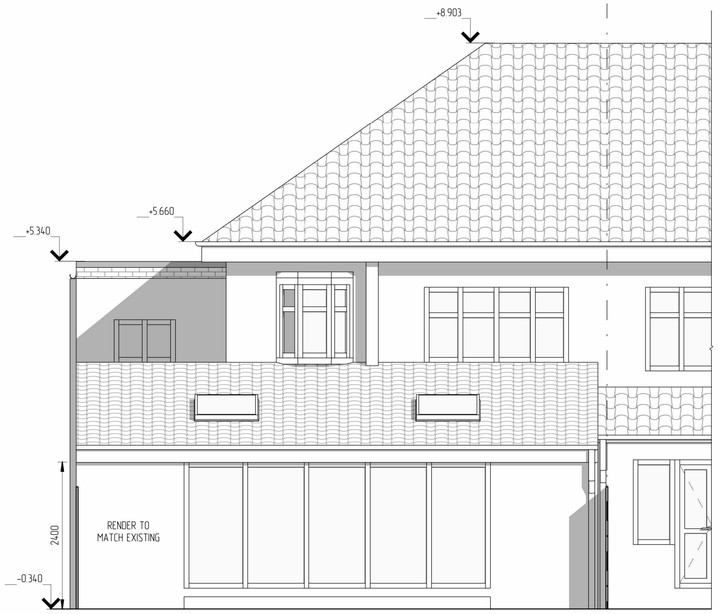

REAR ELEVATION AS PROPOSED
(SCALE 1:50@A1)

0 METRES 5

SCALE: 1:50 @ A1

THIS DRAWING IS THE PROPERTY OF
AR. DESIGN
AND MUST NOT BE COPIED OR REPRODUCED
EXCEPT
WITH THEIR EXPRESS PERMISSION, NOR MAY
THE DESIGN
OR ANY INFORMATION SHOWN THEREON
BE DISCLOSED TO ANY THIRD PARTY.
WE WILL NOT BE RESPONSIBLE FOR OTHER
CONTRACTUAL
DIMENSIONS.
© THIS DRAWING IS COPYRIGHT

REV:	AMENDMENT:	BY:	DATE:

TITLE:

FRONT, REAR AND SIDE ELEVATIONS AS PROPOSED

SITE ADDRESS:

30 Keswick Ave, Hornchurch RM11 1XR


JOB No.0001	CLIENT: -
SCALE: 1:50 @ A1	DWG SHEET: A04
	REV: A
DRAWN BY: AR	DATE: 30/09/26
APPROVED BY: ***	DATE: **/**/****

ARCHITECTURE,
PLANNING &
ENGINEERING


EMAIL:
AR.DESIGNNCONSTRUCTION@
GMAIL.COM

Tel: 074 2955-9396

AR DESIGN
& CONSTRUCTION

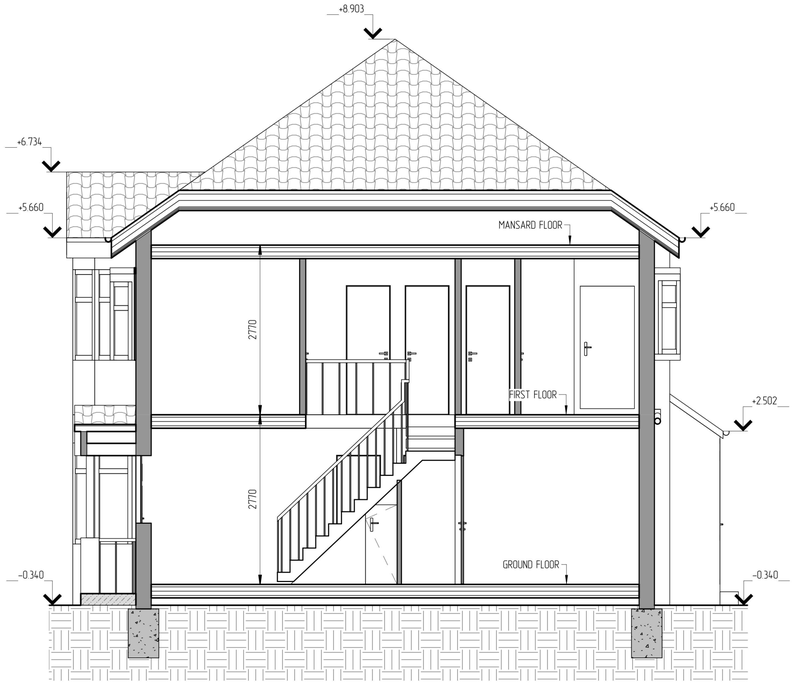

SECTION A-A AS EXISTING
(SCALE 1:50@A1)

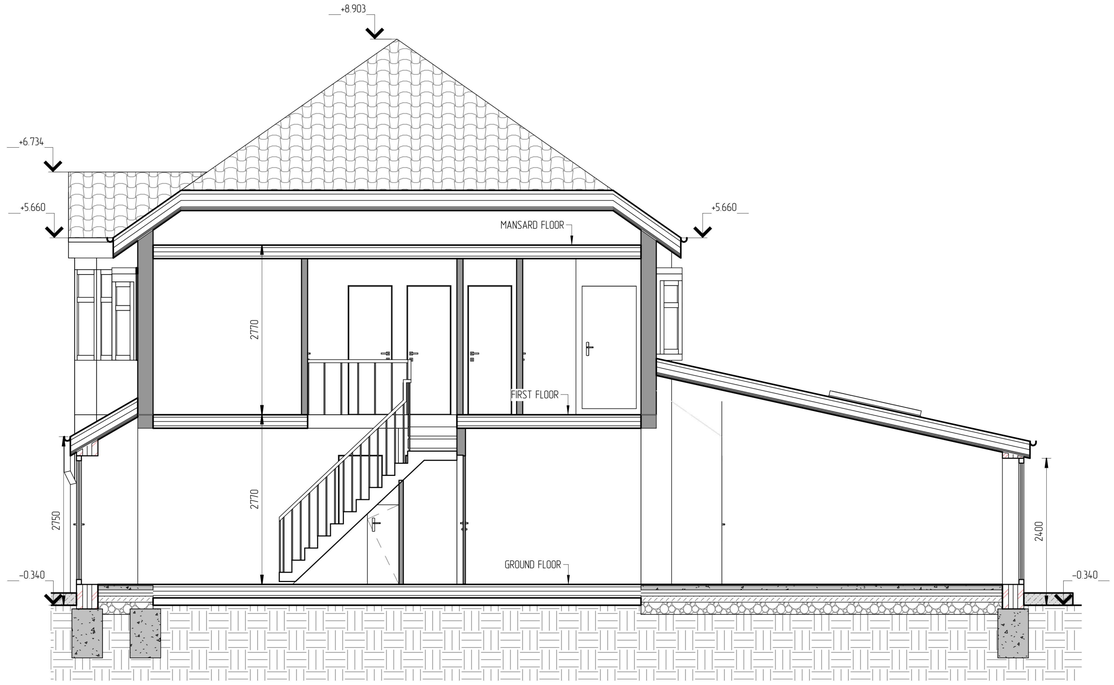

SECTION A-A AS PROPOSED
(SCALE 1:50@A1)

0 METRES 5

SCALE: 1:50 @ A1

THIS DRAWING IS THE PROPERTY OF
AR. DESIGN
AND MUST NOT BE COPIED OR REPRODUCED EXCEPT
WITH THEIR EXPRESS PERMISSION, NOR MAY THE DESIGN
OR ANY INFORMATION SHOWN THEREON
BE DISCLOSED TO ANY THIRD PARTY.
WE WILL NOT BE RESPONSIBLE FOR OTHER CONTRACTUAL
DIMENSIONS.
© THIS DRAWING IS COPYRIGHT

REV:	AMENDMENT:	BY:	DATE:

TITLE:

SECTION A-A AS EXISTING, SECTION A-A AS PROPOSED

SITE ADDRESS:

30 Keswick Ave, Hornchurch RM11 1XR

JOB No.0001	CLIENT: -
SCALE: 1:50 @ A1	DWG SHEET: A05
	REV: A
DRAWN BY: AR	DATE: 30/09/26
APPROVED BY: ***	DATE: **/**/****

ARCHITECTURE,
PLANNING &
ENGINEERING

EMAIL:
AR.DESIGNNCONSTRUCTION@GMAIL.COM

Tel: 074 2955-9396

AR DESIGN
& CONSTRUCTION