


1:500 Site Block Plan

© Crown Copyright and database rights 2026 OS 100053143

SCALE 1:500 (METRES)

0 5 10 15 20

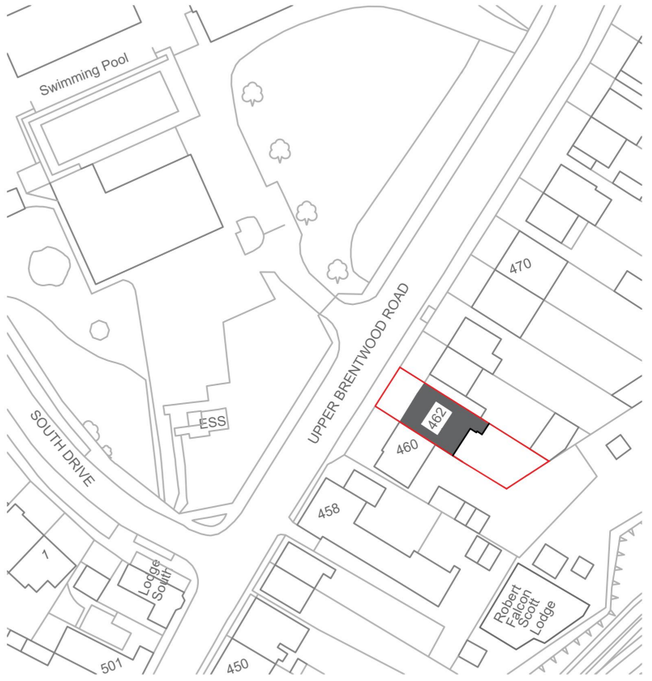

1:1250 Site Location Plan

© Crown Copyright and database rights 2026 OS 100053143

SCALE 1:1250 (METRES)

0 20 40 60 80

Rev	Description	Date
PL01	Issue for approval	26.10.07

Architectural Hub Ltd
The Old Stable Yard, Sandpit Lane, South Weald
Brentwood Essex CM14 5QE
www.architecturalhub.co.uk
info@architecturalhub.co.uk
01277 201 828


Architectural Hub Ltd
Designing Dream Homes

Client : Mr & Mrs Sidhu


Job title : 462 Upper Brentwood Road, Gidea Park, RM2 6JB

Drg : Existing Block and Location Plan


scale @ A3 1:1250/1:500 date: JUN 2026 drg. no. AHUB2605007_01

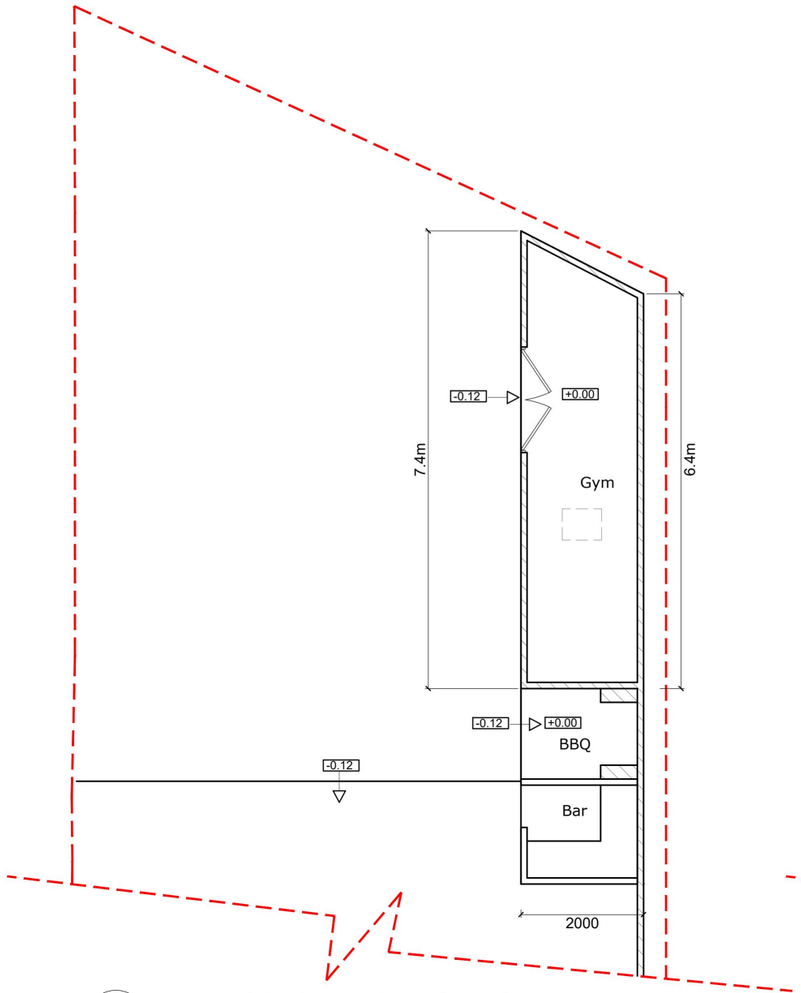


1 Proposed Outhouse Gym Floor Plan
1:100

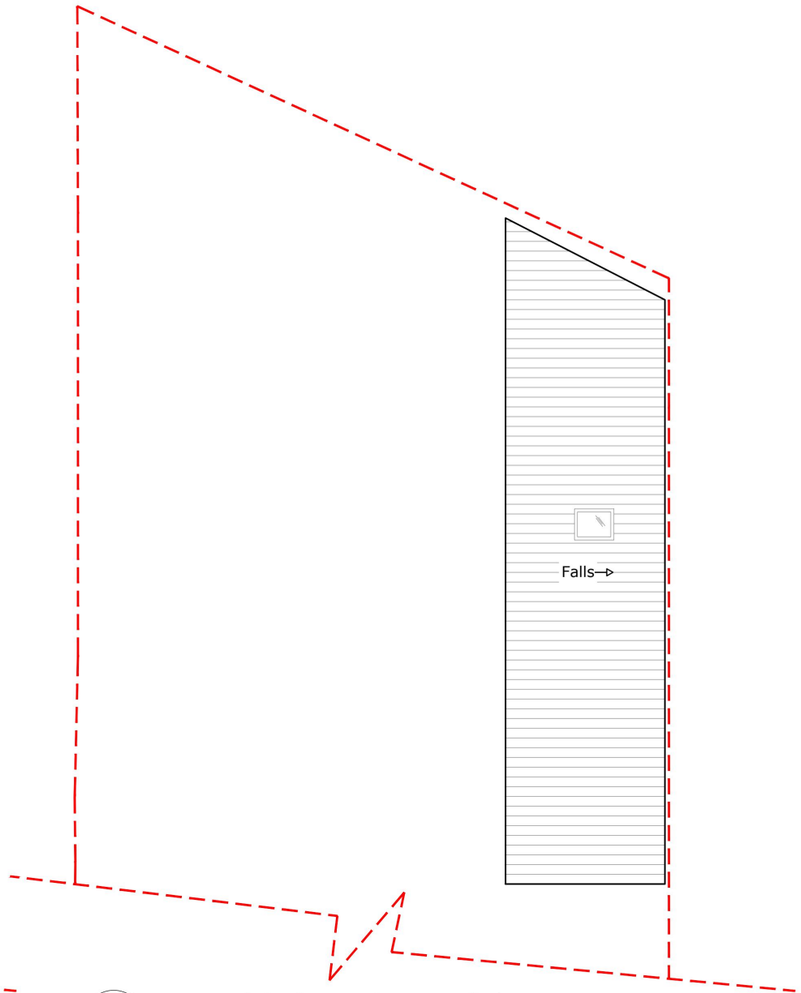


2 Proposed Outhouse Gym Roof Plan
1:100

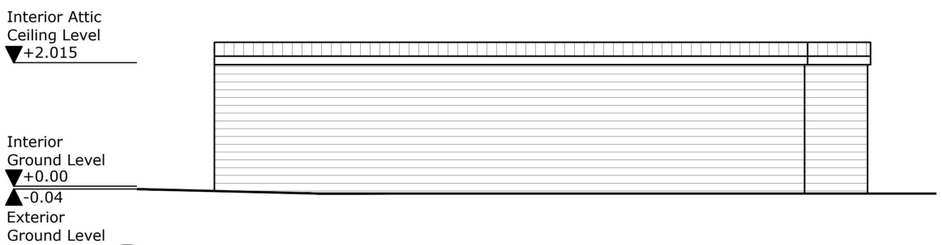

3 Proposed Rear Elevation
1:100 - East South Facing

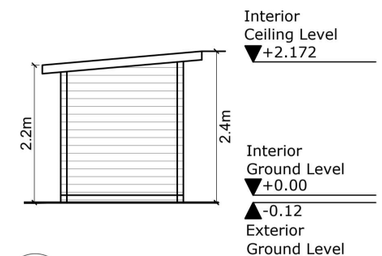

4 Proposed Side Elevation
1:100 - North East Facing

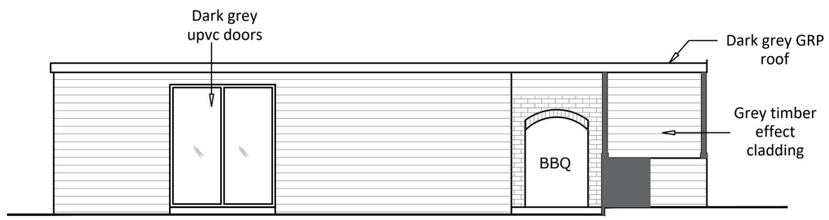

5 Proposed Front Elevation
1:100 - West North Facing

SCALE 1:100 (METRES)

0 5 10

KEY
Existing Walls:
Proposed Walls:
Ex Building Line:

Rev	Description	Date
PD01	Issue for approval	26.10.07

Architectural Hub Ltd
The Old Stable Yard, Sandpit Lane, South Weald
Brentwood Essex CM14 5QE
www.architecturalhub.co.uk
info@architecturalhub.co.uk
01277 201 828

Architectural Hub Ltd
Designing Dream Homes

Client : Mr & Mrs Sidhu
Job title : 462 Upper Brentwood Road, Gidea Park, RM2 6JB
Drg : Proposed Outhouse Gym

scale @ A3 1:100 date: JUN 2026 drg. no. AHUB2605007_22



1:500 Site Block Plan

© Crown Copyright and database rights 2026 OS 100053143

SCALE 1:500 (METRES)

0 5 10 15 20



1:1250 Site Location Plan

© Crown Copyright and database rights 2026 OS 100053143

SCALE 1:1250 (METRES)

0 20 40 60 80

Rev	Description	Date
PL03	Updated to suit planners comments	26.10.27
PL02	Updated to suit planners comments	26.10.26
PL01	Issue for approval	26.10.07

Architectural Hub Ltd
The Old Stable Yard, Sandpit Lane, South Weald
Brentwood Essex CM14 5QE
www.architecturalhub.co.uk
info@architecturalhub.co.uk
01277 201 828

Architectural Hub Ltd
Designing Dream Homes

Client : Mr & Mrs Sidhu

Job title : 462 Upper Brentwood Road, Gidea Park, RM2 6JB

Drg : Existing Block and Location Plan

scale @ A3 1:1250/1:500 date: JUN 2026 drg. no. AHUB2605007_02