

**STING FRONT ELEVATION**
E 1:50



**PROPOSED FRONT ELEVATION**
SCALE 1:50


**SCOPE OF WORKS**


- Remove existing gara
- Carefully remove any
- Excavate and constru
- Construct insulated c
- Install new window to
- Render and finish to
- Make good internally
- All works to comply

**CONSTRUCTION NO**


1. All dimensions to be
2. New foundations dep with Building Control
3. All new materials to as practicable.
4. Provide DPC, cavity to current Building R
5. Works to be carried current Building Reg

**SECTION A-A**
SCALE 1:20

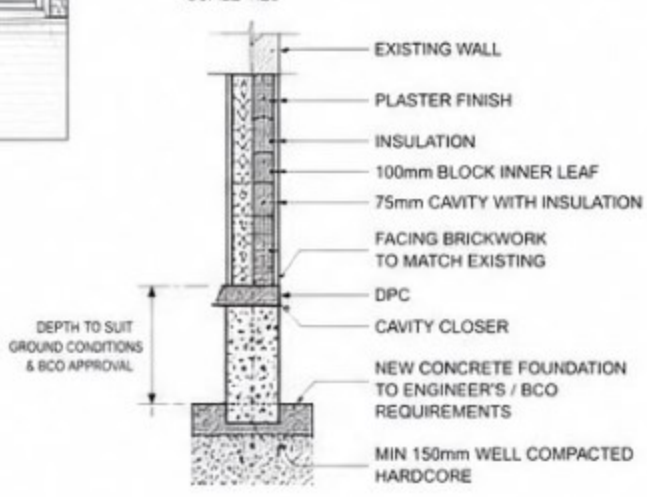

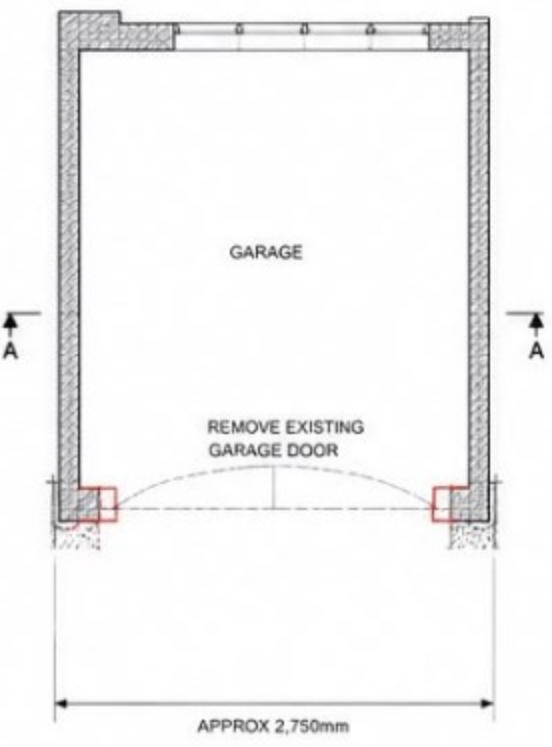


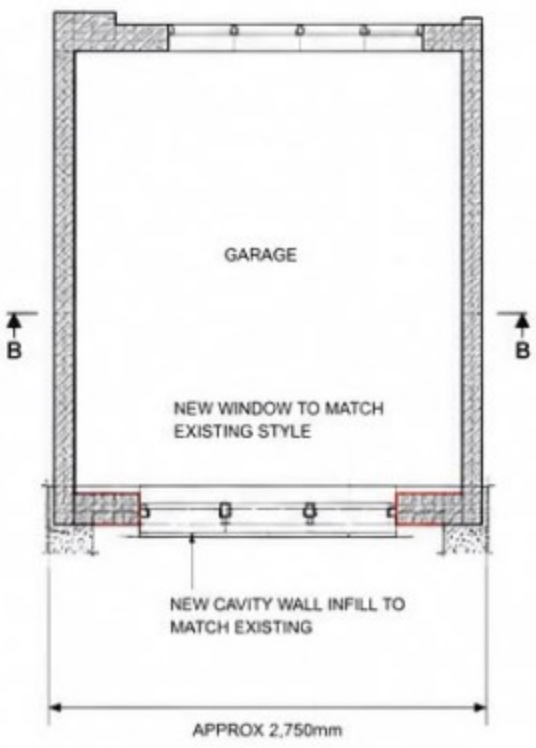

**GROUND FLOOR PLAN (GARAGE)**
SCALE 1:50




**PROPOSED PLAN**
SCALE 1:50

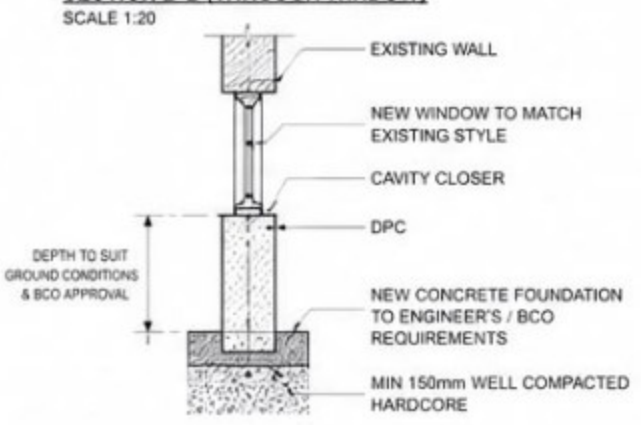**SECTION B-B (THROUGH WINDOW)**
SCALE 1:20







**SITE LOCATION PLA**
SCALE 1:500

**TECHNICAL ROOFING**
Unit 9 Elms Industrial Estate, Romf
T: 07472 555007 E: info@techni

| | |
|---|---|
| PROJECT: | 191 Main Roa |
| DRAWING TITLE: | Garage Conve |
| DRAWING No: | TRS-191MR-0 |
| DATE: | May 2026 |

Reply

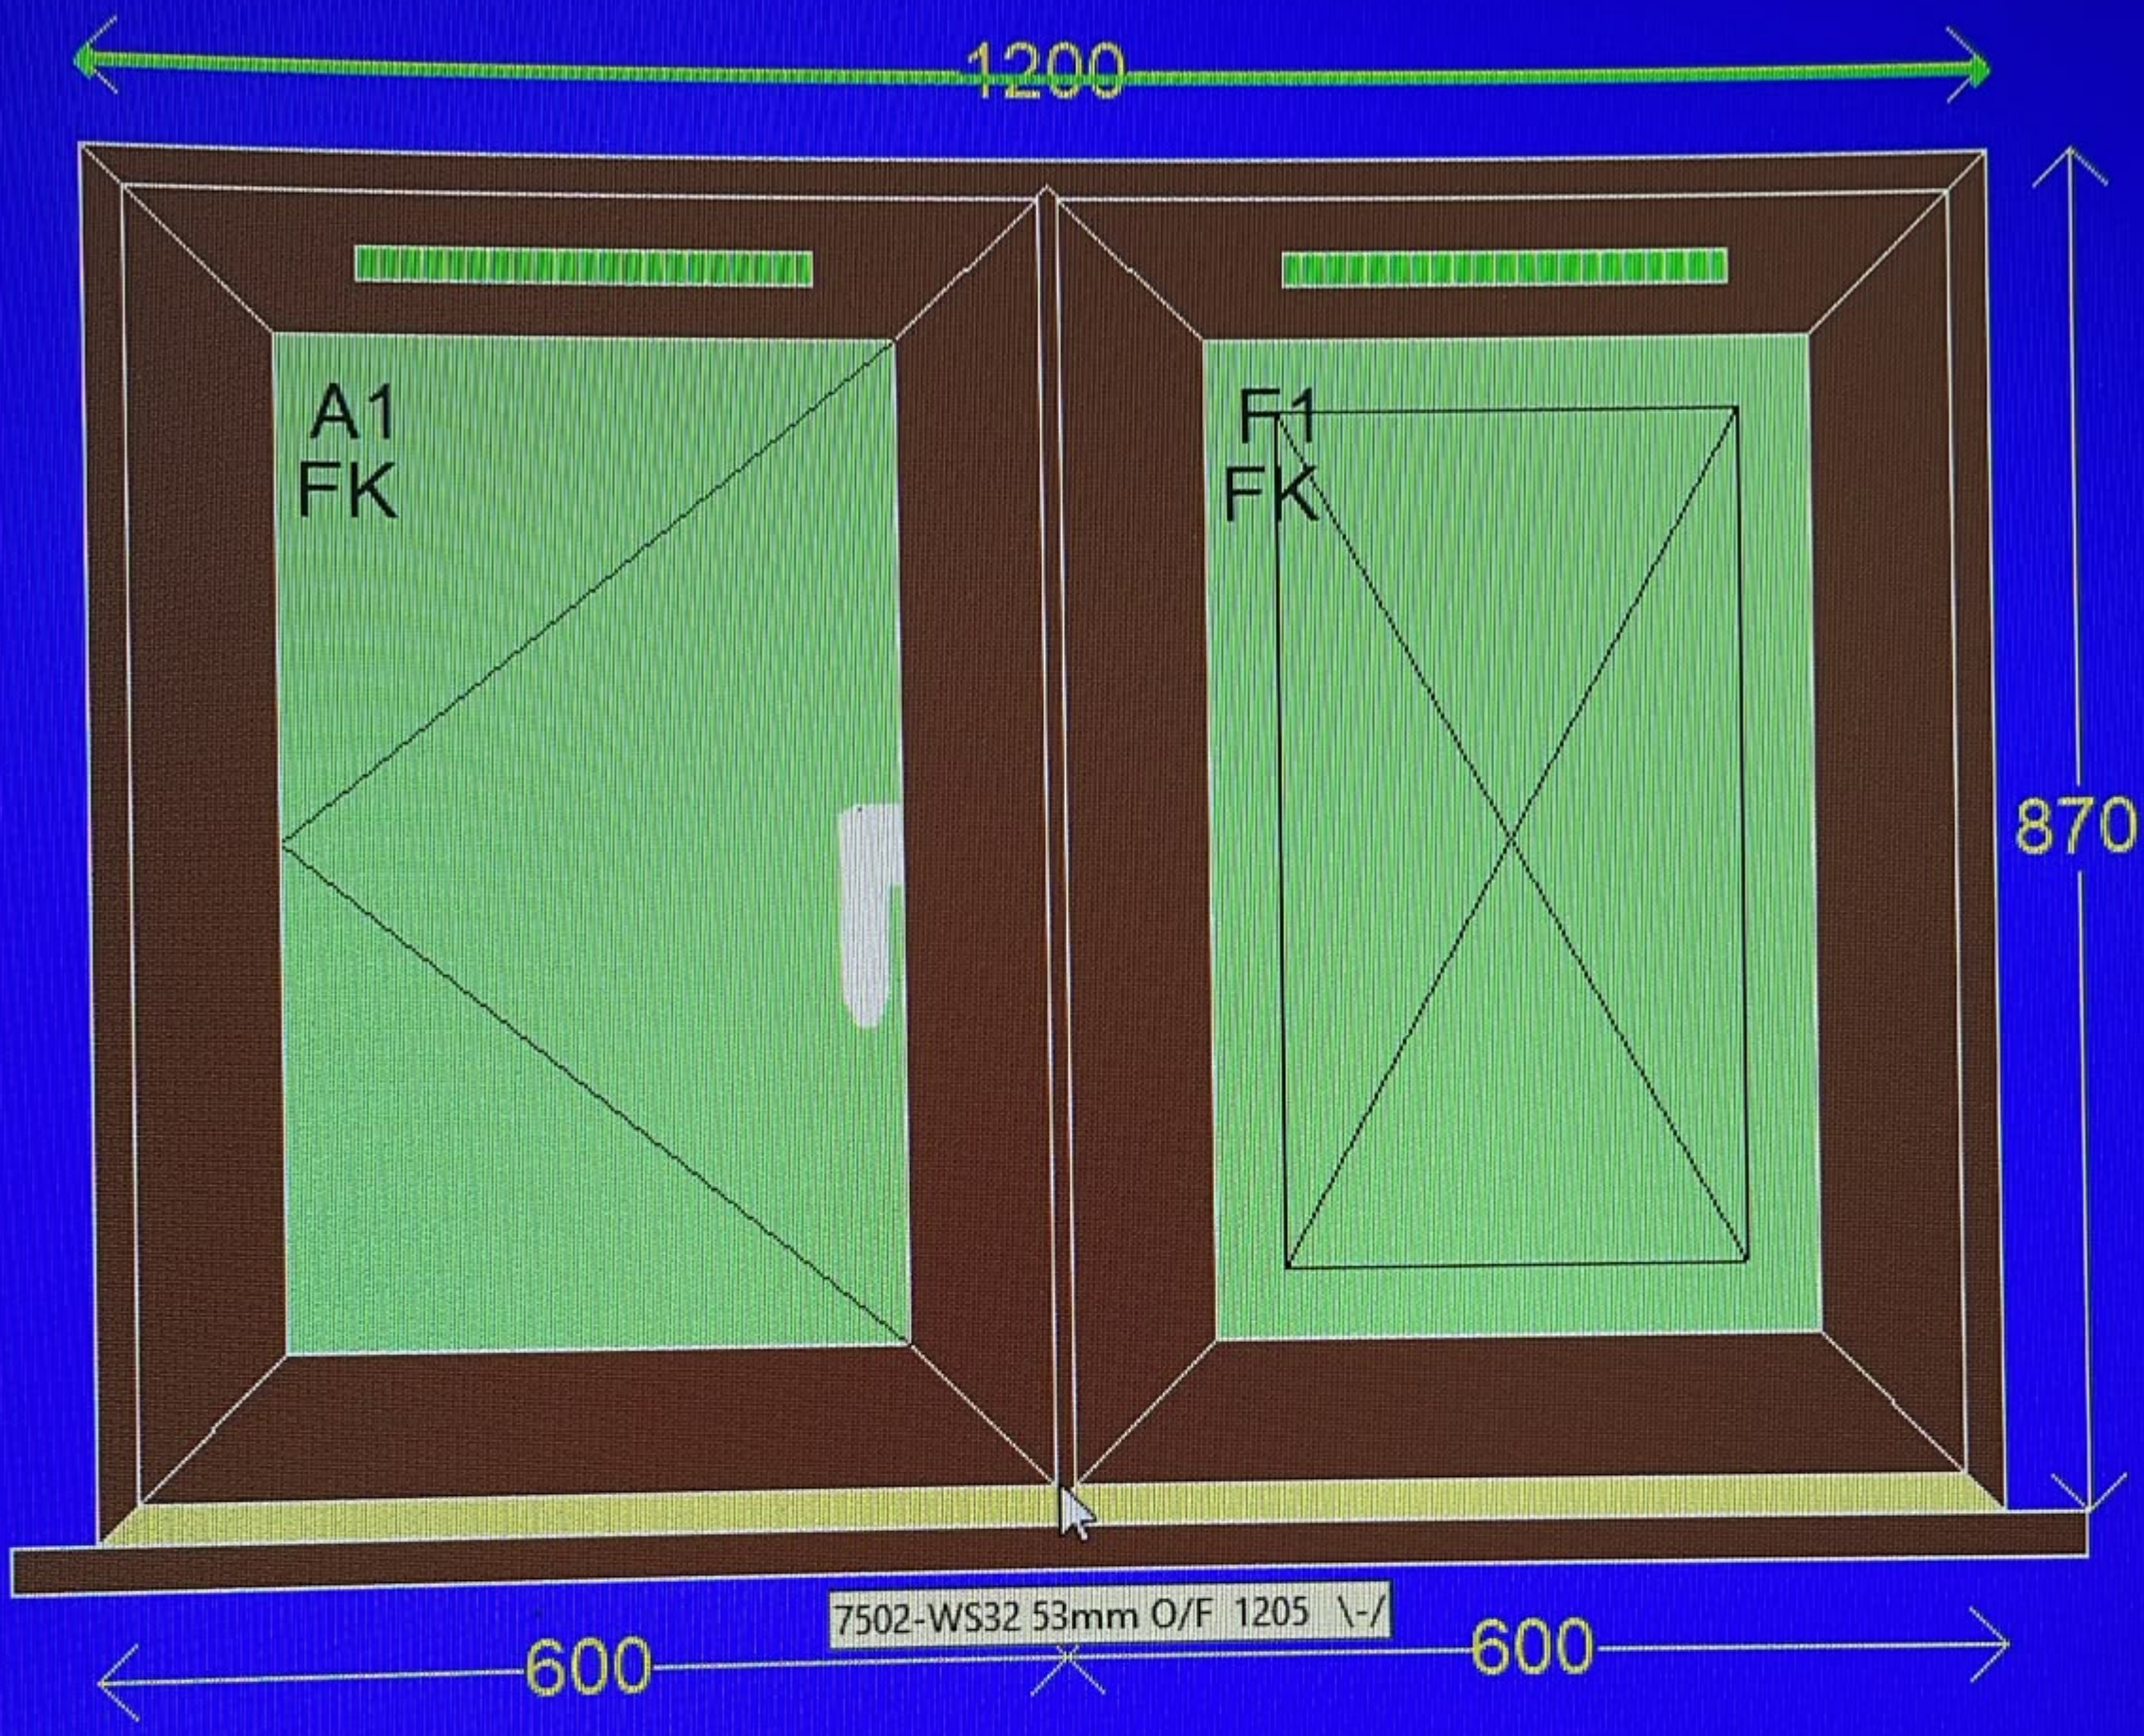


1200
A1
FK
F1
FK
870
7502-WS32 53mm O/F 1205 \-/
600
600