
NOTES:

Do not scale this drawing. Work to figured dimensions only. Check all dimensions on site. Confirm any discrepancies prior to commencement of work.

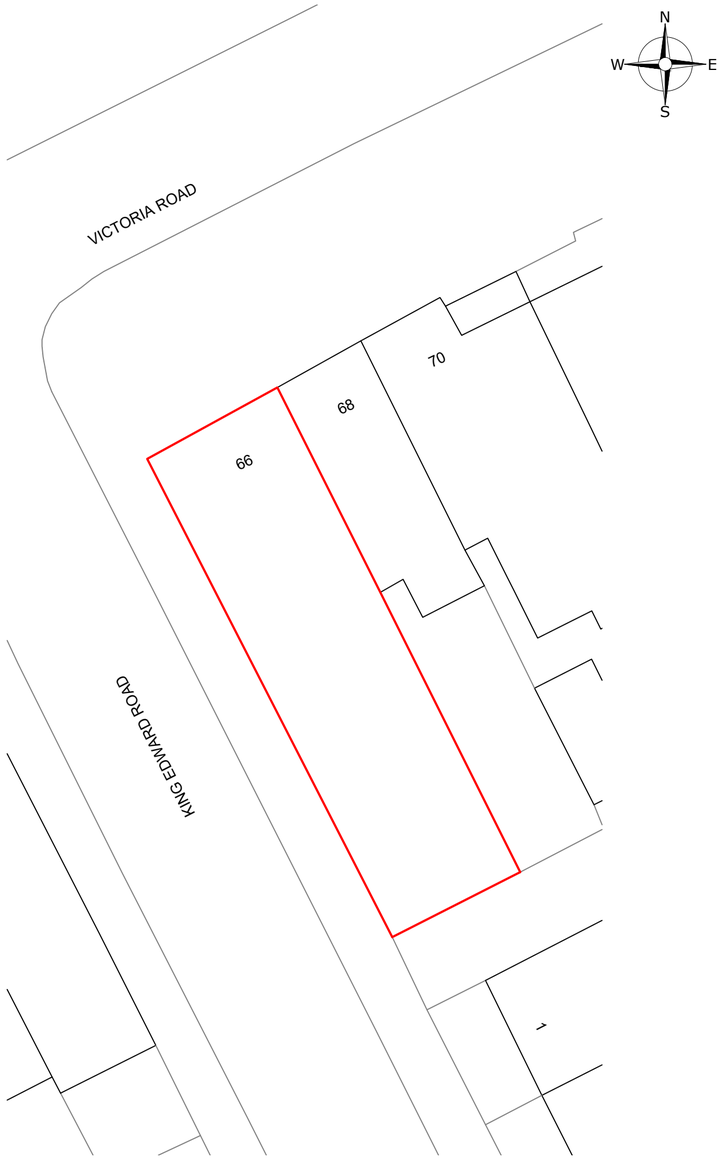

EXISTING SITE PLAN
SCALE 1:200
0 1 2 3 4 5m



PROPOSED SITE PLAN
SCALE 1:200
0 1 2 3 4 5m



VIEWPORT TITLE
SCALE 1:1250
0 10 20 30 40m



BLOCK PLAN
SCALE 1:500
0 5 10 15 20m

Rev:00	10/26	First Issue

Krystal Architecture Ltd
A : 5 Tyndale Avenue, Basildon, Essex, SS14 3UD
T : 01268 454581 / 07999061557
E : info@krystal-architecture.com
W : www.krystal-architecture.com

Project Address
66 Victoria Road, Romford Road RM1 2JH

Client Name
-

Drawing Title
Location, Block & Site Plans

Status
Planning Drawings

Drawing Number
1110-101

Rev: -

Date	Scale	Drawn By
27.10.26	1:1250/500/200 @A2	WN