
1 Existing Site Plan

1 : 500



2 Proposed Site Plan

1 : 500

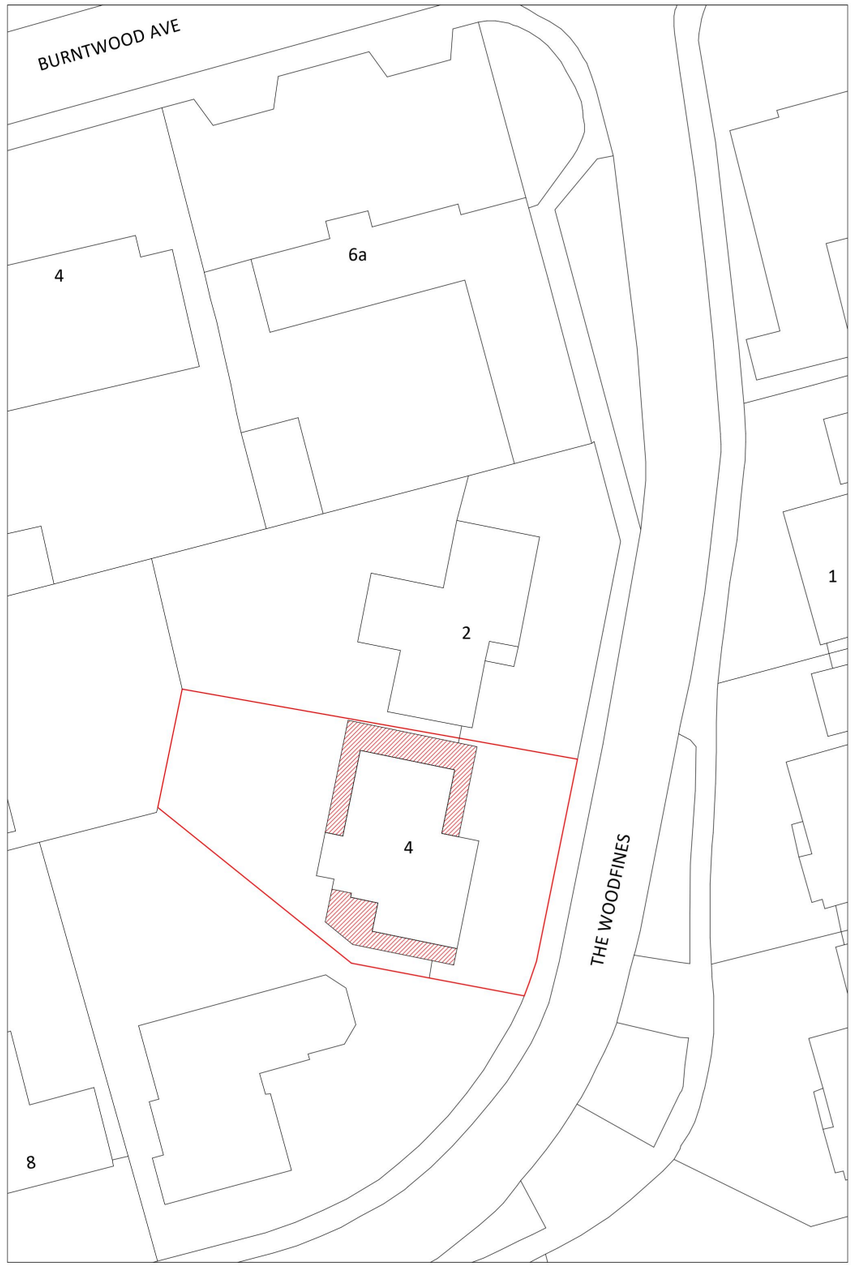

5 0 5 10 15 20 25

SCALE 1:500 m

© This drawing is the property of Bluelime Retail Ltd who retain the sole copyright of its contents & it may not be reproduced in part or in whole without written permission

North

Amendments

Rev :	Init. :	Date :	Description :

Project :

4 The Woodfines,
Hornchurch,
RM11 3HR

Title :

Planning Drawings
Existing & Proposed Site Plan 1-500

The Architects Of London
(0203 903 9093)

Bluelime Architecture
(01322 521026)

Proposed Two-Storey Side Extension and Single-Storey Side & Rear Extension


Drawn by :	Scale : @A3	Date :
M.J.G	1 : 500	26/10/2026

Drawing number : BL/DRG/4075/ 02 Rev :


[INDICATIVE PLANNING APPLICATION DRAWINGS ONLY - NOT FOR CONSTRUCTION]

© This drawing is the property of Bluelime Retail Ltd who retain the sole copyright of its contents & it may not be reproduced in part or in whole without written permission


DRAINAGE STORM NEW
DRAINAGE STORM EXISTING
DRAINAGE STORM EXISTING REMOVED
DRAINAGE FOUL NEW
DRAINAGE FOUL EXISTING
DRAINAGE FOUL EXISTING REMOVED
DRAINAGE COMBINED NEW
DRAINAGE COMBINED EXISTING
DRAINAGE COMBINED EXISTING REMOVED

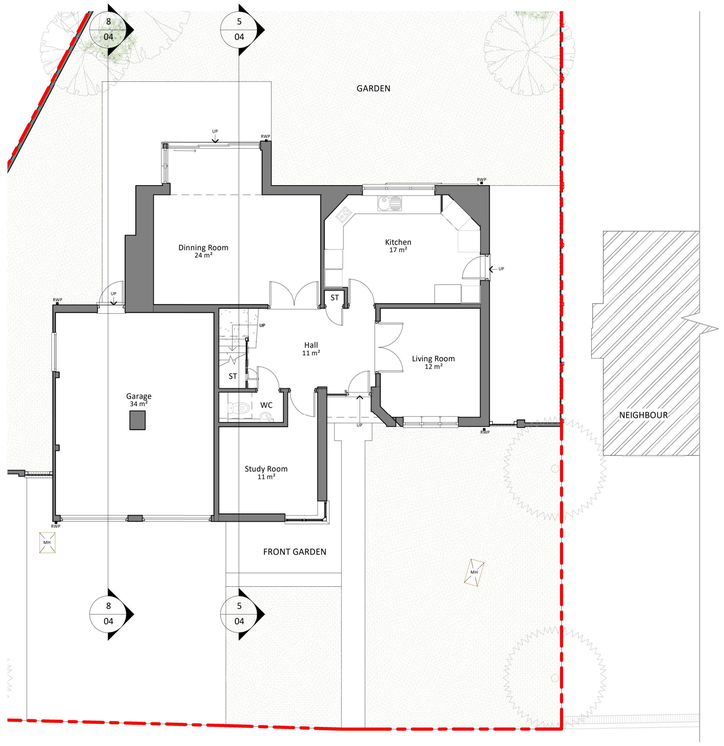


1 Existing Ground Floor
1 : 100

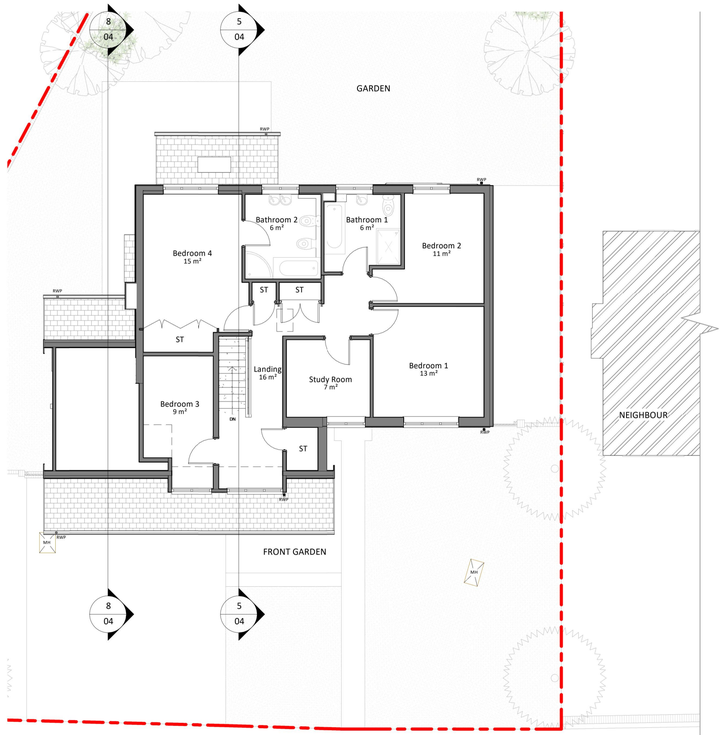


2 Existing First Floor
1 : 100

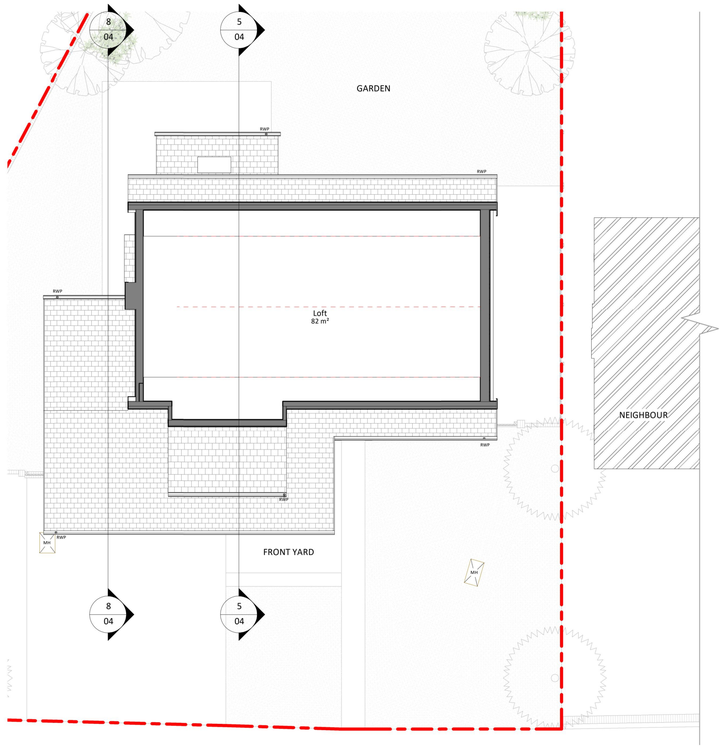

3 Existing Loft
1 : 100

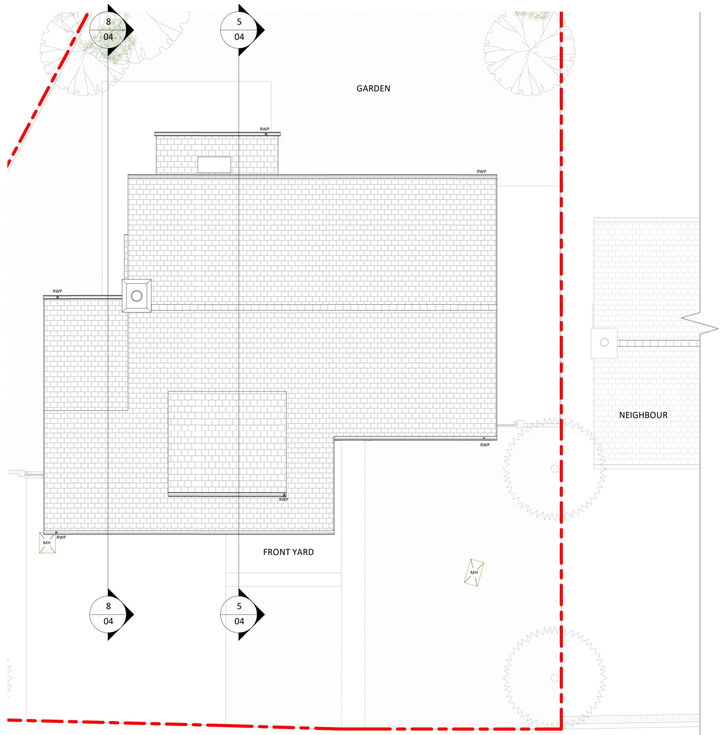

4 Existing Roof
1 : 100

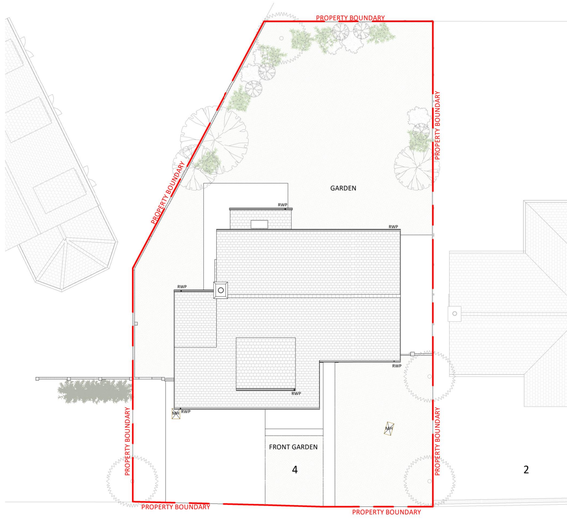

5 Site
1 : 200

1 0 1 2 3 4 5
SCALE 1:100 m

North

Amendments :

Rev :	Init. :	Date :	Description :

Project :

4 The Woodfines,
Hornchurch,
RM11 3HR

Title :

Planning Drawings
Existing Floor Plans

The Architects Of London
(0203 903 9093)

Bluelime Architecture
(01322 521026)

Proposed Two-Storey Side Extension and
Single-Storey Side & Rear Extension

Drawn by :	Scale : @ A1	Date :
M.J.G	As indicated	26/10/2026

Drawing number : BL/DRG/4075/ 03 Rev :

[INDICATIVE PLANNING APPLICATION DRAWINGS ONLY - NOT FOR CONSTRUCTION]


26/10/2026 16:33:53

© This drawing is the property of Bluelime Retail Ltd who retain the sole copyright of its contents & it may not be reproduced in part or in whole without written permission

DRAINAGE STORM NEW
DRAINAGE STORM EXISTING
DRAINAGE STORM EXISTING REMOVED
DRAINAGE FOUL NEW
DRAINAGE FOUL EXISTING
DRAINAGE FOUL EXISTING REMOVED
DRAINAGE COMBINED NEW
DRAINAGE COMBINED EXISTING
DRAINAGE COMBINED EXISTING REMOVED



1 Existing Front Elevation
1 : 100

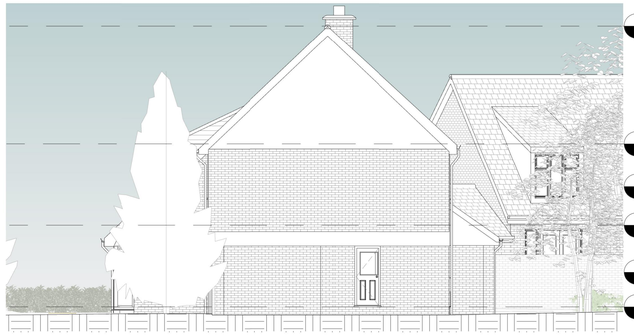

3 Existing Right Elevation
1 : 100




8 Existing Section 1
1 : 100



2 Existing Rear Elevation
1 : 100



4 Existing Left Elevation
1 : 100

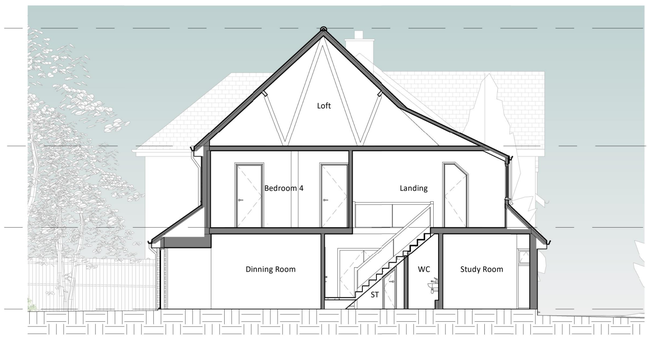

5 Existing Section 2
1 : 100



6 Existing 3D Front



7 Existing 3D Rear



9 Existing 3D Front View



10 Existing 3D Rear View

1 0 1 2 3 4 5
SCALE 1:100 m

North

Amendments :

Rev :	Init. :	Date :	Description :

Project :

4 The Woodfines,
Hornchurch,
RM11 3HR

Title :

Planning Drawings
Existing Elevations Sections 3D Views

The Architects Of London
(0203 903 9093)

Bluelime Architecture
(01322 521026)

Proposed Two-Storey Side Extension and Single-Storey Side & Rear Extension

Drawn by :	Scale :	@ A1	Date :
M.J.G	1 : 100		26/10/2026

Drawing number : BL/DRG/4075/ 04

Rev :


[INDICATIVE PLANNING APPLICATION DRAWINGS ONLY - NOT FOR CONSTRUCTION]

26/10/2026 18:34:13


© This drawing is the property of Bluelime Retail Ltd who retain the sole copyright of its contents & it may not be reproduced in part or in whole without written permission

- DRAINAGE STORM NEW
- DRAINAGE STORM EXISTING
- DRAINAGE STORM EXISTING REMOVED
- DRAINAGE FOUL NEW
- DRAINAGE FOUL EXISTING
- DRAINAGE FOUL EXISTING REMOVED
- DRAINAGE COMBINED NEW
- DRAINAGE COMBINED EXISTING
- DRAINAGE COMBINED EXISTING REMOVED


EXTERNAL FINISHES SCHEDULE	
1	Walls – Brickwork and timber/composite panels to match existing
2	Pitched Roof – Tiles to match existing house
3	Windows – White/Grey uPVC/Aluminium/Timber
4	Rooflights – White/Grey uPVC/Aluminium/Timber
5	Doors – White/Grey uPVC/Aluminium/Timber
6	RWP/Gutters/Fascia – White uPVC downpipes, guttering and white fascia
7	
8	
9	
10	
11	
12	
13	
14	
15	

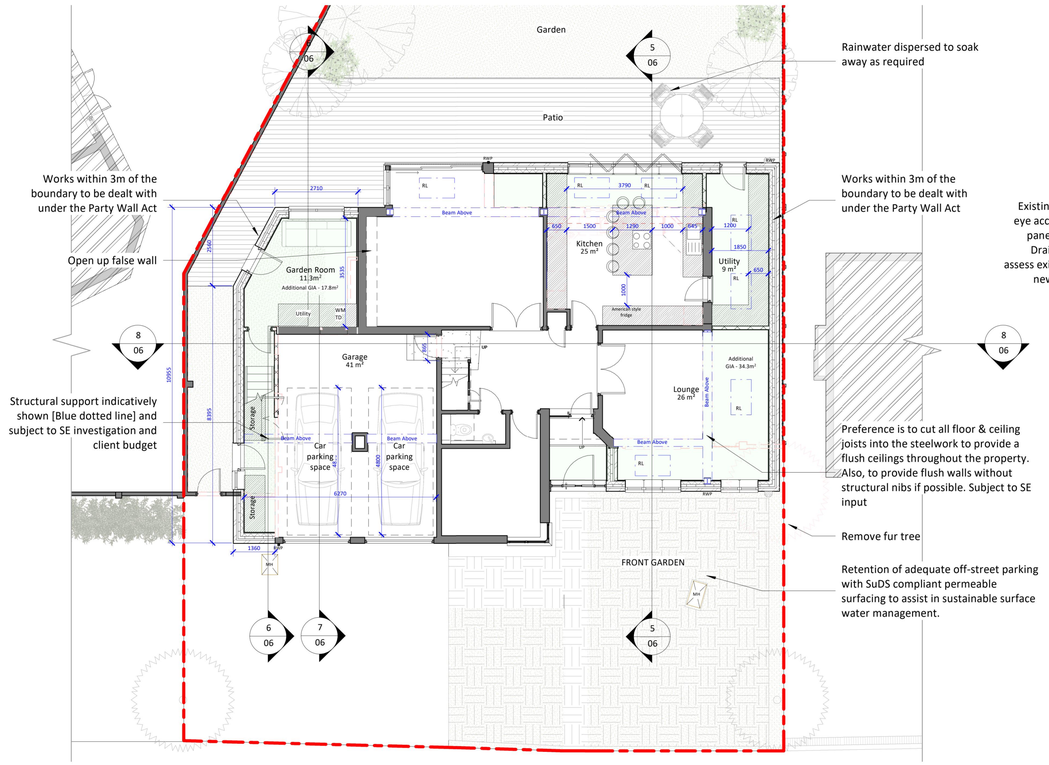


1 Proposed Ground Floor
1 : 100

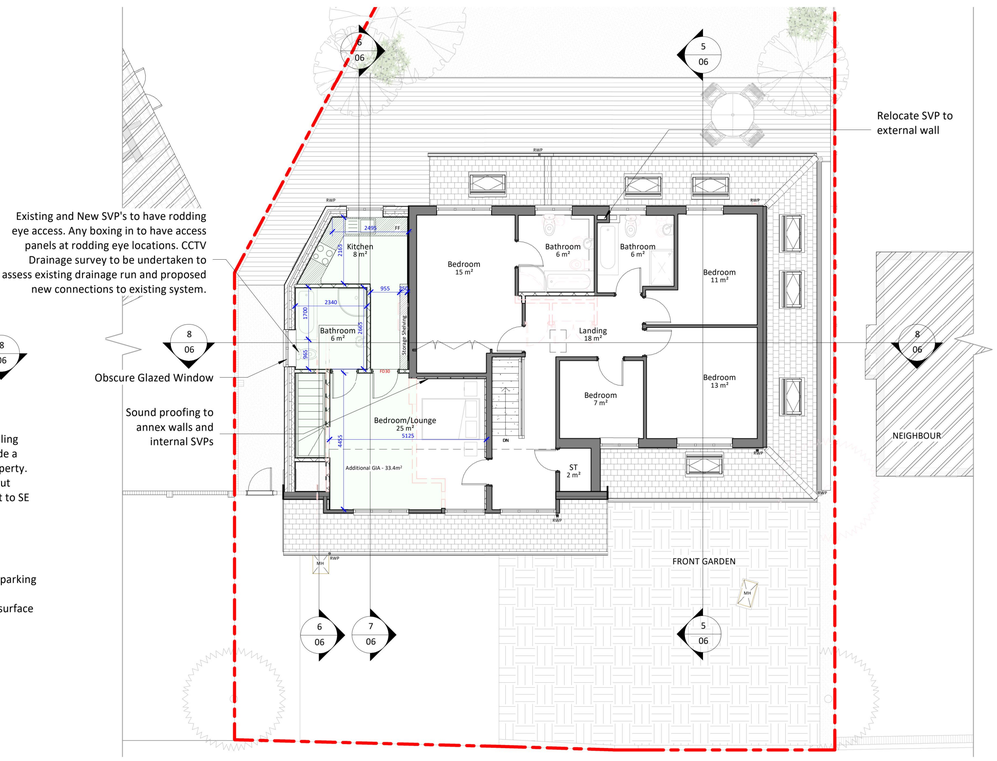

2 Proposed First Floor
1 : 100

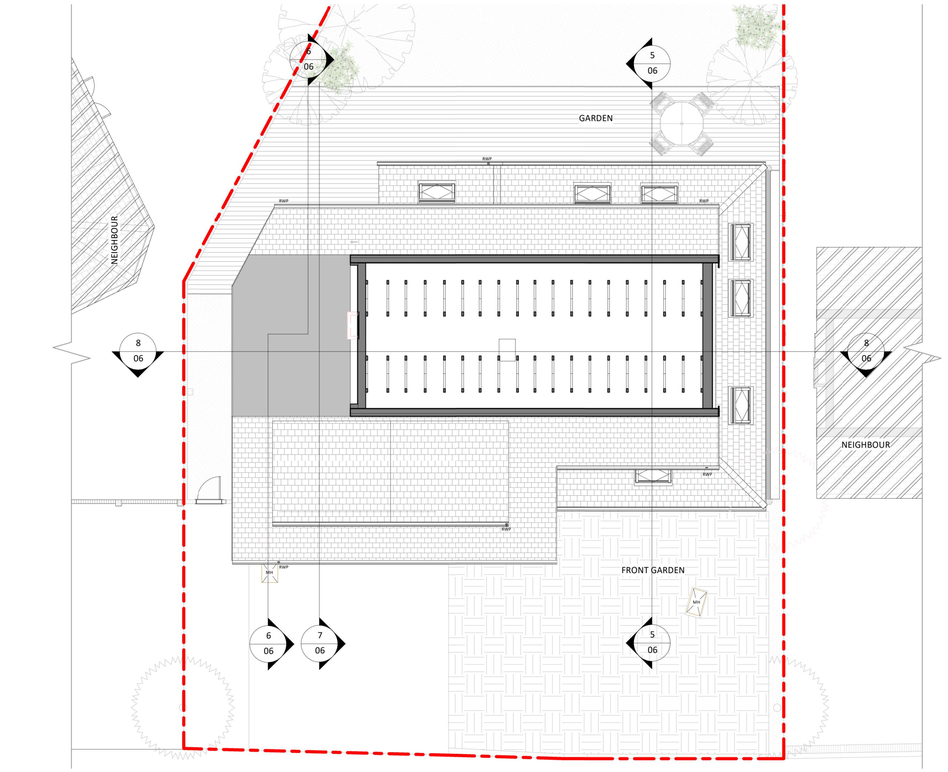

3 Existing Loft
1 : 100

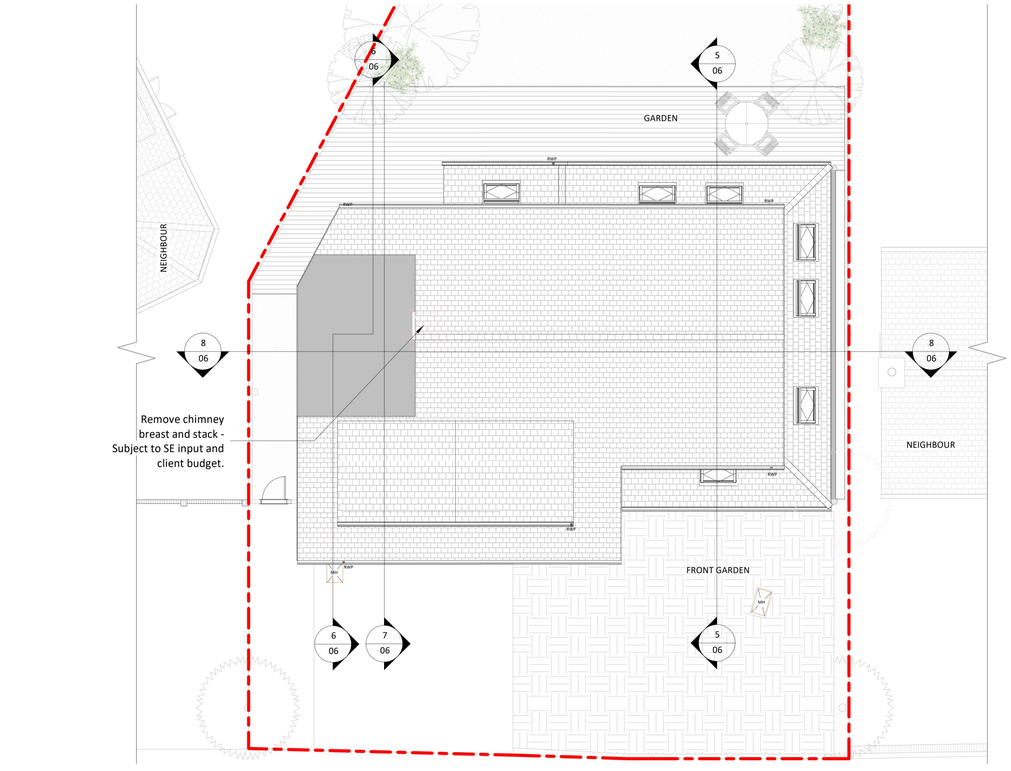

4 Proposed Roof
1 : 100

1 0 1 2 3 4 5
SCALE 1:100 m

North

Amendments :

Rev :	Init :	Date :	Description :

Project :

4 The Woodfines,
Hornchurch,
RM11 3HR

Title :

Planning Drawings
Proposed Floor Plans

The Architects Of London
(0203 903 9093)

Bluelime Architecture
(01322 521026)

Proposed Two-Storey Side Extension and Single-Storey Side & Rear Extension

Drawn by :	Scale : @ A1	Date :
M.J.G	1 : 100	26/10/2026

Drawing number : BL/DRG/4075/ 05 Rev :

[INDICATIVE PLANNING APPLICATION DRAWINGS ONLY - NOT FOR CONSTRUCTION]

26/10/2026 18:47:39

© This drawing is the property of Bluelime Retail Ltd who retain the sole copyright of its contents & it may not be reproduced in part or in whole without written permission

DRAINAGE STORM NEW
DRAINAGE STORM EXISTING
DRAINAGE STORM EXISTING REMOVED
DRAINAGE FOUL NEW
DRAINAGE FOUL EXISTING
DRAINAGE FOUL EXISTING REMOVED
DRAINAGE COMBINED NEW
DRAINAGE COMBINED EXISTING
DRAINAGE COMBINED EXISTING REMOVED


EXTERNAL FINISHES SCHEDULE	
1	Walls – Brickwork and timber/composite panels to match existing
2	Pitched Roof – Tiles to match existing house
3	Windows – White/Grey uPVC/Aluminium/Timber
4	Rooflights – White/Grey uPVC/Aluminium/Timber
5	Doors – White/Grey uPVC/Aluminium/Timber
6	RWP/Gutters/Fascia – White uPVC downpipes, guttering and white fascia
7	
8	
9	
10	
11	
12	
13	
14	
15	



1 Proposed Front Elevation
1 : 100



2 Proposed Right Elevation
1 : 100

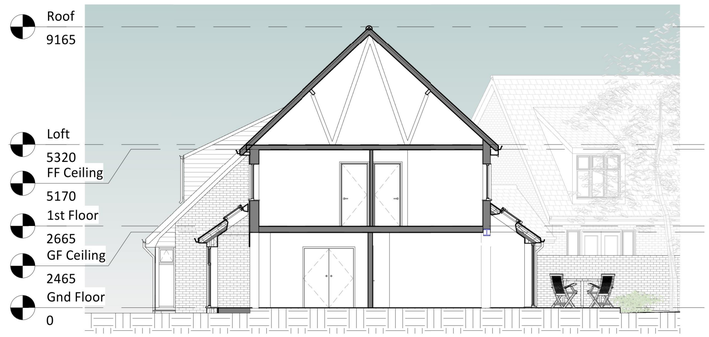


5 Proposed Section 1
1 : 100



3 Proposed Rear Elevation
1 : 100




4 Proposed Left Elevation
1 : 100

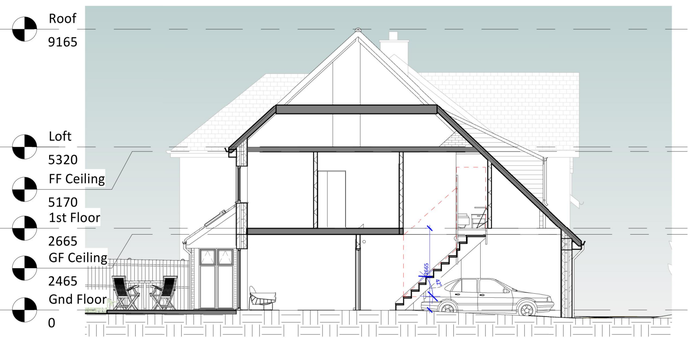

6 Proposed Section 2
1 : 100



9 Proposed 3D Front 1

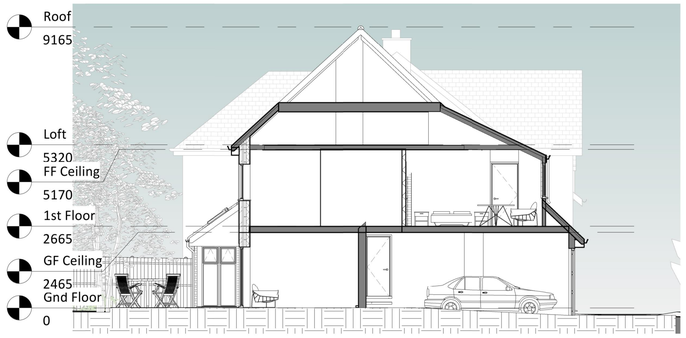

7 Proposed Section 3
1 : 100




8 Proposed Section 4
1 : 100



10 Proposed 3D Front 2



11 Proposed 3D Rear

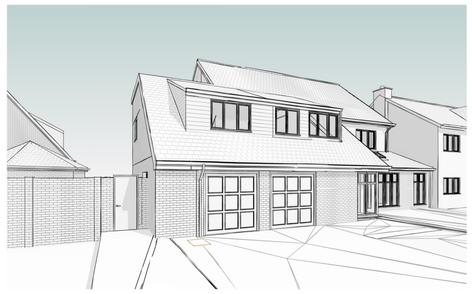

12 Proposed 3D Front View



13 Proposed 3D Rear View

1 0 1 2 3 4 5
SCALE 1:100 m

North

Amendments :

Rev :	Init. :	Date :	Description :

Project :

4 The Woodfines,
Hornchurch,
RM11 3HR

Title :

Planning Drawings
Proposed Elevations Sections 3D Views

The Architects Of London
(0203 903 9093)

Bluelime Architecture
(01322 521026)

Proposed Two-Storey Side Extension and Single-Storey Side & Rear Extension

Drawn by :	Scale :	@ A1	Date :
M.J.G	1 : 100		26/10/2026

Drawing number : BL/DRG/4075/ 06

Rev :

[INDICATIVE PLANNING APPLICATION DRAWINGS ONLY - NOT FOR CONSTRUCTION]

26/10/2026 18:47:55