


SCALE 1:1250

0 10 20 30 40 50m

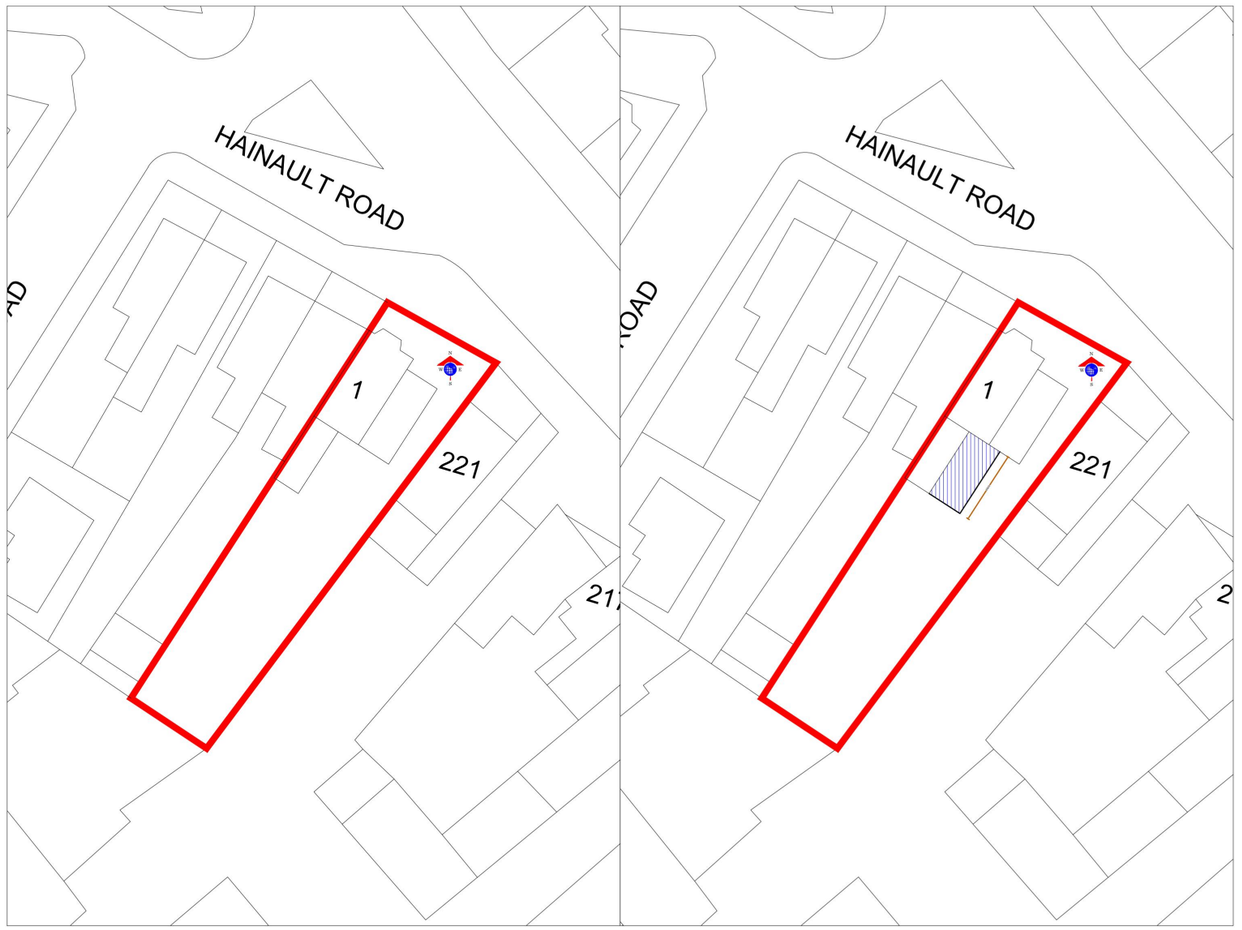

SCALE 1:500

0 5 10 15 20 25m

SCALE 1:100

0 1 2 3 4 5 m

GRAND DESIGN INTERNATIONAL

ARCHITECTURAL • ENGINEERING • CONSTRUCTION

71-75 Shelton Street, Covent Garden, London, UK, WC2H 9JQ
Company No. 12210995 • VAT No. 379883812

PROJECT & DRAWING INFORMATION

PROJECT TITLE	Proposed Application for Rear Ground & First Floor Extension		
PROJECT ADDRESS	1 Hainault Road ROMFORD Havering RM5 3AA		
DRAWINGS BY	ARCHITECT M HAMZA	PROJECT NO.	CAD REF.
DRAWING TITLE	PLANNING APPLICATION ONLY	GDI-2612-01	GDI-2603

NOTES

Verify all dimensions and obtain Building Control approval before construction. The Client and Contractor are responsible for compliance and any unauthorised changes or remedial costs. Grand Design International accepts no liability for works not completed to approved drawings. Proceeding confirms acceptance of our Terms and Conditions.

UKCCS The UK Copyright Service

Copyright © Grand Design International. All reports, drawings, designs and specifications remain the company's intellectual property and must not be copied, reproduced or disclosed without written consent.

REVISION HISTORY

REV	DESCRIPTION / AMENDMENT	DATE	BY	CHK
A	First issue for planning	03-11-26	TN	QN

DRAWING CONTROL

REV. A
STATUS PROGRESSIVE

DRAWING NO. / SERIAL NO.

GDI-2612-1


ISSUE PURPOSE
- [x] PLANNING
- [ ] BUILDING REG
- [x] CLIENT/CONTRACTOR
- [ ] CONSTRUCTION

SCALE: 1:100, 1:50

SHEET: 01

COLOUR KEY

- RED OUTLINE SHOW WHOLE PROPERTY BOUNDARY
- GREEN COLOUR SHOW GARDEN AREA
- YELLOW LINE SHOW FENCE
- THIS HATCH INDICATE THE EXISTING WALLS
- THIS HATCH SHOW THE PATIO AREA
- THIS HATCH SHOW THE DRIVEWAY AREA

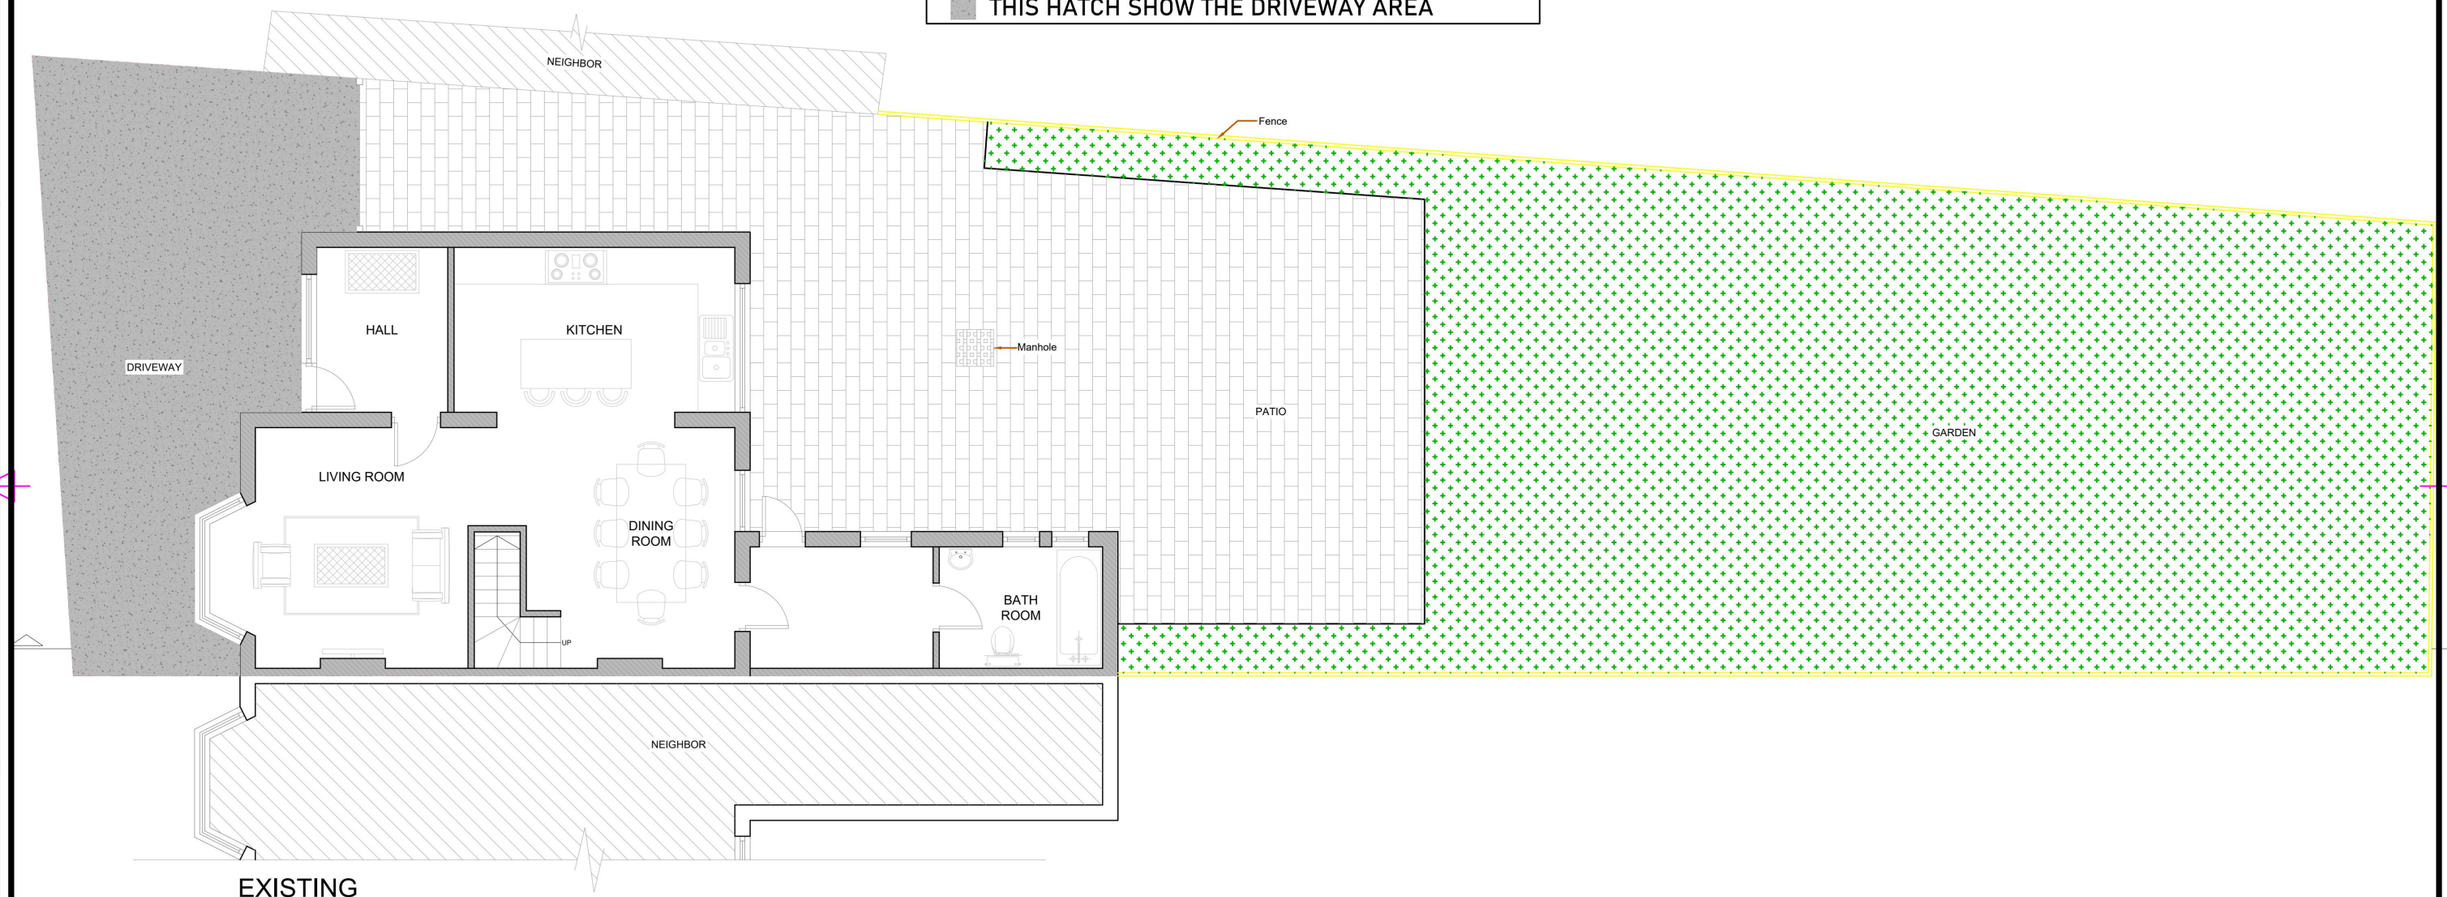

EXISTING
GROUND FLOOR PLAN

SCALE 1:100

0 1 2 3 4 5 m

GRAND DESIGN INTERNATIONAL
ARCHITECTURAL • ENGINEERING • CONSTRUCTION

71-75 Shelton Street, Covent Garden, London, UK, WC2H 9JQ
Company No. 12210995 • VAT No. 379883812

PROJECT & DRAWING INFORMATION

PROJECT TITLE	Proposed Application for Rear Ground & First Floor Extension		
PROJECT ADDRESS	1 Hainault Road ROMFORD Havering RM5 3AA		
DRAWINGS BY	ARCHITECT M HAMZA	PROJECT NO.	CAD REF.
DRAWING TITLE	PLANNING APPLICATION ONLY	GDI-2612-01	GDI-2603

REVISION HISTORY

REV	DESCRIPTION / AMENDMENT	DATE	BY	CHK
A	First issue for planning	03-11-26	TN	QN

DRAWING CONTROL

REV. A
STATUS PROGRESSIVE

DRAWING NO. / SERIAL NO.
GDI-2612-1

ISSUE PURPOSE
- [x] PLANNING
- [ ] BUILDING REG
- [x] CLIENT/CONTRACTOR
- [ ] CONSTRUCTION


SCALE 1:100 1:50

SHEET 02

NOTES

Verify all dimensions and obtain Building Control approval before construction. The Client and Contractor are responsible for compliance and any unauthorised changes or remedial costs. Grand Design International accepts no liability for works not completed to approved drawings. Proceeding confirms acceptance of our Terms and Conditions.

UKCCS The UK Copyright Service
Copyright © Grand Design International. All reports, drawings, designs and specifications remain the company's intellectual property and must not be copied, reproduced or disclosed without written consent.

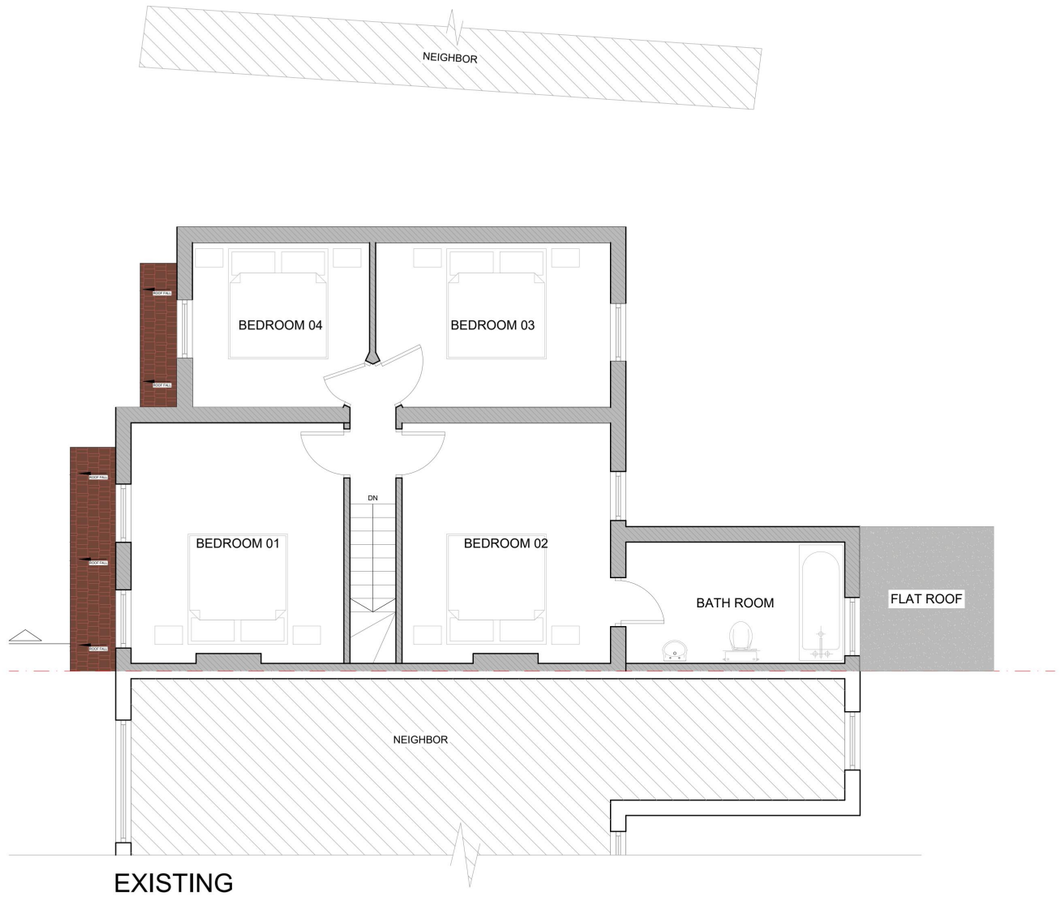

EXISTING
FIRST FLOOR PLAN

SCALE 1:100

0 1 2 3 4 5 m

GRAND DESIGN INTERNATIONAL
ARCHITECTURAL • ENGINEERING • CONSTRUCTION

71-75 Shelton Street, Covent Garden, London, UK, WC2H 9JQ
Company No. 12210995 • VAT No. 379883812

PROJECT & DRAWING INFORMATION

PROJECT TITLE	Proposed Application for Rear Ground & First Floor Extension		
PROJECT ADDRESS	1 Hainault Road ROMFORD Havering RM5 3AA		
DRAWINGS BY	ARCHITECT M HAMZA	PROJECT NO.	CAD REF.
DRAWING TITLE	PLANNING APPLICATION ONLY	GDI-2612-01	GDI-2603

REVISION HISTORY

REV	DESCRIPTION / AMENDMENT	DATE	BY	CHK
A	First issue for planning	03-11-26	TN	QN

DRAWING CONTROL

REV. A
STATUS PROGRESSIVE

DRAWING NO. / SERIAL NO.
GDI-2612-1


ISSUE PURPOSE
- [x] PLANNING
- [ ] BUILDING REG
- [x] CLIENT/CONTRACTOR
- [ ] CONSTRUCTION

SCALE: 1:100, 1:50
SHEET: 03

NOTES

Verify all dimensions and obtain Building Control approval before construction. The Client and Contractor are responsible for compliance and any unauthorised changes or remedial costs. Grand Design International accepts no liability for works not completed to approved drawings. Proceeding confirms acceptance of our Terms and Conditions.

UKCCS The UK Copyright Service
Copyright © Grand Design International. All reports, drawings, designs and specifications remain the company's intellectual property and must not be copied, reproduced or disclosed without written consent.

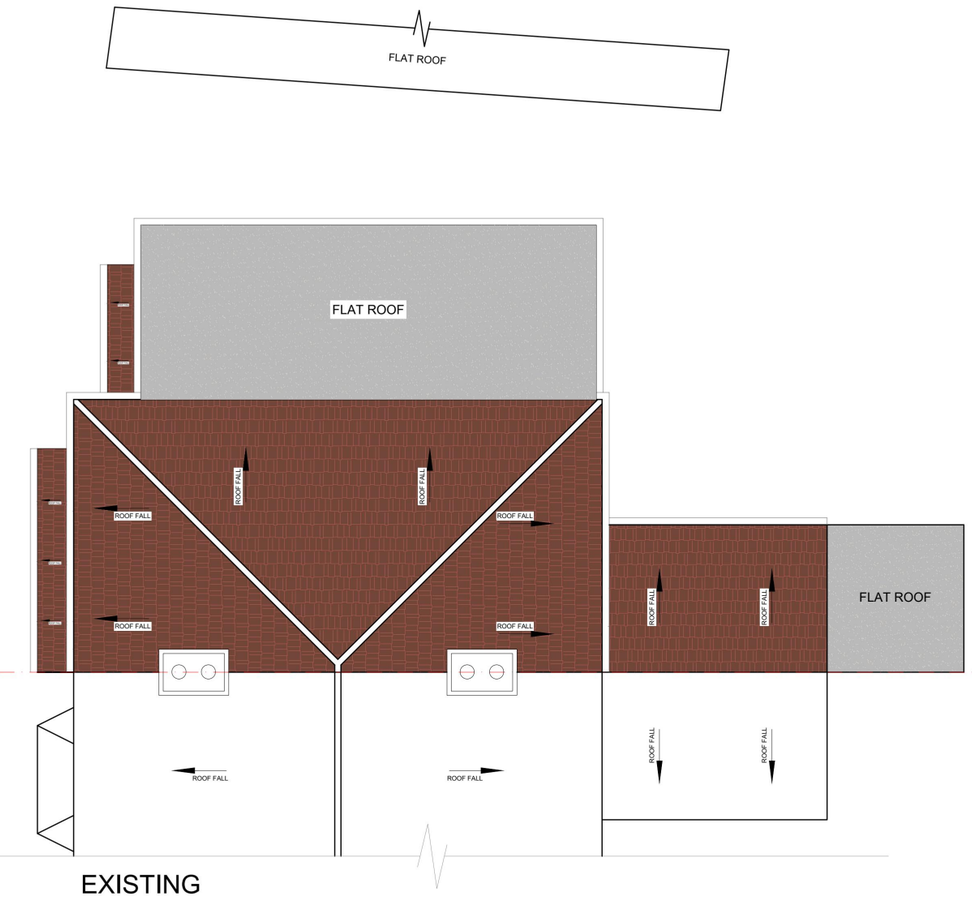

EXISTING
ROOF PLAN

SCALE 1:100

0 1 2 3 4 5 m

GRAND DESIGN INTERNATIONAL
ARCHITECTURAL • ENGINEERING • CONSTRUCTION

71-75 Shelton Street, Covent Garden, London, UK, WC2H 9JQ
Company No. 12210995 • VAT No. 379883812

PROJECT & DRAWING INFORMATION

PROJECT TITLE	Proposed Application for Rear Ground & First Floor Extension		
PROJECT ADDRESS	1 Hainault Road ROMFORD Havering RM5 3AA		
DRAWINGS BY	ARCHITECT M HAMZA	PROJECT NO.	CAD REF.
DRAWING TITLE	PLANNING APPLICATION ONLY	GDI-2612-01	GDI-2603

NOTES

Verify all dimensions and obtain Building Control approval before construction. The Client and Contractor are responsible for compliance and any unauthorised changes or remedial costs. Grand Design International accepts no liability for works not completed to approved drawings. Proceeding confirms acceptance of our Terms and Conditions.

UKCCS The UK Copyright Service
Copyright © Grand Design International. All reports, drawings, designs and specifications remain the company's intellectual property and must not be copied, reproduced or disclosed without written consent.

REVISION HISTORY

REV	DESCRIPTION / AMENDMENT	DATE	BY	CHK
A	First issue for planning	03-11-26	TN	QN

DRAWING CONTROL

REV. A
STATUS PROGRESSIVE

DRAWING NO. / SERIAL NO.
GDI-2612-1

ISSUE PURPOSE
- [x] PLANNING
- [ ] BUILDING REG
- [x] CLIENT/CONTRACTOR
- [ ] CONSTRUCTION


SCALE: 1:100 1:50

SHEET: 04



COLOUR KEY

- RED OUTLINE SHOW WHOLE PROPERTY BOUNDARY
- GREEN COLOUR SHOW GARDEN AREA
- YELLOW LINE SHOW FENCE
- THIS HATCH INDICATE THE EXISTING WALLS
- BLUE LINE SHOW PROPOSED WINDOWS
- THIS HATCH SHOW THE PROPOSED EXTENSIONS

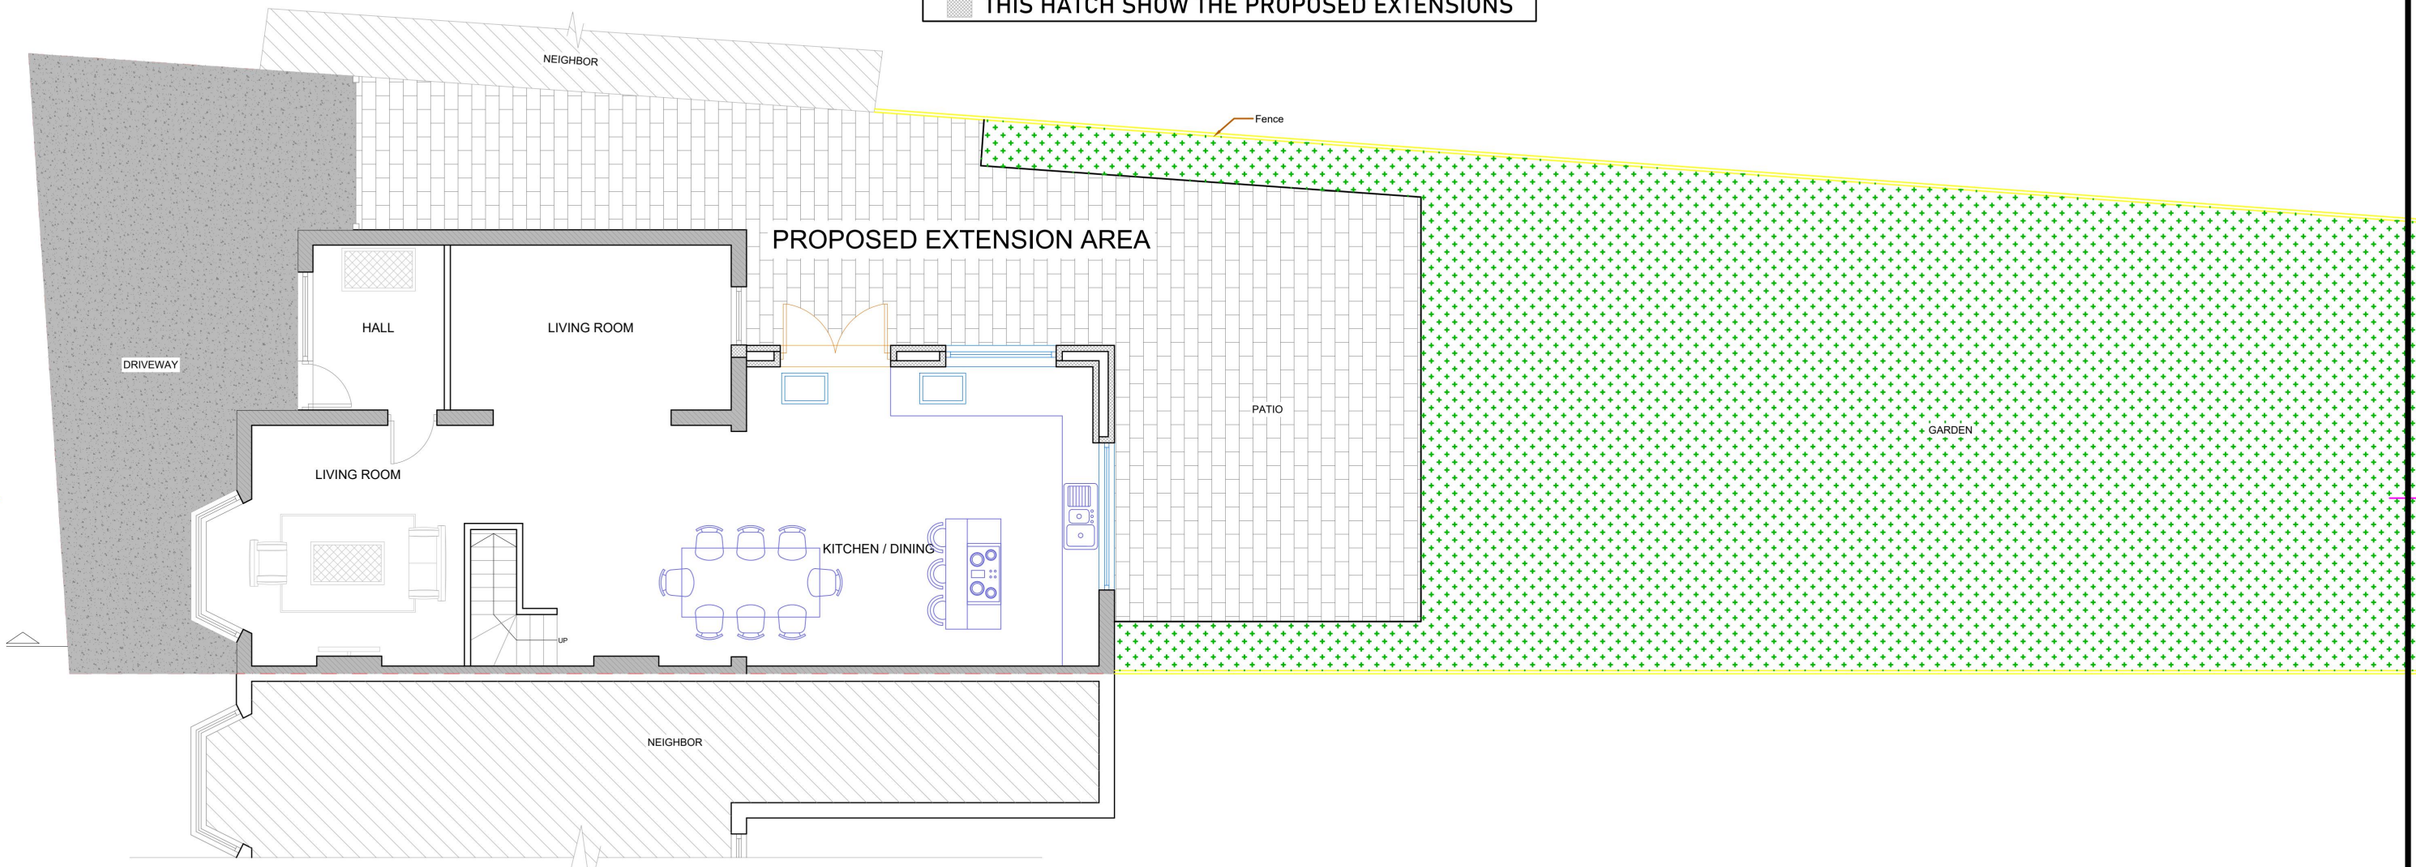

PROPOSED
GROUND FLOOR PLAN

SCALE 1:100

0 1 2 3 4 5 m

GRAND DESIGN INTERNATIONAL
ARCHITECTURAL • ENGINEERING • CONSTRUCTION
71-75 Shelton Street, Covent Garden, London, UK, WC2H 9JQ
Company No. 12210995 • VAT No. 379883812

PROJECT & DRAWING INFORMATION

PROJECT TITLE	Proposed Application for Rear Ground & First Floor Extension		
PROJECT ADDRESS	1 Hainault Road ROMFORD Havering RM5 3AA		
DRAWINGS BY	ARCHITECT M HAMZA	PROJECT NO.	CAD REF.
DRAWING TITLE	PLANNING APPLICATION ONLY	GDI-2612-01	GDI-2603

REVISION HISTORY

REV	DESCRIPTION / AMENDMENT	DATE	BY	CHK
A	First issue for planning	03-11-26	TN	QN

DRAWING CONTROL

REV. A
STATUS PROGRESSIVE

DRAWING NO. / SERIAL NO.
GDI-2612-1

ISSUE PURPOSE
- [x] PLANNING
- [ ] BUILDING REG
- [x] CLIENT/CONTRACTOR
- [ ] CONSTRUCTION


SCALE 1:100 1:50

SHEET 05

NOTES

Verify all dimensions and obtain Building Control approval before construction. The Client and Contractor are responsible for compliance and any unauthorised changes or remedial costs. Grand Design International accepts no liability for works not completed to approved drawings. Proceeding confirms acceptance of our Terms and Conditions.

UKCCS The UK Copyright Service
Copyright © Grand Design International. All reports, drawings, designs and specifications remain the company's intellectual property and must not be copied, reproduced or disclosed without written consent.

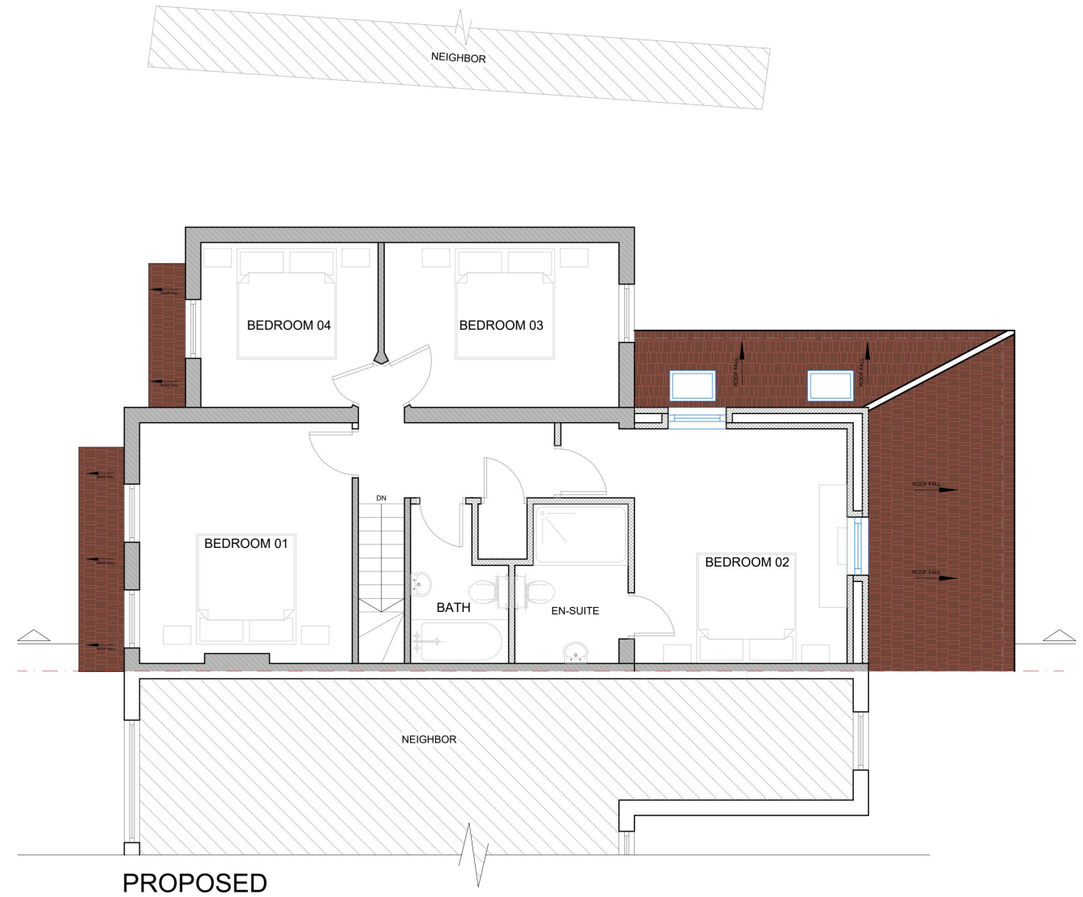

PROPOSED
FIRST FLOOR PLAN

SCALE 1:100

0 1 2 3 4 5 m

GRAND DESIGN INTERNATIONAL
ARCHITECTURAL • ENGINEERING • CONSTRUCTION

71-75 Shelton Street, Covent Garden, London, UK, WC2H 9JQ
Company No. 12210995 • VAT No. 379883812

PROJECT & DRAWING INFORMATION

PROJECT TITLE	Proposed Application for Rear Ground & First Floor Extension		
PROJECT ADDRESS	1 Hainault Road ROMFORD Havering RM5 3AA		
DRAWINGS BY	ARCHITECT M HAMZA	PROJECT NO.	CAD REF.
DRAWING TITLE	PLANNING APPLICATION ONLY	GDI-2612-01	GDI-2603

NOTES

Verify all dimensions and obtain Building Control approval before construction. The Client and Contractor are responsible for compliance and any unauthorised changes or remedial costs. Grand Design International accepts no liability for works not completed to approved drawings. Proceeding confirms acceptance of our Terms and Conditions.

UKCCS The UK Copyright Service
Copyright © Grand Design International. All reports, drawings, designs and specifications remain the company's intellectual property and must not be copied, reproduced or disclosed without written consent.

REVISION HISTORY

REV	DESCRIPTION / AMENDMENT	DATE	BY	CHK
A	First issue for planning	03-11-26	TN	QN

DRAWING CONTROL


REV. A
STATUS PROGRESSIVE

DRAWING NO. / SERIAL NO.
GDI-2612-1

ISSUE PURPOSE
- [x] PLANNING
- [ ] BUILDING REG
- [x] CLIENT/CONTRACTOR
- [ ] CONSTRUCTION

SCALE: 1:100 / 1:50

SHEET: 06

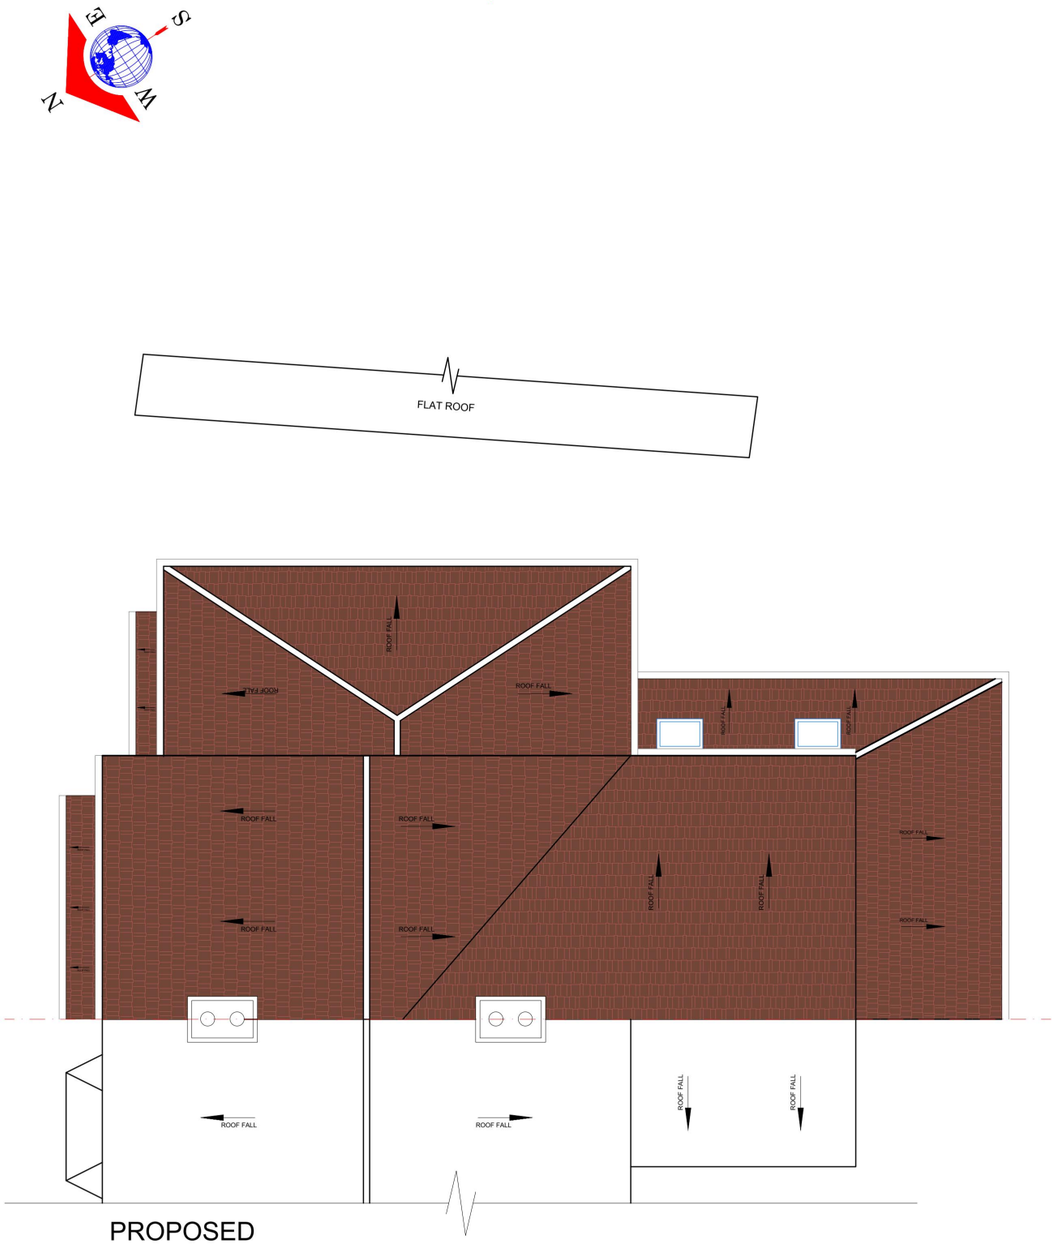

PROPOSED
ROOF PLAN

SCALE 1:100

0 1 2 3 4 5 m

GRAND DESIGN INTERNATIONAL
ARCHITECTURAL • ENGINEERING • CONSTRUCTION

71-75 Shelton Street, Covent Garden, London, UK, WC2H 9JQ
Company No. 12210995 • VAT No. 379883812

PROJECT & DRAWING INFORMATION

PROJECT TITLE	Proposed Application for Rear Ground & First Floor Extension		
PROJECT ADDRESS	1 Hainault Road ROMFORD Havering RM5 3AA		
DRAWINGS BY	ARCHITECT M HAMZA	PROJECT NO.	CAD REF.
DRAWING TITLE	PLANNING APPLICATION ONLY	GDI-2612-01	GDI-2603

REVISION HISTORY

REV	DESCRIPTION / AMENDMENT	DATE	BY	CHK
A	First issue for planning	03-11-26	TN	QN

DRAWING CONTROL

REV. A
STATUS PROGRESSIVE

DRAWING NO. / SERIAL NO.
GDI-2612-1

ISSUE PURPOSE
- [x] PLANNING
- [ ] BUILDING REG
- [x] CLIENT/CONTRACTOR
- [ ] CONSTRUCTION

SCALE 1:100 1:50

SHEET 07

NOTES

Verify all dimensions and obtain Building Control approval before construction. The Client and Contractor are responsible for compliance and any unauthorised changes or remedial costs. Grand Design International accepts no liability for works not completed to approved drawings. Proceeding confirms acceptance of our Terms and Conditions.

UKCCS The UK Copyright Service
Copyright © Grand Design International. All reports, drawings, designs and specifications remain the company's intellectual property and must not be copied, reproduced or disclosed without written consent.



EXISTING
FRONT ELEVATION

SCALE 1:100

0 1 2 3 4 5 m

GRAND DESIGN INTERNATIONAL
ARCHITECTURAL • ENGINEERING • CONSTRUCTION

71-75 Shelton Street, Covent Garden, London, UK, WC2H 9JQ
Company No. 12210995 • VAT No. 379883812

PROJECT & DRAWING INFORMATION

PROJECT TITLE	Proposed Application for Rear Ground & First Floor Extension		
PROJECT ADDRESS	1 Hainault Road ROMFORD Havering RM5 3AA		
DRAWINGS BY	ARCHITECT M HAMZA	PROJECT NO.	CAD REF.
DRAWING TITLE	PLANNING APPLICATION ONLY	GDI-2612-01	GDI-2603

NOTES

Verify all dimensions and obtain Building Control approval before construction. The Client and Contractor are responsible for compliance and any unauthorised changes or remedial costs. Grand Design International accepts no liability for works not completed to approved drawings. Proceeding confirms acceptance of our Terms and Conditions.

UKCCS The UK Copyright Service
Copyright © Grand Design International. All reports, drawings, designs and specifications remain the company's intellectual property and must not be copied, reproduced or disclosed without written consent.

REVISION HISTORY

REV	DESCRIPTION / AMENDMENT	DATE	BY	CHK
A	First issue for planning	03-11-26	TN	QN

DRAWING CONTROL


REV. A
STATUS PROGRESSIVE

DRAWING NO. / SERIAL NO.
GDI-2612-1

ISSUE PURPOSE
- [x] PLANNING
- [ ] BUILDING REG
- [x] CLIENT/CONTRACTOR
- [ ] CONSTRUCTION

SCALE 1:100 1:50

SHEET 08

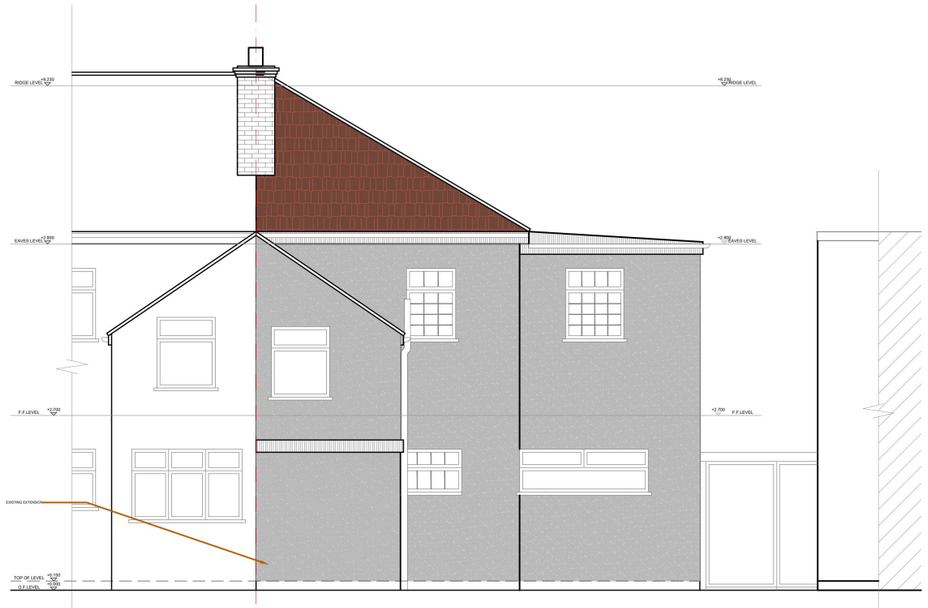

EXISTING
REAR ELEVATION

SCALE 1:100

0 1 2 3 4 5 m

GRAND DESIGN INTERNATIONAL
ARCHITECTURAL • ENGINEERING • CONSTRUCTION

71-75 Shelton Street, Covent Garden, London, UK, WC2H 9JQ
Company No. 12210995 • VAT No. 379883812

PROJECT & DRAWING INFORMATION

PROJECT TITLE	Proposed Application for Rear Ground & First Floor Extension		
PROJECT ADDRESS	1 Hainault Road ROMFORD Havering RM5 3AA		
DRAWINGS BY	ARCHITECT M HAMZA	PROJECT NO.	CAD REF.
DRAWING TITLE	PLANNING APPLICATION ONLY	GDI-2612-01	GDI-2603

REVISION HISTORY

REV	DESCRIPTION / AMENDMENT	DATE	BY	CHK
A	First issue for planning	03-11-26	TN	QN

DRAWING CONTROL

REV. A
STATUS PROGRESSIVE

DRAWING NO. / SERIAL NO.
GDI-2612-1

ISSUE PURPOSE
- [x] PLANNING
- [ ] BUILDING REG
- [x] CLIENT/CONTRACTOR
- [ ] CONSTRUCTION


SCALE 1:100 1:50

SHEET 09

NOTES

Verify all dimensions and obtain Building Control approval before construction. The Client and Contractor are responsible for compliance and any unauthorised changes or remedial costs. Grand Design International accepts no liability for works not completed to approved drawings. Proceeding confirms acceptance of our Terms and Conditions.

UKCCS The UK Copyright Service
Copyright © Grand Design International. All reports, drawings, designs and specifications remain the company's intellectual property and must not be copied, reproduced or disclosed without written consent.

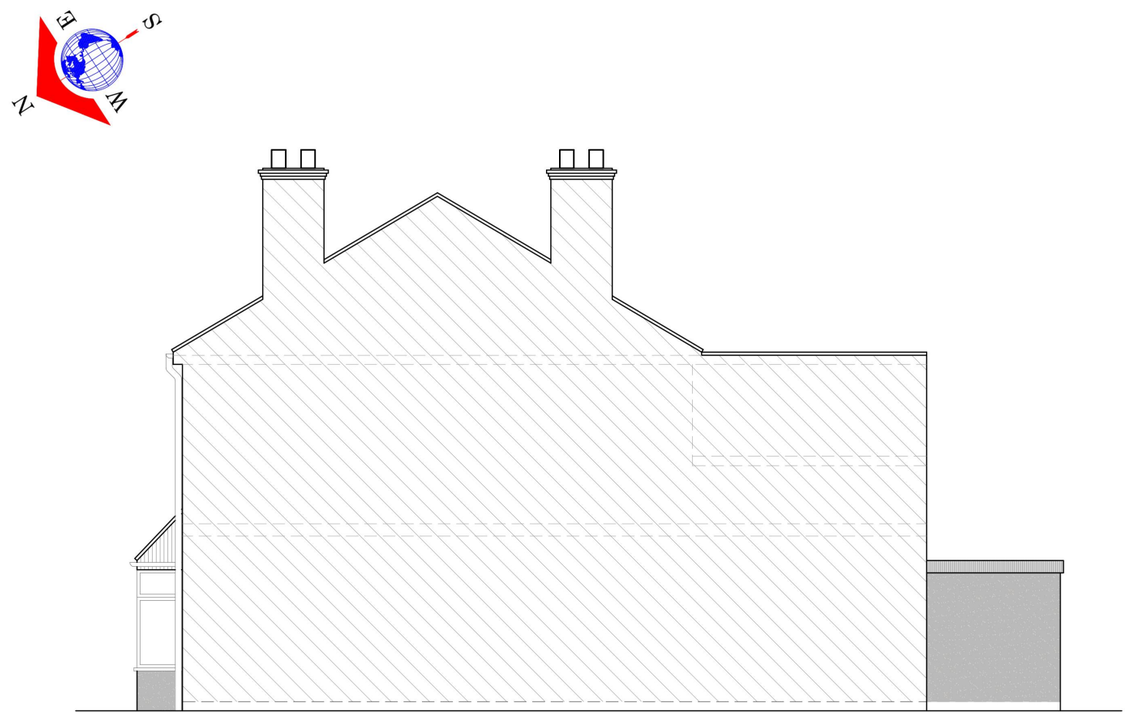

EXISTING
SIDE ELEVATION-1

SCALE 1:100

0 1 2 3 4 5 m

GRAND DESIGN INTERNATIONAL
ARCHITECTURAL • ENGINEERING • CONSTRUCTION
71-75 Shelton Street, Covent Garden, London, UK, WC2H 9JQ
Company No. 12210995 • VAT No. 379883812

PROJECT & DRAWING INFORMATION

PROJECT TITLE	Proposed Application for Rear Ground & First Floor Extension		
PROJECT ADDRESS	1 Hainault Road ROMFORD Havering RM5 3AA		
DRAWINGS BY	ARCHITECT M HAMZA	PROJECT NO.	CAD REF.
DRAWING TITLE	PLANNING APPLICATION ONLY	GDI-2612-01	GDI-2603

NOTES

Verify all dimensions and obtain Building Control approval before construction. The Client and Contractor are responsible for compliance and any unauthorised changes or remedial costs. Grand Design International accepts no liability for works not completed to approved drawings. Proceeding confirms acceptance of our Terms and Conditions.

UKCCS The UK Copyright Service
Copyright © Grand Design International. All reports, drawings, designs and specifications remain the company's intellectual property and must not be copied, reproduced or disclosed without written consent.

REVISION HISTORY

REV	DESCRIPTION / AMENDMENT	DATE	BY	CHK
A	First issue for planning	03-11-26	TN	QN

DRAWING CONTROL

REV. A
STATUS PROGRESSIVE

DRAWING NO. / SERIAL NO.
GDI-2612-1

ISSUE PURPOSE
- [x] PLANNING
- [ ] BUILDING REG
- [x] CLIENT/CONTRACTOR
- [ ] CONSTRUCTION

SCALE: 1:100 / 1:50

SHEET: 10



PROPOSED
FRONT ELEVATION

SCALE 1:100

0 1 2 3 4 5 m

GRAND DESIGN INTERNATIONAL
ARCHITECTURAL • ENGINEERING • CONSTRUCTION

71-75 Shelton Street, Covent Garden, London, UK, WC2H 9JQ
Company No. 12210995 • VAT No. 379883812

PROJECT & DRAWING INFORMATION

PROJECT TITLE	Proposed Application for Rear Ground & First Floor Extension		
PROJECT ADDRESS	1 Hainault Road ROMFORD Havering RM5 3AA		
DRAWINGS BY	ARCHITECT M HAMZA	PROJECT NO.	CAD REF.
DRAWING TITLE	PLANNING APPLICATION ONLY	GDI-2612-01	GDI-2603

NOTES

Verify all dimensions and obtain Building Control approval before construction. The Client and Contractor are responsible for compliance and any unauthorised changes or remedial costs. Grand Design International accepts no liability for works not completed to approved drawings. Proceeding confirms acceptance of our Terms and Conditions.

UKCCS The UK Copyright Service
Copyright © Grand Design International. All reports, drawings, designs and specifications remain the company's intellectual property and must not be copied, reproduced or disclosed without written consent.

REVISION HISTORY

REV	DESCRIPTION / AMENDMENT	DATE	BY	CHK
A	First issue for planning	03-11-26	TN	QN


DRAWING CONTROL

REV. A
STATUS PROGRESSIVE

DRAWING NO. / SERIAL NO.
GDI-2612-1

ISSUE PURPOSE
- [x] PLANNING
- [ ] BUILDING REG
- [x] CLIENT/CONTRACTOR
- [ ] CONSTRUCTION

SCALE: 1:100, 1:50
SHEET: 11

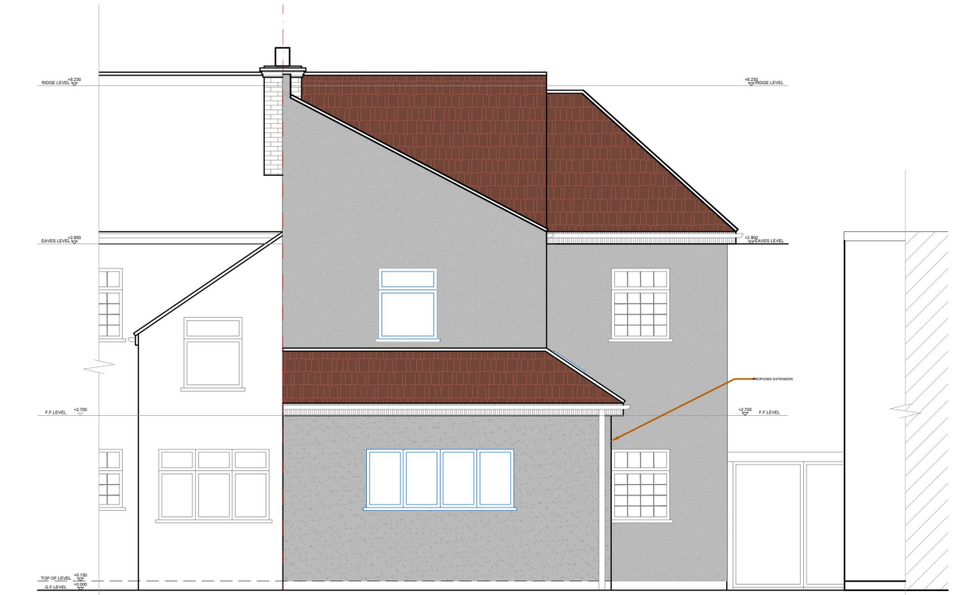

PRPOSED
REAR ELEVATION

SCALE 1:100

0 1 2 3 4 5 m

GRAND DESIGN INTERNATIONAL
ARCHITECTURAL • ENGINEERING • CONSTRUCTION

71-75 Shelton Street, Covent Garden, London, UK, WC2H 9JQ
Company No. 12210995 • VAT No. 379883812

PROJECT & DRAWING INFORMATION

PROJECT TITLE	Proposed Application for Rear Ground & First Floor Extension		
PROJECT ADDRESS	1 Hainault Road ROMFORD Havering RM5 3AA		
DRAWINGS BY	ARCHITECT M HAMZA	PROJECT NO.	CAD REF.
DRAWING TITLE	PLANNING APPLICATION ONLY	GDI-2612-01	GDI-2603

NOTES

Verify all dimensions and obtain Building Control approval before construction. The Client and Contractor are responsible for compliance and any unauthorised changes or remedial costs. Grand Design International accepts no liability for works not completed to approved drawings. Proceeding confirms acceptance of our Terms and Conditions.

UKCCS The UK Copyright Service
Copyright © Grand Design International. All reports, drawings, designs and specifications remain the company's intellectual property and must not be copied, reproduced or disclosed without written consent.

REVISION HISTORY

REV	DESCRIPTION / AMENDMENT	DATE	BY	CHK
A	First issue for planning	03-11-26	TN	QN

DRAWING CONTROL


REV. A
STATUS PROGRESSIVE

DRAWING NO. / SERIAL NO.
GDI-2612-1

ISSUE PURPOSE
- [x] PLANNING
- [ ] BUILDING REG
- [x] CLIENT/CONTRACTOR
- [ ] CONSTRUCTION

SCALE: 1:100 / 1:50

SHEET: 12

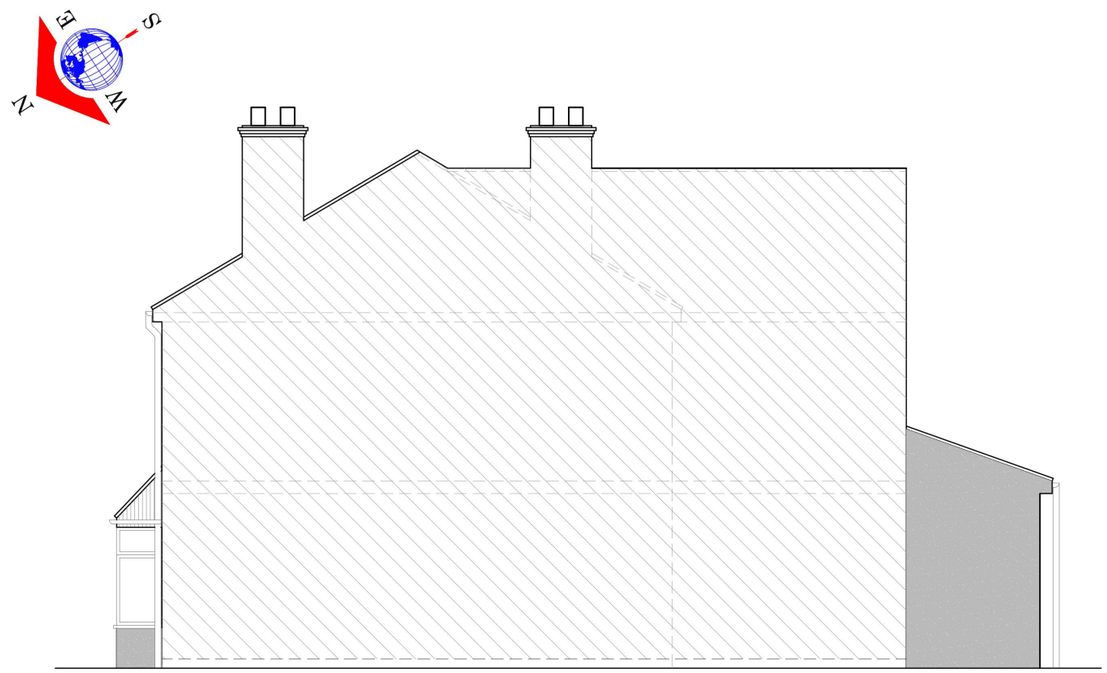

PROPOSED
SIDE ELEVATION-1

SCALE 1:100

0 1 2 3 4 5 m

GRAND DESIGN INTERNATIONAL
ARCHITECTURAL • ENGINEERING • CONSTRUCTION

71-75 Shelton Street, Covent Garden, London, UK, WC2H 9JQ
Company No. 12210995 • VAT No. 379883812

PROJECT & DRAWING INFORMATION

PROJECT TITLE	Proposed Application for Rear Ground & First Floor Extension		
PROJECT ADDRESS	1 Hainault Road ROMFORD Havering RM5 3AA		
DRAWINGS BY	ARCHITECT M HAMZA	PROJECT NO.	CAD REF.
DRAWING TITLE	PLANNING APPLICATION ONLY	GDI-2612-01	GDI-2603

NOTES

Verify all dimensions and obtain Building Control approval before construction. The Client and Contractor are responsible for compliance and any unauthorised changes or remedial costs. Grand Design International accepts no liability for works not completed to approved drawings. Proceeding confirms acceptance of our Terms and Conditions.

UKCCS The UK Copyright Service
Copyright © Grand Design International. All reports, drawings, designs and specifications remain the company's intellectual property and must not be copied, reproduced or disclosed without written consent.

REVISION HISTORY

REV	DESCRIPTION / AMENDMENT	DATE	BY	CHK
A	First issue for planning	03-11-26	TN	QN

DRAWING CONTROL

REV. A
STATUS PROGRESSIVE

DRAWING NO. / SERIAL NO.
GDI-2612-1

ISSUE PURPOSE
- [x] PLANNING
- [ ] BUILDING REG
- [x] CLIENT/CONTRACTOR
- [ ] CONSTRUCTION

SCALE: 1:100, 1:50

SHEET: 13



PROPOSED
SIDE ELEVATION-2

SCALE 1:100

0 1 2 3 4 5 m

GRAND DESIGN INTERNATIONAL
ARCHITECTURAL • ENGINEERING • CONSTRUCTION

71-75 Shelton Street, Covent Garden, London, UK, WC2H 9JQ
Company No. 12210995 • VAT No. 379883812

PROJECT & DRAWING INFORMATION

PROJECT TITLE	Proposed Application for Rear Ground & First Floor Extension		
PROJECT ADDRESS	1 Hainault Road ROMFORD Havering RM5 3AA		
DRAWINGS BY	ARCHITECT M HAMZA	PROJECT NO.	CAD REF.
DRAWING TITLE	PLANNING APPLICATION ONLY	GDI-2612-01	GDI-2603

REVISION HISTORY

REV	DESCRIPTION / AMENDMENT	DATE	BY	CHK
A	First issue for planning	03-11-26	TN	QN

DRAWING CONTROL

REV. A
STATUS PROGRESSIVE

DRAWING NO. / SERIAL NO.
GDI-2612-1

ISSUE PURPOSE
- [x] PLANNING
- [ ] BUILDING REG
- [x] CLIENT/CONTRACTOR
- [ ] CONSTRUCTION


SCALE 1:100 1:50

SHEET 14

NOTES

Verify all dimensions and obtain Building Control approval before construction. The Client and Contractor are responsible for compliance and any unauthorised changes or remedial costs. Grand Design International accepts no liability for works not completed to approved drawings. Proceeding confirms acceptance of our Terms and Conditions.

UKCCS The UK Copyright Service
Copyright © Grand Design International. All reports, drawings, designs and specifications remain the company's intellectual property and must not be copied, reproduced or disclosed without written consent.

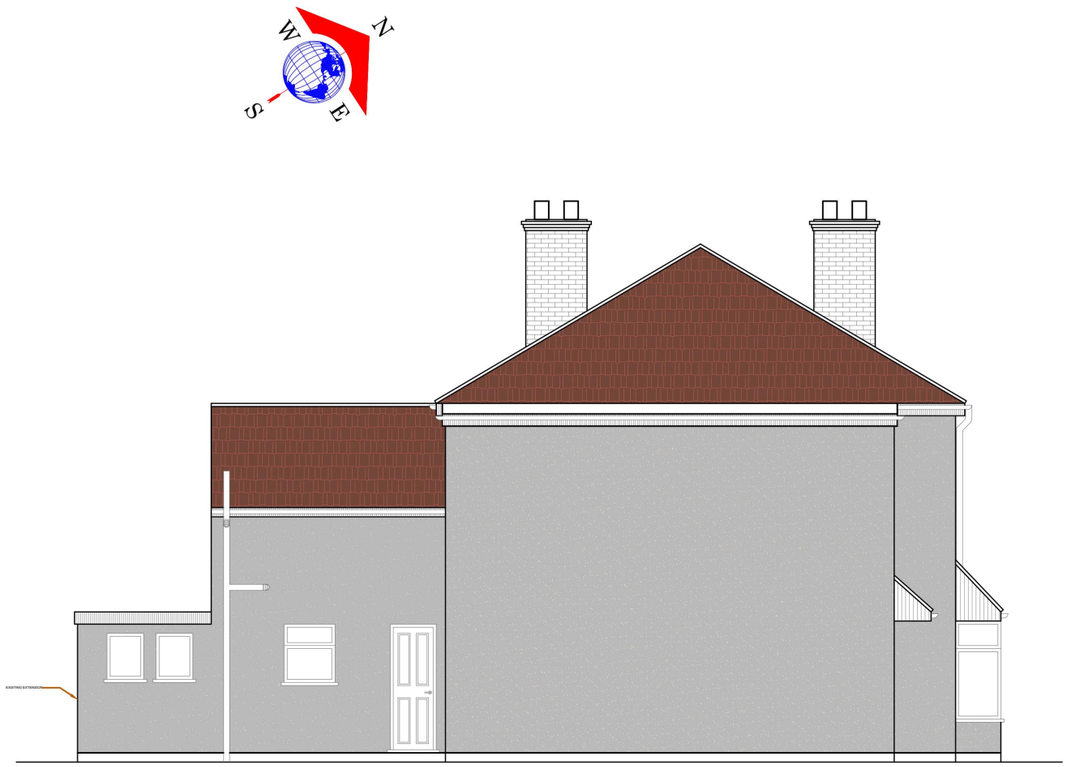

EXISTING
SIDE ELEVATION-2

SCALE 1:100

0 1 2 3 4 5 m

GRAND DESIGN INTERNATIONAL
ARCHITECTURAL • ENGINEERING • CONSTRUCTION

71-75 Shelton Street, Covent Garden, London, UK, WC2H 9JQ
Company No. 12210995 • VAT No. 379883812

PROJECT & DRAWING INFORMATION

PROJECT TITLE	Proposed Application for Rear Ground & First Floor Extension		
PROJECT ADDRESS	1 Hainault Road ROMFORD Havering RM5 3AA		
DRAWINGS BY	ARCHITECT M HAMZA	PROJECT NO.	CAD REF.
DRAWING TITLE	PLANNING APPLICATION ONLY	GDI-2612-01	GDI-2603

NOTES

Verify all dimensions and obtain Building Control approval before construction. The Client and Contractor are responsible for compliance and any unauthorised changes or remedial costs. Grand Design International accepts no liability for works not completed to approved drawings. Proceeding confirms acceptance of our Terms and Conditions.

UKCCS The UK Copyright Service
Copyright © Grand Design International. All reports, drawings, designs and specifications remain the company's intellectual property and must not be copied, reproduced or disclosed without written consent.

REVISION HISTORY

REV	DESCRIPTION / AMENDMENT	DATE	BY	CHK
A	First issue for planning	03-11-26	TN	QN

DRAWING CONTROL


REV. A
STATUS PROGRESSIVE

DRAWING NO. / SERIAL NO.
GDI-2612-1

ISSUE PURPOSE
- [x] PLANNING
- [ ] BUILDING REG
- [x] CLIENT/CONTRACTOR
- [ ] CONSTRUCTION

SCALE: 1:100, 1:50

SHEET: 15

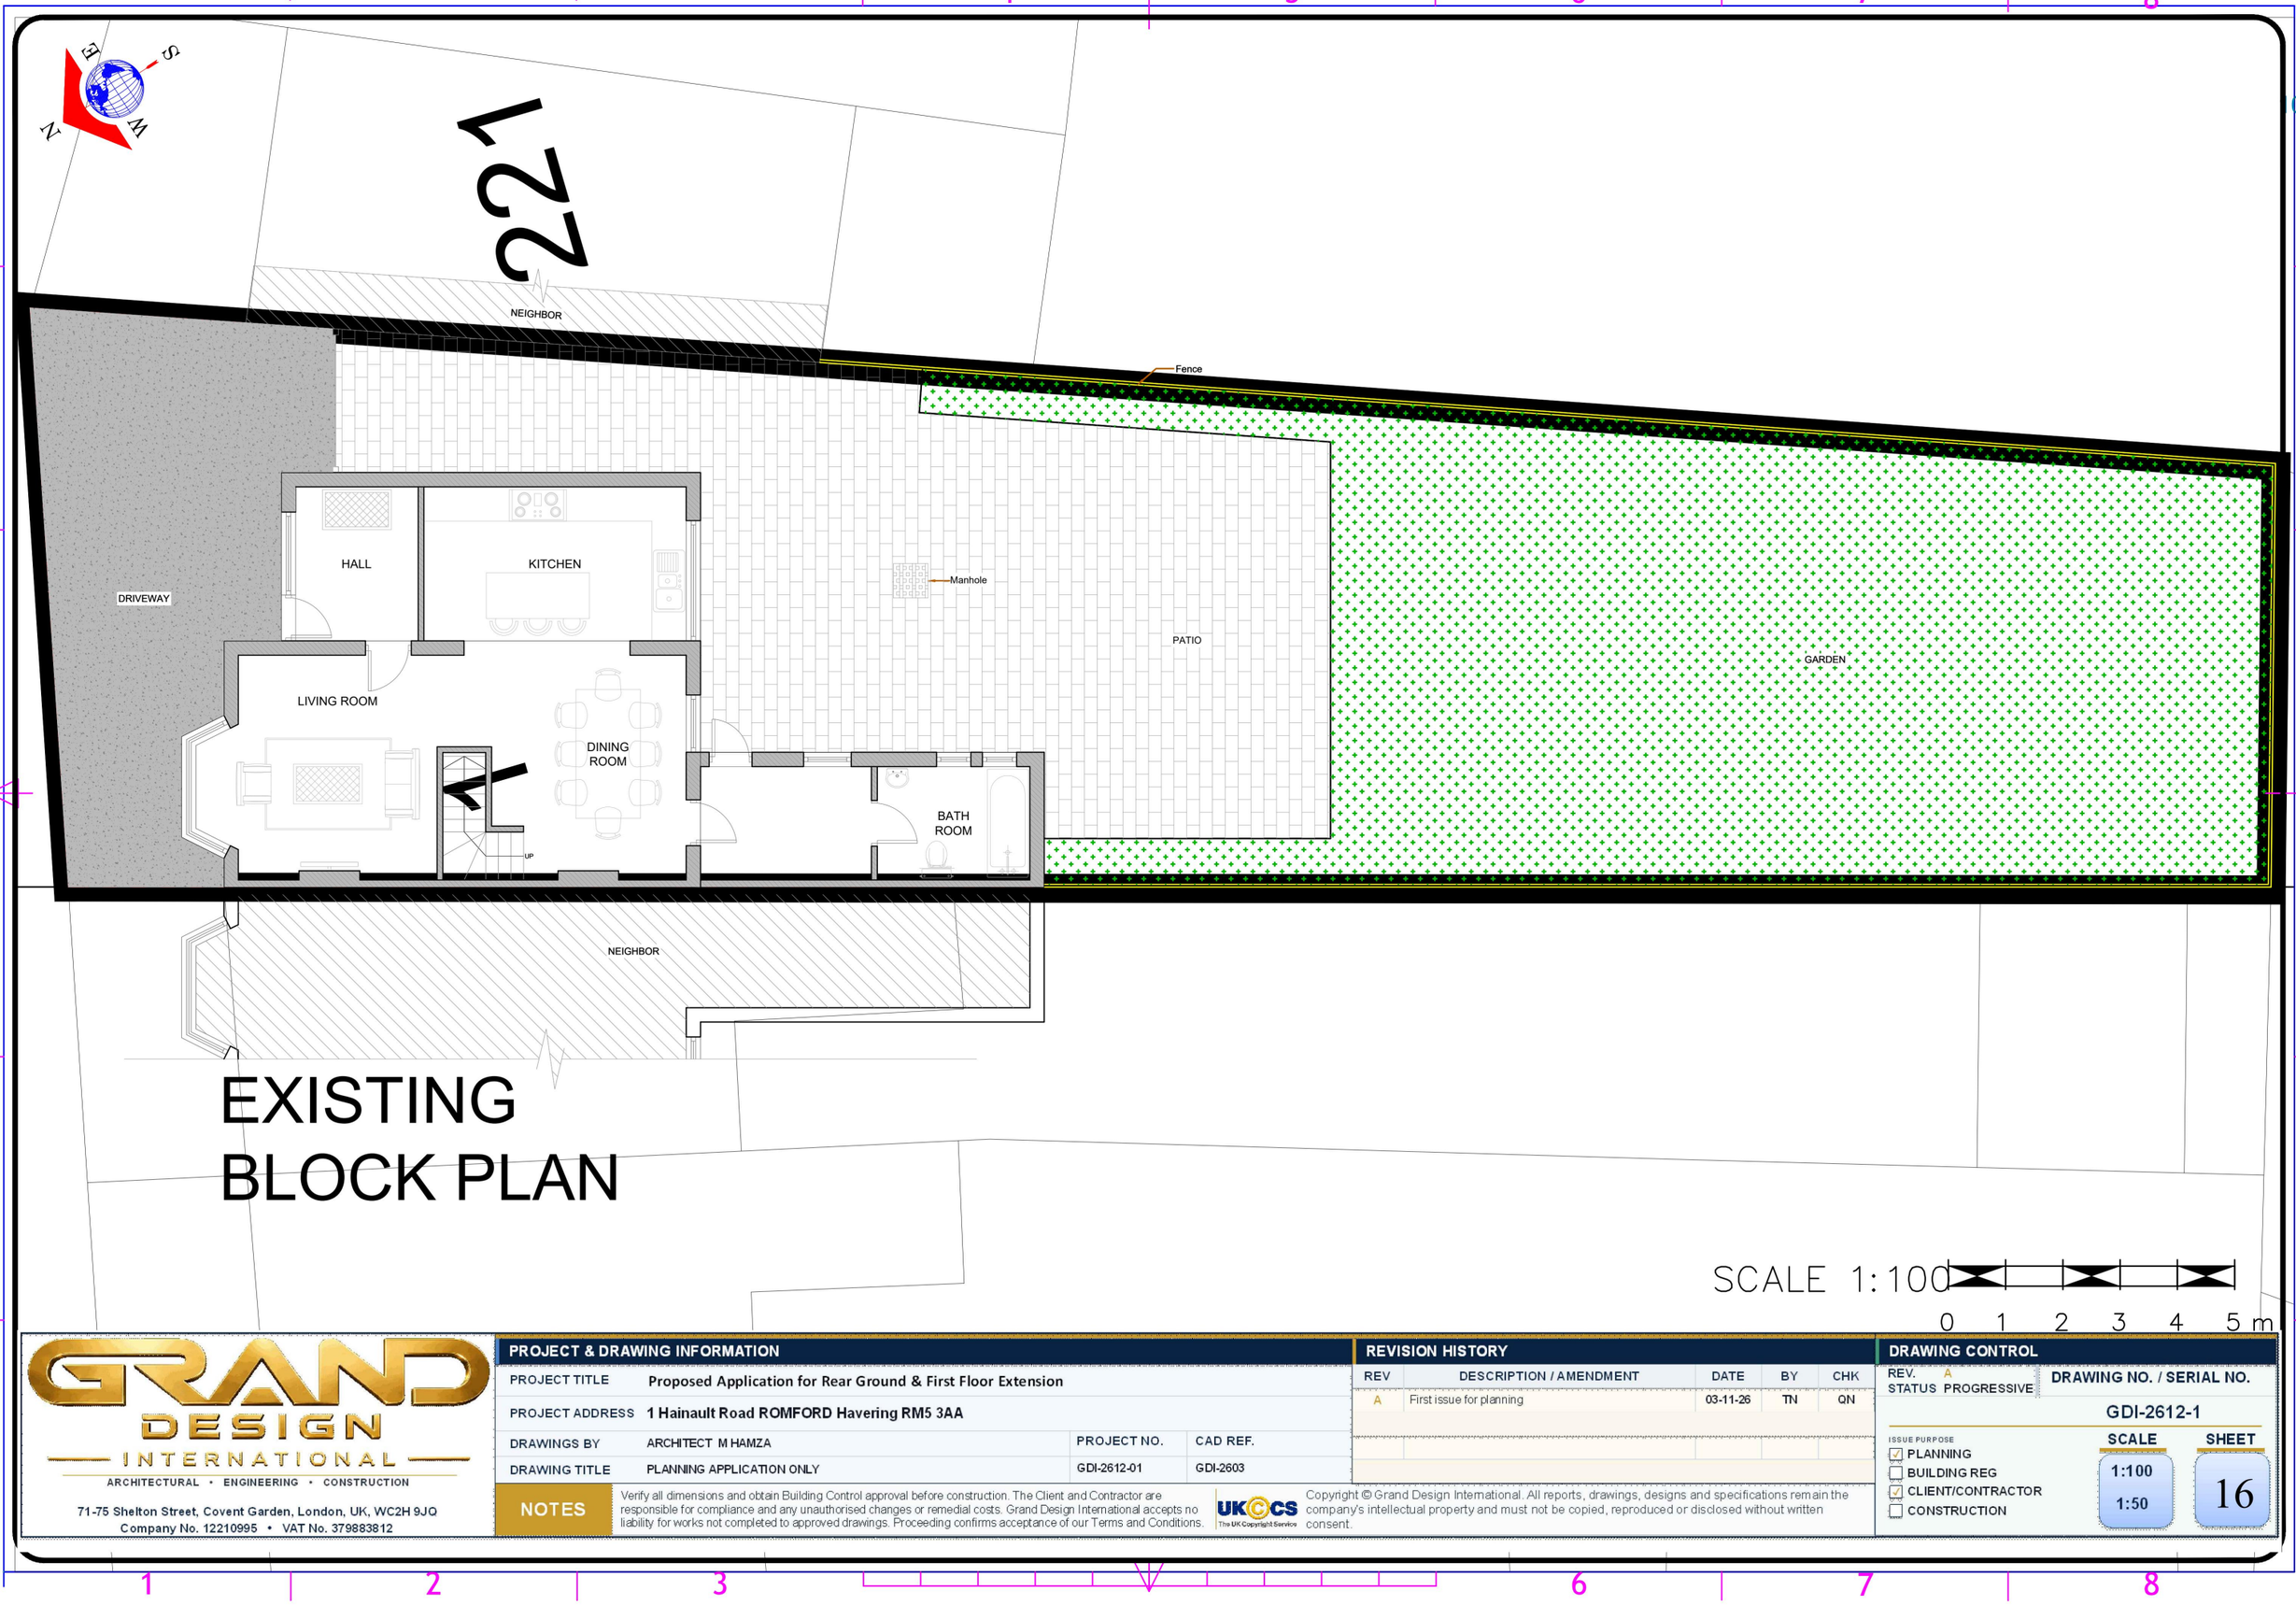

EXISTING BLOCK PLAN

SCALE 1:100

0 1 2 3 4 5 m

GRAND DESIGN INTERNATIONAL
ARCHITECTURAL • ENGINEERING • CONSTRUCTION

71-75 Shelton Street, Covent Garden, London, UK, WC2H 9JQ
Company No. 12210995 • VAT No. 379883812

PROJECT & DRAWING INFORMATION

PROJECT TITLE	Proposed Application for Rear Ground & First Floor Extension		
PROJECT ADDRESS	1 Hainault Road ROMFORD Havering RM5 3AA		
DRAWINGS BY	ARCHITECT M HAMZA	PROJECT NO.	CAD REF.
DRAWING TITLE	PLANNING APPLICATION ONLY	GDI-2612-01	GDI-2603

REVISION HISTORY

REV	DESCRIPTION / AMENDMENT	DATE	BY	CHK
A	First issue for planning	03-11-26	TN	QN

DRAWING CONTROL

REV. A
STATUS PROGRESSIVE

DRAWING NO. / SERIAL NO.
GDI-2612-1

ISSUE PURPOSE
- [x] PLANNING
- [ ] BUILDING REG
- [x] CLIENT/CONTRACTOR
- [ ] CONSTRUCTION


SCALE 1:100 1:50

SHEET 16

NOTES

Verify all dimensions and obtain Building Control approval before construction. The Client and Contractor are responsible for compliance and any unauthorised changes or remedial costs. Grand Design International accepts no liability for works not completed to approved drawings. Proceeding confirms acceptance of our Terms and Conditions.

UKCCS The UK Copyright Service
Copyright © Grand Design International. All reports, drawings, designs and specifications remain the company's intellectual property and must not be copied, reproduced or disclosed without written consent.

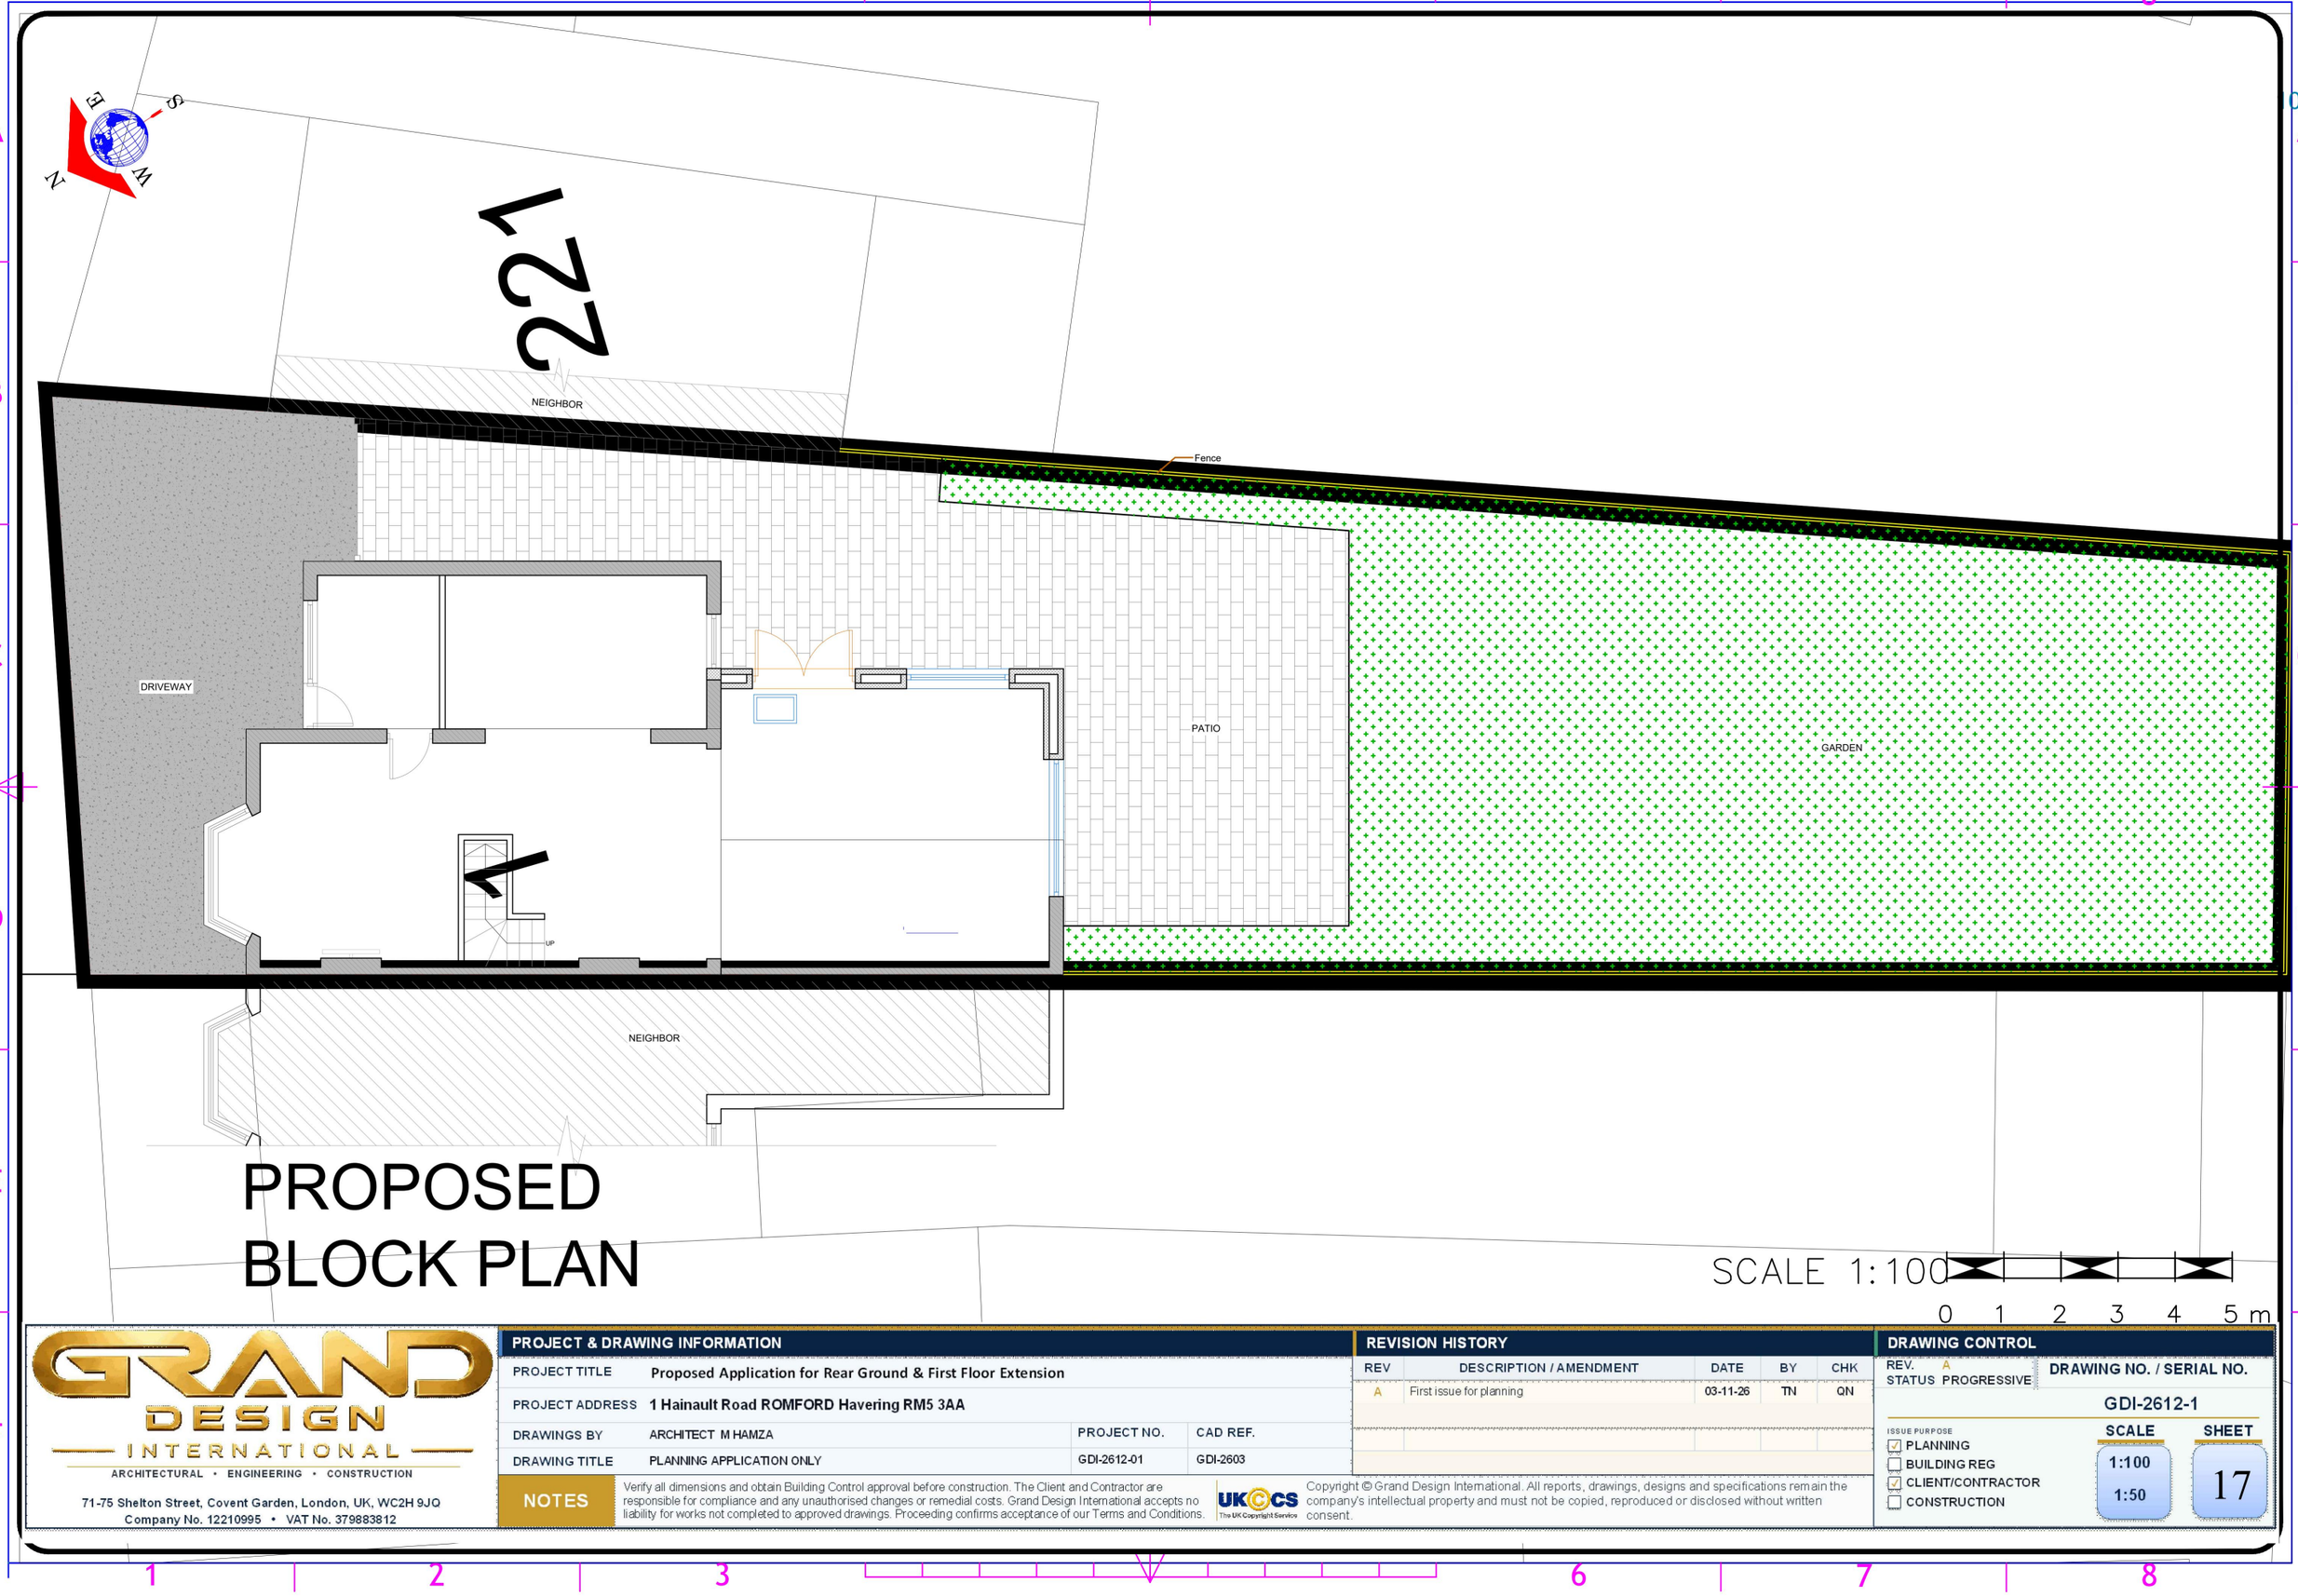

PROPOSED BLOCK PLAN

SCALE 1:100

0 1 2 3 4 5 m

GRAND DESIGN INTERNATIONAL
ARCHITECTURAL • ENGINEERING • CONSTRUCTION

71-75 Shelton Street, Covent Garden, London, UK, WC2H 9JQ
Company No. 12210995 • VAT No. 379883812

PROJECT & DRAWING INFORMATION

PROJECT TITLE	Proposed Application for Rear Ground & First Floor Extension		
PROJECT ADDRESS	1 Hainault Road ROMFORD Havering RM5 3AA		
DRAWINGS BY	ARCHITECT M HAMZA	PROJECT NO.	CAD REF.
DRAWING TITLE	PLANNING APPLICATION ONLY	GDI-2612-01	GDI-2603

REVISION HISTORY

REV	DESCRIPTION / AMENDMENT	DATE	BY	CHK
A	First issue for planning	03-11-26	TN	QN

DRAWING CONTROL

REV. A
STATUS PROGRESSIVE

DRAWING NO. / SERIAL NO.
GDI-2612-1


ISSUE PURPOSE
- [x] PLANNING
- [ ] BUILDING REG
- [x] CLIENT/CONTRACTOR
- [ ] CONSTRUCTION

SCALE: 1:100, 1:50
SHEET: 17

NOTES

Verify all dimensions and obtain Building Control approval before construction. The Client and Contractor are responsible for compliance and any unauthorised changes or remedial costs. Grand Design International accepts no liability for works not completed to approved drawings. Proceeding confirms acceptance of our Terms and Conditions.

UKCCS The UK Copyright Service
Copyright © Grand Design International. All reports, drawings, designs and specifications remain the company's intellectual property and must not be copied, reproduced or disclosed without written consent.

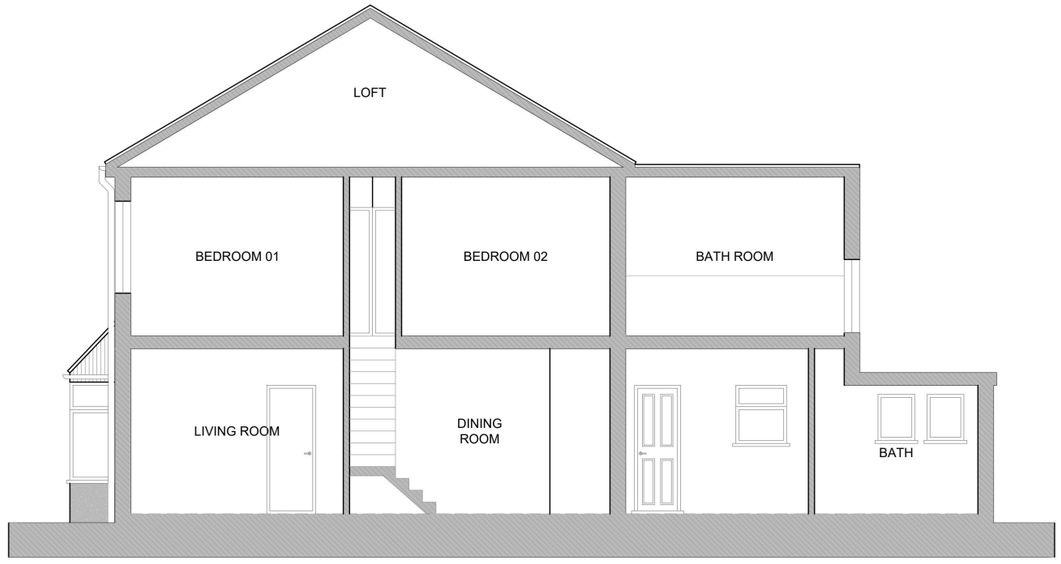

EXISTING SECTION

SCALE 1:100

0 1 2 3 4 5 m

GRAND DESIGN INTERNATIONAL

ARCHITECTURAL • ENGINEERING • CONSTRUCTION

71-75 Shelton Street, Covent Garden, London, UK, WC2H 9JQ
Company No. 12210995 • VAT No. 379883812

PROJECT & DRAWING INFORMATION

PROJECT TITLE	Proposed Application for Rear Ground & First Floor Extension		
PROJECT ADDRESS	1 Hainault Road ROMFORD Havering RM5 3AA		
DRAWINGS BY	ARCHITECT M HAMZA	PROJECT NO.	CAD REF.
DRAWING TITLE	PLANNING APPLICATION ONLY	GDI-2612-01	GDI-2603

NOTES

Verify all dimensions and obtain Building Control approval before construction. The Client and Contractor are responsible for compliance and any unauthorised changes or remedial costs. Grand Design International accepts no liability for works not completed to approved drawings. Proceeding confirms acceptance of our Terms and Conditions.

UKCCS The UK Copyright Service

Copyright © Grand Design International. All reports, drawings, designs and specifications remain the company's intellectual property and must not be copied, reproduced or disclosed without written consent.

REVISION HISTORY

REV	DESCRIPTION / AMENDMENT	DATE	BY	CHK
A	First issue for planning	03-11-26	TN	QN

DRAWING CONTROL

REV. A
STATUS PROGRESSIVE


DRAWING NO. / SERIAL NO.

GDI-2612-1

ISSUE PURPOSE
- [x] PLANNING
- [ ] BUILDING REG
- [x] CLIENT/CONTRACTOR
- [ ] CONSTRUCTION

SCALE: 1:100, 1:50

SHEET: 18

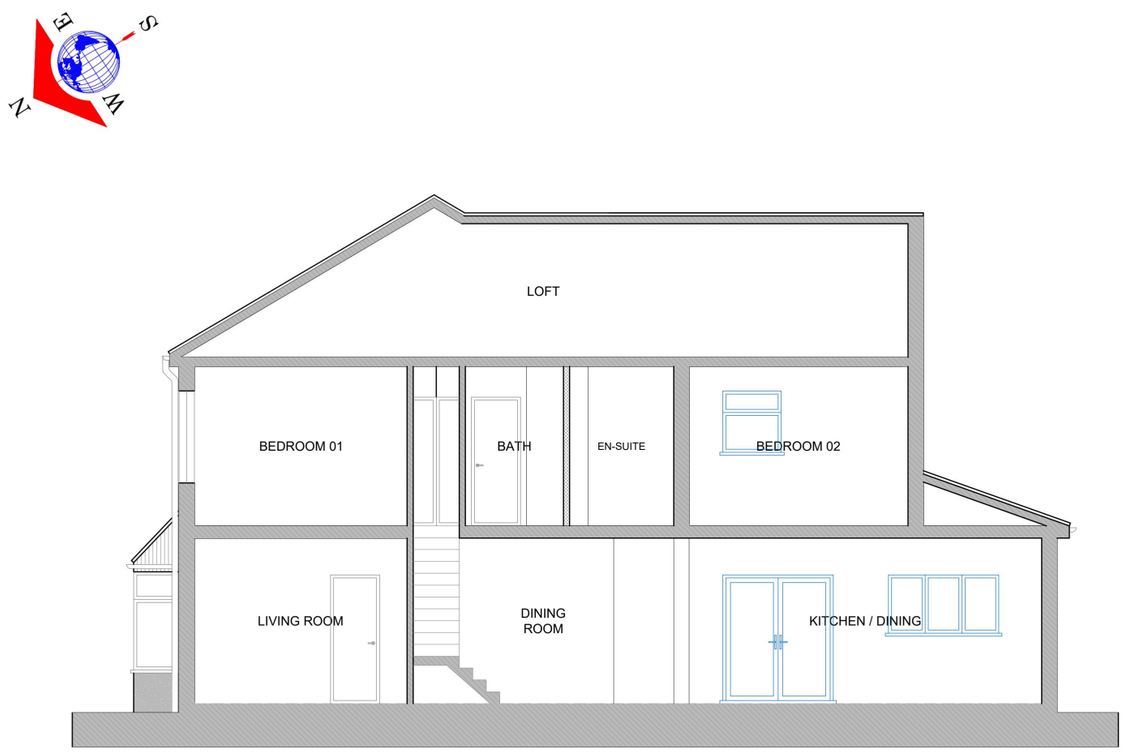

PROPOSED
SECTION

SCALE 1:100

0 1 2 3 4 5 m

GRAND DESIGN INTERNATIONAL
ARCHITECTURAL • ENGINEERING • CONSTRUCTION

71-75 Shelton Street, Covent Garden, London, UK, WC2H 9JQ
Company No. 12210995 • VAT No. 379883812

PROJECT & DRAWING INFORMATION

PROJECT TITLE	Proposed Application for Rear Ground & First Floor Extension		
PROJECT ADDRESS	1 Hainault Road ROMFORD Havering RM5 3AA		
DRAWINGS BY	ARCHITECT M HAMZA	PROJECT NO.	CAD REF.
DRAWING TITLE	PLANNING APPLICATION ONLY	GDI-2612-01	GDI-2603

NOTES

Verify all dimensions and obtain Building Control approval before construction. The Client and Contractor are responsible for compliance and any unauthorised changes or remedial costs. Grand Design International accepts no liability for works not completed to approved drawings. Proceeding confirms acceptance of our Terms and Conditions.

UKCCS The UK Copyright Service

Copyright © Grand Design International. All reports, drawings, designs and specifications remain the company's intellectual property and must not be copied, reproduced or disclosed without written consent.

REVISION HISTORY

REV	DESCRIPTION / AMENDMENT	DATE	BY	CHK
A	First issue for planning	03-11-26	TN	QN

DRAWING CONTROL

REV. A
STATUS PROGRESSIVE

DRAWING NO. / SERIAL NO.
GDI-2612-1

ISSUE PURPOSE
- [x] PLANNING
- [ ] BUILDING REG
- [x] CLIENT/CONTRACTOR
- [ ] CONSTRUCTION

SCALE: 1:100 / 1:50

SHEET: 19