
N

Application site (indicative)

Location Plan (NTS)

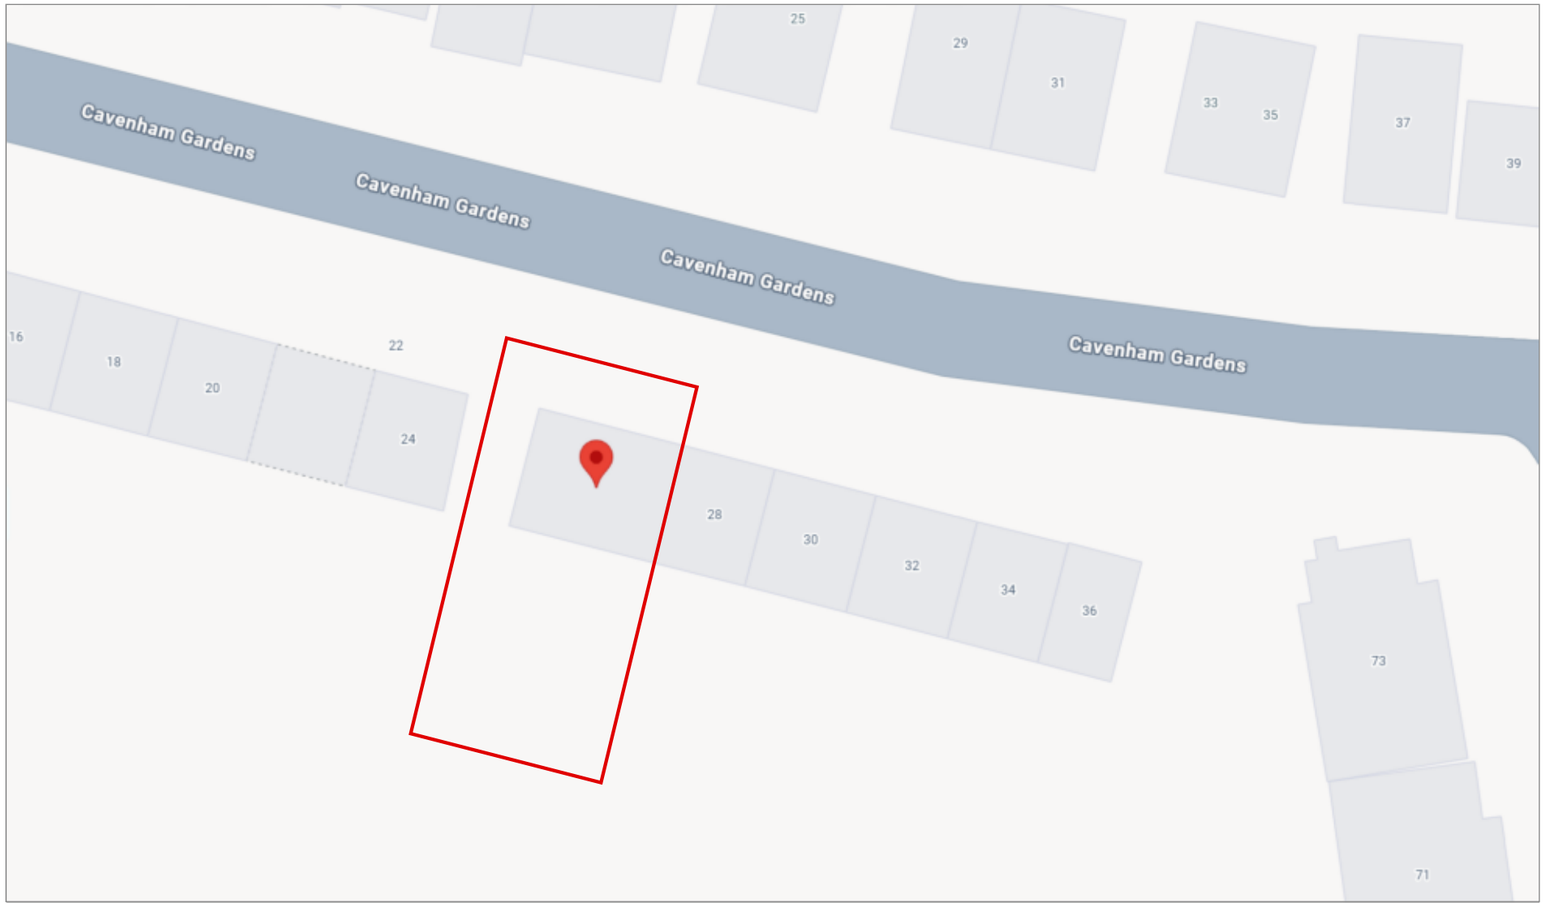

Site Plan (NTS)

ISSUE DATE	AMENDMENT	BY
A 05.11.26	PRE-APP ISSUE	BL

Location & Site Plans

Rear and Loft Extension

SCALE: NTS @ A3

Base mapping is an annotated screenshot for identification only. Not to scale. Site boundary shown indicatively.

Map data ©2026 Google

Project : Rear and Loft Extension

Address : 26 Cavenham Gardens
Hornchurch
RM11 2AU

Drawing no : 26_CG_00 Issue : A

Date : 05 November 2026

VIRTUE ARCHITECTURE