



Site Plan 1: 500

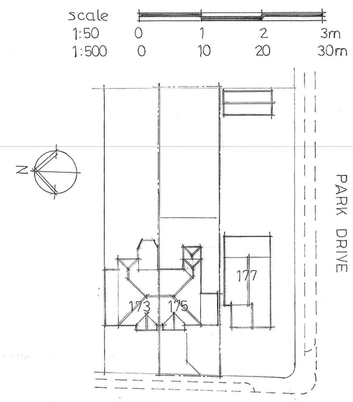

Rear Elevation



Part Side Elevation

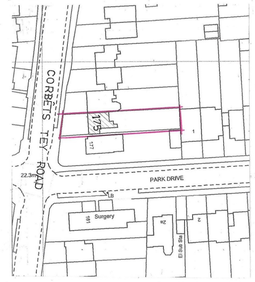


Location Plan 1: 1250


0 10 20 30 40m



Part Front Elevation

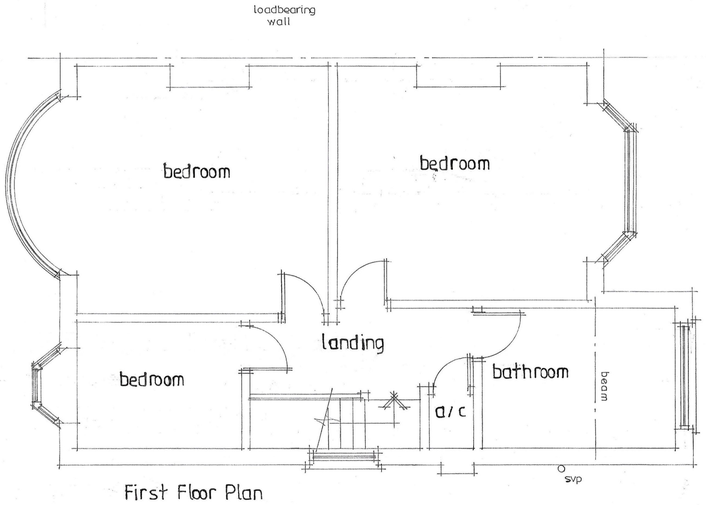

First Floor Plan

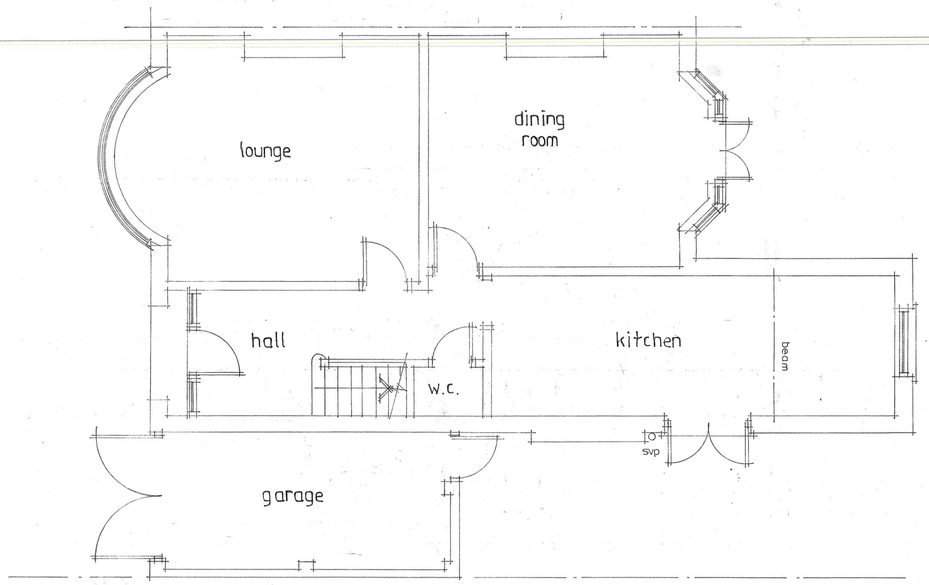

Ground Floor Plan

GRAHAM STUBBLES ·
Architectural Services ·
tel : 07483 405861 ·


project:
175 · CORBETS TEY ROAD ·
UPMINSTER · ESSEX ·

EXISTING PLANS & ELEVATIONS ·


date
SEPT 26

scale
1:50 A1


drg. no.
2638·01

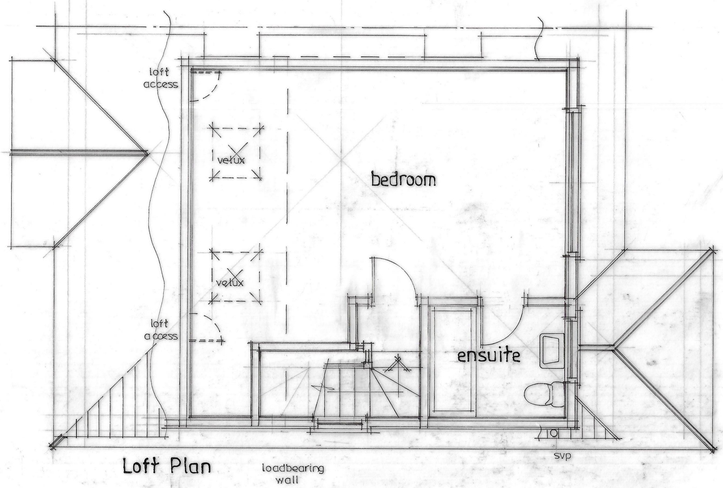

Loft Plan

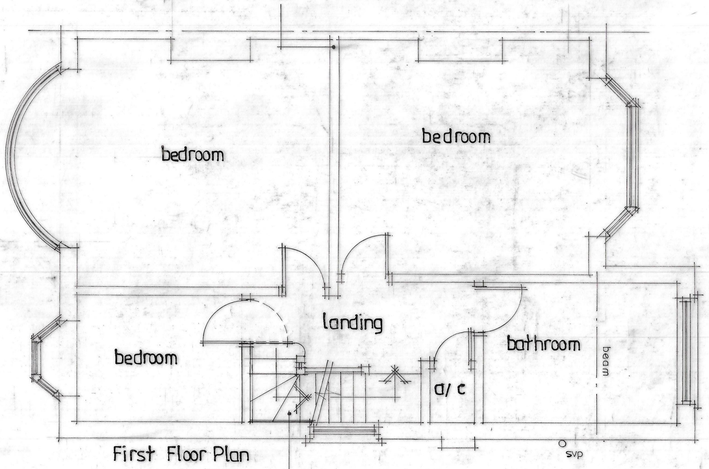

First Floor Plan

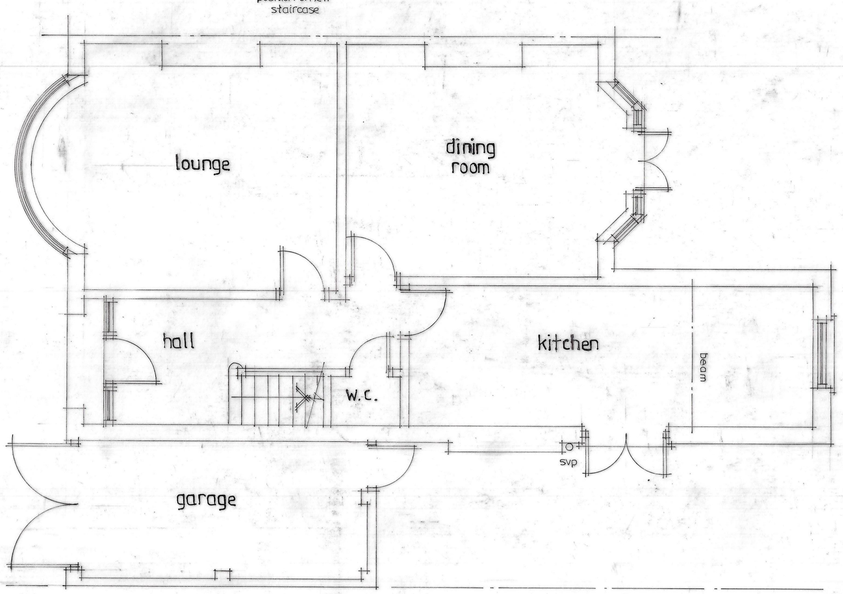

Ground Floor Plan




Rear Elevation



Part Side Elevation


proposed rear dormer to be constructed with a flat roof and with vertical hanging to walls (including gable wall) using plain tiles, colour to match existing roof. where existing pitched roof is altered re use the existing roof tiles

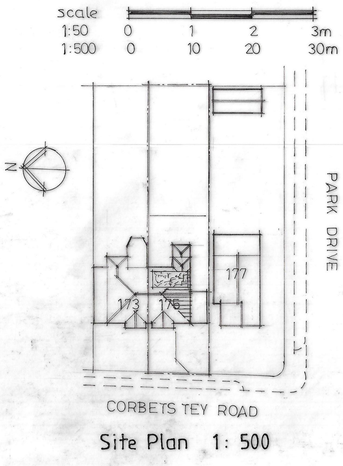

Site Plan 1: 500



Part Front Elevation

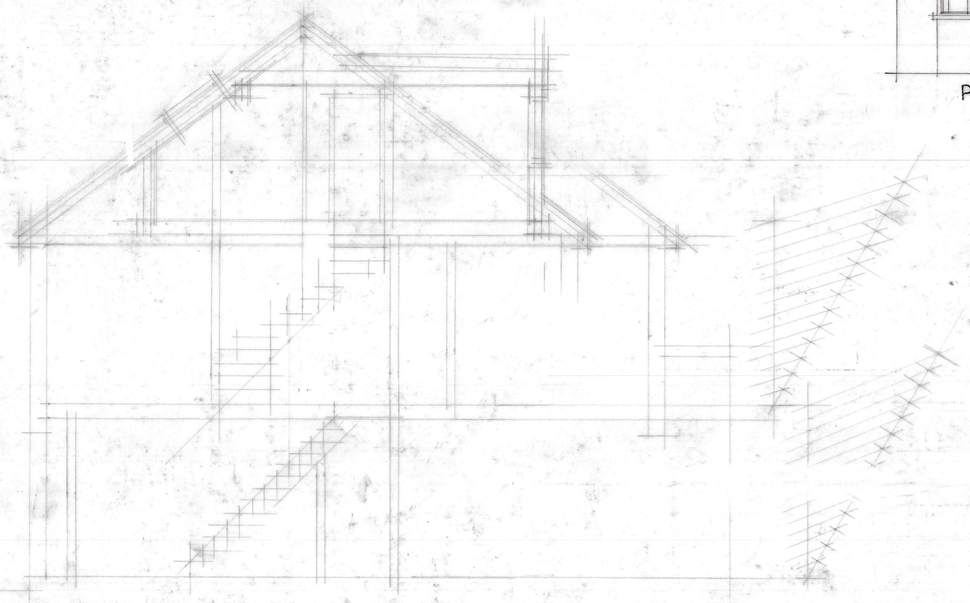

GRAHAM STUBBLES ·
Architectural Services ·
tel : 07483 405861 ·

project :
175 · CORBETS TEY ROAD ·
UPMINSTER · ESSEX ·

PROPOSED LOFT CONVERSION WITH REAR DORMER & BUILD UP GABLE WALL ·

PROPOSED PLANS & ELEVATIONS ·

date SEPT 26

scale 1: 50 A1 drg.no. 2638·02