

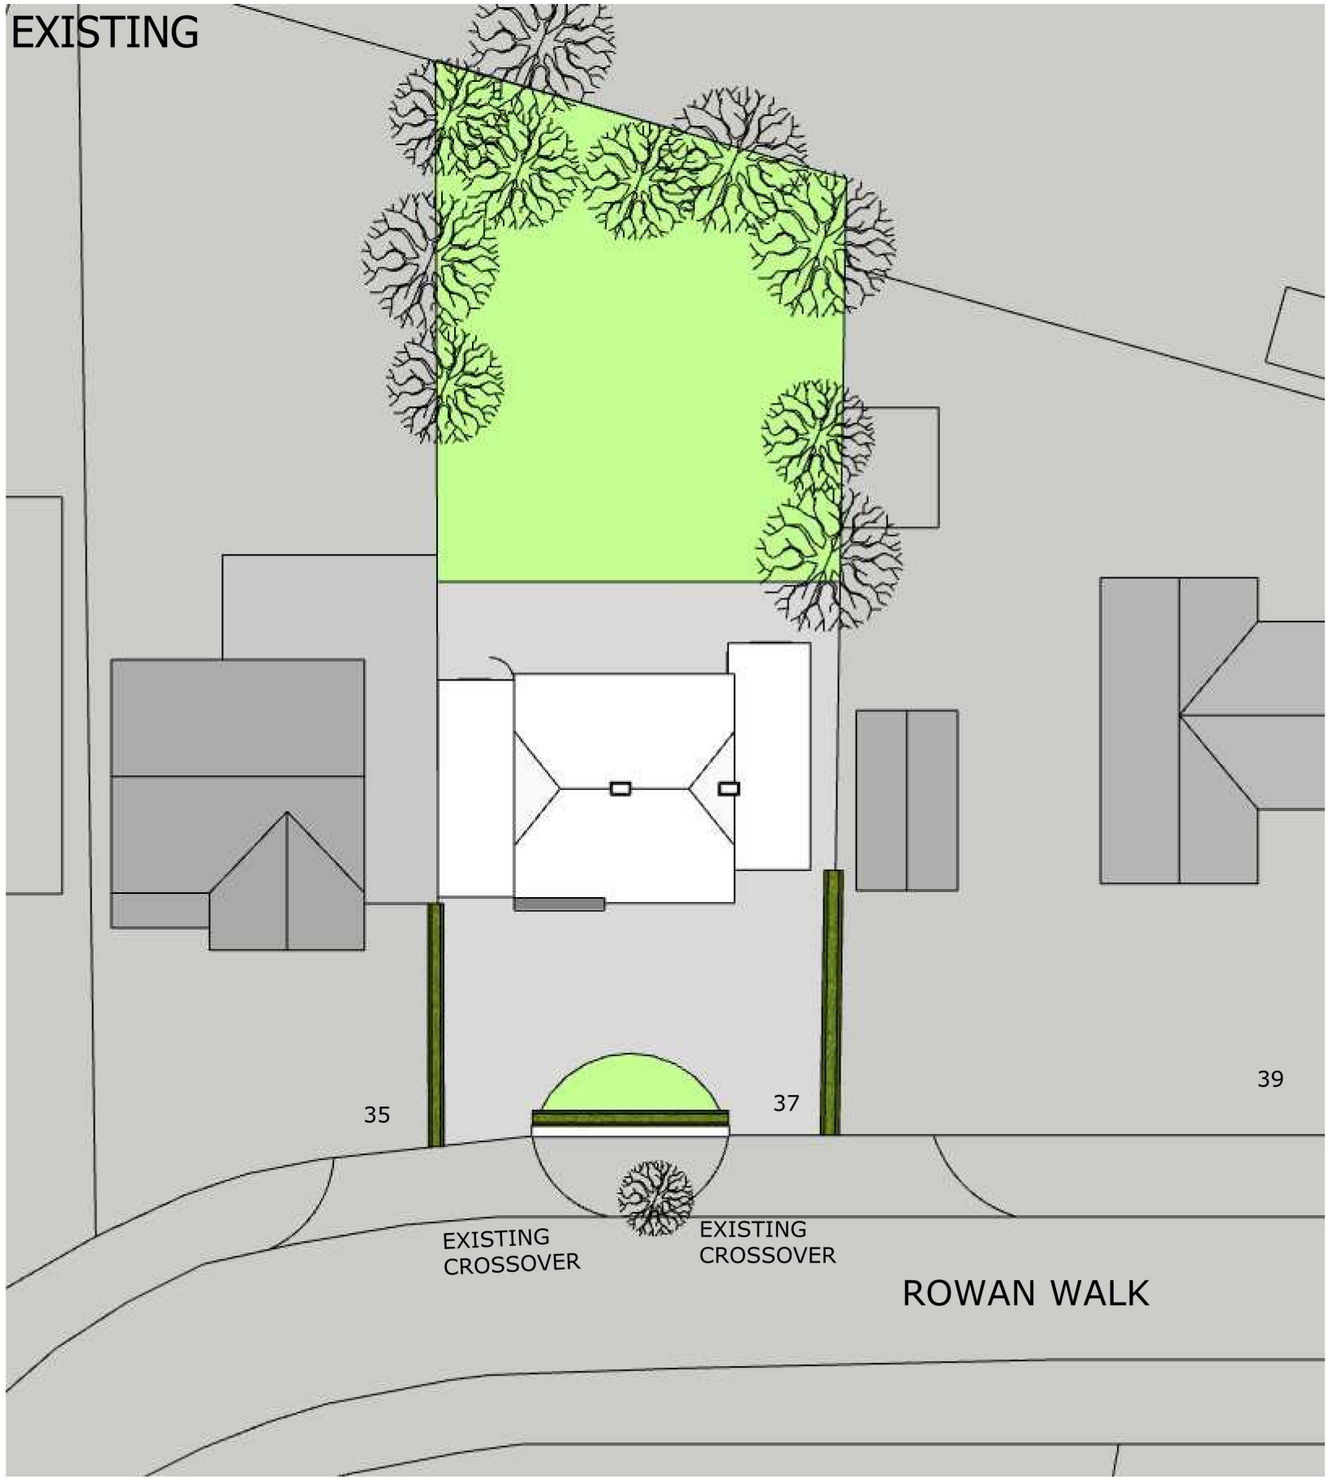


SITE PLAN (1:200)

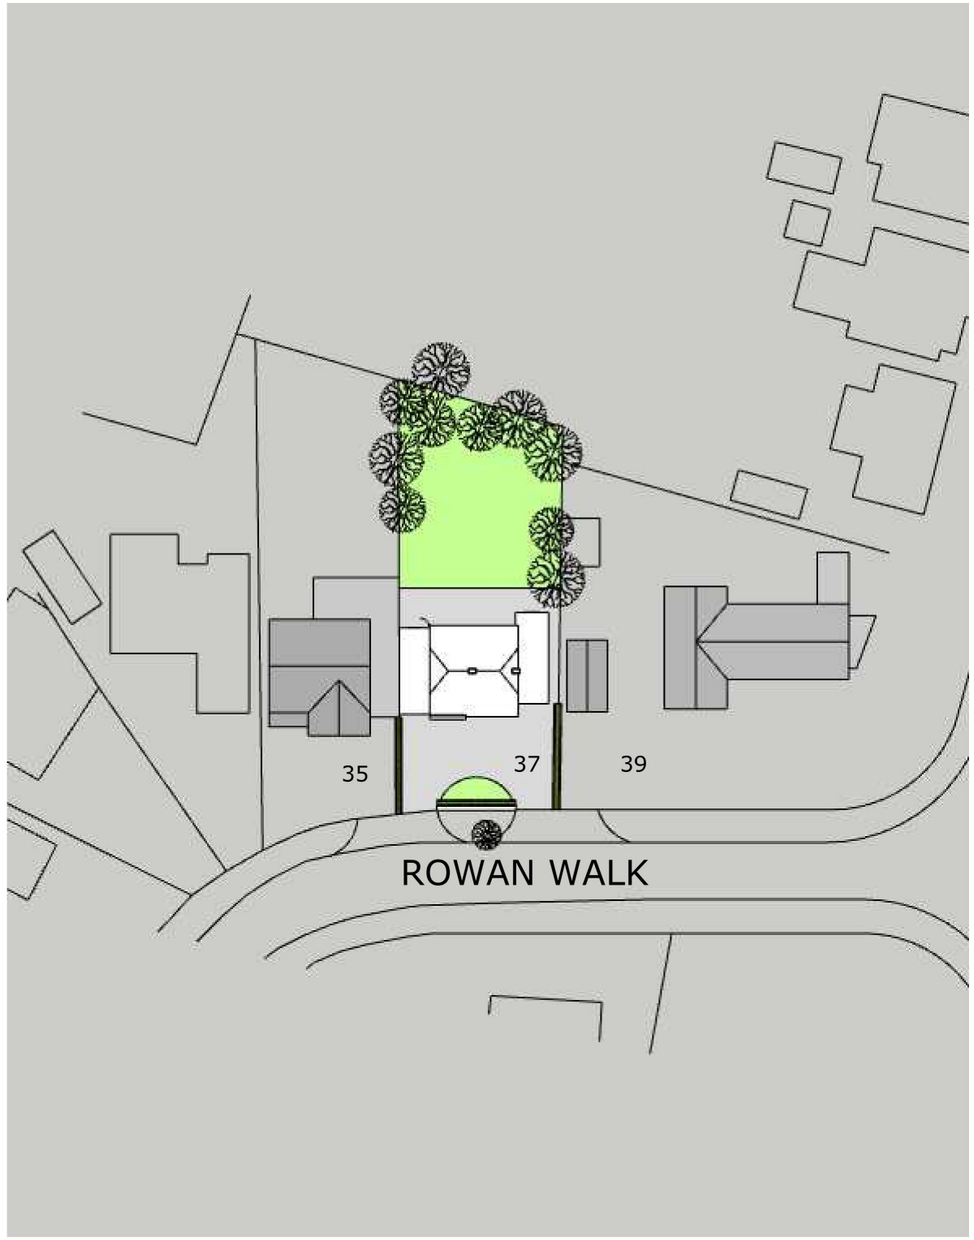

BLOCK PLAN (1:500)

SCALE BAR 1:200

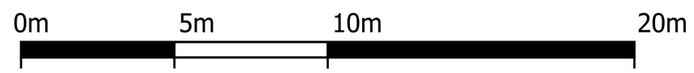

SCALE BAR 1:500



2-4c ARCHITECTURAL TECHNOLOGY ARCHITECTURAL VISUALIZATION

2-4c Jubilee House, 3 The Drive, Brentwood, Essex, CM13 3FR
Tel: 01277 725252
Email: info@2-4c.co.uk Web:http://2-4c.co.uk

IF THIS LINE ABOVE MEASURES 100mm THE DRAWING IS SCALED AS SHOWN

DO NOT SCALE FROM THIS DRAWING. ALL DIMENSIONS & LEVELS TO BE CHECKED ON SITE PRIOR TO THE COMMENCMENT OF ANY WORK. CHECK THAT THIS DRAWINGS IS THE LATEST REVISION. REFER ANY DISCREPANCY TO 2-4c. IF IN DOUPT ASK.
ALL DIMENSIONS ARE IN MILLIMETRES. © THIS DRAWING IS COPYRIGHT.

PROJECT DESCRIPTION: PROPOSED GROUND/FIRST FLOOR FRONT, SIDE & REAR EXTENSIONS Inc. NEW ROOF FORM OVER Inc. ROOMS IN LOFT

DRAWING DESCRIPTION: SITE & BLOCK PLANS

SCALE	JOB NO.	
1:500@A3	26-748	
DATE	DWG NO	REV NO.
Nov, 26	P 01	.

CHECKED BY: SH
DRAWN BY: OB


CLIENT: Mr Asadullah Awan

PROJECT ADDRESS: 37 ROWAN WALK HORNCHURCH RM11 2JA

EXSISTING




GROUND FLOOR PLAN

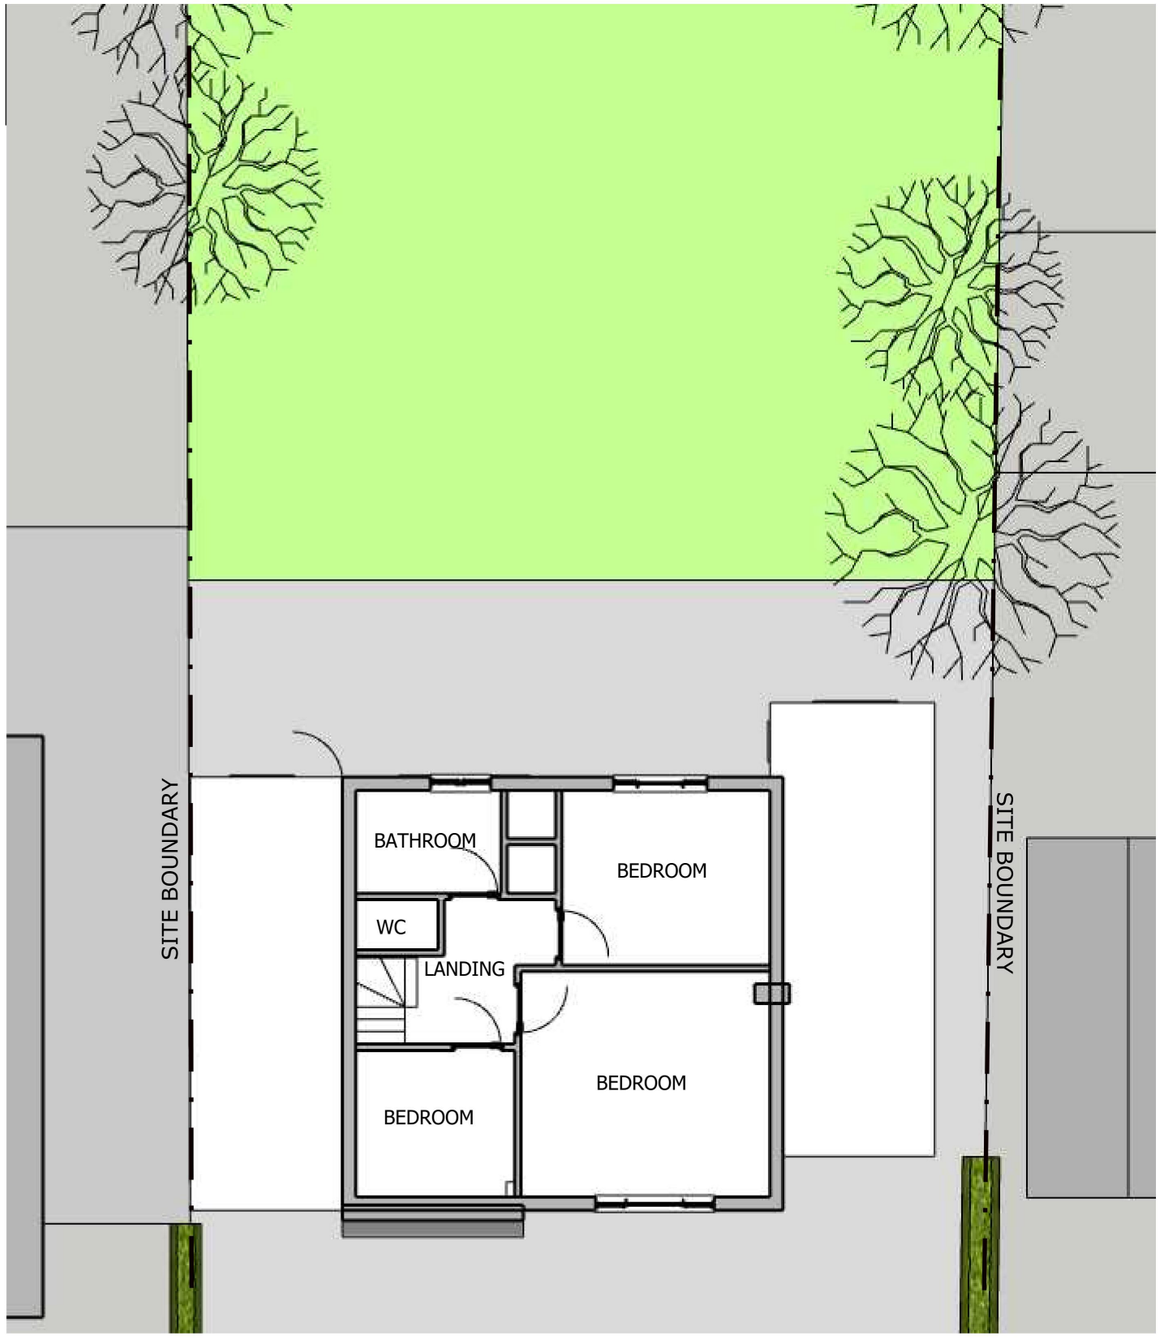

FIRST FLOOR PLAN

SCALE BAR 1:100

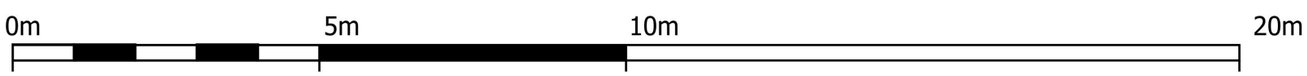

2-4c ARCHITECTURAL TECHNOLOGY ARCHITECTURAL VISUALIZATION

2-4c Jubilee House, 3 The Drive, Brentwood, Essex, CM13 3FR

Tel: 01277 725252

Email: info@2-4c.co.uk Web:http://2-4c.co.uk

IF THIS LINE ABOVE MEASURES 100mm THE DRAWING IS SCALED AS SHOWN

DO NOT SCALE FROM THIS DRAWING. ALL DIMENSIONS & LEVELS TO BE CHECKED ON SITE PRIOR TO THE COMMENCMENT OF ANY WORK. CHECK THAT THIS DRAWINGS IS THE LATEST REVISION. REFER ANY DISCREPANCY TO 2-4c. IF IN DOUPT ASK.

ALL DIMENSIONS ARE IN MILLIMETRES. © THIS DRAWING IS COPYRIGHT.

PROJECT DESCRIPTION
PROPOSED GROUND/FIRST FLOOR FRONT, SIDE & REAR EXTENSIONS Inc. NEW ROOF FORM OVER Inc. ROOMS IN LOFT

DRAWING DESCRIPTION
GROUND & FIRST FLOOR PLANS

SCALE	JOB NO.	
1:100@A3	26-748	
DATE	DWG NO	REV NO.
Nov, 26	P 02	.


DRAWN BY OB

CHECKED BY SH


CLIENT Mr Asadullah Awan

PROJECT ADDRESS 37 ROWAN WALK HORNCHURCH RM11 2JA

EXSISTING

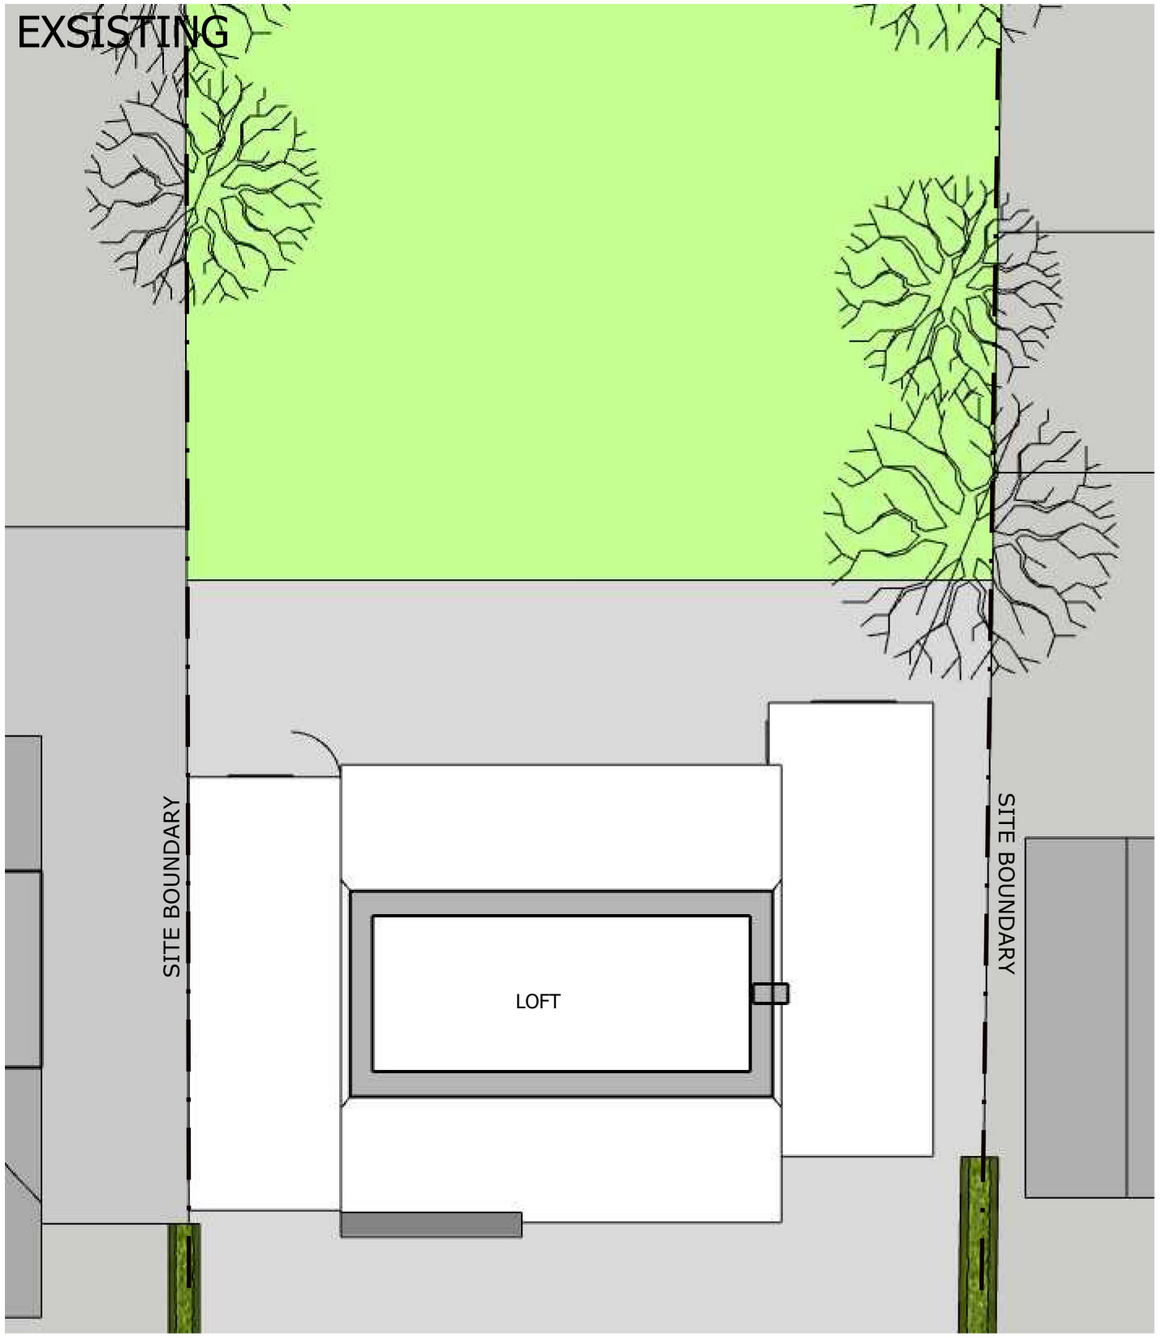


SECOND FLOOR PLAN

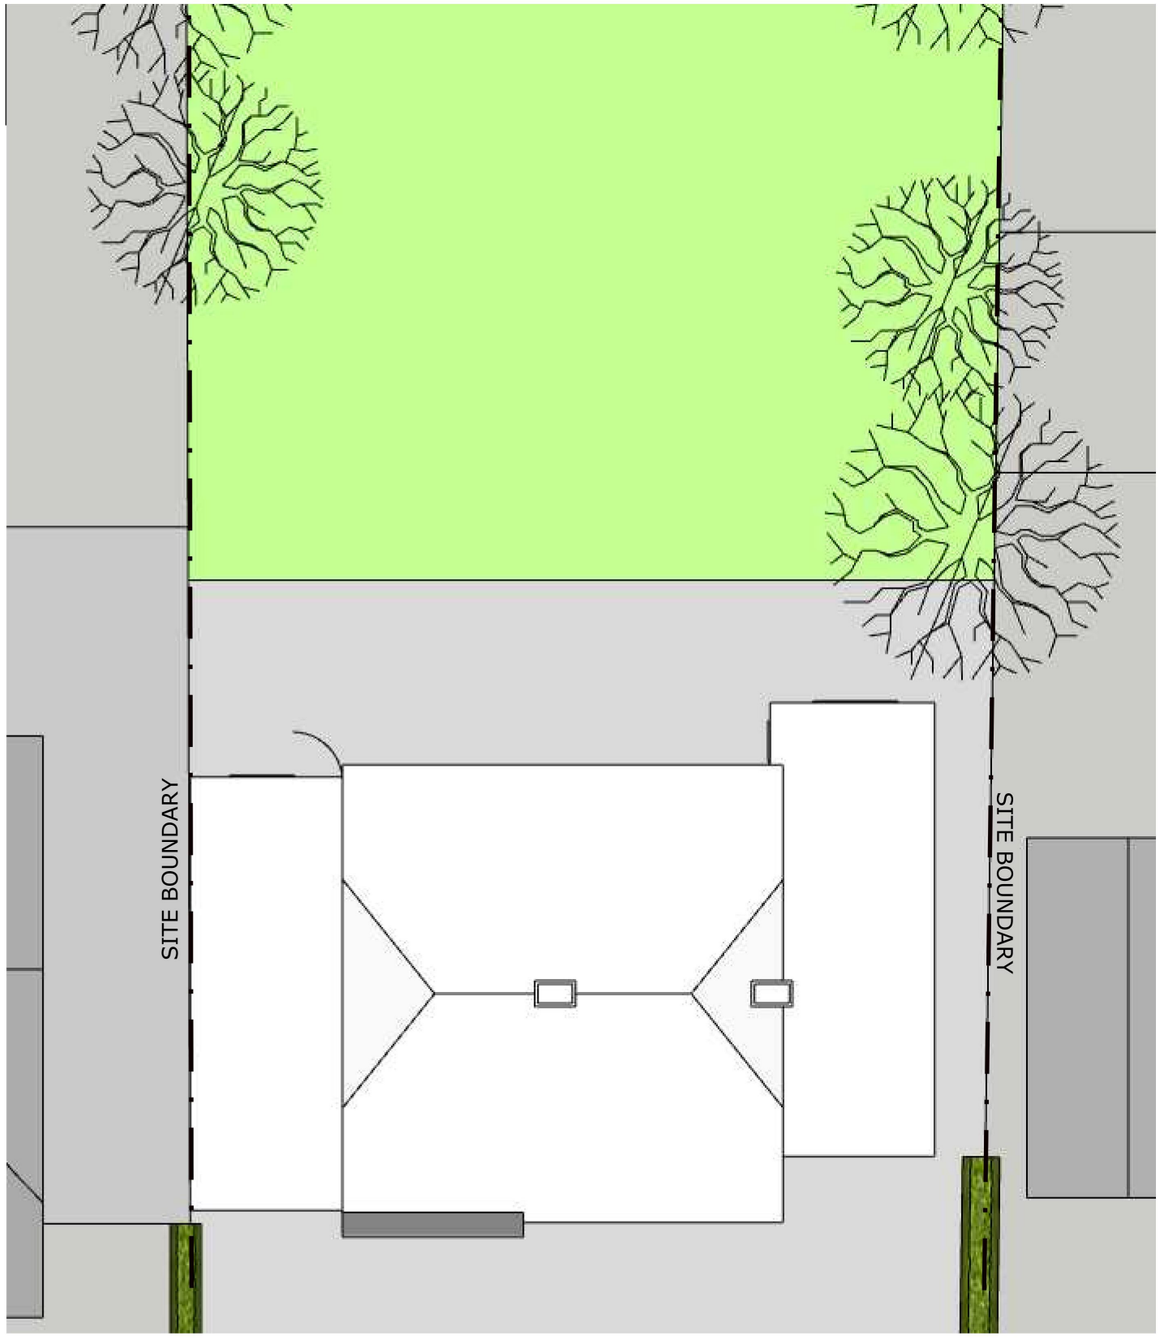

ROOF PLAN

SCALE BAR 1:100

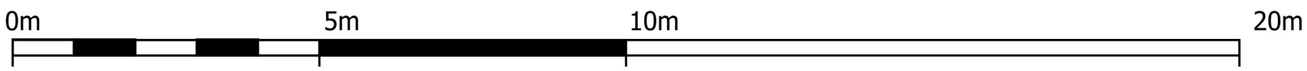

2-4c ARCHITECTURAL TECHNOLOGY ARCHITECTURAL VISUALIZATION

2-4c Jubilee House, 3 The Drive, Brentwood, Essex, CM13 3FR

Tel: 01277 725252
Email: info@2-4c.co.uk Web:http://2-4c.co.uk

IF THIS LINE ABOVE MEASURES 100mm THE DRAWING IS SCALED AS SHOWN

DO NOT SCALE FROM THIS DRAWING. ALL DIMENSIONS & LEVELS TO BE CHECKED ON SITE PRIOR TO THE COMMENCMENT OF ANY WORK. CHECK THAT THIS DRAWINGS IS THE LATEST REVISION. REFER ANY DISCREPANCY TO 2-4c. IF IN DOUPT ASK.
ALL DIMENSIONS ARE IN MILLIMETRES.

© THIS DRAWING IS COPYRIGHT.

PROJECT DESCRIPTION
PROPOSED GROUND/FIRST FLOOR FRONT,
SIDE & REAR EXTENSIONS Inc. NEW ROOF FORM OVER Inc. ROOMS IN LOFT

DRAWING DESCRIPTION
SECOND FLOOR & ROOF PLANS

SCALE	JOB NO.	
1:100@A3	26-748	
DATE	DWG NO	REV NO.
Nov, 26	P 03	.

CHECKED BY SH

DRAWN BY OB

CLIENT
Mr Asadullah Awan

PROJECT ADDRESS
37 ROWAN WALK HORNCHURCH RM11 2JA

EXISTING




FRONT ELEVATION (SOUTH)



SIDE ELEVATION (EAST)

SCALE BAR 1:100

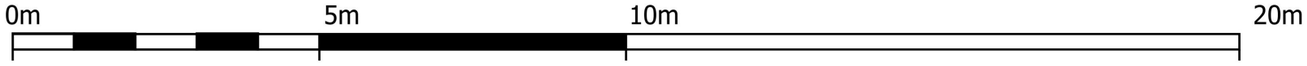

2-4c ARCHITECTURAL TECHNOLOGY ARCHITECTURAL VISUALIZATION

2-4c Jubilee House, 3 The Drive, Brentwood, Essex, CM13 3FR

Tel: 01277 725252

Email: info@2-4c.co.uk Web:http://2-4c.co.uk

IF THIS LINE ABOVE MEASURES 100mm THE DRAWING IS SCALED AS SHOWN

DO NOT SCALE FROM THIS DRAWING. ALL DIMENSIONS & LEVELS TO BE CHECKED ON SITE PRIOR TO THE COMMENCMENT OF ANY WORK. CHECK THAT THIS DRAWINGS IS THE LATEST REVISION. REFER ANY DISCREPANCY TO 2-4c. IF IN DOUPT ASK.
ALL DIMENSIONS ARE IN MILLIMETRES. © THIS DRAWING IS COPYRIGHT.

PROJECT DESCRIPTION
PROPOSED GROUND/FIRST FLOOR FRONT,
SIDE & REAR EXTENSIONS Inc. NEW ROOF FORM OVER Inc. ROOMS IN LOFT

DRAWING DESCRIPTION
FRONT & SIDE ELEVATIONS

SCALE	JOB NO.	
1:100@A3	26-748	
DATE	DWG NO	REV NO.
Nov, 26	P 04	.

CHECKED BY SH

DRAWN BY OB

CLIENT Mr Asadullah Awan

PROJECT ADDRESS 37 ROWAN WALK HORNCHURCH RM11 2JA

EXISTING




REAR ELEVATION (NORTH)



SIDE ELEVATION (WEST)

SCALE BAR 1:100

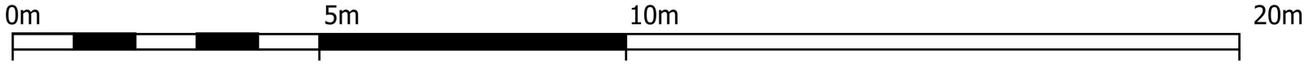

2-4c ARCHITECTURAL TECHNOLOGY ARCHITECTURAL VISUALIZATION

2-4c Jubilee House, 3 The Drive, Brentwood, Essex, CM13 3FR

Tel: 01277 725252

Email: info@2-4c.co.uk Web:http://2-4c.co.uk

IF THIS LINE ABOVE MEASURES 100mm THE DRAWING IS SCALED AS SHOWN

DO NOT SCALE FROM THIS DRAWING. ALL DIMENSIONS & LEVELS TO BE CHECKED ON SITE PRIOR TO THE COMMENCMENT OF ANY WORK. CHECK THAT THIS DRAWINGS IS THE LATEST REVISION. REFER ANY DISCREPANCY TO 2-4c. IF IN DOUPT ASK. ALL DIMENSIONS ARE IN MILLIMETRES.

© THIS DRAWING IS COPYRIGHT.

PROJECT DESCRIPTION
PROPOSED GROUND/FIRST FLOOR FRONT,
SIDE & REAR EXTENSIONS Inc. NEW ROOF FORM OVER Inc. ROOMS IN LOFT

DRAWING DESCRIPTION
REAR & SIDE ELEVATIONS

SCALE 1:100@A3

DATE Nov, 26

JOB NO. 26-748

DWG NO P 05


REV NO. .

CHECKED BY SH


DRAWN BY OB

CLIENT Mr Asadullah Awan

PROJECT ADDRESS 37 ROWAN WALK HORNCHURCH RM11 2JA

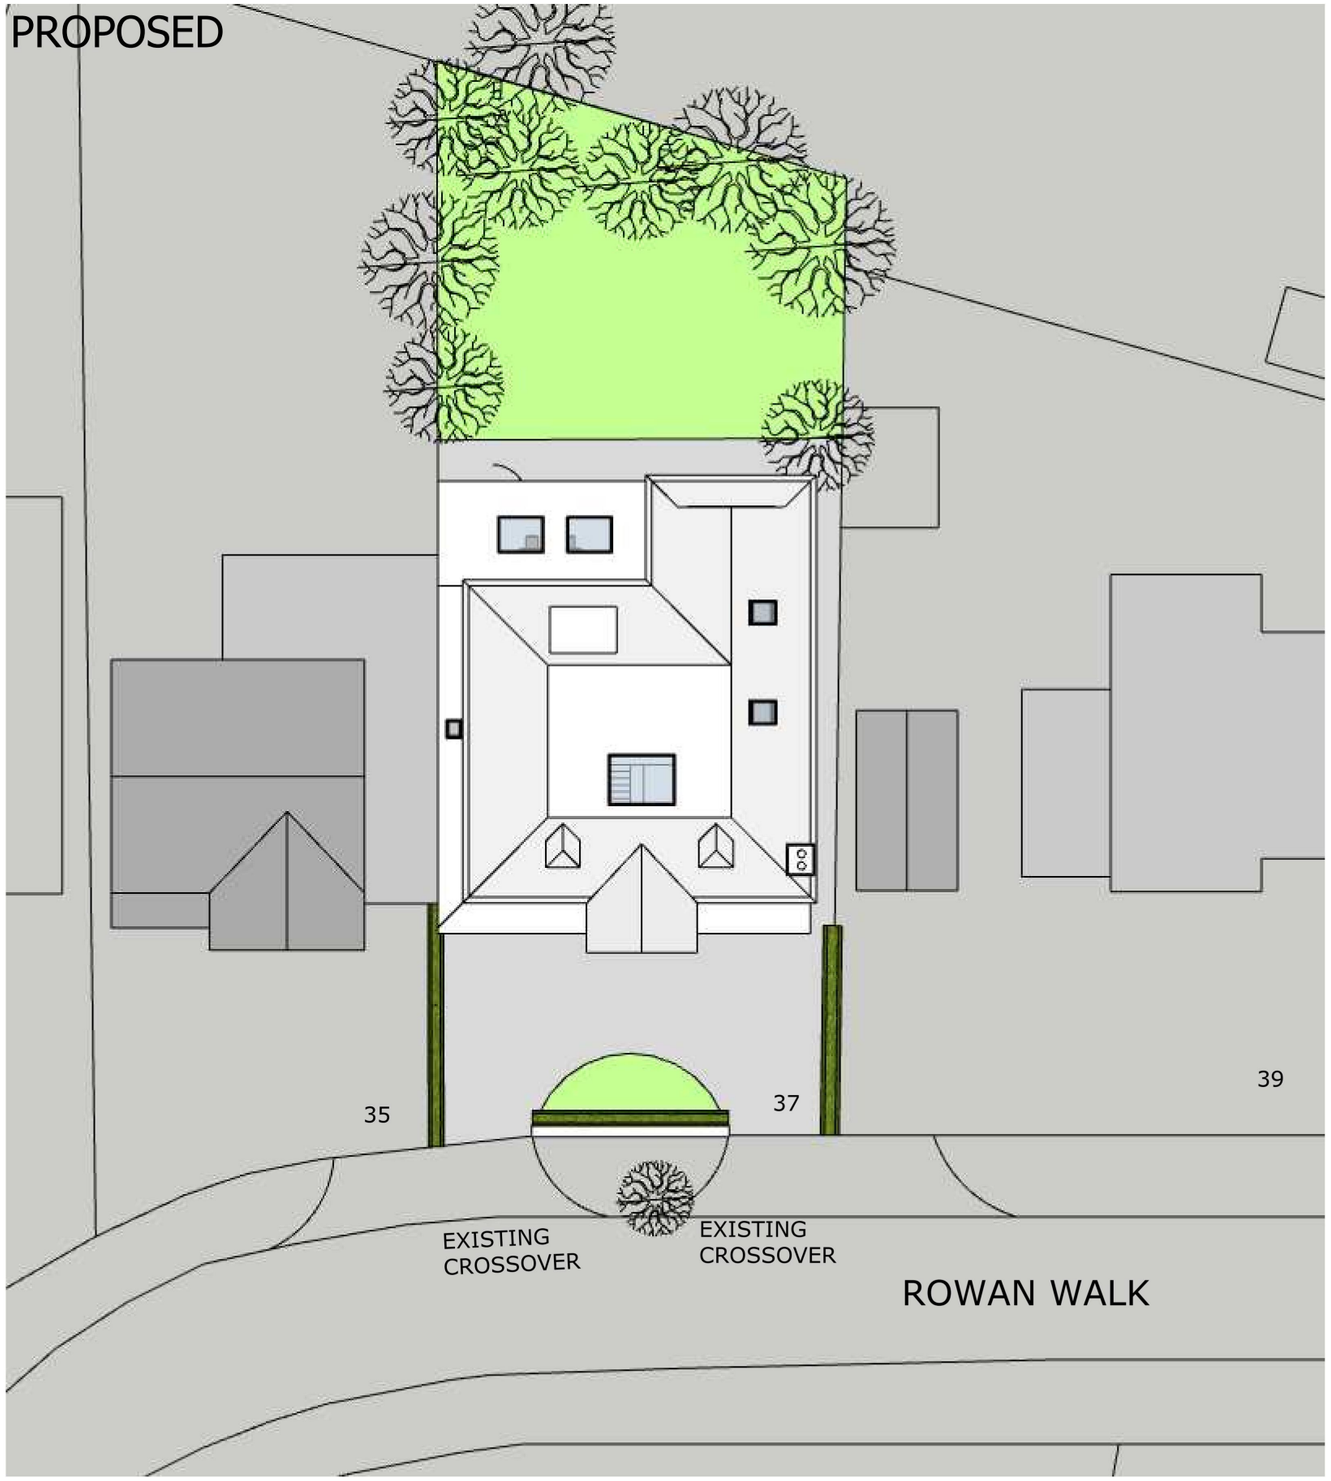


SITE PLAN (1:200)

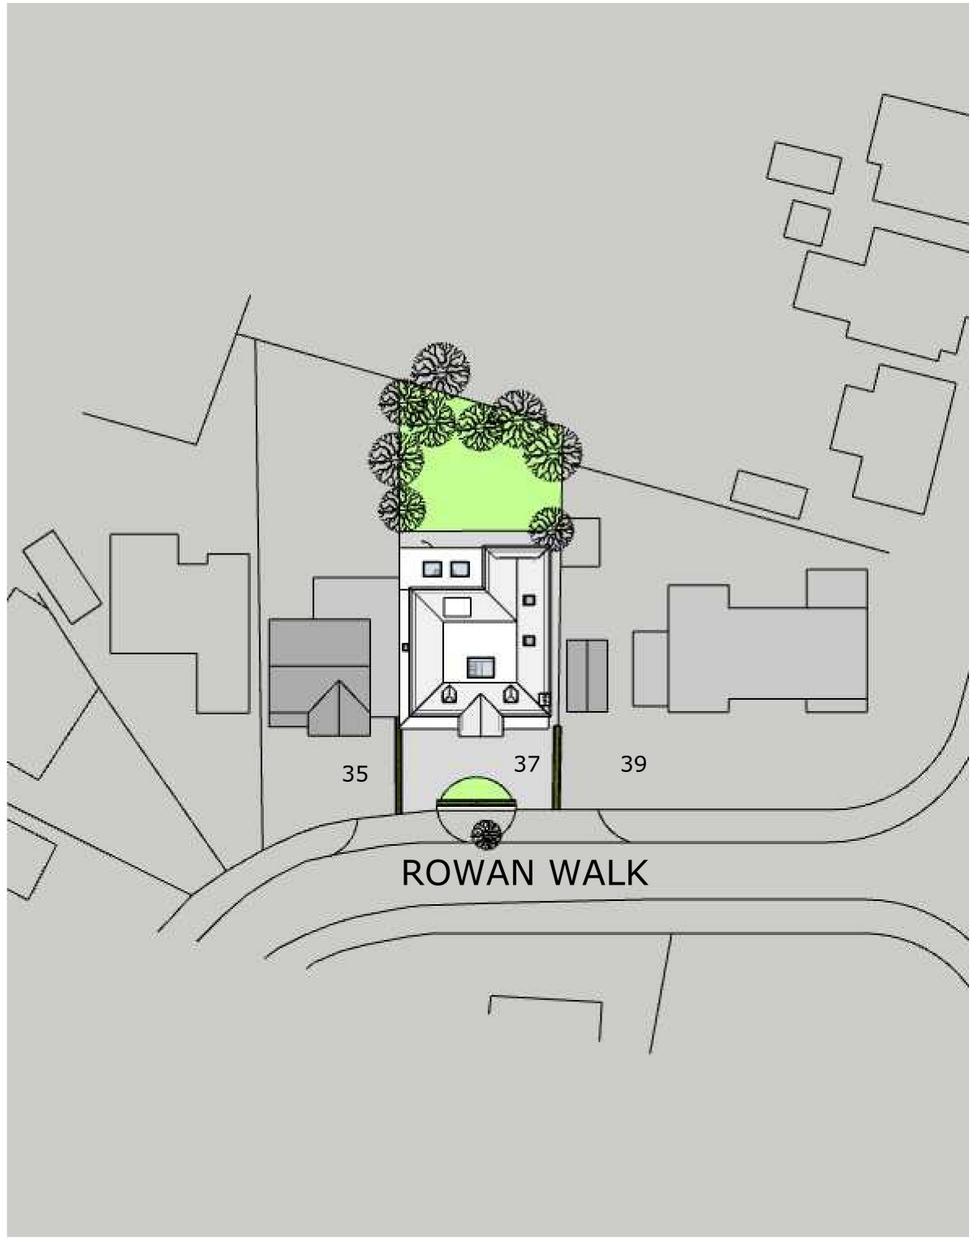

BLOCK PLAN (1:500)

SCALE BAR 1:200

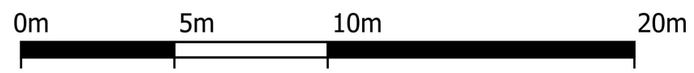

SCALE BAR 1:500



2-4c ARCHITECTURAL TECHNOLOGY ARCHITECTURAL VISUALIZATION

2-4c Jubilee House, 3 The Drive, Brentwood, Essex, CM13 3FR
Tel: 01277 725252
Email: info@2-4c.co.uk Web:http://2-4c.co.uk


IF THIS LINE ABOVE MEASURES 100mm THE DRAWING IS SCALED AS SHOWN

DO NOT SCALE FROM THIS DRAWING. ALL DIMENSIONS & LEVELS TO BE CHECKED ON SITE PRIOR TO THE COMMENCMENT OF ANY WORK. CHECK THAT THIS DRAWINGS IS THE LATEST REVISION. REFER ANY DISCREPANCY TO 2-4c. IF IN DOUPT ASK.
ALL DIMENSIONS ARE IN MILLIMETRES. © THIS DRAWING IS COPYRIGHT.


PROJECT DESCRIPTION: PROPOSED GROUND/FIRST FLOOR FRONT, SIDE & REAR EXTENSIONS Inc. NEW ROOF FORM OVER Inc. ROOMS IN LOFT
DRAWING DESCRIPTION: SITE & BLOCK PLANS
SCALE: 1:500@A3
DATE: Nov, 26
JOB NO.: 26-748
DWG NO: P 08
REV NO.: .

CHECKED BY: SH
DRAWN BY: OB
CLIENT: Mr Asadullah Awan
PROJECT ADDRESS: 37

PROPOSED

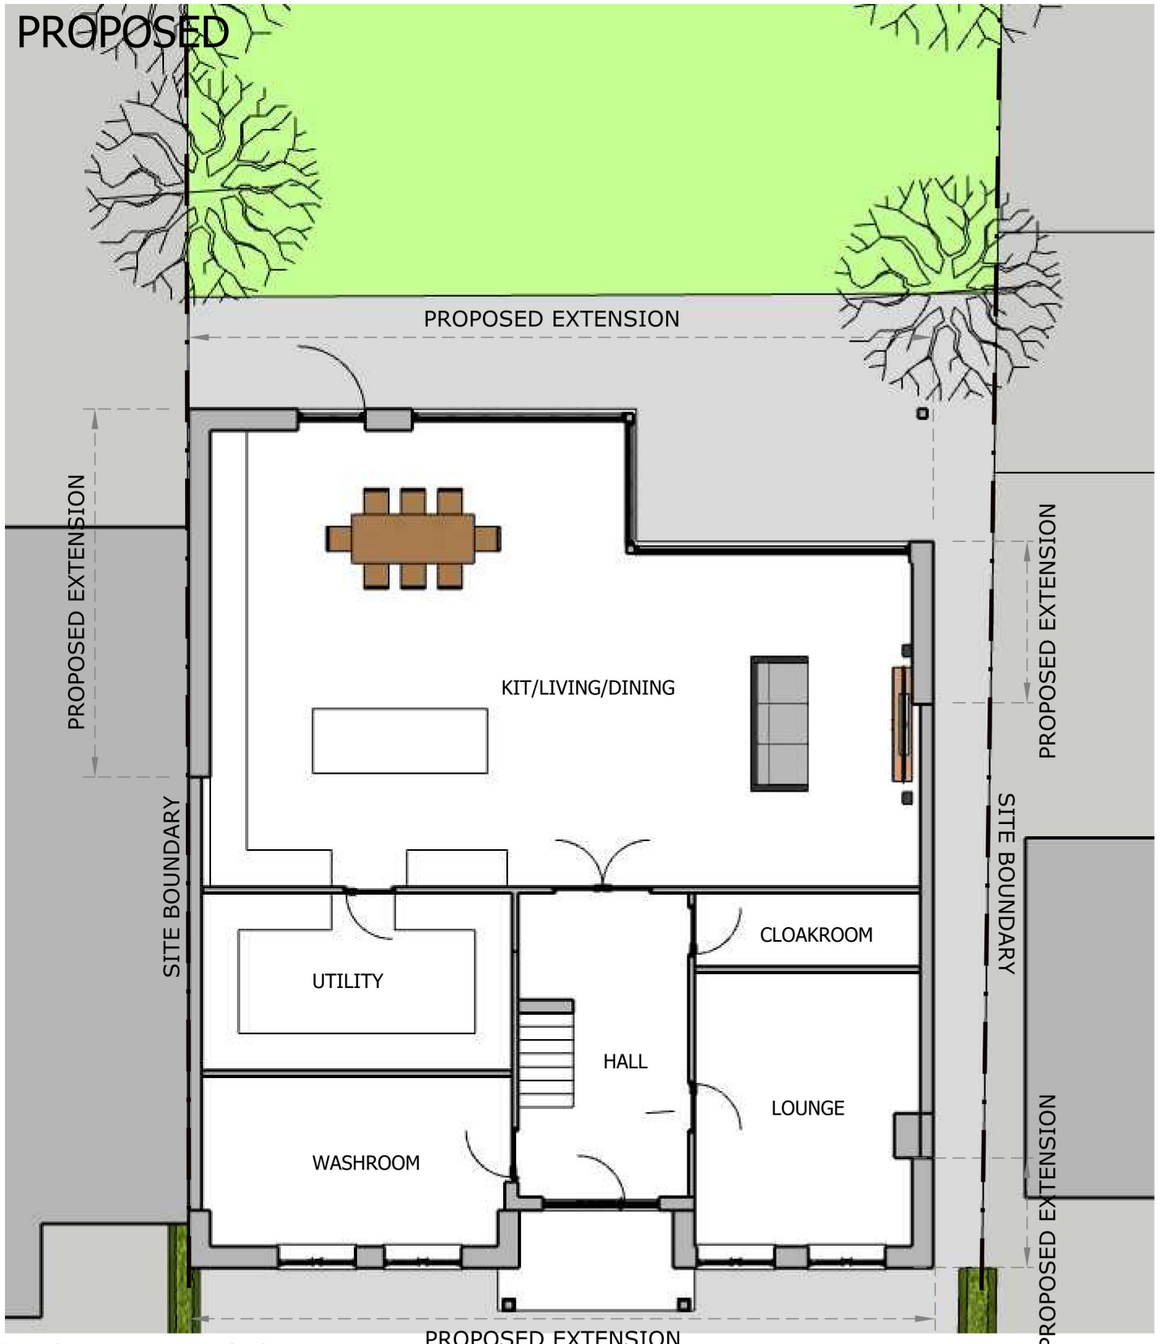


GROUND FLOOR PLAN

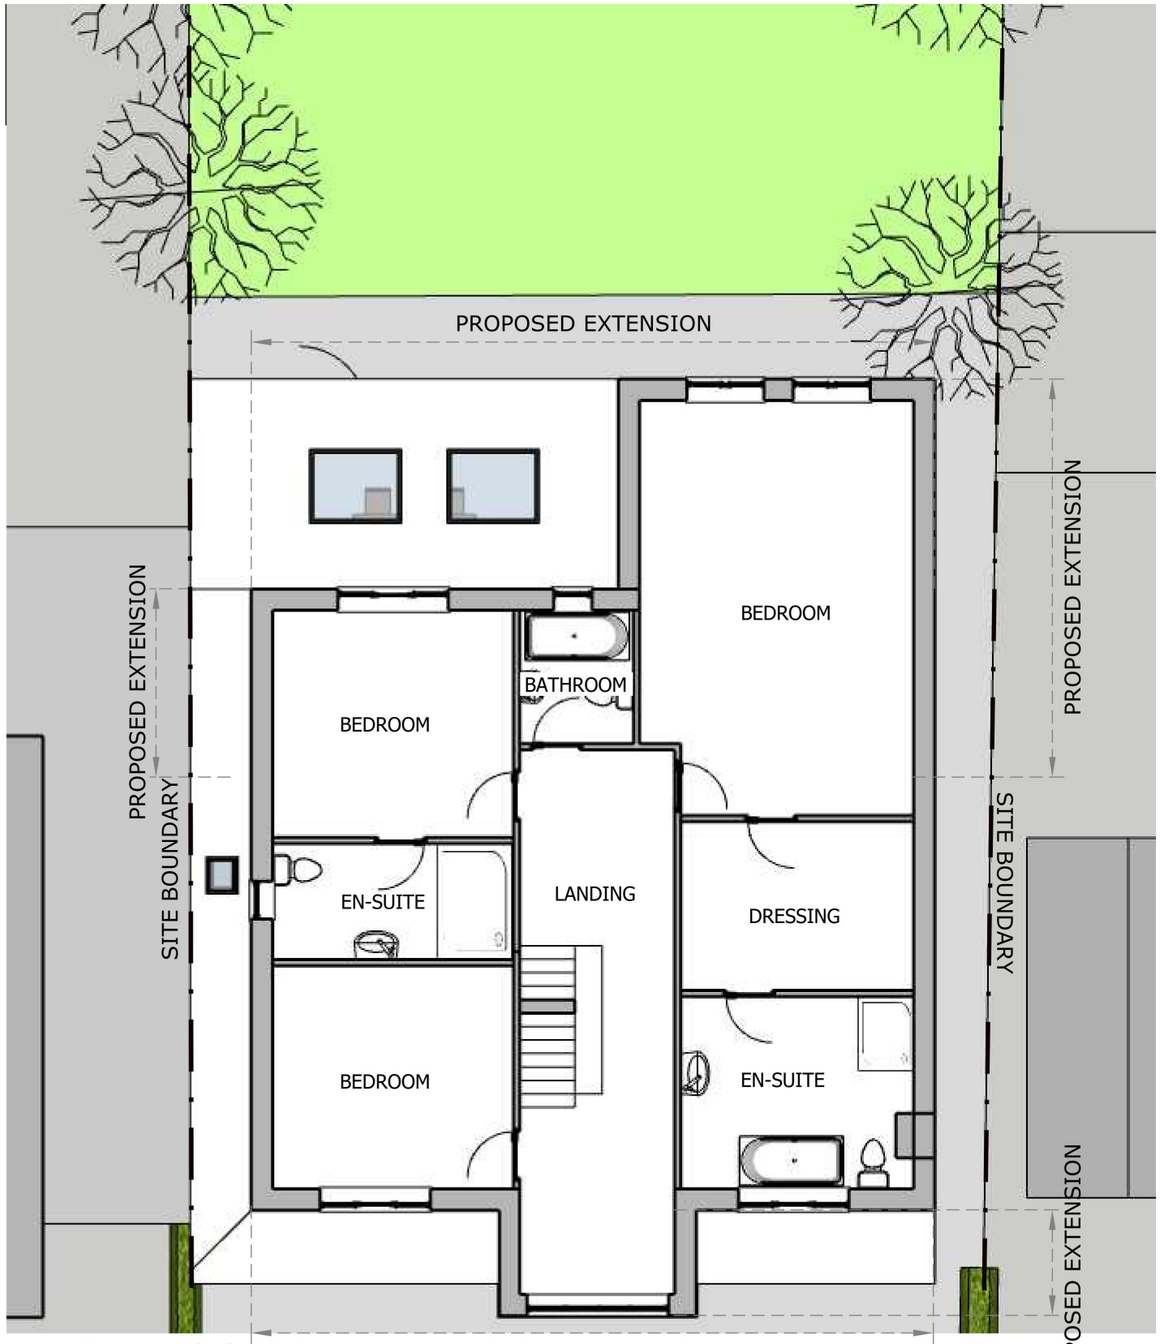

FIRST FLOOR PLAN

SCALE BAR 1:100

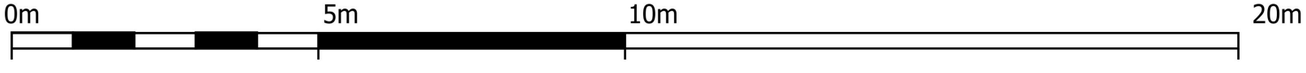

2-4c ARCHITECTURAL TECHNOLOGY ARCHITECTURAL VISUALIZATION

2-4c Jubilee House, 3 The Drive, Brentwood, Essex, CM13 3FR

Tel: 01277 725252

Email: info@2-4c.co.uk Web:http://2-4c.co.uk

IF THIS LINE ABOVE MEASURES 100mm THE DRAWING IS SCALED AS SHOWN

DO NOT SCALE FROM THIS DRAWING. ALL DIMENSIONS & LEVELS TO BE CHECKED ON SITE PRIOR TO THE COMMENCMENT OF ANY WORK. CHECK THAT THIS DRAWINGS IS THE LATEST REVISION. REFER ANY DISCREPANCY TO 2-4c. IF IN DOUPT ASK. ALL DIMENSIONS ARE IN MILLIMETRES.

© THIS DRAWING IS COPYRIGHT.

PROJECT DESCRIPTION
PROPOSED GROUND/FIRST FLOOR FRONT, SIDE & REAR EXTENSIONS Inc. NEW ROOF FORM OVER Inc. ROOMS IN LOFT

DRAWING DESCRIPTION
GROUND & FIRST FLOOR PLANS

SCALE	JOB NO.	
1:100@A3	26-748	
DATE	DWG NO	REV NO.
Nov, 26	P 09	.


DRAWN BY OB

CHECKED BY SH


CLIENT Mr Asadullah Awan

PROJECT ADDRESS 37 ROWAN WALK HORNCHURCH RM11 2JA

PROPOSED

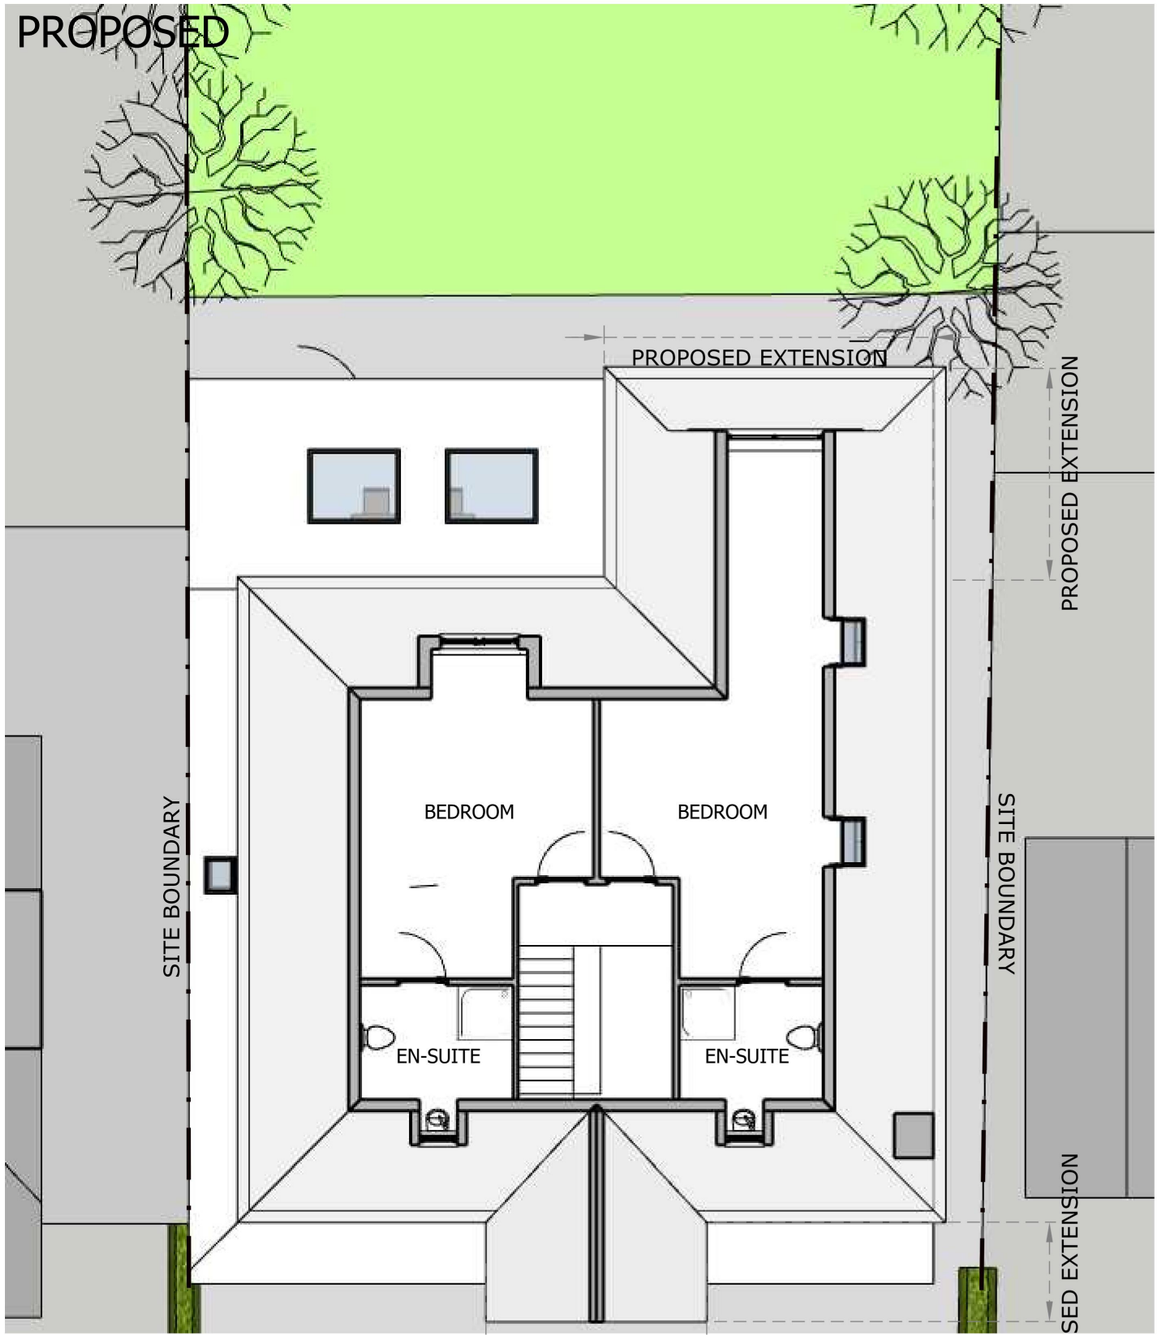


SECOND FLOOR PLAN

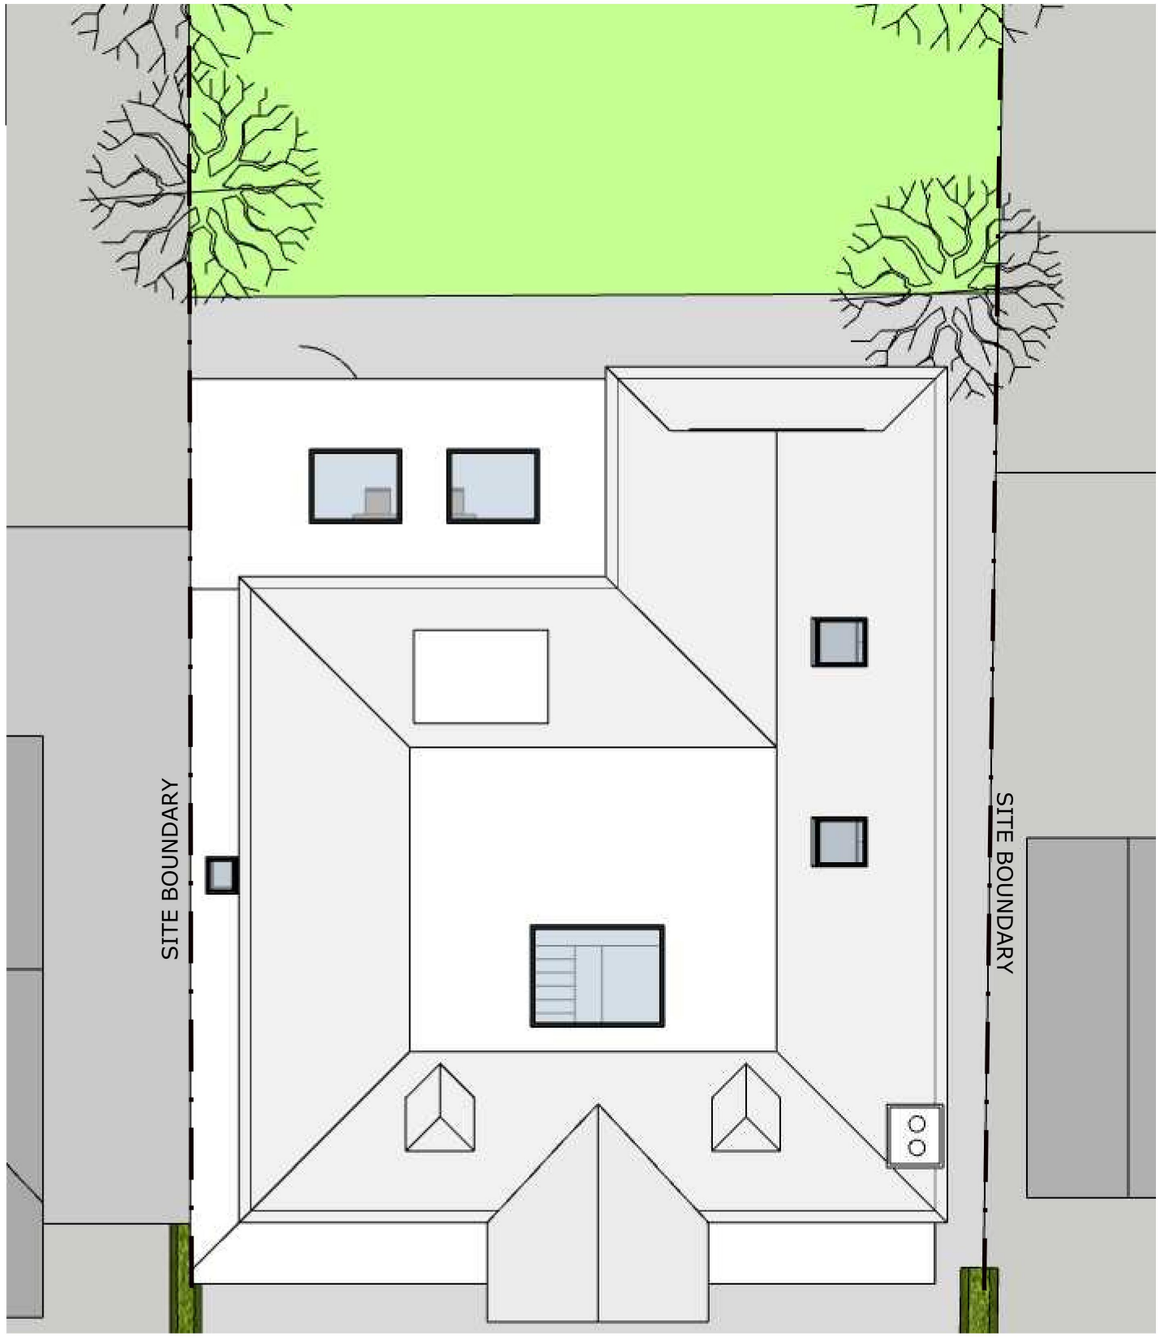

ROOF PLAN

SCALE BAR 1:100

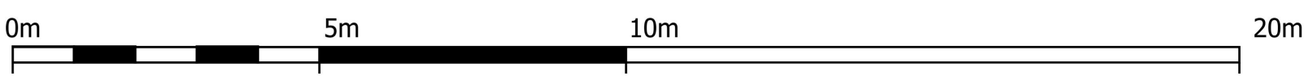

2-4c ARCHITECTURAL TECHNOLOGY ARCHITECTURAL VISUALIZATION

2-4c Jubilee House, 3 The Drive, Brentwood, Essex, CM13 3FR

Tel: 01277 725252

Email: info@2-4c.co.uk Web:http://2-4c.co.uk

IF THIS LINE ABOVE MEASURES 100mm THE DRAWING IS SCALED AS SHOWN

DO NOT SCALE FROM THIS DRAWING. ALL DIMENSIONS & LEVELS TO BE CHECKED ON SITE PRIOR TO THE COMMENCMENT OF ANY WORK. CHECK THAT THIS DRAWINGS IS THE LATEST REVISION. REFER ANY DISCREPANCY TO 2-4c. IF IN DOUPT ASK.
ALL DIMENSIONS ARE IN MILLIMETRES. © THIS DRAWING IS COPYRIGHT.

PROJECT DESCRIPTION
PROPOSED GROUND/FIRST FLOOR FRONT, SIDE & REAR EXTENSIONS Inc. NEW ROOF FORM OVER Inc. ROOMS IN LOFT

DRAWING DESCRIPTION
SECOND FLOOR & ROOF PLANS

SCALE	JOB NO.	
1:100@A3	26-748	
DATE	DWG NO	REV NO.
Nov, 26	P 10	.

DRAWN BY OB

CHECKED BY SH

CLIENT Mr Asadullah Awan

PROJECT ADDRESS 37 ROWAN WALK HORNCHURCH RM11 2JA

PROPOSED




FRONT ELEVATION (SOUTH)



SIDE ELEVATION (EAST)

SCALE BAR 1:100

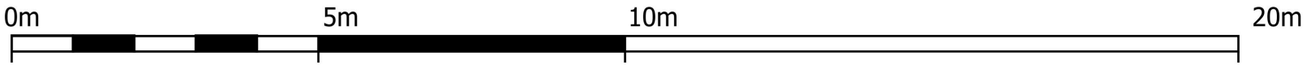

2-4c ARCHITECTURAL TECHNOLOGY ARCHITECTURAL VISUALIZATION

2-4c Jubilee House, 3 The Drive, Brentwood, Essex, CM13 3FR

Tel: 01277 725252

Email: info@2-4c.co.uk Web:http://2-4c.co.uk

IF THIS LINE ABOVE MEASURES 100mm THE DRAWING IS SCALED AS SHOWN

DO NOT SCALE FROM THIS DRAWING. ALL DIMENSIONS & LEVELS TO BE CHECKED ON SITE PRIOR TO THE COMMENCMENT OF ANY WORK. CHECK THAT THIS DRAWINGS IS THE LATEST REVISION. REFER ANY DISCREPANCY TO 2-4c. IF IN DOUPT ASK.
ALL DIMENSIONS ARE IN MILLIMETRES.

© THIS DRAWING IS COPYRIGHT.

PROJECT DESCRIPTION
PROPOSED GROUND/FIRST FLOOR FRONT,
SIDE & REAR EXTENSIONS Inc. NEW ROOF FORM OVER Inc. ROOMS IN LOFT

DRAWING DESCRIPTION
FRONT & SIDE ELEVATIONS

SCALE 1:100@A3

DATE Nov, 26

JOB NO. 26-748

DWG NO P 11

REV NO. .

CHECKED BY SH

DRAWN BY OB

CLIENT Mr Asadullah Awan


PROJECT ADDRESS 37 ROWAN WALK HORNCHURCH RM11 2JA

PROPOSED

OUTLINE OF PROPOSALS RECENTLY APPROVED UNDER APPLICATION No. P0488.26 CURRENTLY UNDER CONSTRUCTION BUT NOT YET COMPLETED.




REAR ELEVATION (NORTH)

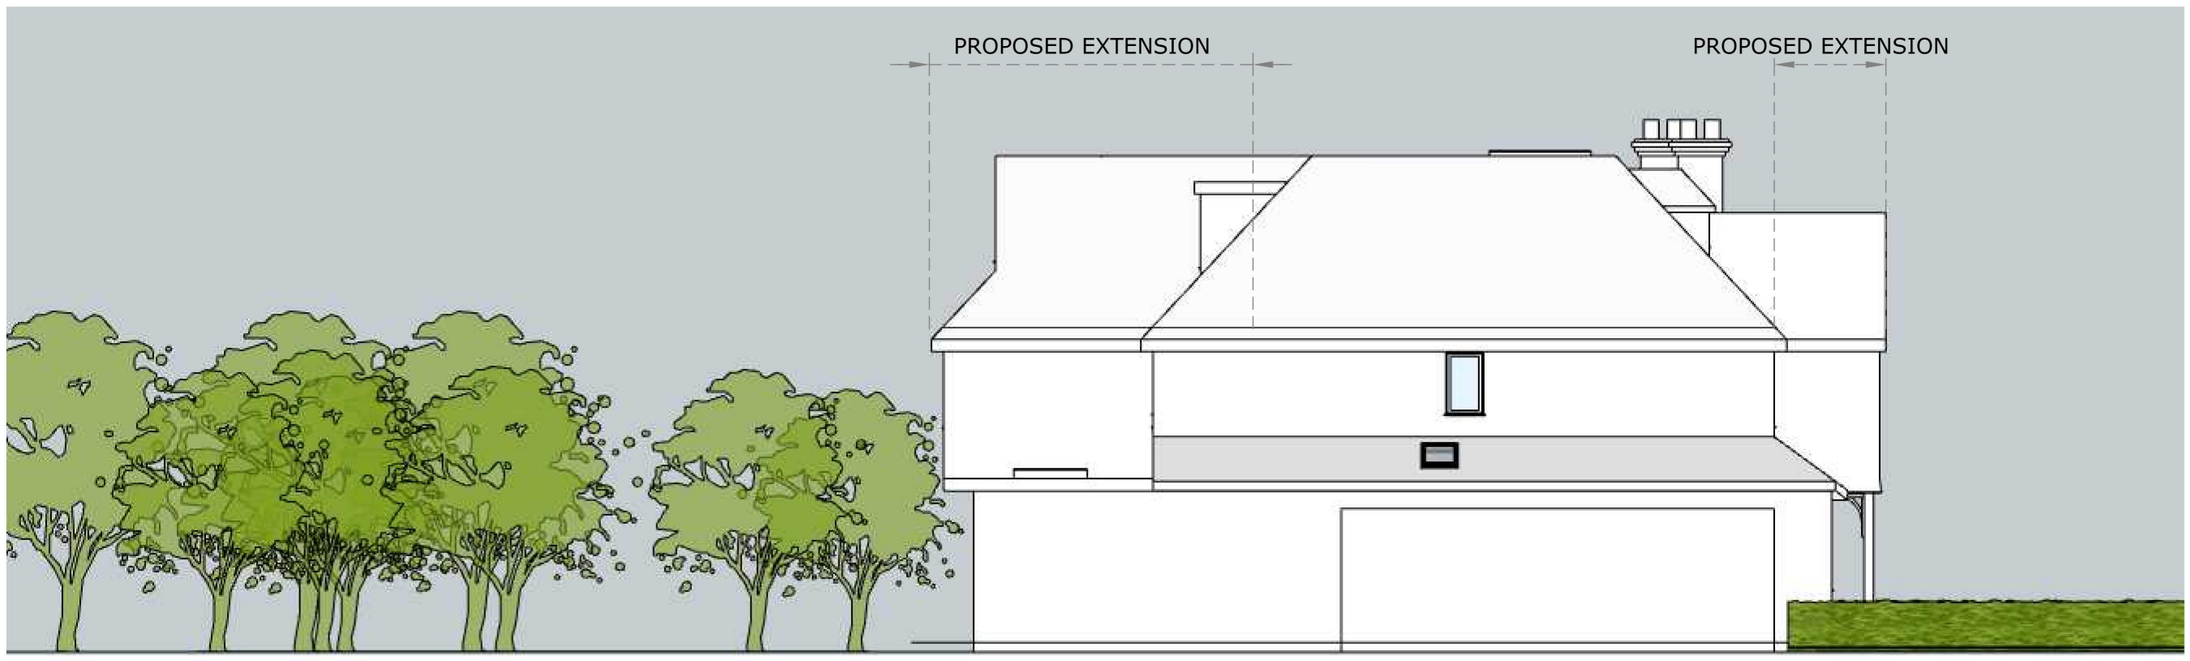

SIDE ELEVATION (WEST)

SCALE BAR 1:100

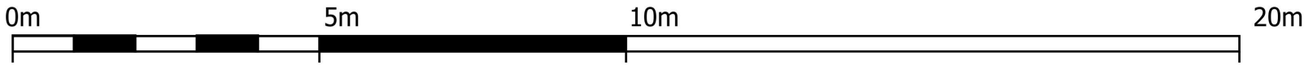

2-4c ARCHITECTURAL TECHNOLOGY ARCHITECTURAL VISUALIZATION

2-4c Jubilee House, 3 The Drive, Brentwood, Essex, CM13 3FR

Tel: 01277 725252

Email: info@2-4c.co.uk Web:http://2-4c.co.uk

IF THIS LINE ABOVE MEASURES 100mm THE DRAWING IS SCALED AS SHOWN

DO NOT SCALE FROM THIS DRAWING. ALL DIMENSIONS & LEVELS TO BE CHECKED ON SITE PRIOR TO THE COMMENCMENT OF ANY WORK. CHECK THAT THIS DRAWINGS IS THE LATEST REVISION. REFER ANY DISCREPANCY TO 2-4c. IF IN DOUPT ASK.
ALL DIMENSIONS ARE IN MILLIMETRES. © THIS DRAWING IS COPYRIGHT.

PROJECT DESCRIPTION
PROPOSED GROUND/FIRST FLOOR FRONT,
SIDE & REAR EXTENSIONS Inc. NEW ROOF FORM OVER Inc. ROOMS IN LOFT

DRAWING DESCRIPTION
REAR & SIDE ELEVATIONS

SCALE 1:100@A3

DATE Nov, 26

JOB NO. 26-748

DWG NO P 12

REV NO. .


CHECKED BY SH

DRAWN BY OB

CLIENT Mr Asadullah Awan


PROJECT ADDRESS 37 ROWAN WALK HORNCHURCH RM11 2JA

PROPOSED

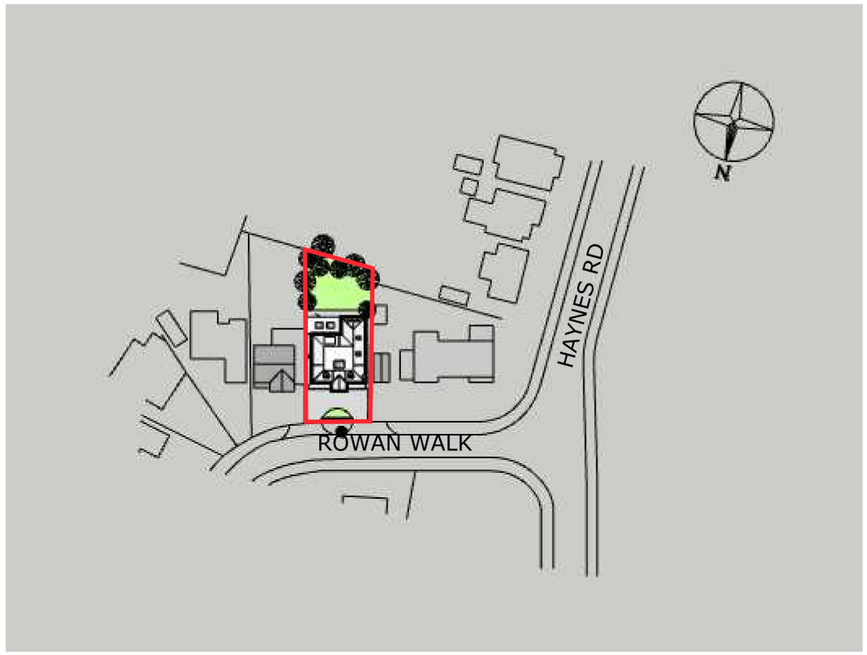

LOCATION PLAN

SCALE BAR 1:1250

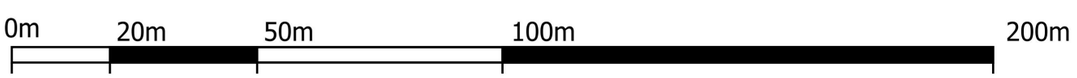

2-4c ARCHITECTURAL TECHNOLOGY ARCHITECTURAL VISUALIZATION

2-4c Jubilee House, 3 The Drive, Brentwood, Essex, CM13 3FR

Tel: 01277 725252

Email: info@2-4c.co.uk Web:http://2-4c.co.uk

IF THIS LINE ABOVE MEASURES 100mm THE DRAWING IS SCALED AS SHOWN

DO NOT SCALE FROM THIS DRAWING. ALL DIMENSIONS & LEVELS TO BE CHECKED ON SITE PRIOR TO THE COMMENCMENT OF ANY WORK. CHECK THAT THIS DRAWINGS IS THE LATEST REVISION. REFER ANY DISCREPANCY TO 2-4c. IF IN DOUPT ASK.
ALL DIMENSIONS ARE IN MILLIMETRES. © THIS DRAWING IS COPYRIGHT.

PROJECT DESCRIPTION
PROPOSED GROUND/FIRST FLOOR FRONT,
SIDE & REAR EXTENSIONS Inc. NEW ROOF FORM OVER Inc. ROOMS IN LOFT

SCALE 1:1250@A3

JOB NO. 26-748

DRAWING DESCRIPTION
LOCATION PLAN

DATE Nov, 26

DWG NO P 13

REV NO. .


CHECKED BY SH

DRAWN BY OB

CLIENT Mr Asadullah Awan


PROJECT ADDRESS 37 ROWAN WALK HORNCHURCH RM11 2JA

PROPOSED

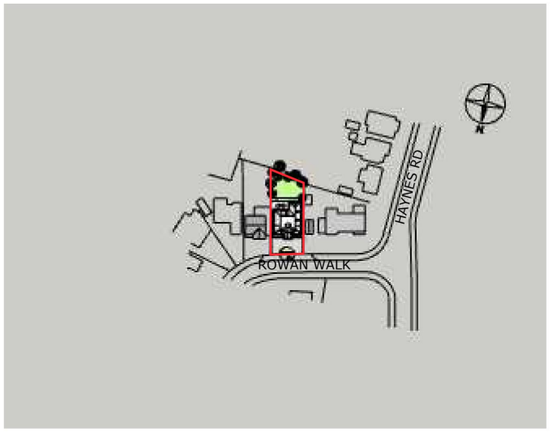

LOCATION PLAN

SCALE BAR 1:2500

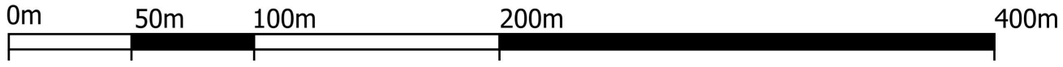

2-4c ARCHITECTURAL TECHNOLOGY
ARCHITECTURAL VISUALIZATION

2-4c Jubilee House, 3 The Drive, Brentwood, Essex, CM13 3FR

Tel: 01277 725252
Email: info@2-4c.co.uk Web:http://2-4c.co.uk

IF THIS LINE ABOVE MEASURES 100mm THE DRAWING IS SCALED AS SHOWN

DO NOT SCALE FROM THIS DRAWING. ALL DIMENSIONS & LEVELS TO BE CHECKED ON SITE PRIOR TO THE COMMENCMENT OF ANY WORK. CHECK THAT THIS DRAWINGS IS THE LATEST REVISION. REFER ANY DISCREPANCY TO 2-4c. IF IN DOUPT ASK.
ALL DIMENSIONS ARE IN MILLIMETRES. © THIS DRAWING IS COPYRIGHT.

PROJECT DESCRIPTION
PROPOSED GROUND/FIRST FLOOR FRONT,
SIDE & REAR EXTENSIONS Inc. NEW ROOF FORM OVER Inc. ROOMS IN LOFT

DRAWING DESCRIPTION
LOCATION PLAN

SCALE	JOB NO.	
1:2500@A3	26-748	
DATE	DWG NO	REV NO.
Nov, 26	P 14	.

DRAWN BY OB
CHECKED BY SH


CLIENT
Mr Asadullah Awan

PROJECT ADDRESS
37 ROWAN WALK HORNCHURCH RM11 2JA

PROPOSED ELEVATION & PLAN DEMONSTRATING ACCEPTABLE LIGHT LEVELS



FRONT ELEVATION (SOUTH)

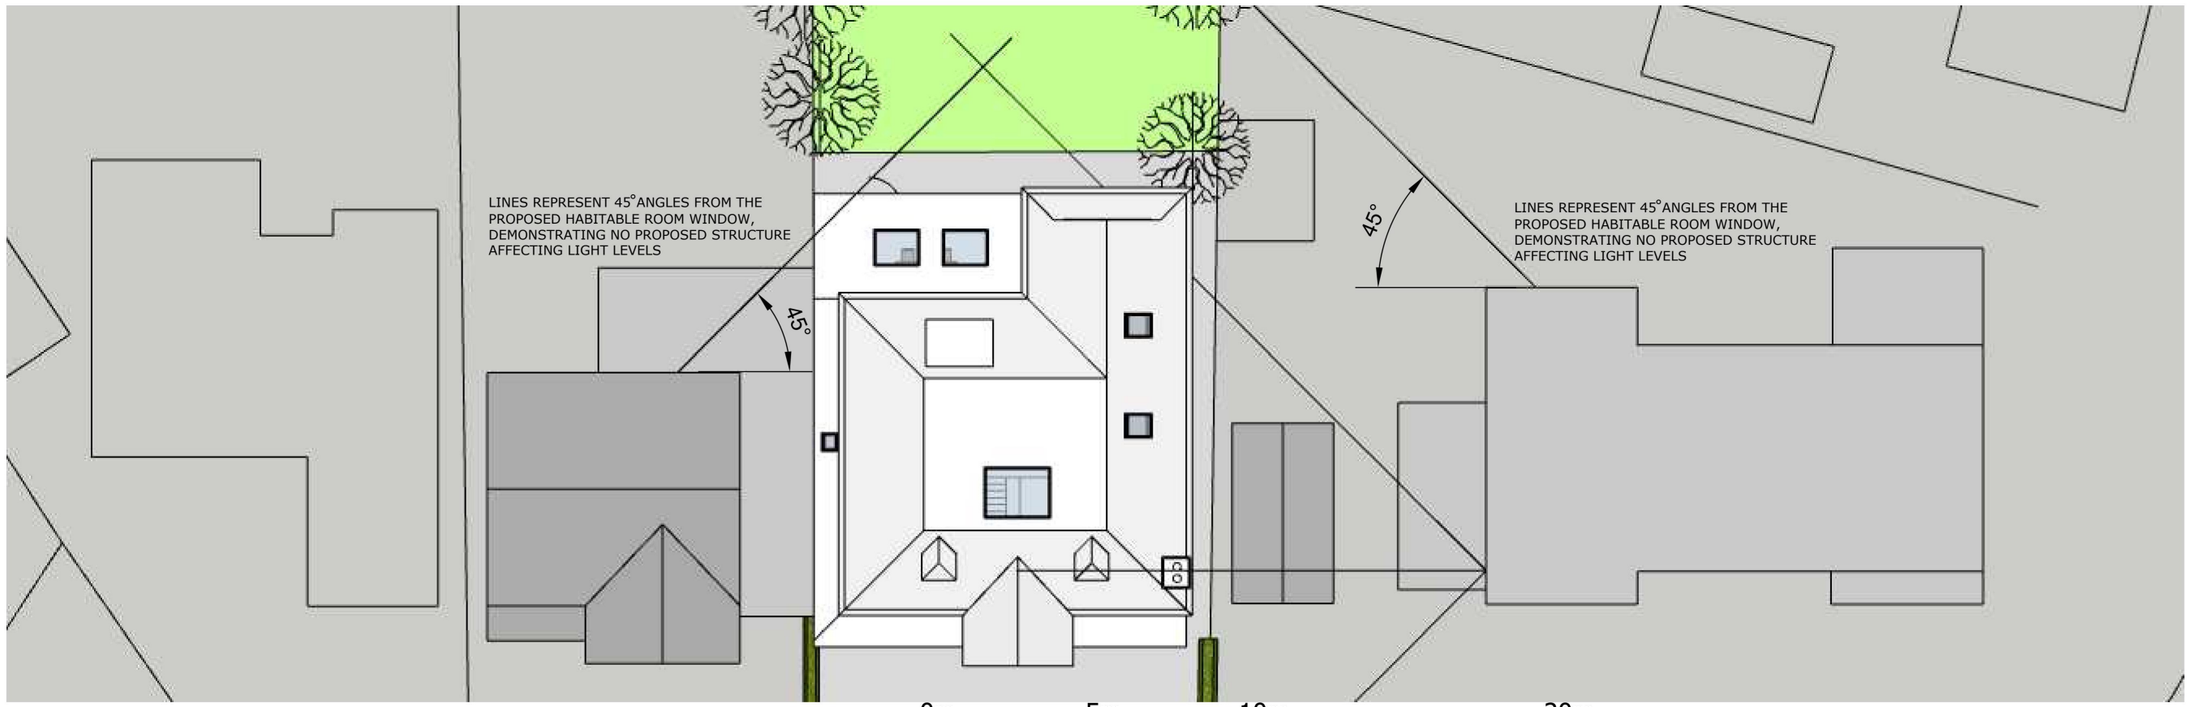


ROOF PLAN

SCALE BAR 1:200



SCALE BAR 1:100

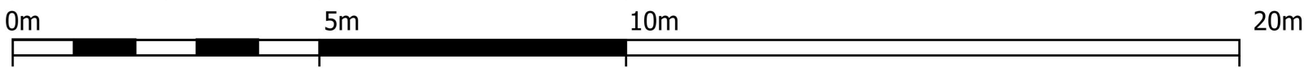

2-4c ARCHITECTURAL TECHNOLOGY ARCHITECTURAL VISUALIZATION

2-4c Jubilee House, 3 The Drive, Brentwood, Essex, CM13 3FR

Tel: 01277 725252

Email: info@2-4c.co.uk Web:http://2-4c.co.uk

IF THIS LINE ABOVE MEASURES 100mm THE DRAWING IS SCALED AS SHOWN

DO NOT SCALE FROM THIS DRAWING. ALL DIMENSIONS & LEVELS TO BE CHECKED ON SITE PRIOR TO THE COMMENCMENT OF ANY WORK. CHECK THAT THIS DRAWINGS IS THE LATEST REVISION. REFER ANY DISCREPANCY TO 2-4c. IF IN DOUPT ASK.

ALL DIMENSIONS ARE IN MILLIMETRES. © THIS DRAWING IS COPYRIGHT.

PROJECT DESCRIPTION
PROPOSED GROUND/FIRST FLOOR FRONT, SIDE & REAR EXTENSIONS Inc. NEW ROOF FORM OVER Inc. ROOMS IN LOFT

DRAWING DESCRIPTION
FRONT ELEVATION & ROOF PLAN

SCALE 1:100@A3

DATE Nov, 26

JOB NO. 26-748

DWG NO P 15

REV NO. .

CHECKED BY SH

DRAWN BY OB

CLIENT Mr Asadullah Awan

PROJECT ADDRESS 37 ROWAN WALK HORNCHURCH RM11 2JA