

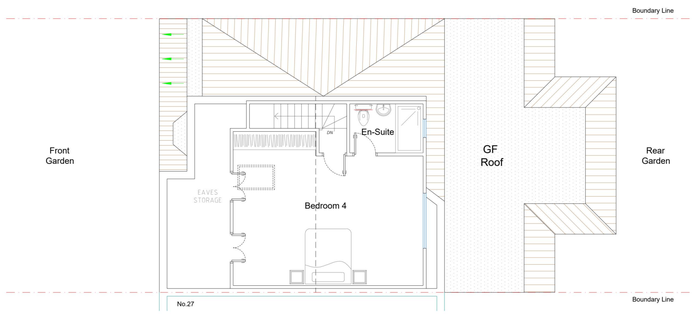


Existing
Second Floor Plan 1:100

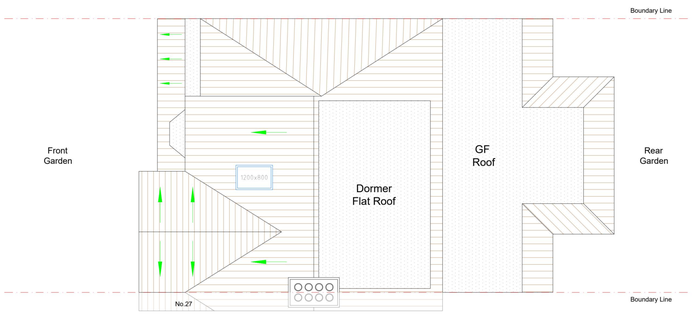


Existing
Roof Plan 1:100

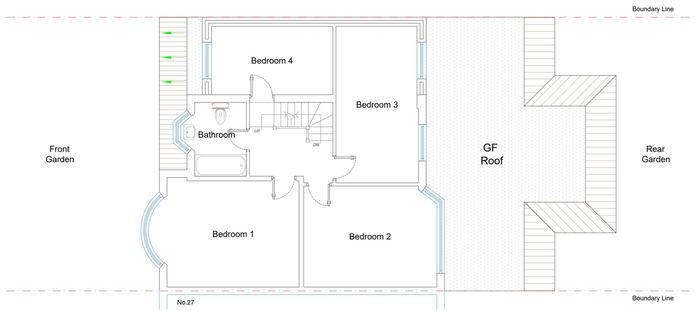


Existing
First Floor Plan 1:100



Existing Front Elevation 1:100

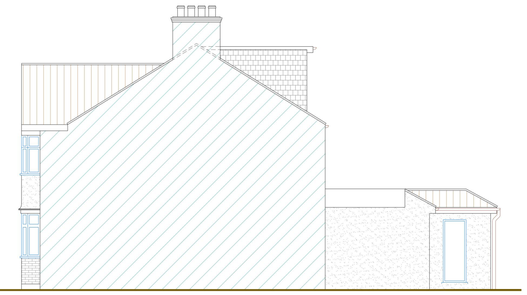

Existing Side Elevation(1) 1:100

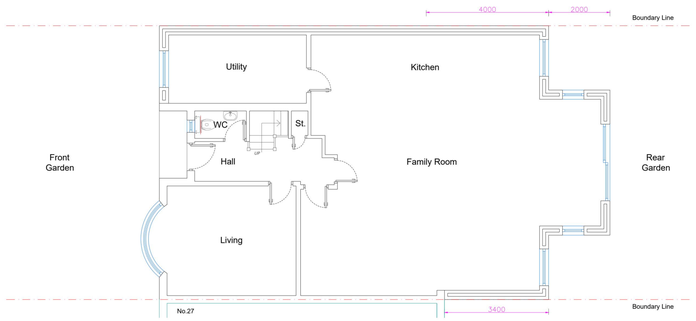

Existing
Ground Floor Plan 1:100



Existing Rear Elevation 1:100



Existing Side Elevation(2) 1:100

Project : Proposed Rear Extension

Drawing Issue : A

Drawing Title : Existing Plans & Elevations

SCALE 1:100@A1


0 2 4 6 8 10

Metres

Address : 25 Netherpark Drive, Romford, RM2 5RJ


Drawing Number : FF-R01

Drawing Date : 16/03/2026

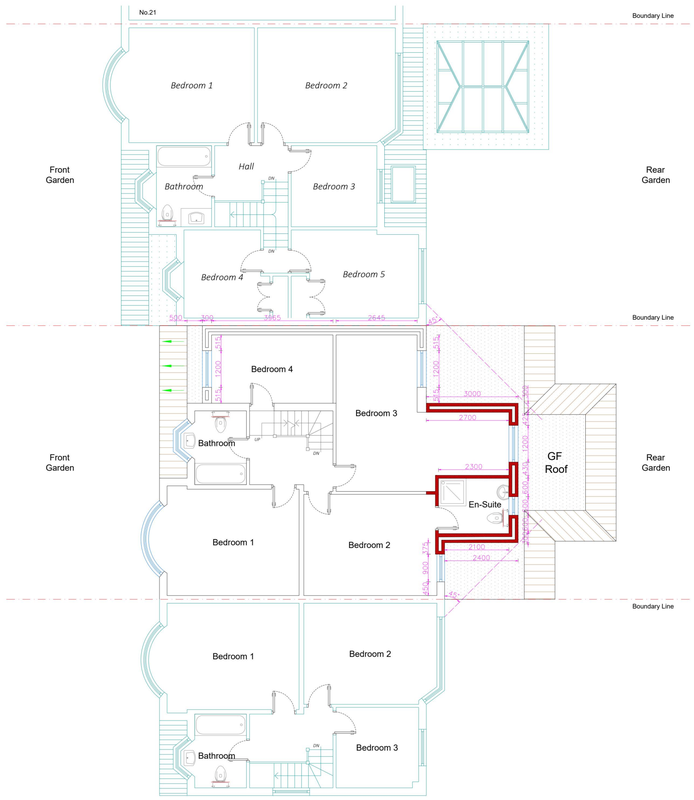

Proposed
First Floor Plan 1:100


Proposed
Ground Floor Plan 1:100

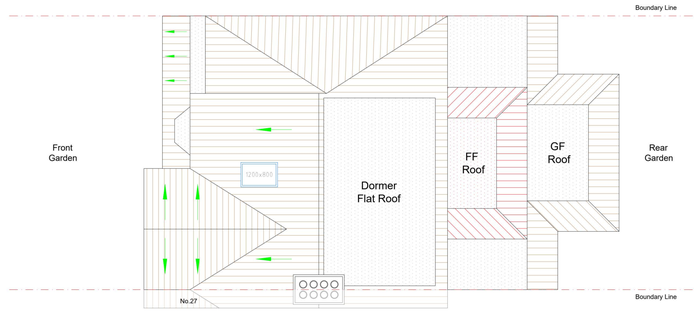

Poposed
Roof Plan 1:100




Proposed Front Elevation 1:100

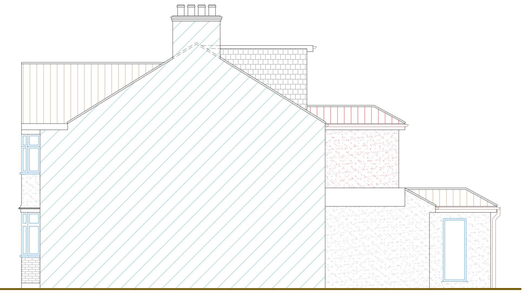

Proposed Side Elevation(1) 1:100



Proposed Rear Elevation 1:100

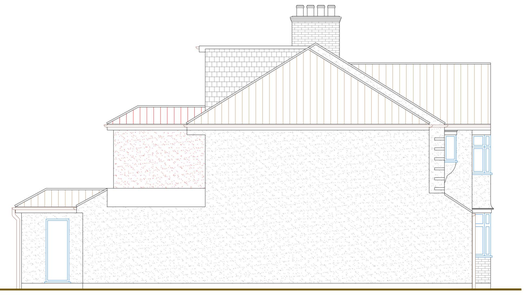

Proposed Side Elevation(2) 1:100

Project : Proposed Rear Extension

Drawing Issue : A

Drawing Title : Proposed Plans & Elevations

SCALE 1:100@A1


0 2 4 6 8 10


Metres

Address : 25 Netherpark Drive, Romford, RM2 5RJ

Drawing Number : FF-R02

Drawing Date : 16/03/2026

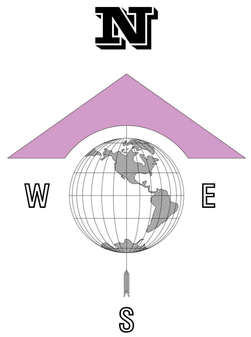

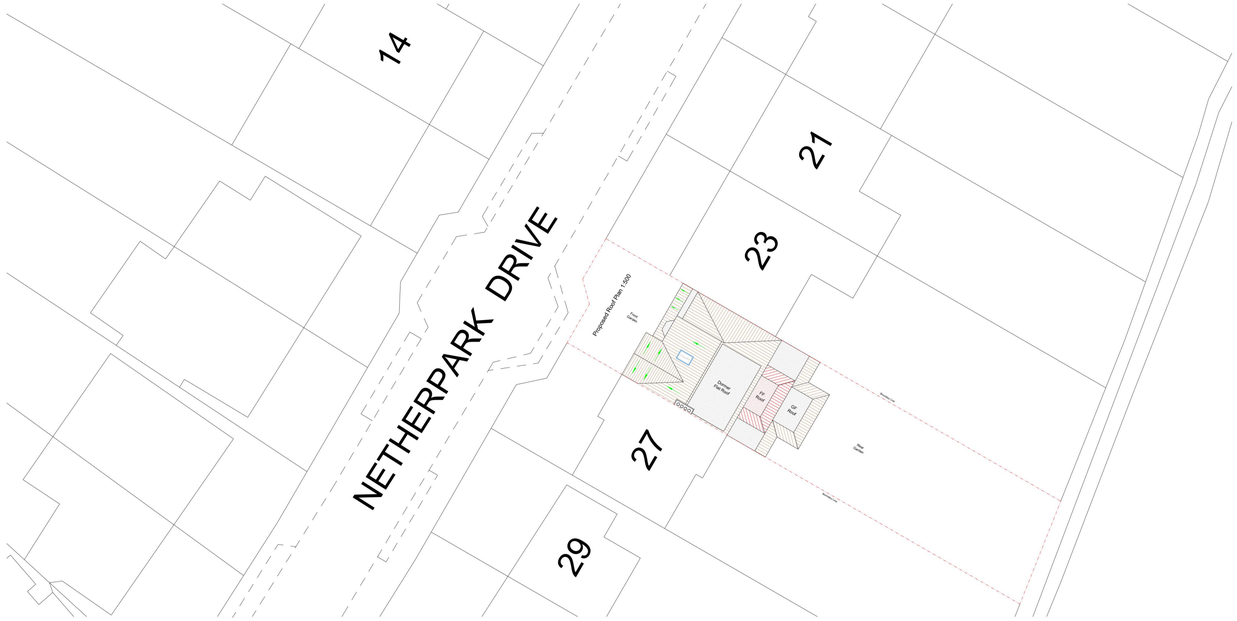

Proposed Block Plan 1:500



Location Plan 1:1250

0 10 20 30 40 50
Metres



Existing Block Plan 1:500

Project : Proposed Rear Extension

Drawing Issue : A

Drawing Title : Location & Block Plans

SCALE 1:500@A3

0 5 10 15 20 25
Metres

Address : Address : 25 Netherpark Drive, Romford, RM2 5RJ

Drawing Number : FF-R03

Drawing Date : 16/03/2026