


scale
1:50 0 1 2 3m
1:500 0 10 20 30m

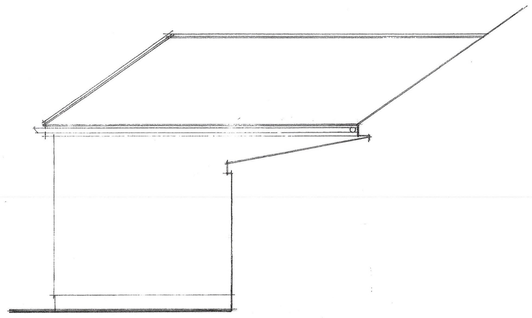


Side Elevation

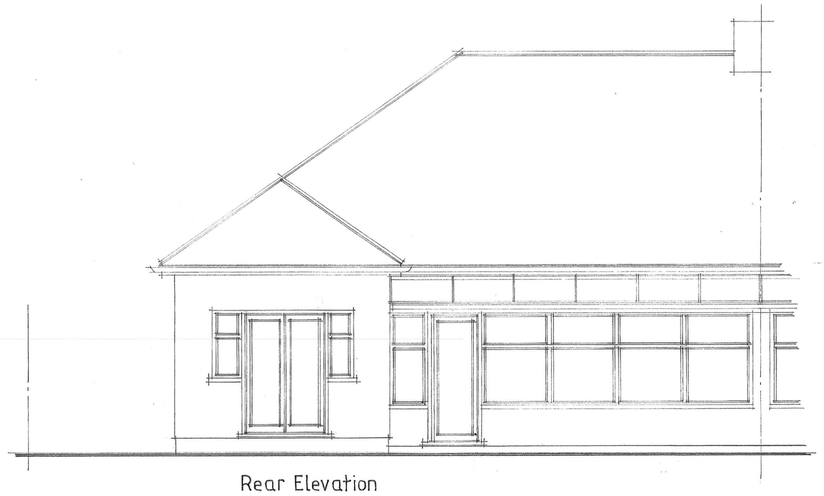


Rear Elevation

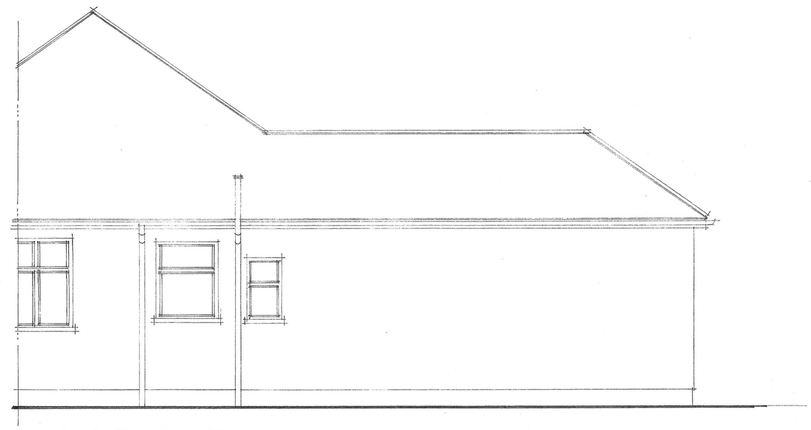


Part Side Elevations

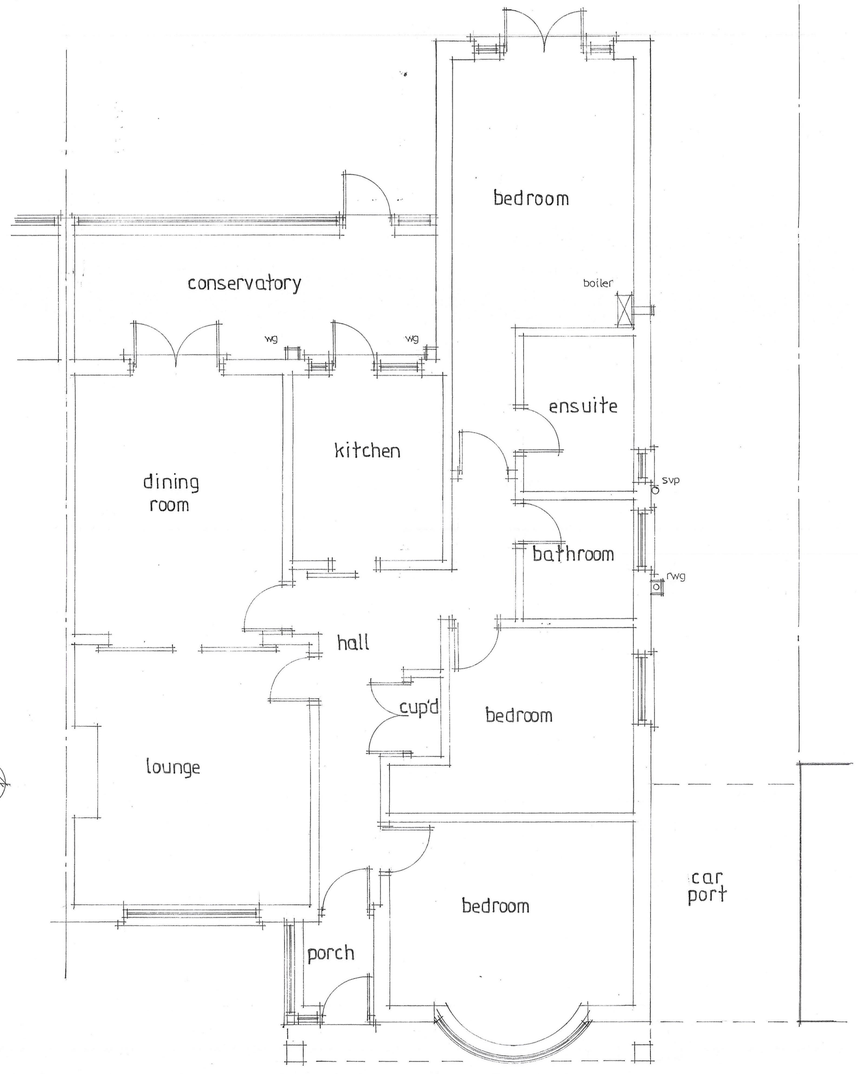

Ground Floor Plan

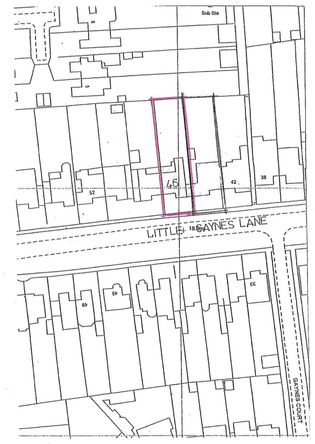

Location Plan 1:1250

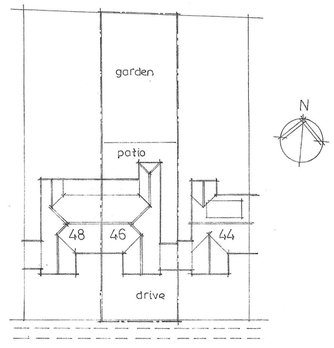

LITTLE GAYNES LANE

Site Plan 1:500

GRAHAM STUBBLES ·
Architectural Services.
tel : 07483 405861 ·

project :
46 · LITTLE GAYNES LANE ·
UPMINSTER · ESSEX ·


EXISTING PLAN & ELEVATIONS ·

MR & MRS TIBBLE ·

date NOV 26

scale 1:50 A1 drg. no. 2644 · 01


scale
1:50 0 1 2 3m
1:500 0 10 20 30m

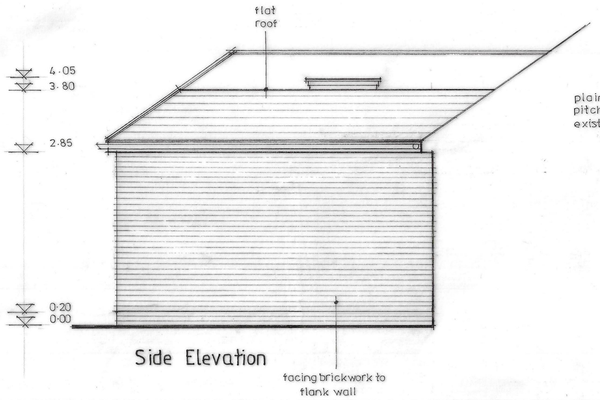


Side Elevation




Rear Elevation

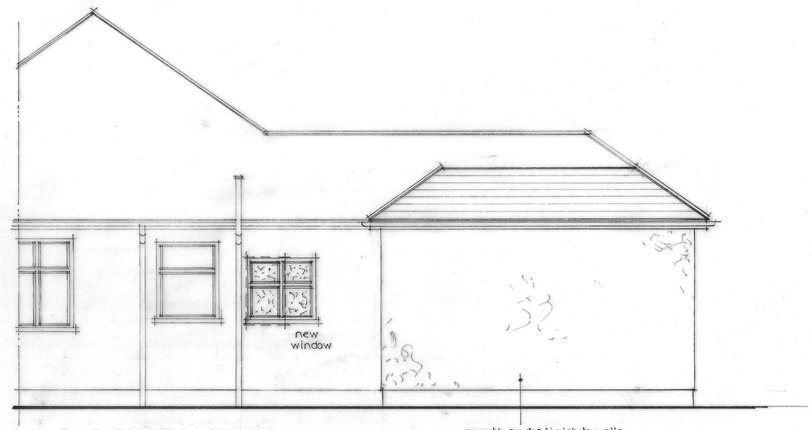

Part Side Elevations

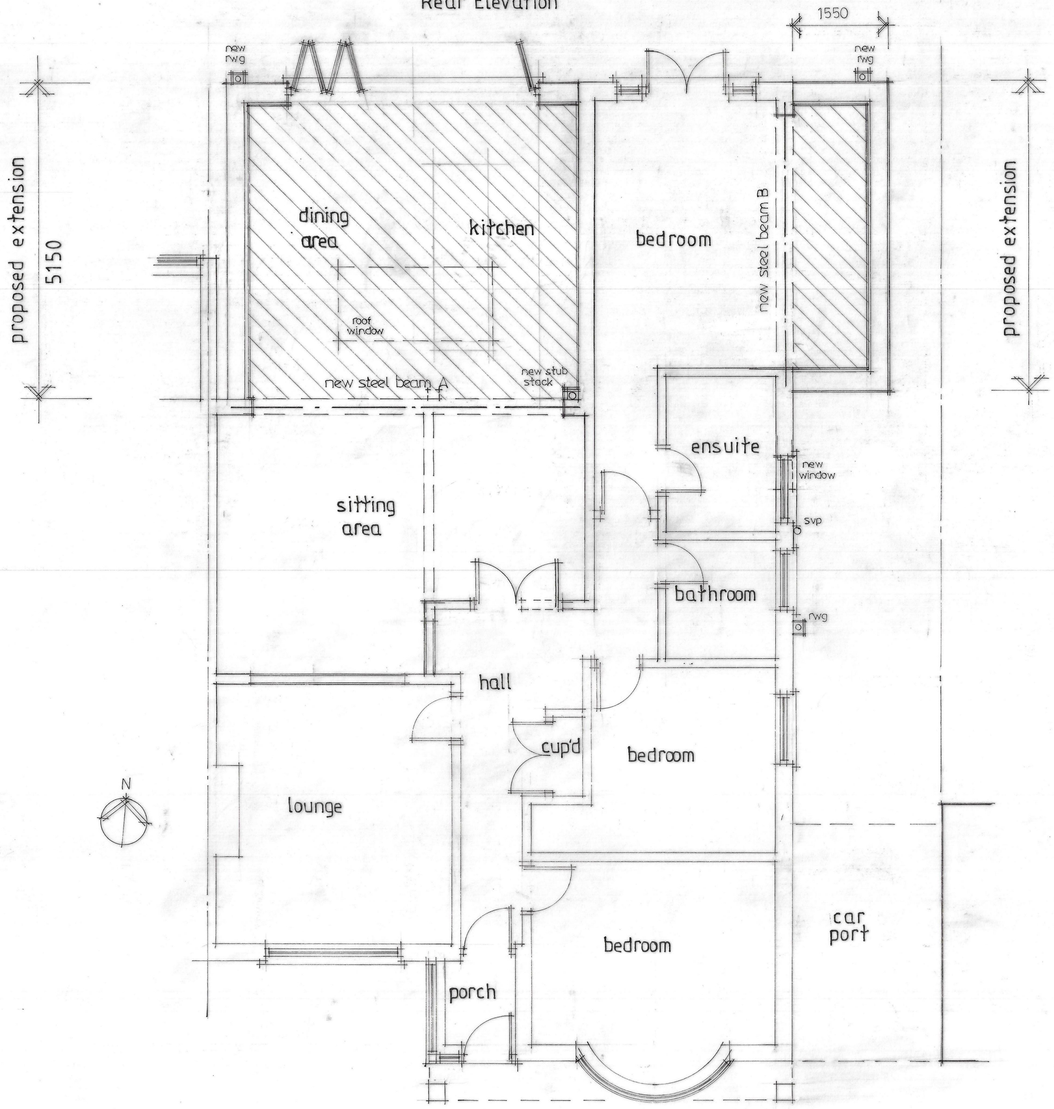

Ground Floor Plan

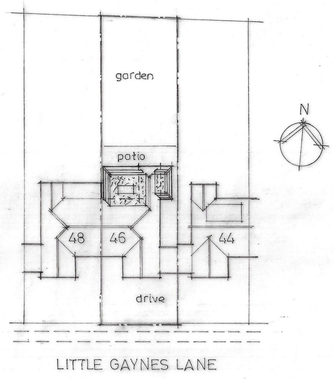

Site Plan 1:500

GRAHAM STUBBLES ·
Architectural Services.
tel : 07483 405861 ·

project :
46 · LITTLE GAYNES LANE ·
UPMINSTER · ESSEX ·

PROPOSED SINGLE STOREY SIDE & REAR EXTENSIONS ·

PROPOSED PLAN & ELEVATIONS ·

date NOV 26

scale 1:50 A1 drg. no. 2644 · 02