
DRAWING NOTES:
All items, notes dimension and general design contained in this drawing are for guidance purposes only. Nominated builder and person responsible for the project should make a thorough check prior to commencement of works against the site, drainage service drawings, current building regulations, British Standards and Codes of Practice. Any discrepancies found within the drawings are to be highlighted to NSP Architectural and will be required to complete the work in accordance with all current legislation.

The copyright in all designs / drawings prepared by NSP Architectural shall remain the property of NSP Architectural and must not be reissued / loaned or copied without prior consent.




Existing East Elevation
Scale 1:100 - Front

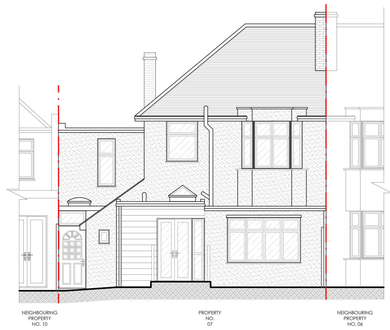

Existing West Elevation
Scale 1:100 - Rear




Existing North Elevation
Scale 1:100 - Right Flank

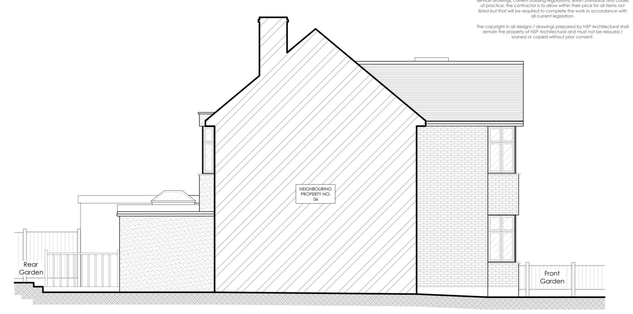


Existing South Elevation
Scale 1:100 - Left Flank

0 2m 4m 6m 8m 10m

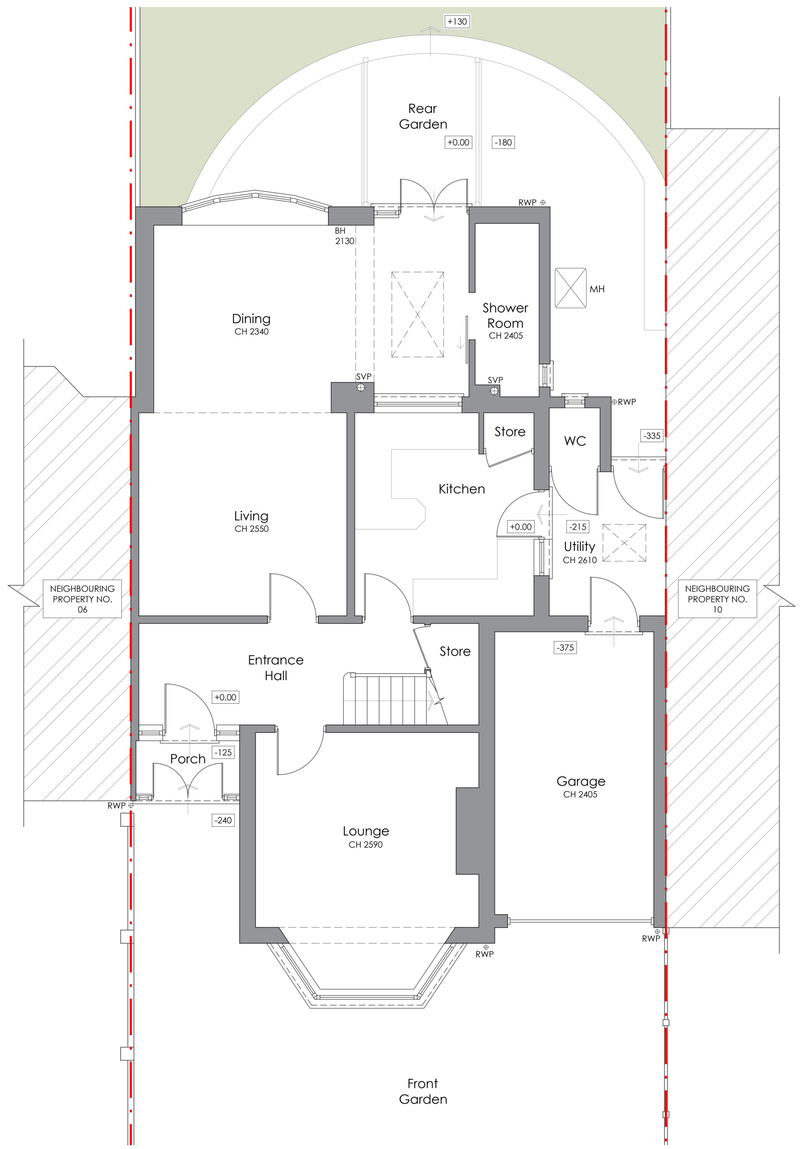

Existing Ground Floor Plan
Scale 1:50

0 1m 2m 3m 4m 5m

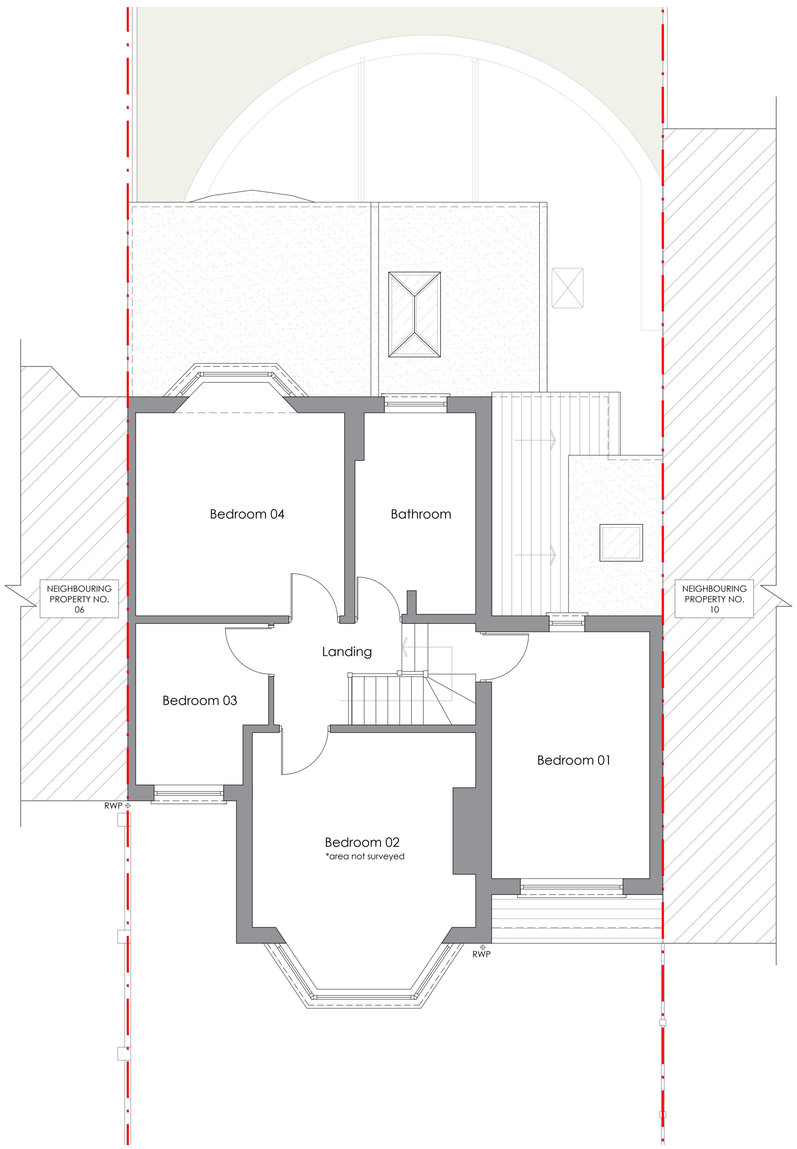

Existing First Floor Plan
Scale 1:50




Existing Block Plan
Scale 1:500

0 10m 20m 30m 40m 50m



Existing Location Plan
Scale 1:1250

0 20m 40m 60m 80m 100m 120m

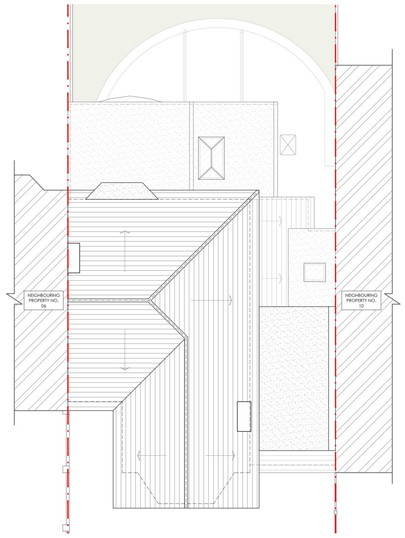

Existing Roof Plan
Scale 1:100

KEY
Existing
Proposed
Ex Build Line
Boundary
Demolition

Rev	Description:	By:	Date:

NSP ARCHITECTURAL
info@nsparchitectural.co.uk 01702 412142

Status: **PLANNING**

Client: Mr J Hooper

Site: 8 Hornminster Glen, Hornchurch, RM11 3XL

Type: Existing

Title: Floor Plans & Elevations

Scale:	Date:	Drawn By:
1:50/1:100@A1	OCT 26	NP
Project No:	Drawing No:	Revision:
26.057	EX01	


DRAWING NOTES:

All items, notes dimension and general design contained in this drawing are for guidance purposes only. Nominated builder and person responsible for the project should make a thorough check prior to commencement of works against the site, drainage service drawings, current building regulations, British Standards and Codes of Practice. Any discrepancies found within the drawings are to be highlighted to NSP Architectural and must not be acted upon until clarified. Builder but first will be required to complete the work in accordance with all current legislation.


The copyright in all designs / drawings prepared by NSP Architectural shall remain the property of NSP Architectural and must not be reissued / loaned or copied without prior consent.




Proposed East Elevation
Scale 1:100 - Front

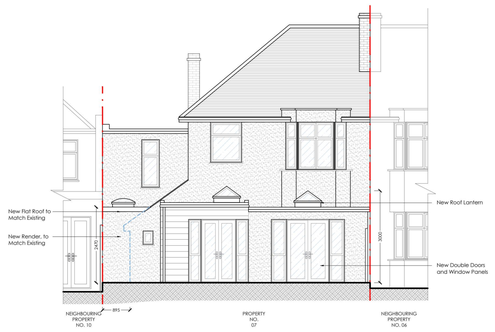

Proposed West Elevation
Scale 1:100 - Rear

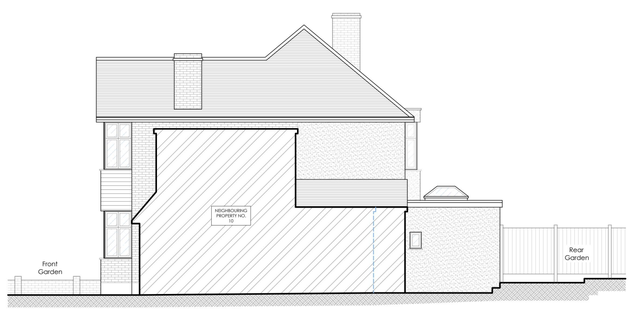


Proposed North Elevation
Scale 1:100 - Right Flank

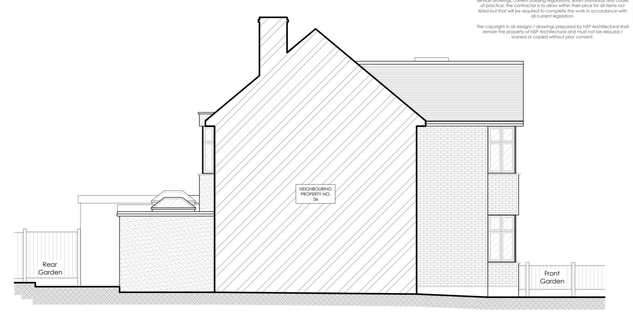


Proposed South Elevation
Scale 1:100 - Left Flank

0 2m 4m 6m 8m 10m

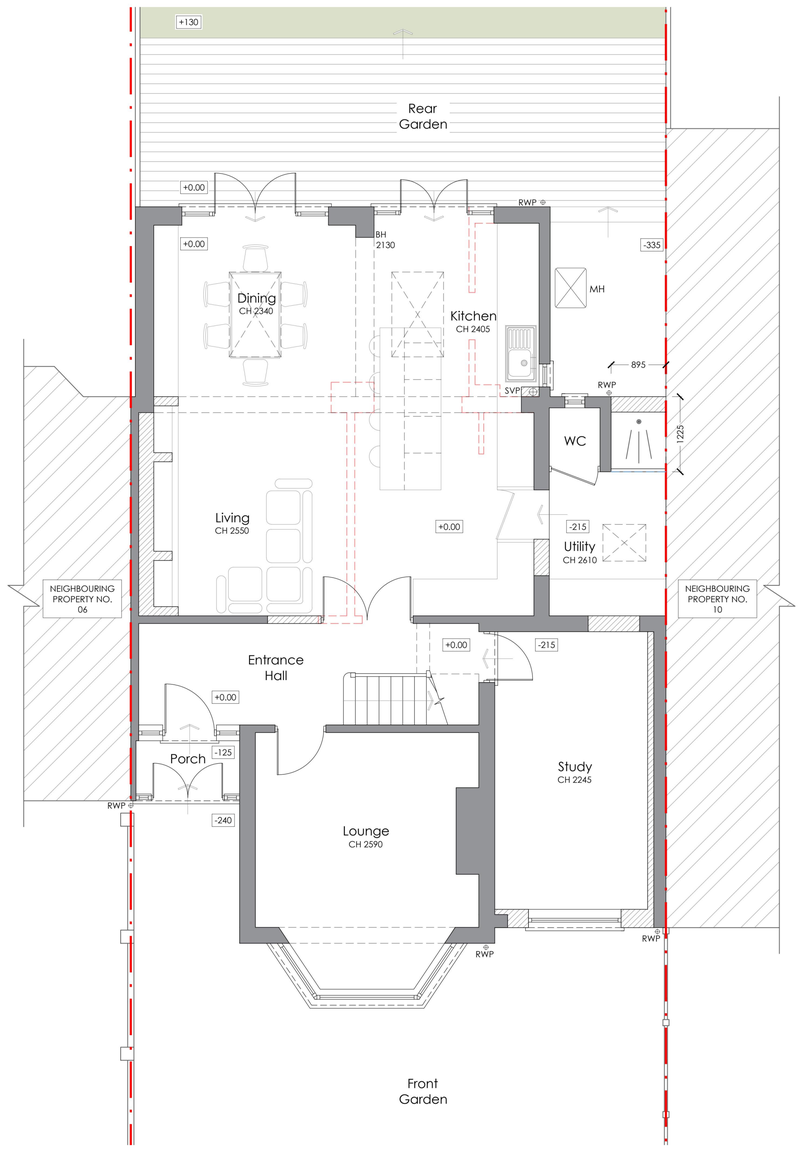

Proposed Ground Floor Plan
Scale 1:50

0 1m 2m 3m 4m 5m

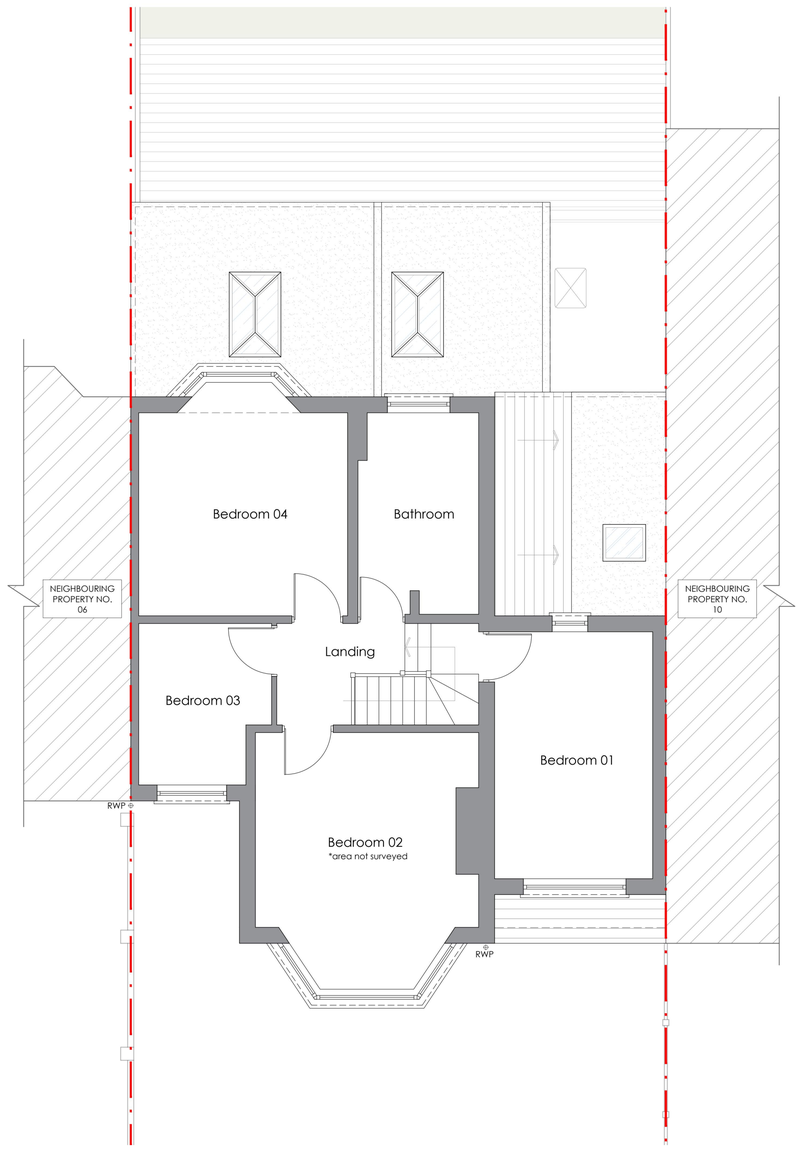

Proposed First Floor Plan
Scale 1:50




Proposed Block Plan
Scale 1:500

0 10m 20m 30m 40m 50m



Proposed Location Plan
Scale 1:1250

0 20m 40m 60m 80m 100m 120m

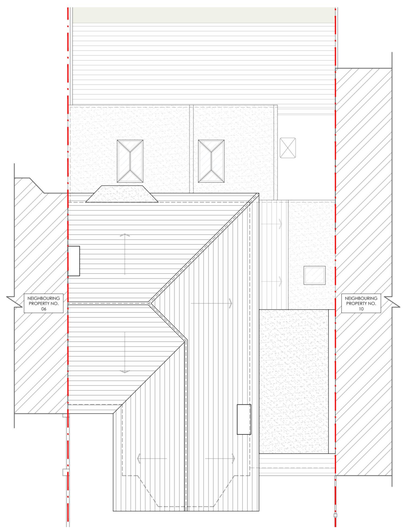

Proposed Roof Plan
Scale 1:100

KEY
- Existing
- Proposed
- Ex Build Line
- Boundary
- Demolition

Rev	Description:	By:	Date:

NSP ARCHITECTURAL
Info@nsparchitectural.co.uk 01702 412142

Status: **PLANNING**

Client: Mr J Hooper

Site: 8 Hornminster Glen, Hornchurch, RM11 3XL

Type: Proposed

Title: Floor Plans & Elevations

Scale:	Date:	Drawn by:
1:50/1:100@A1	OCT 26	NP
Project: 26.057	Drawing: PL02	Revision: B