




1 Existing North Elevation
Scale: 1:100

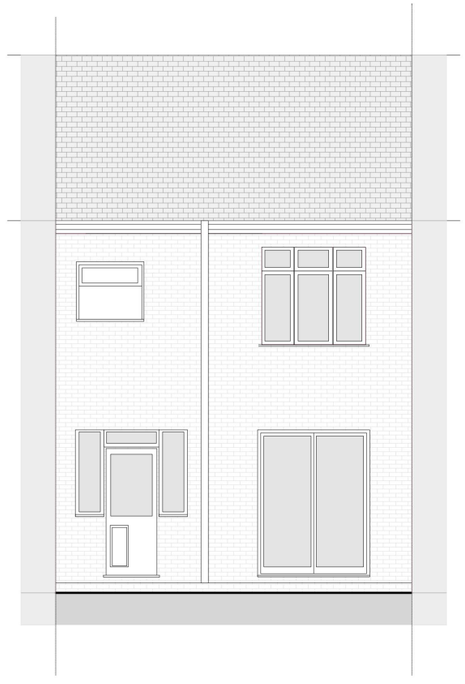


2 Existing South Elevation
Scale: 1:100

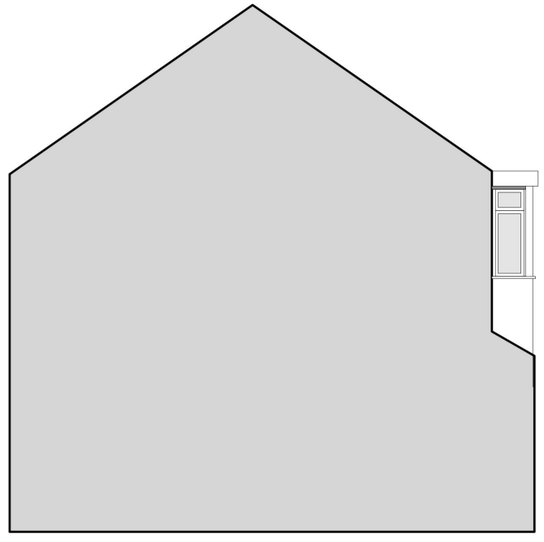

3 Existing East Elevation
Scale: 1:100

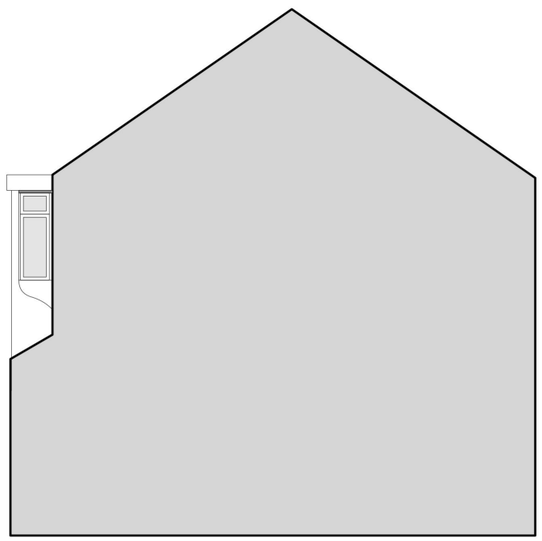

4 Existing West elevation
Scale: 1:100

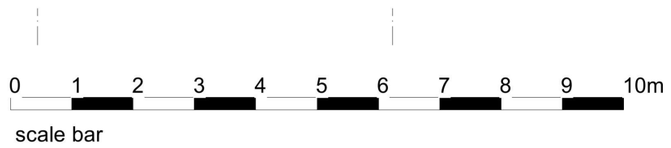

scale bar

CHP ARCHITECTURE

Colin Harper-Penman

Lower Barn Farm, London Rd, Rayleigh SS6 9ET

Client: Harvey

Site Add: Woodfield No:63

TITLE: Existing Elevations

DRAWING NO. 26-016-020

DRAWN BY nv


DATE Feb 2026

SCALE 1:100

STAGE


All dimensions should be checked onsite
All drawings and associated designs are solely owned by CHP Consultants Ltd and are not to be issued, printed or distributed without the prio consent of CHP Consultants ltd.



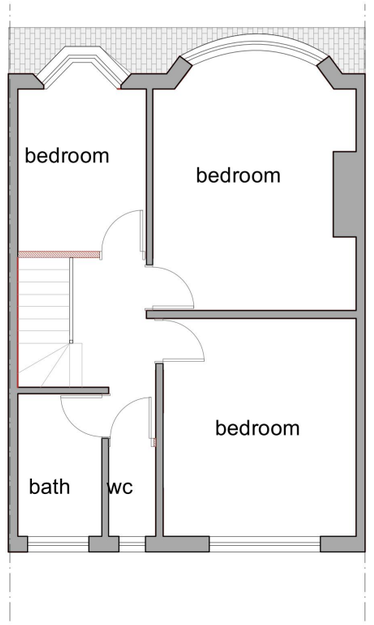

1 Existing ground floor
Scale: 1:100

2 Existing first floor
Scale: 1:100

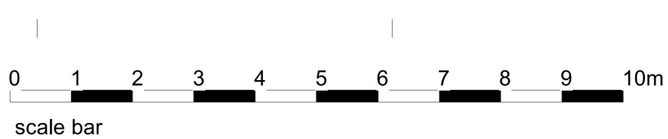

Colin Harper-Penman

Lower Barn Farm, London Rd, Rayleigh SS6 9ET

All dimensions should be checked onsite
All drawings and associated designs are solely owned by CHP Consultants Ltd and are not to be issued, printed or distributed without the prio consent of CHP Consultants ltd.

Client: Harvey


Site Add: Woodfield Drive No:63, RM2 5DD

TITLE: Existing Plans


DRAWING NO.	DRAWN BY	DATE
26-016-010	nv	Feb 2026

SCALE 1:100


STAGE

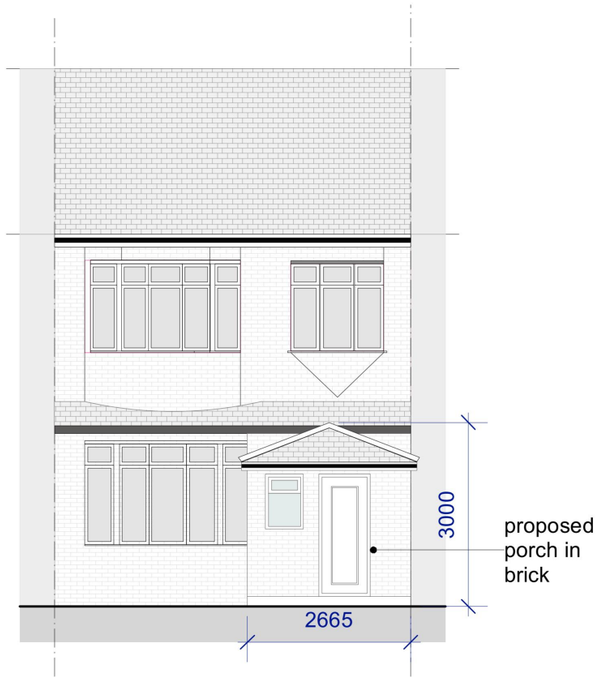


1 Proposed North Elevation
Scale: 1:100

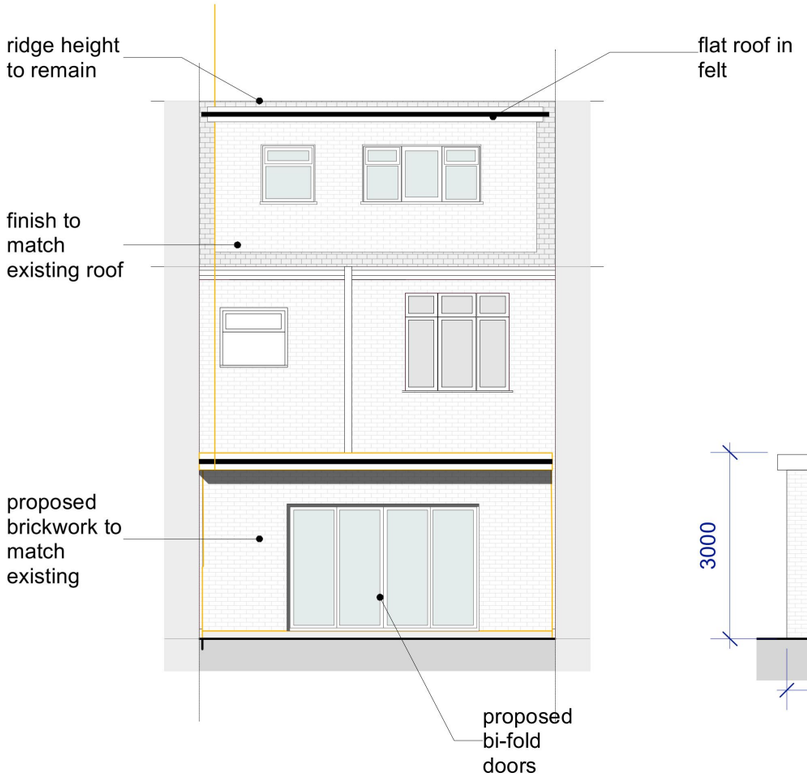


2 Proposed South Elevation
Scale: 1:100

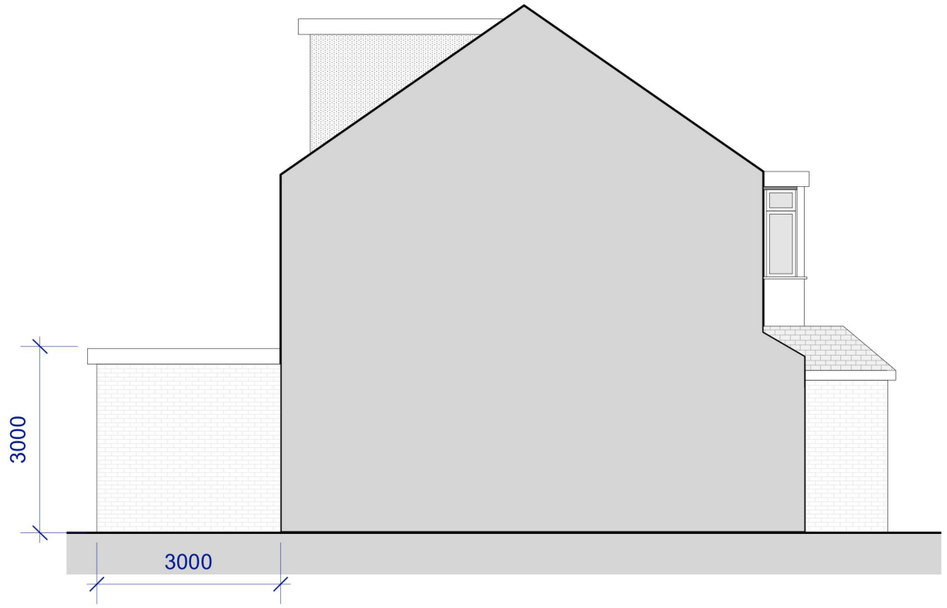

3 Proposed East Elevation
Scale: 1:100

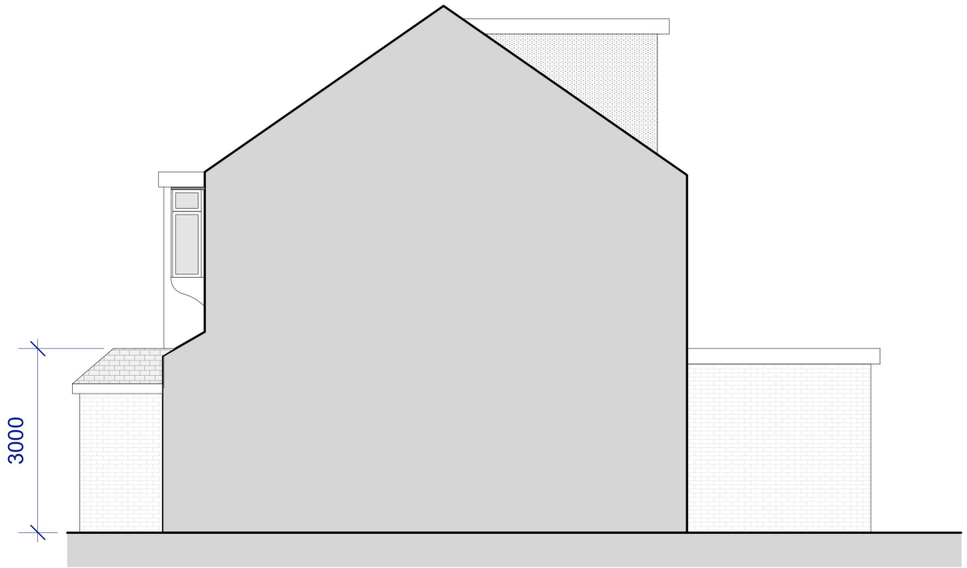

4 Proposed West Elevation
Scale: 1:100

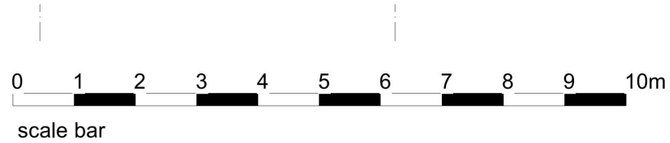

Colin Harper-Penman

Lower Barn Farm, London Rd, Rayleigh SS6 9ET

Client: Harvey


Site Add: Woodfield No:63

TITLE: Proposed Elevations


DRAWING NO. 26-11-016-120 | DRAWN BY nv | DATE Feb 2026

SCALE 1:100 | STAGE


All dimensions should be checked onsite
All drawings and associated designs are solely owned by CHP Consultants Ltd and are not to be issued, printed or distributed without the prio consent of CHP Consultants ltd.

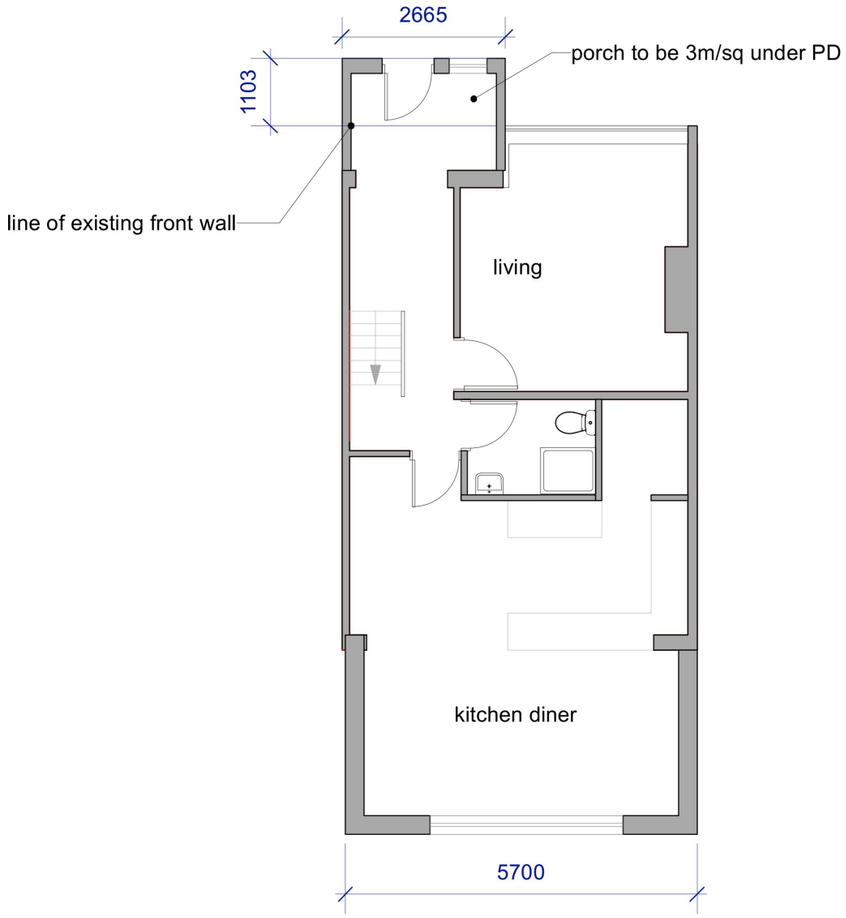


1 Proposed Ground floor
Scale: 1:100

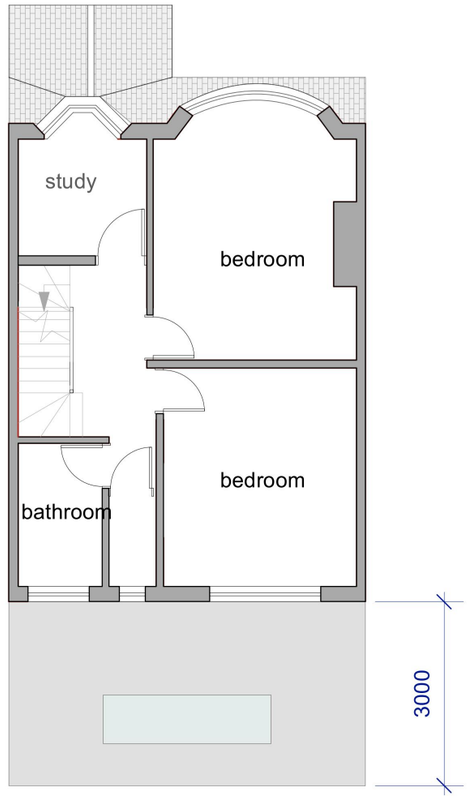

2 Proposed 1st floor
Scale: 1:100

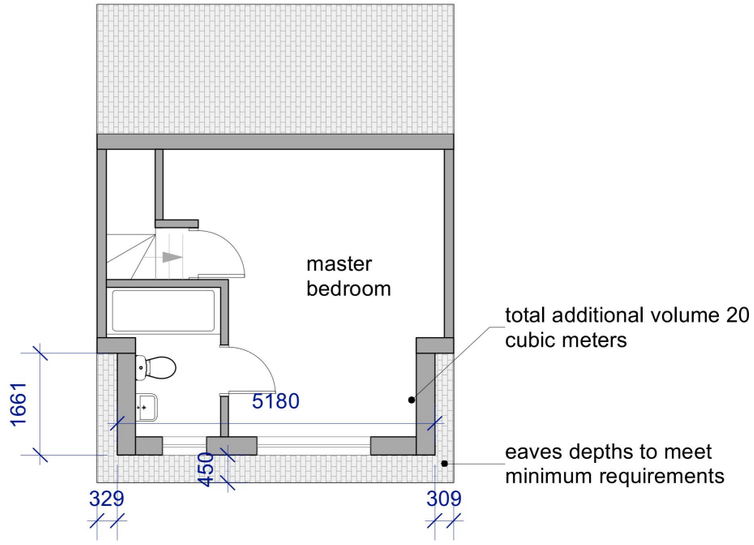

3 Proposed 2nd Floor
Scale: 1:100

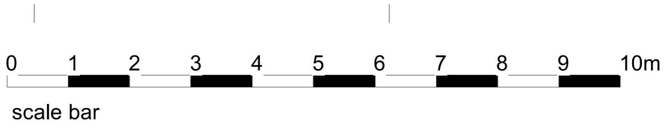

Colin Harper-Penman
Lower Barn Farm, London Rd, Rayleigh SS6 9ET

Client: Harvey

Site Add: Woodfield No:63, RM2 5DD

TITLE: Proposed Plans

DRAWING NO. 26-11-016-100 | DRAWN BY nv | DATE Feb 2026

SCALE 1:100 | STAGE

All dimensions should be checked onsite
All drawings and associated designs are solely owned by CHP Consultants Ltd and are not to be issued, printed or distributed without the prio consent of CHP Consultants ltd.