

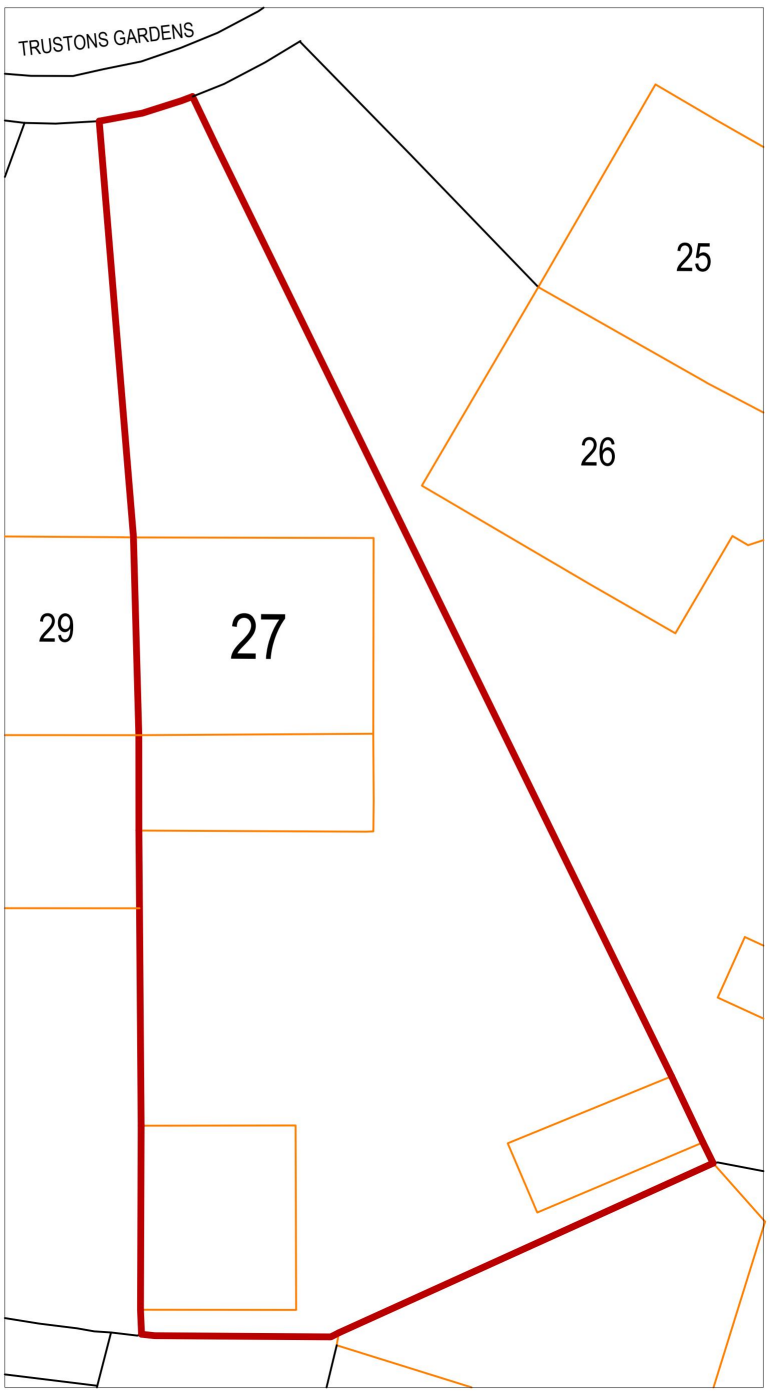


EXISTING BLOCK PLAN

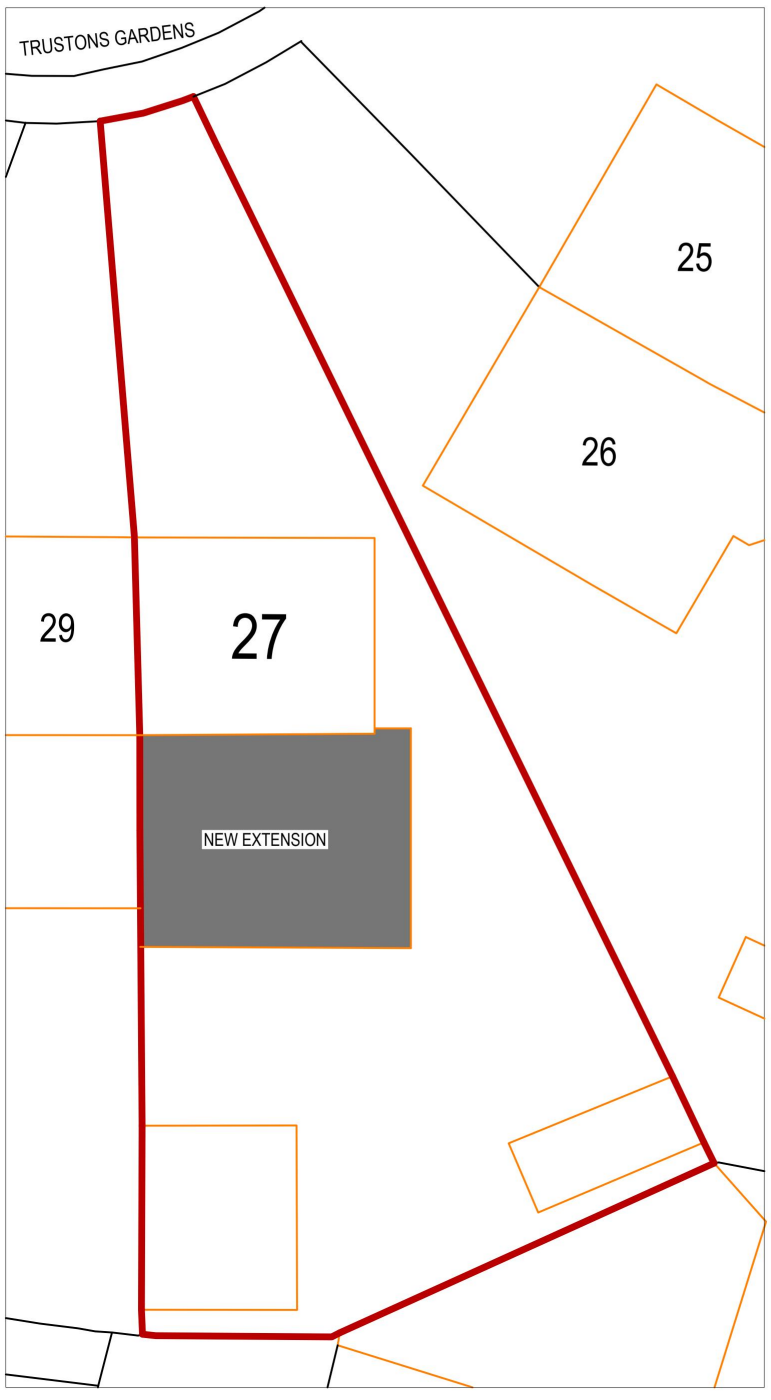

PROPOSED BLOCK PLAN

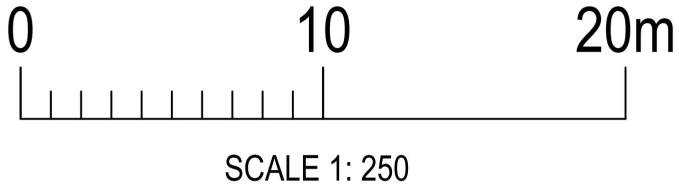


SCALE 1: 250


27 TRUSTONS GARDENS
ROMFORD
RM11 1ED

DWG No.
27TG/2026/03


PRINT A2=1:100 SCALE

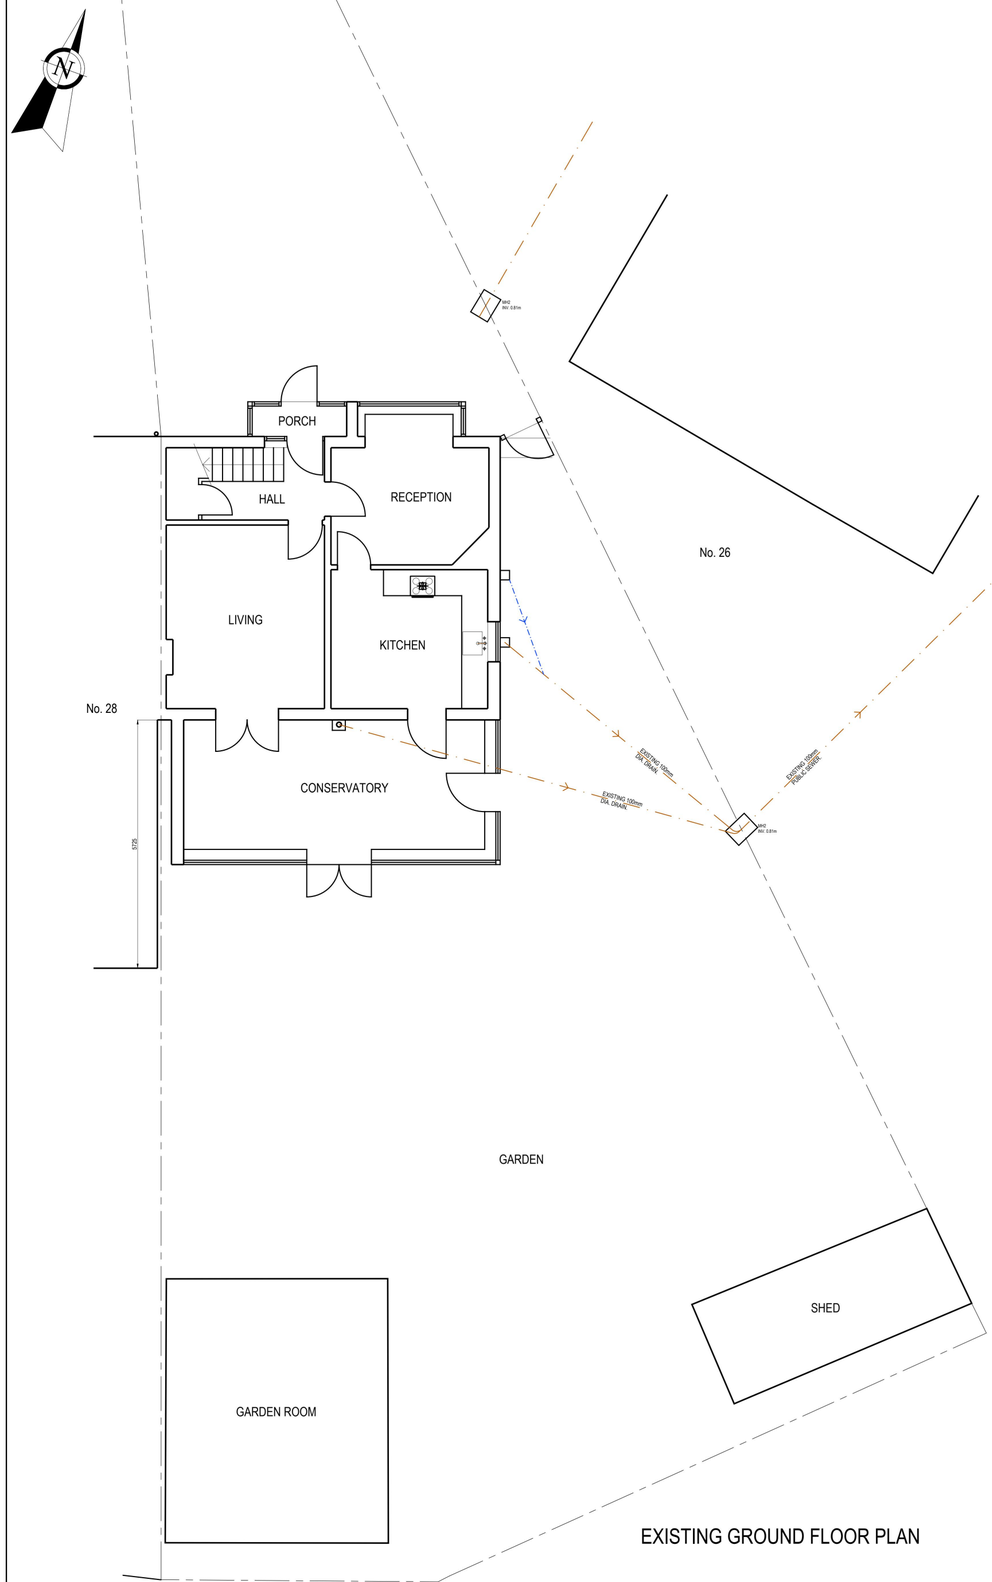

EXISTING GROUND FLOOR PLAN

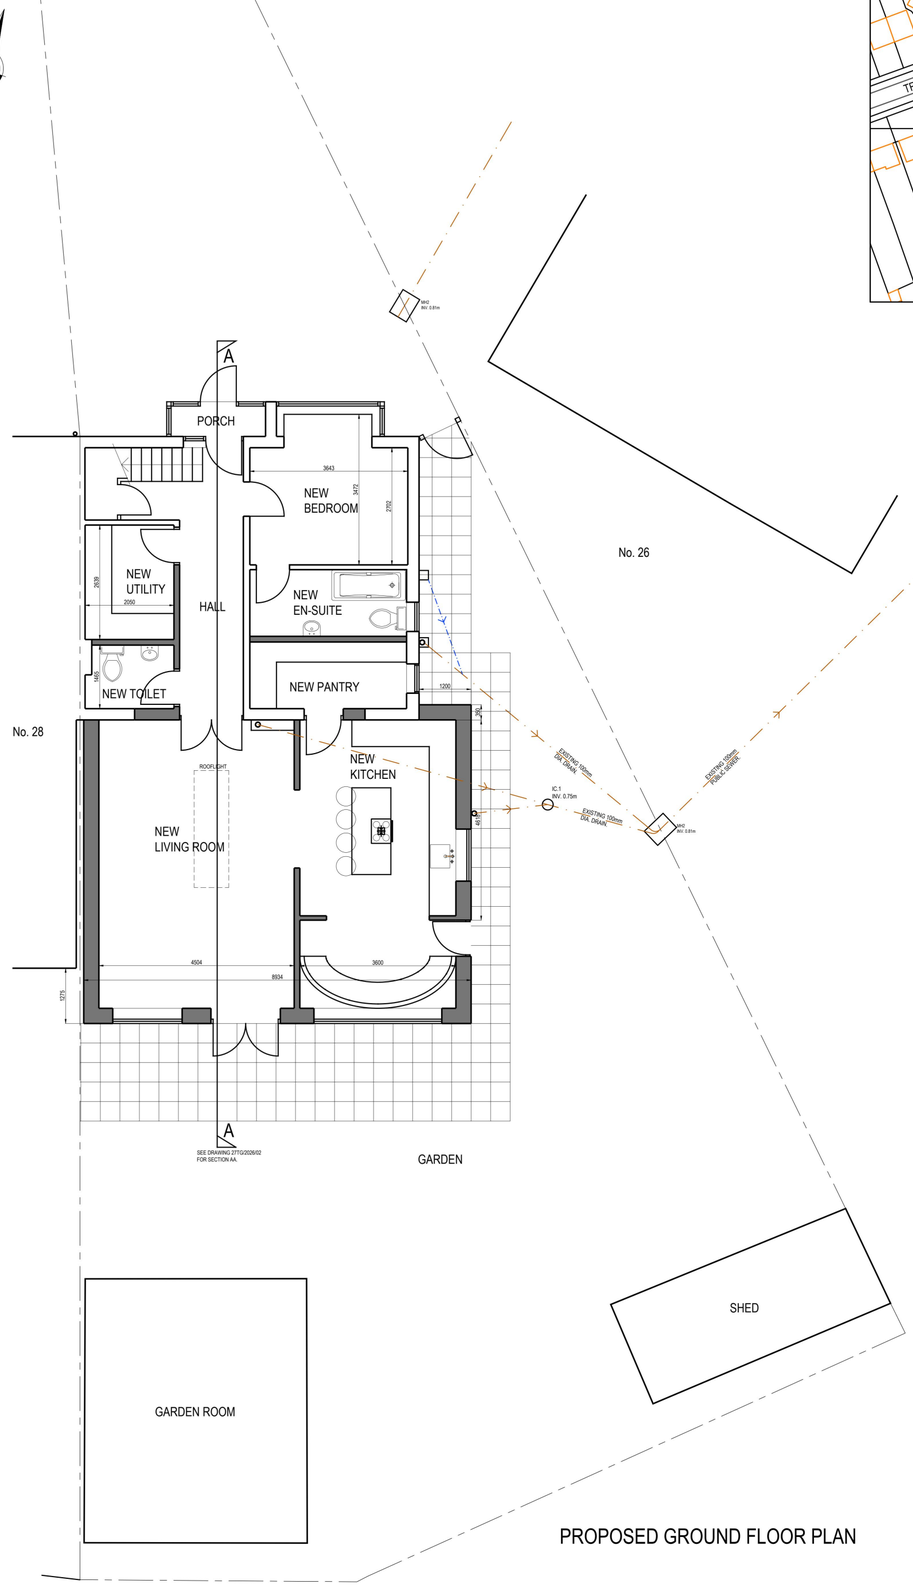

PROPOSED GROUND FLOOR PLAN

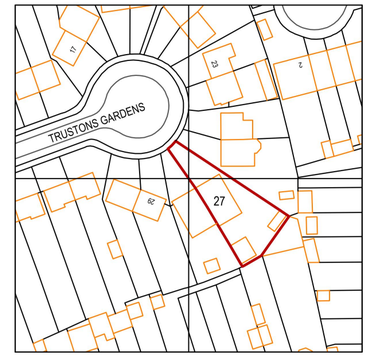

SITE LOCATION PLAN

10 0 10 20 30 40 50m

SCALE = 1:1250

0 1 2 3 4 5m

Scale 1:100

PRACTICE NAME

JAMES DOLAN ARCHITECT

TEL: 07505 996340
Email: jamesdolan57@icloud.com

PROJECT

27 TRUSTONS GARDENS
ROMFORD
RM11 1ED

TITLE

SINGLE STOREY REAR EXTENSION AND INTERMNAL ALTERATIONS

EXISTING AND PROPOSED GROUND FLOOR PLANS

SCALE	DATE	DRAWN BY:
1:100	OCT 2026	JD

DWG No.	REVISION
27TG/2026/01	

PRINT A2=1:100 SCALE



EXISTING REAR ELEVATION (SOUTH)



EXISTING FRONT ELEVATION (EAST)



EXISTING FRONT ELEVATION (NORTH)




POROPOSED FRONT ELEVATION (SOUTH)




POROPOSED FRONT ELEVATION (EAST)




POROPOSED FRONT ELEVATION (NORTH)

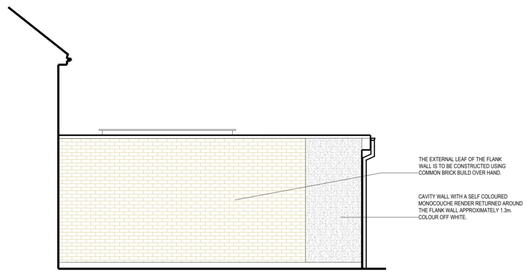

POROPOSED FRONT ELEVATION (WEST)

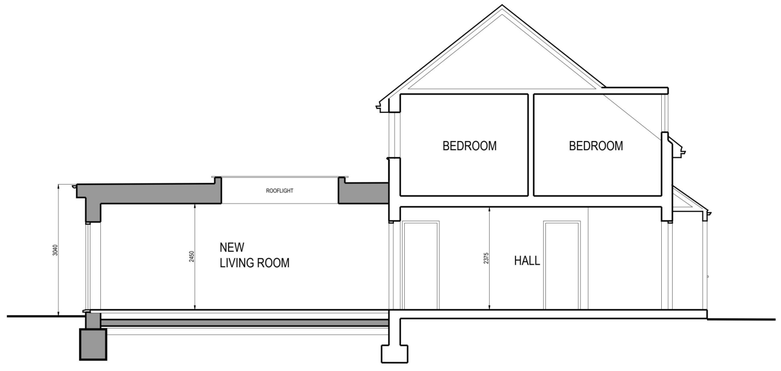

SECTION AA

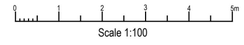

Scale 1:100

PRACTICE NAME

JAMES DOLAN ARCHITECT

TEL: 07505 996340
Email: jamesdolan57@icloud.com

PROJECT

27 TRUSTONS GARDENS
ROMFORD
RM11 1ED

TITLE

SINGLE STOREY REAR EXTENSION AND INTERMNAL ALTERATIONS

EXISTING AND PROPOSED ELEVATIONS & SECTION AA

SCALE	DATE	DRAWN BY:
1:100	OCT 2026	JD

DWG No.

27TG/2026/02

REVISION