

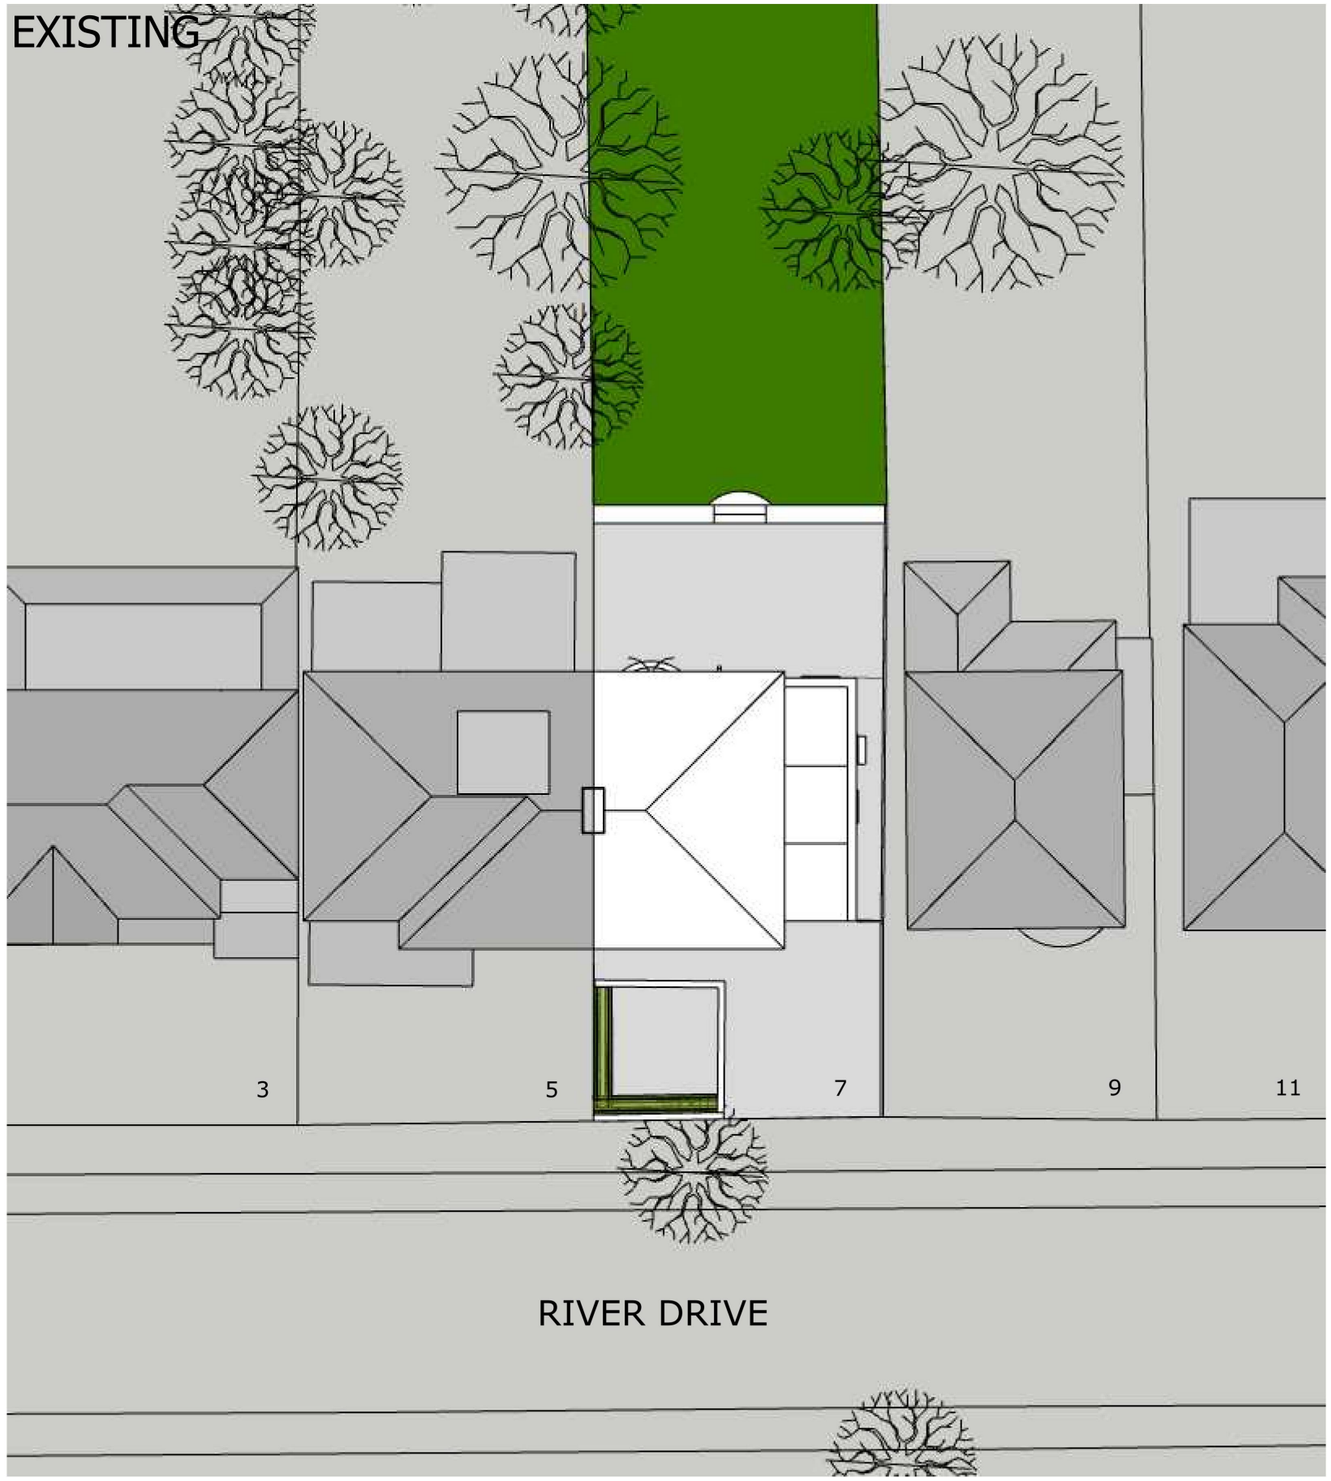


SITE PLAN (1:200)

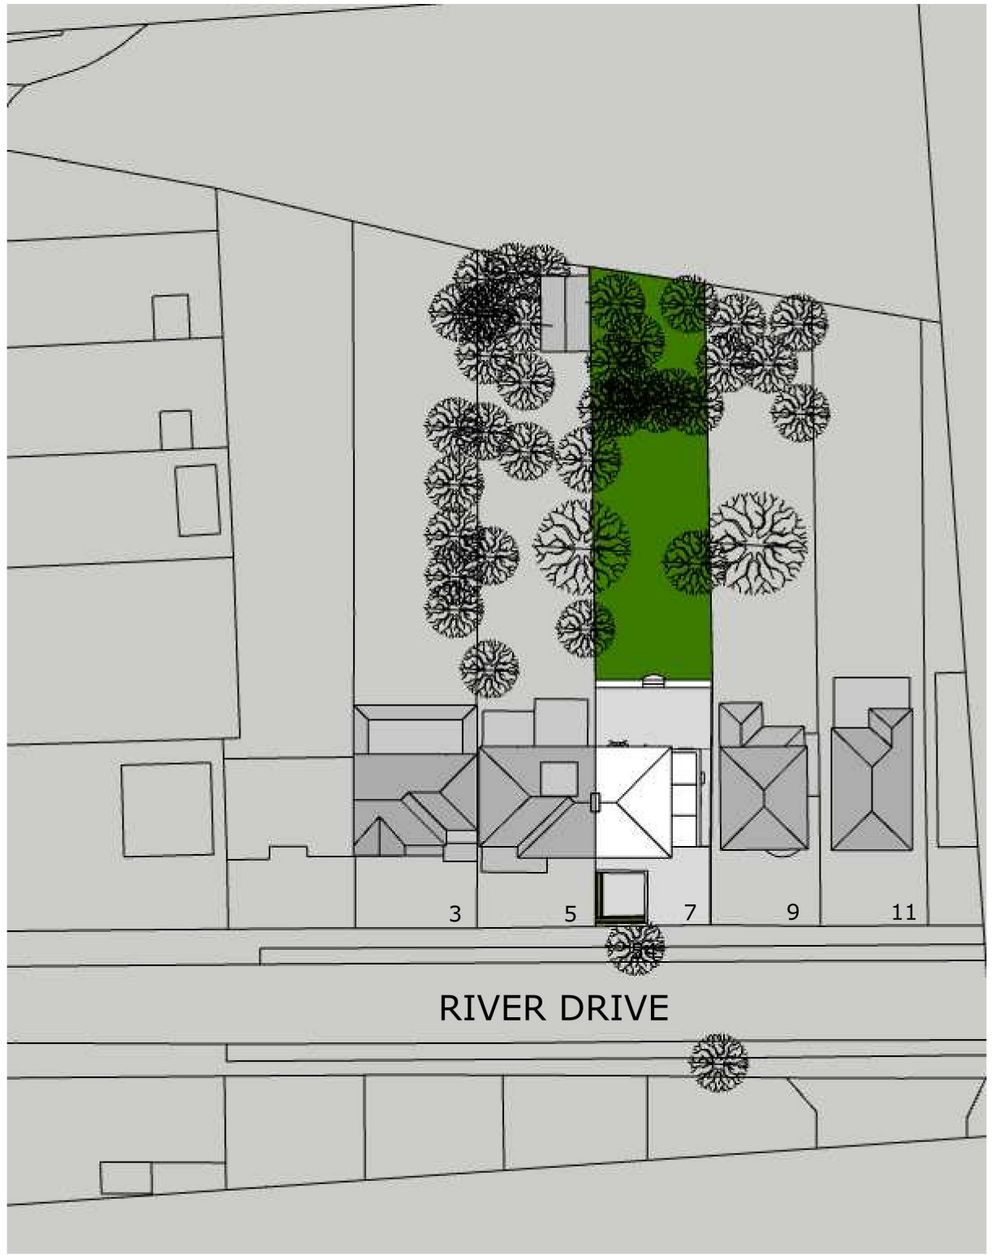

BLOCK PLAN (1:500)

SCALE BAR 1:200

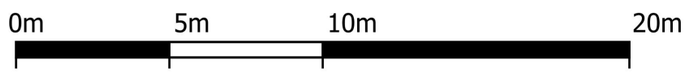

SCALE BAR 1:500



2-4c ARCHITECTURAL TECHNOLOGY ARCHITECTURAL VISUALIZATION

2-4c Jubilee House, 3 The Drive, Brentwood, Essex, CM13 3FR

Tel: 01277 725252
Email: info@2-4c.co.uk Web:http://2-4c.co.uk

IF THIS LINE ABOVE MEASURES 100mm THE DRAWING IS SCALED AS SHOWN

DO NOT SCALE FROM THIS DRAWING. ALL DIMENSIONS & LEVELS TO BE CHECKED ON SITE PRIOR TO THE COMMENCMENT OF ANY WORK. CHECK THAT THIS DRAWINGS IS THE LATEST REVISION. REFER ANY DISCREPANCY TO 2-4c. IF IN DOUPT ASK.
ALL DIMENSIONS ARE IN MILLIMETRES. © THIS DRAWING IS COPYRIGHT.

PROJECT DESCRIPTION
REAR SIDE & ROOF EXTENSIONS Inc.
INTERNAL ALTERATIONS


DRAWING DESCRIPTION
SITE & BLOCK PLANS

SCALE	JOB NO.	
1:500@A3	26-750	
DATE	DWG NO	REV NO.
Nov, 26	P 01	.

DRAWN BY	CHECKED BY
OB	SH

CLIENT
Mr A Smith

PROJECT ADDRESS
7 RIVER DRIVE UPMINSTER RM14 1AR

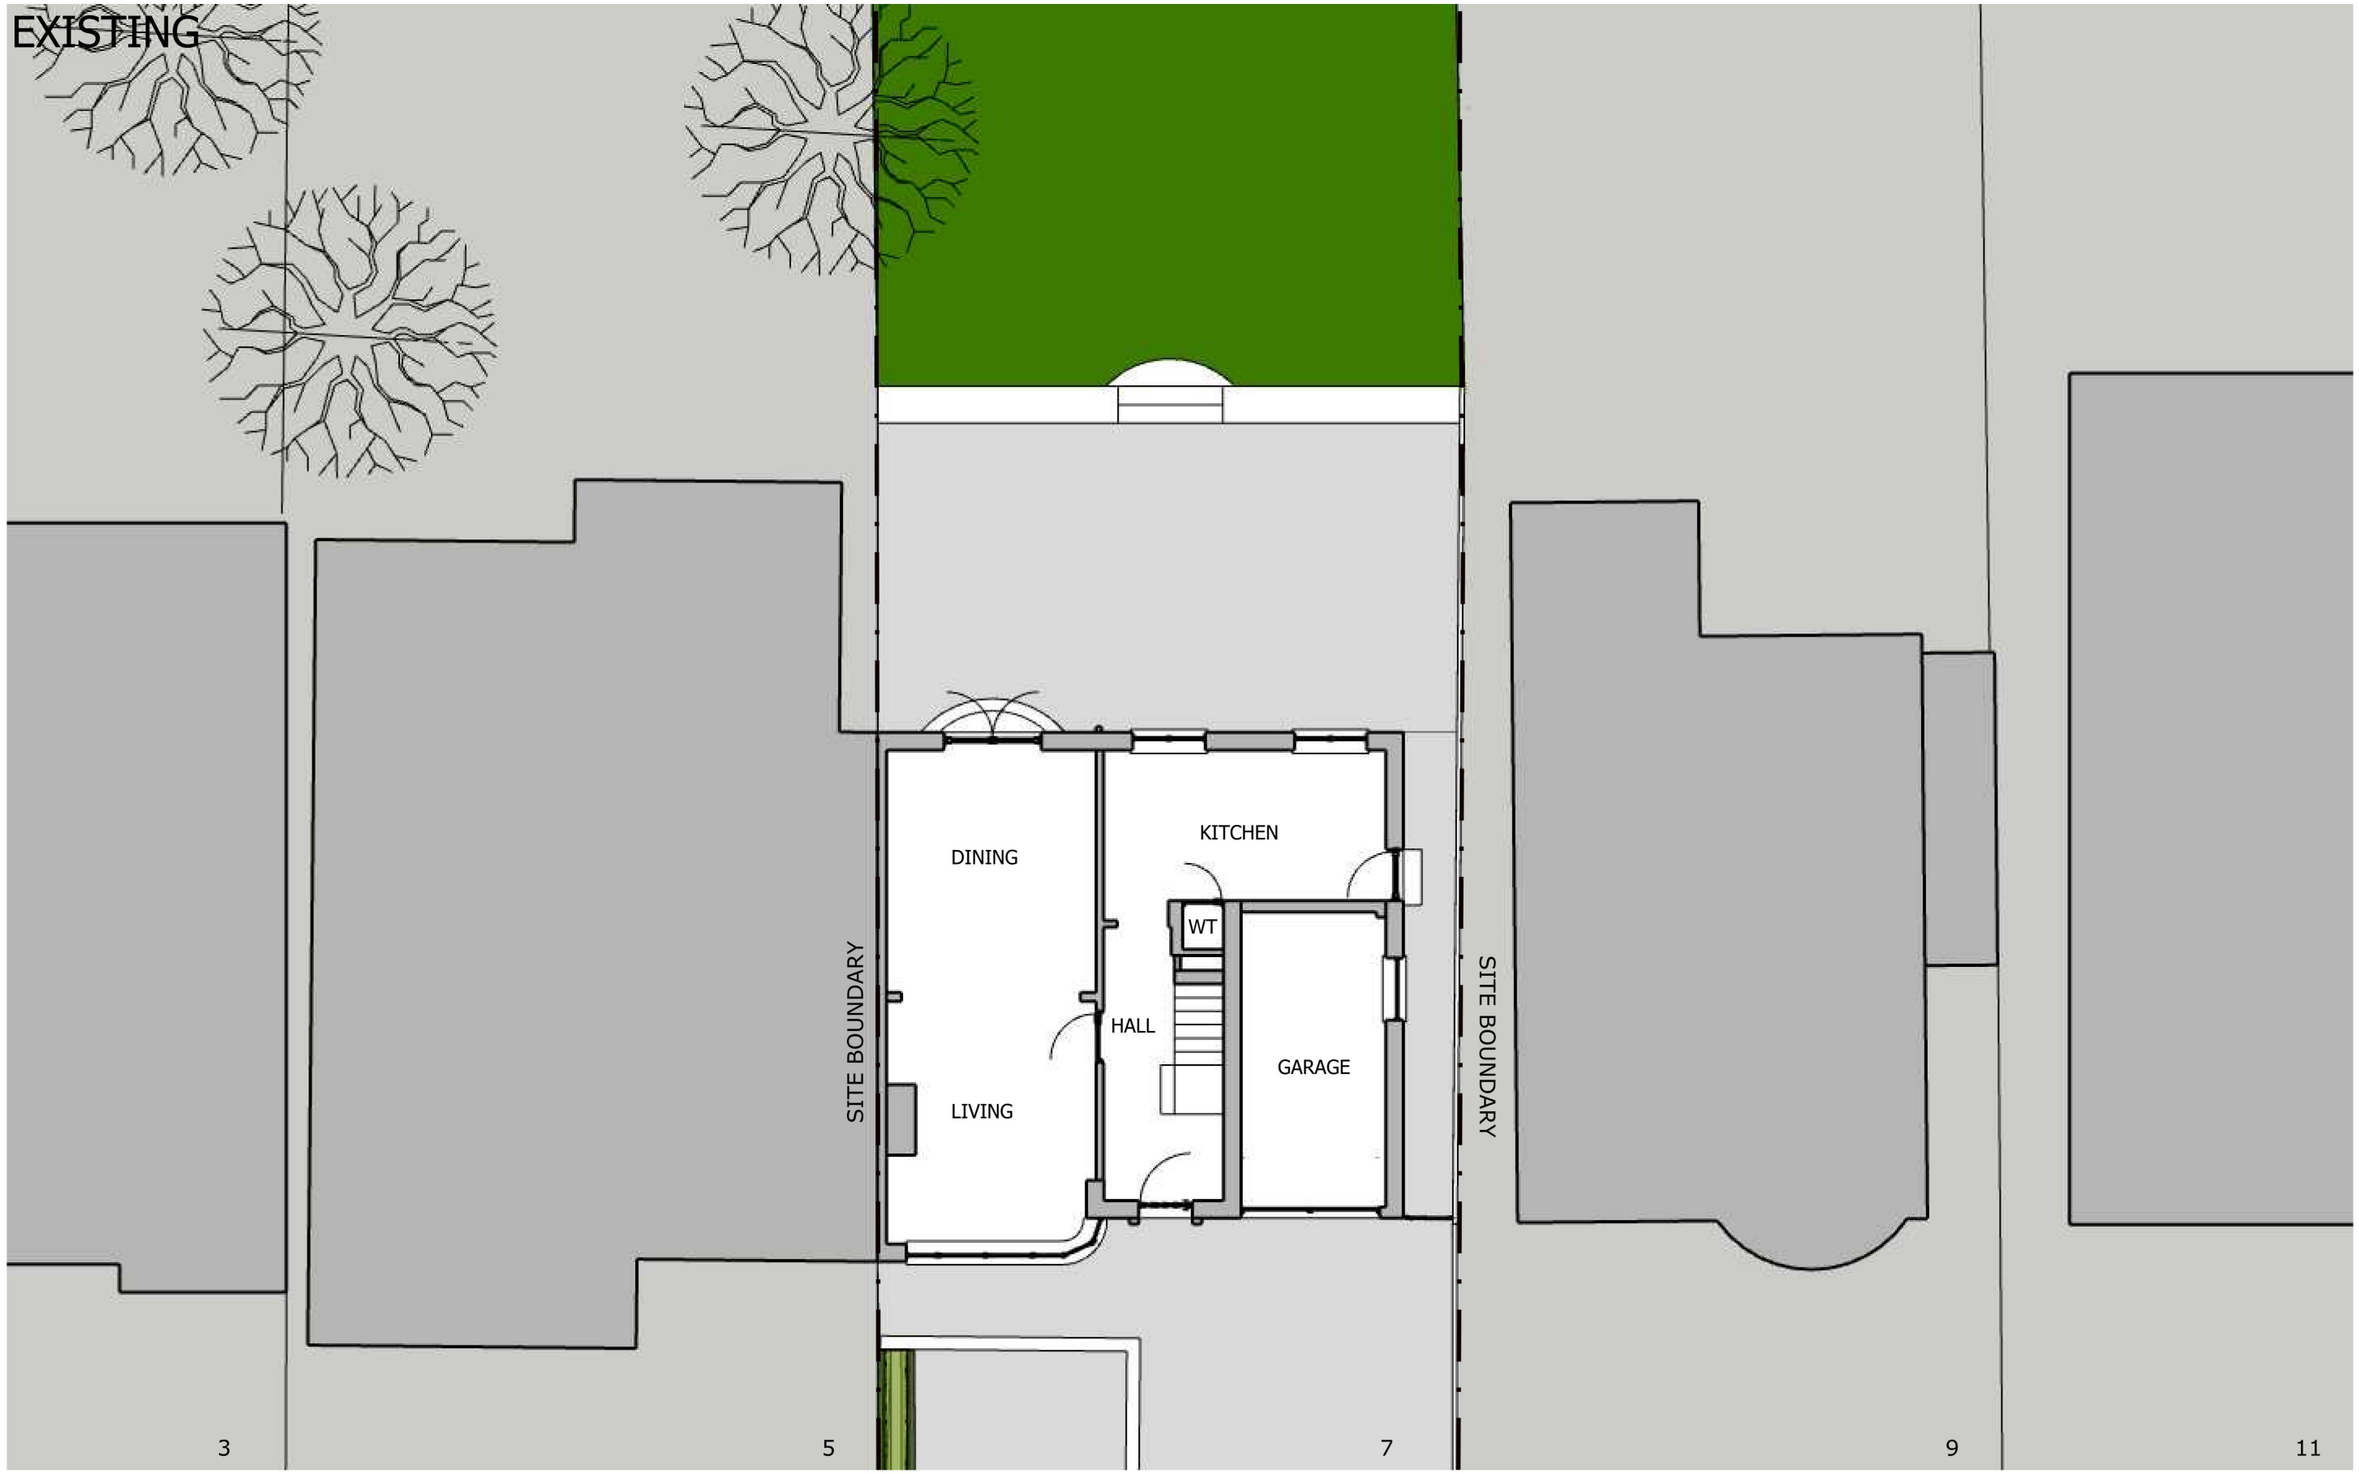

GROUND FLOOR PLAN

SCALE BAR 1:100

0m 5m 10m 20m

2-4c ARCHITECTURAL TECHNOLOGY ARCHITECTURAL VISUALIZATION

2-4c Jubilee House, 3 The Drive, Brentwood, Essex, CM13 3FR

Tel: 01277 725252

Email: info@2-4c.co.uk Web:http://2-4c.co.uk

IF THIS LINE ABOVE MEASURES 100mm THE DRAWING IS SCALED AS SHOWN

DO NOT SCALE FROM THIS DRAWING. ALL DIMENSIONS & LEVELS TO BE CHECKED ON SITE PRIOR TO THE COMMENCMENT OF ANY WORK. CHECK THAT THIS DRAWINGS IS THE LATEST REVISION. REFER ANY DISCREPANCY TO 2-4c. IF IN DOUPT ASK.

ALL DIMENSIONS ARE IN MILLIMETRES. © THIS DRAWING IS COPYRIGHT.

PROJECT DESCRIPTION
REAR SIDE & ROOF EXTENSIONS Inc.
INTERNAL ALTERATIONS

DRAWING DESCRIPTION
GROUND FLOOR PLAN

SCALE	JOB NO.	
1:100@A3	26-750	
DATE	DWG NO	REV NO.
Nov, 26	P 02	.


CHECKED BY SH

DRAWN BY OB

CLIENT Mr A Smith

PROJECT ADDRESS 7 RIVER DRIVE UPMINSTER RM14 1AR

EXISTING

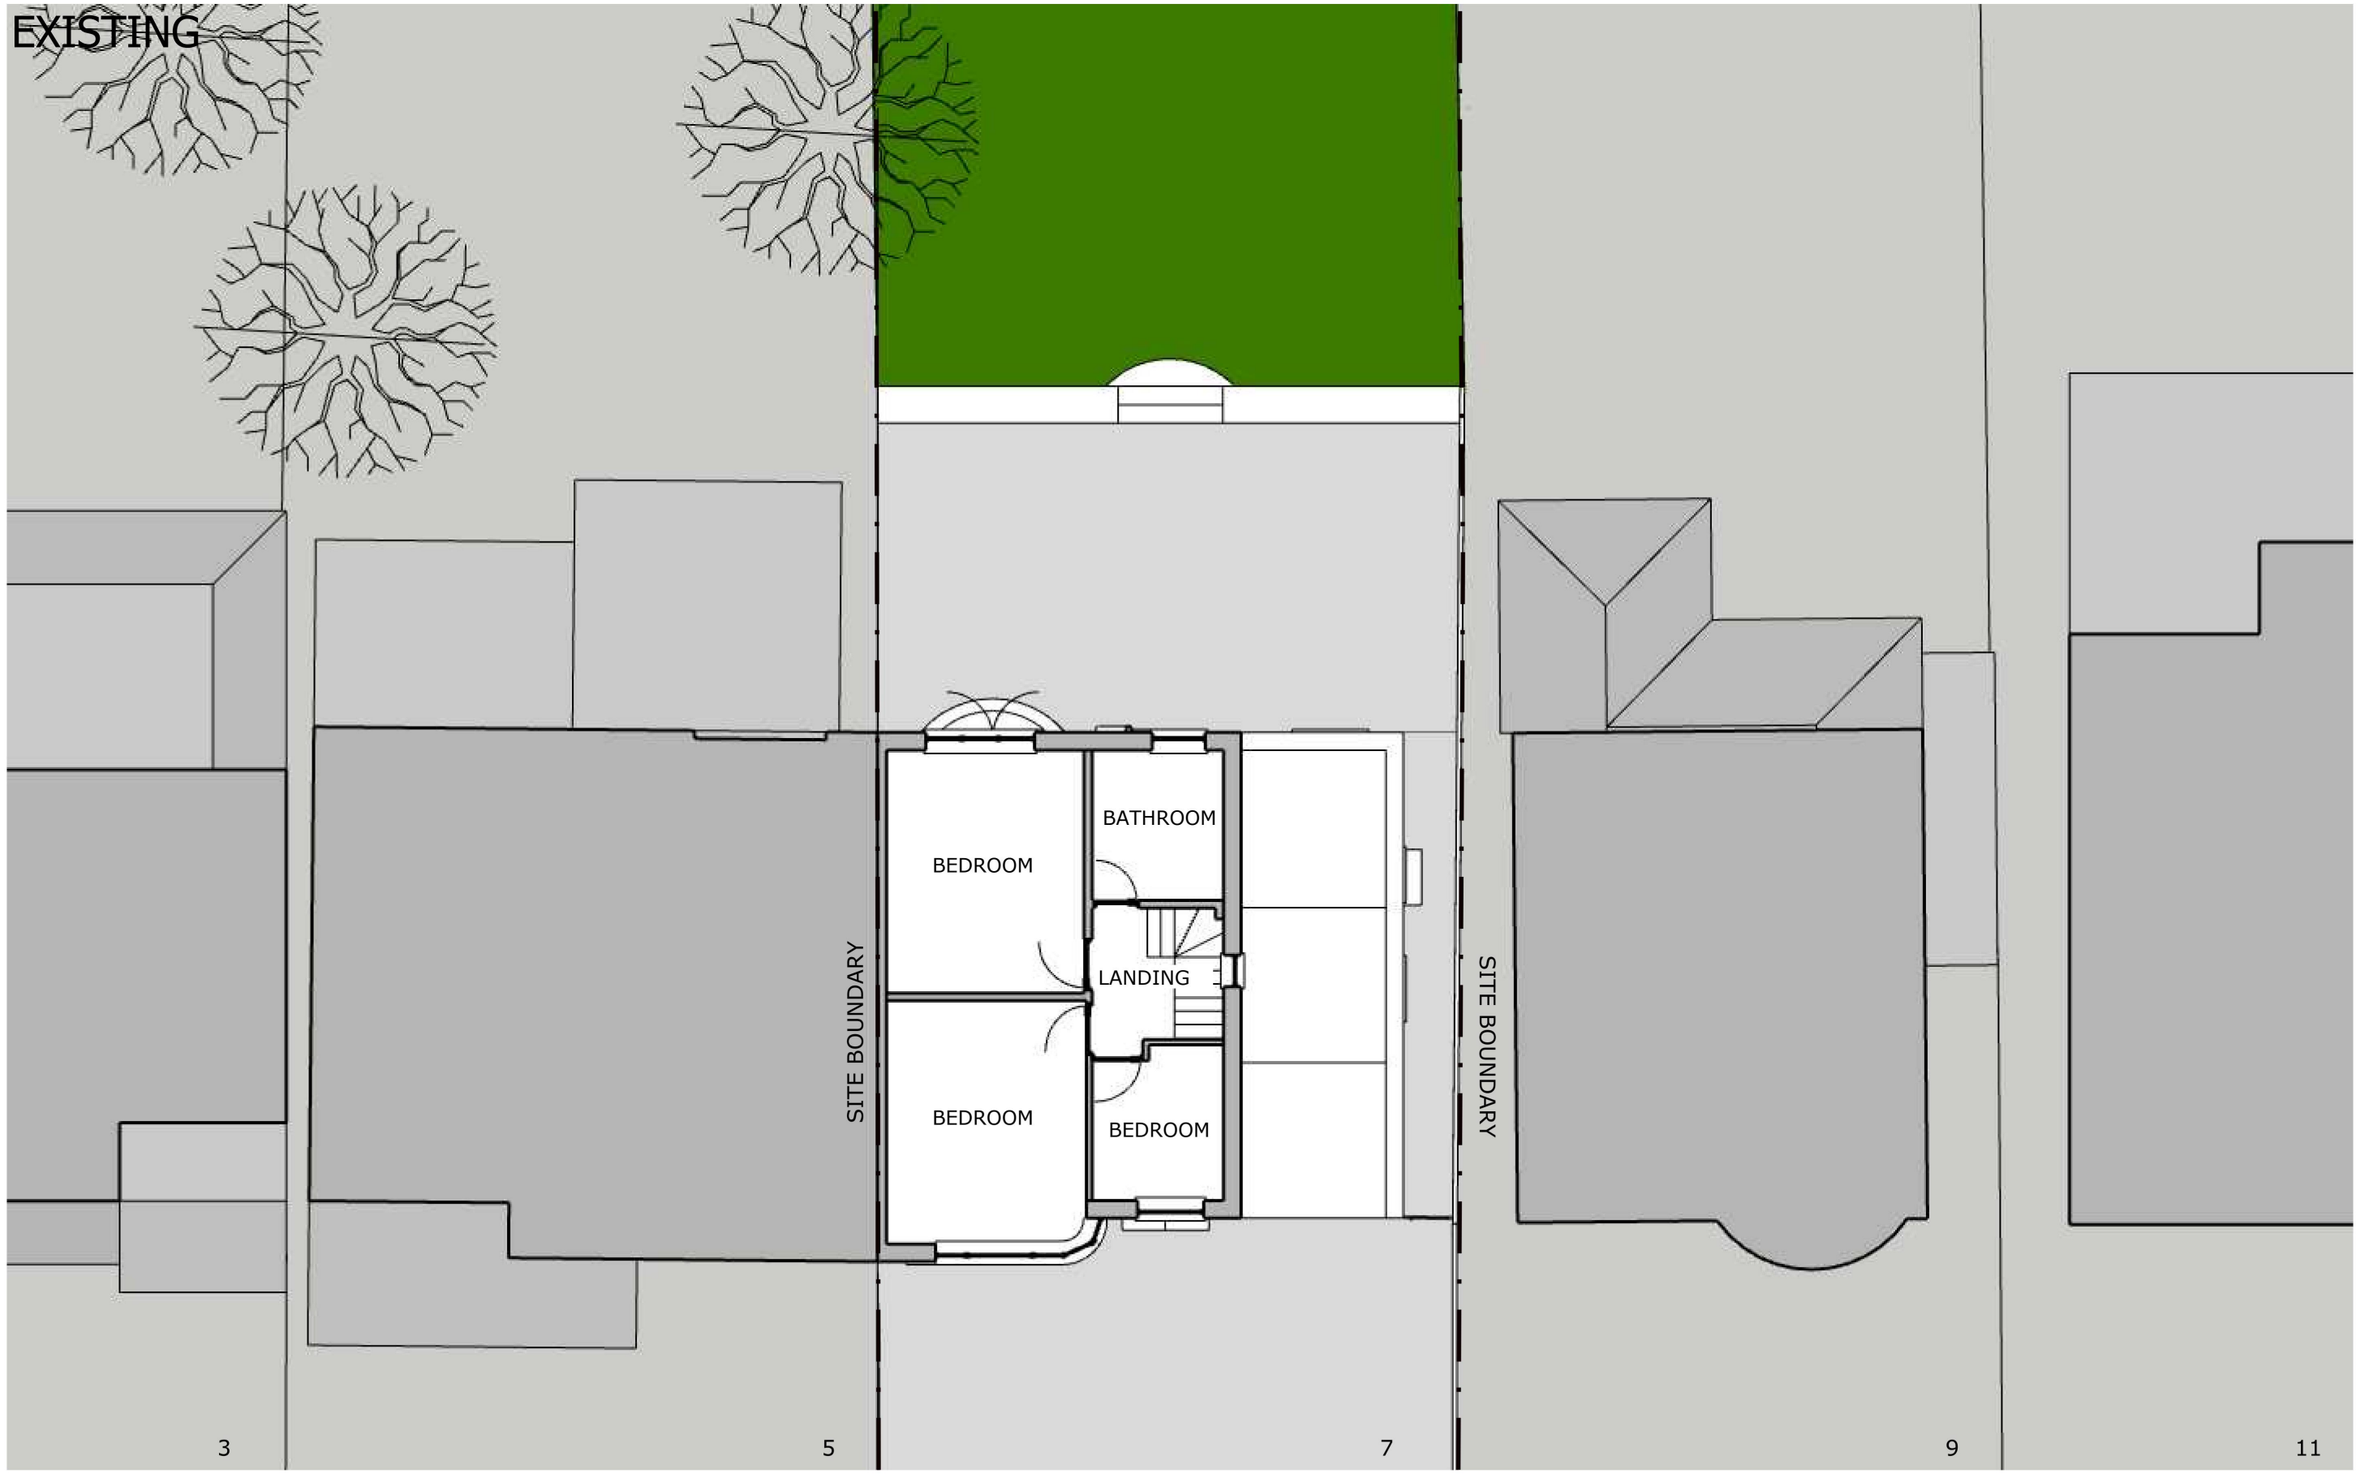

FIRST FLOOR PLAN

SCALE BAR 1:100

0m 5m 10m 20m


2-4c Jubilee House, 3 The Drive, Brentwood, Essex, CM13 3FR
Tel: 01277 725252
Email: info@2-4c.co.uk Web:http://2-4c.co.uk

IF THIS LINE ABOVE MEASURES 100mm THE DRAWING IS SCALED AS SHOWN

DO NOT SCALE FROM THIS DRAWING. ALL DIMENSIONS & LEVELS TO BE CHECKED ON SITE PRIOR TO THE COMMENCMENT OF ANY WORK. CHECK THAT THIS DRAWINGS IS THE LATEST REVISION. REFER ANY DISCREPANCY TO 2-4c. IF IN DOUPT ASK.
ALL DIMENSIONS ARE IN MILLIMETRES. © THIS DRAWING IS COPYRIGHT.

PROJECT DESCRIPTION: REAR SIDE & ROOF EXTENSIONS Inc. INTERNAL ALTERATIONS
DRAWING DESCRIPTION: FIRST FLOOR PLAN
SCALE: 1:100@A3
JOB NO.: 26-750
DATE: Nov, 26
DWG NO: P 03
REV NO.: .

CHECKED BY: SH
DRAWN BY: OB
CLIENT: Mr A Smith
PROJECT ADDRESS: 7 RIVER DRIVE UPMINSTER RM14 1AR

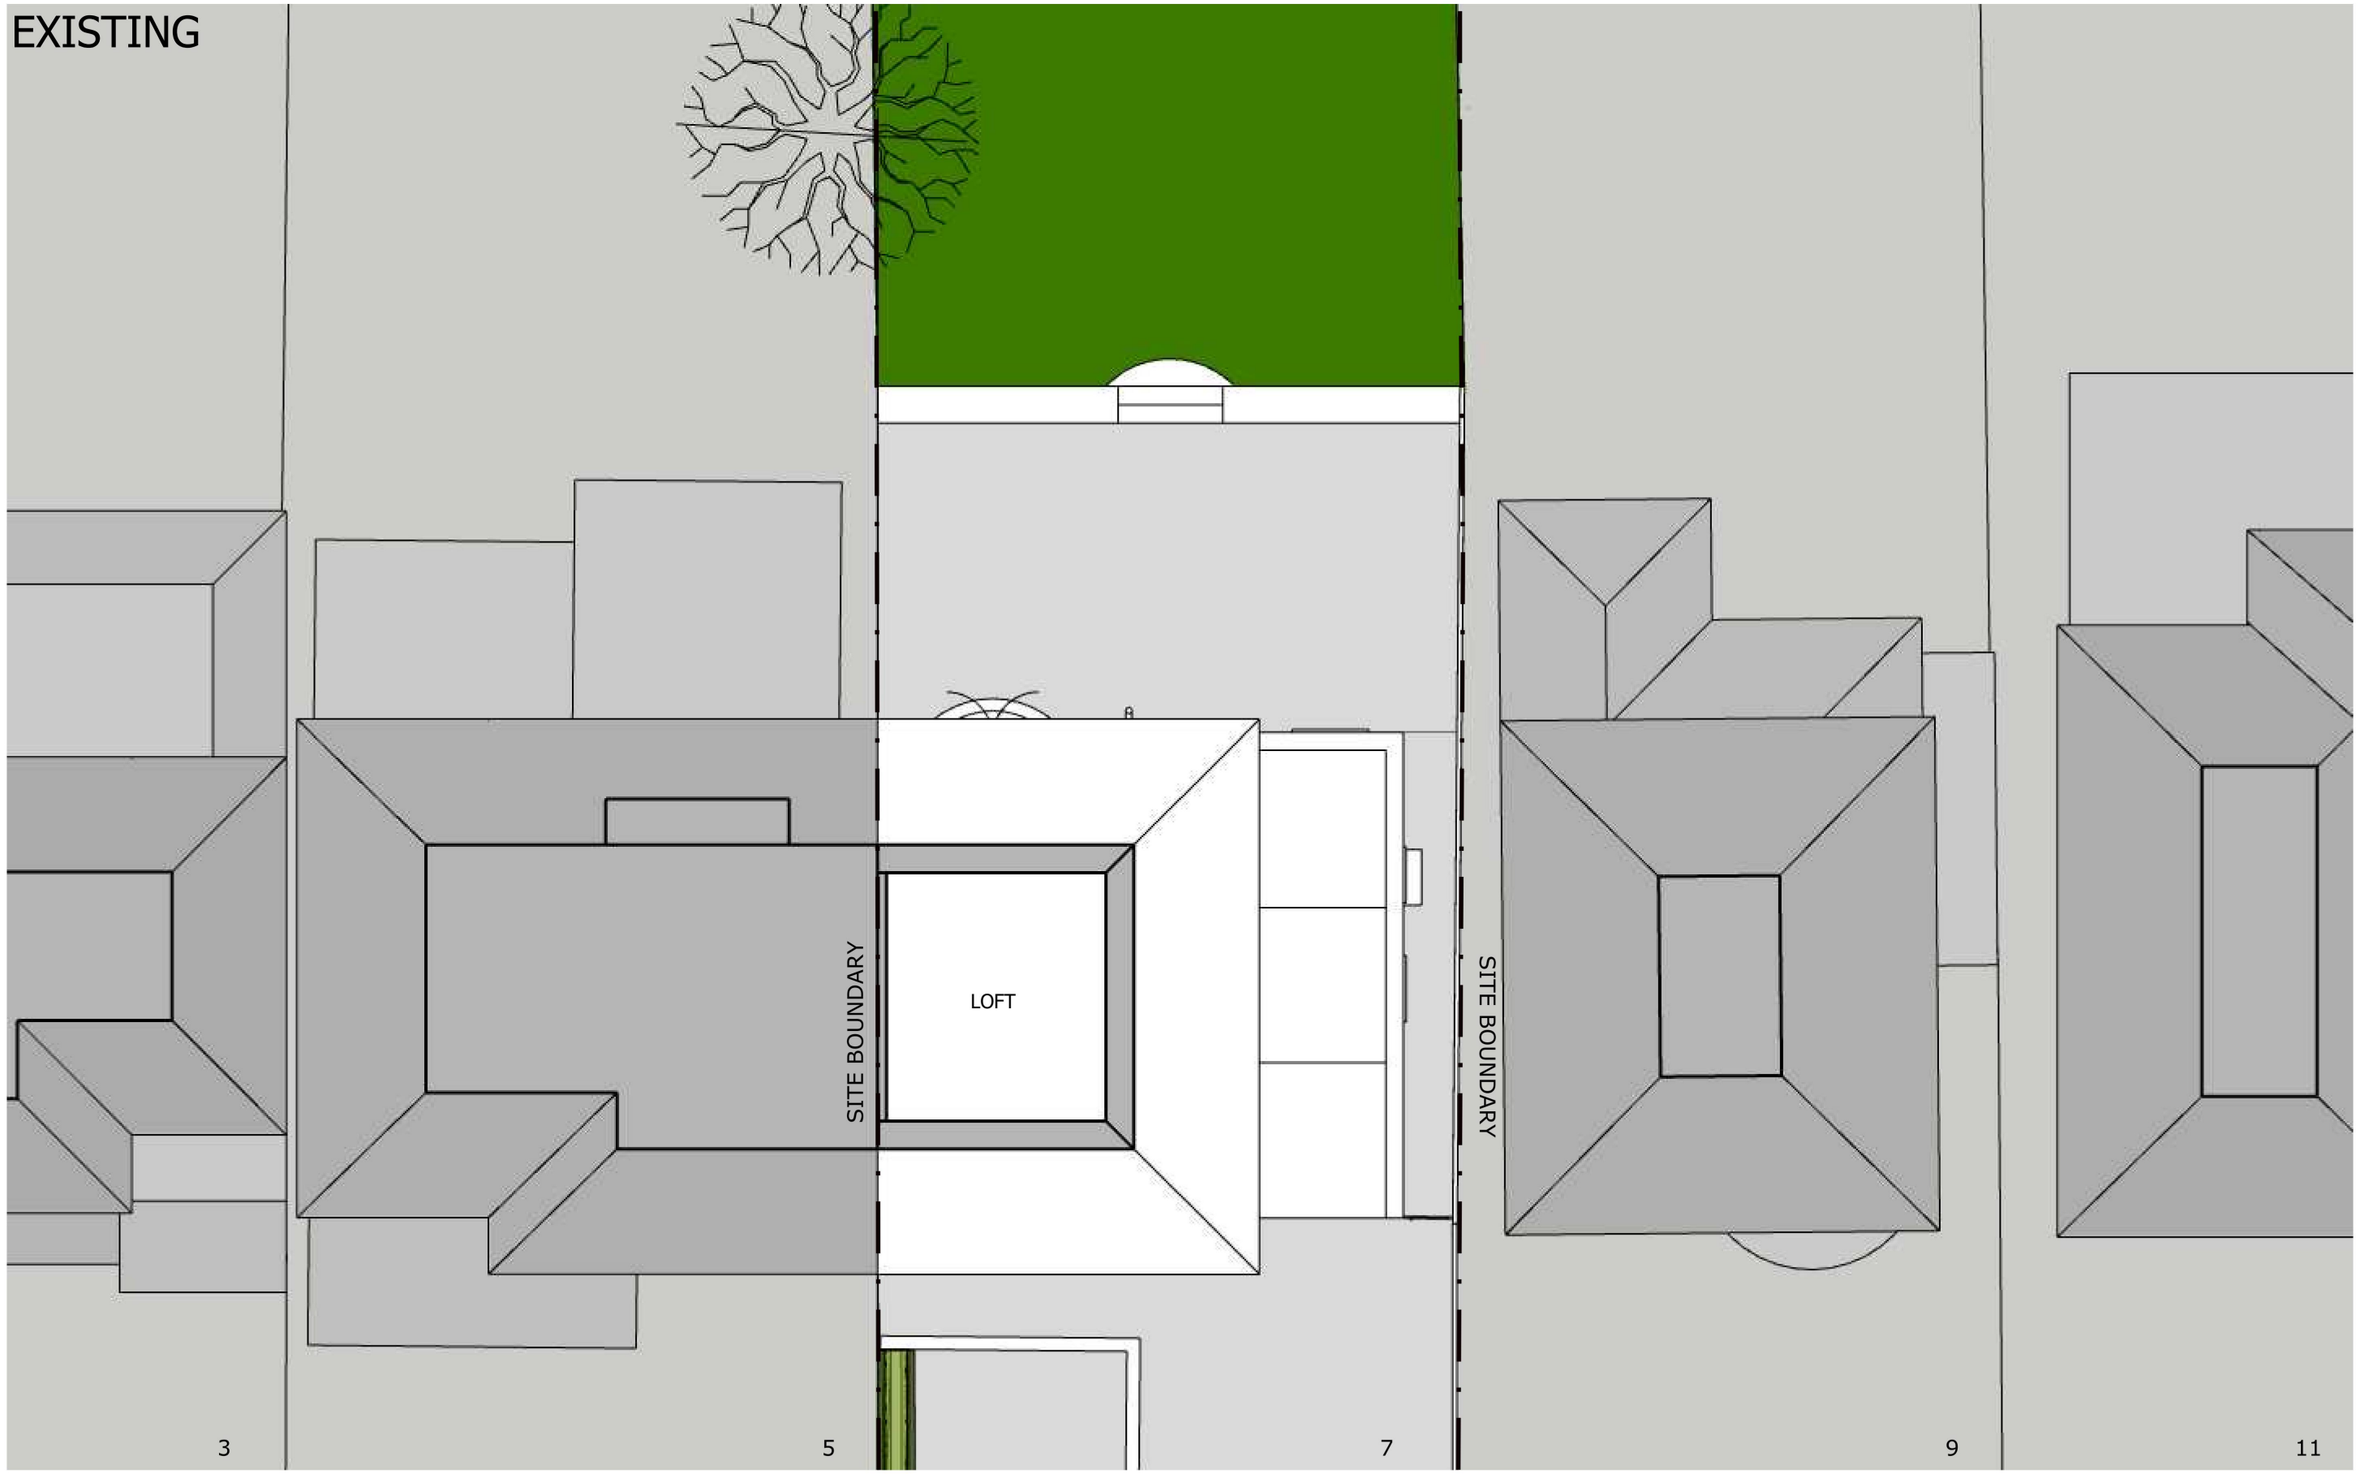

SECOND FLOOR PLAN

SCALE BAR 1:100

0m 5m 10m 20m

2-4c ARCHITECTURAL TECHNOLOGY ARCHITECTURAL VISUALIZATION

2-4c Jubilee House, 3 The Drive, Brentwood, Essex, CM13 3FR

Tel: 01277 725252

Email: info@2-4c.co.uk Web:http://2-4c.co.uk

IF THIS LINE ABOVE MEASURES 100mm THE DRAWING IS SCALED AS SHOWN

DO NOT SCALE FROM THIS DRAWING. ALL DIMENSIONS & LEVELS TO BE CHECKED ON SITE PRIOR TO THE COMMENCMENT OF ANY WORK. CHECK THAT THIS DRAWINGS IS THE LATEST REVISION. REFER ANY DISCREPANCY TO 2-4c. IF IN DOUPT ASK. ALL DIMENSIONS ARE IN MILLIMETRES.

© THIS DRAWING IS COPYRIGHT.

PROJECT DESCRIPTION
REAR SIDE & ROOF EXTENSIONS Inc.
INTERNAL ALTERATIONS

DRAWING DESCRIPTION
SECOND FLOOR PLAN


SCALE	JOB NO.	
1:100@A3	26-750	
DATE	DWG NO	REV NO.
Nov, 26	P 04	.

CHECKED BY SH

DRAWN BY OB

CLIENT Mr A Smith

PROJECT ADDRESS 7 RIVER DRIVE UPMINSTER RM14 1AR

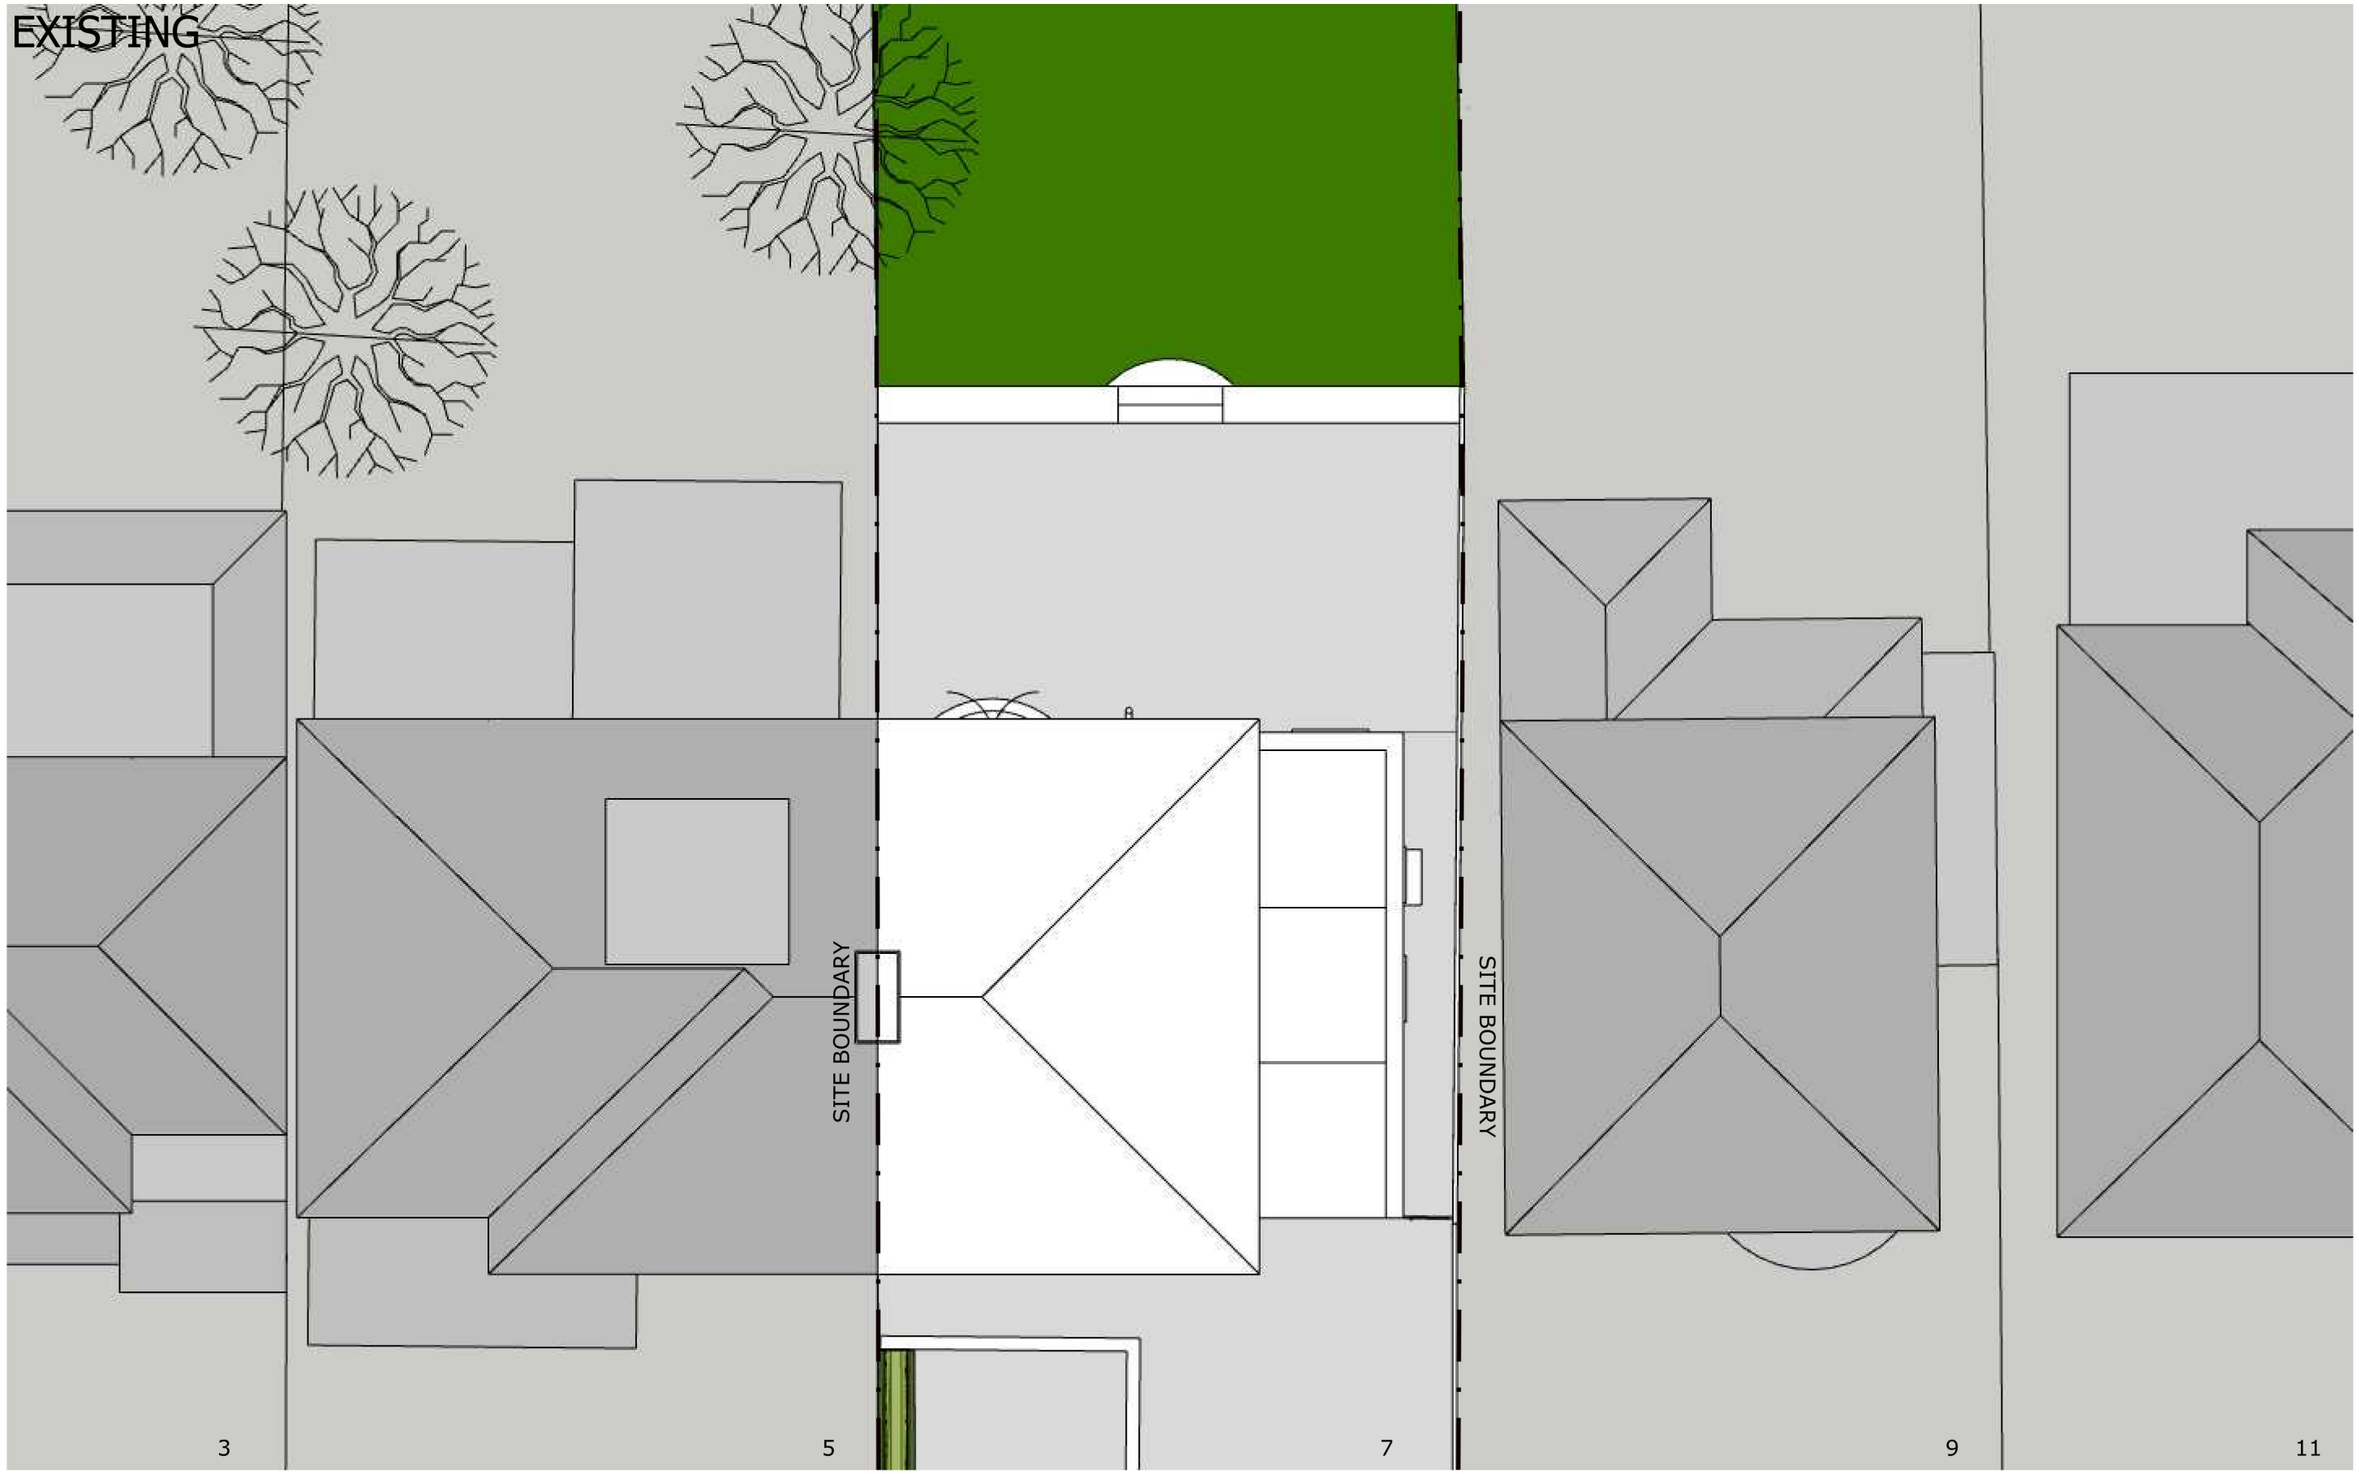

ROOF PLAN

SCALE BAR 1:100

0m 5m 10m 20m

2-4c Jubilee House, 3 The Drive, Brentwood, Essex, CM13 3FR
Tel: 01277 725252
Email: info@2-4c.co.uk Web:http://2-4c.co.uk

IF THIS LINE ABOVE MEASURES 100mm THE DRAWING IS SCALED AS SHOWN

DO NOT SCALE FROM THIS DRAWING. ALL DIMENSIONS & LEVELS TO BE CHECKED ON SITE PRIOR TO THE COMMENCMENT OF ANY WORK. CHECK THAT THIS DRAWINGS IS THE LATEST REVISION. REFER ANY DISCREPANCY TO 2-4c. IF IN DOUPT ASK. ALL DIMENSIONS ARE IN MILLIMETRES.

© THIS DRAWING IS COPYRIGHT.

PROJECT DESCRIPTION
REAR SIDE & ROOF EXTENSIONS Inc.
INTERNAL ALTERATIONS

DRAWING DESCRIPTION
ROOF PLAN

SCALE	JOB NO.	
1:100@A3	26-750	
DATE	DWG NO	REV NO.
Nov, 26	P 05	.

DRAWN BY OB
CHECKED BY SH

CLIENT
Mr A Smith

PROJECT ADDRESS
7 RIVER DRIVE UPMINSTER RM14 1AR

EXISTING




FRONT ELEVATION (NORTH)



SIDE ELEVATION (WEST)

SCALE BAR 1:100

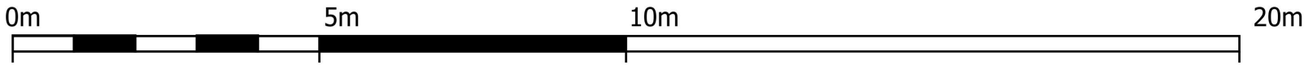

2-4c ARCHITECTURAL TECHNOLOGY ARCHITECTURAL VISUALIZATION

2-4c Jubilee House, 3 The Drive, Brentwood, Essex, CM13 3FR

Tel: 01277 725252

Email: info@2-4c.co.uk Web:http://2-4c.co.uk

IF THIS LINE ABOVE MEASURES 100mm THE DRAWING IS SCALED AS SHOWN

DO NOT SCALE FROM THIS DRAWING. ALL DIMENSIONS & LEVELS TO BE CHECKED ON SITE PRIOR TO THE COMMENCMENT OF ANY WORK. CHECK THAT THIS DRAWINGS IS THE LATEST REVISION. REFER ANY DISCREPANCY TO 2-4c. IF IN DOUPT ASK. ALL DIMENSIONS ARE IN MILLIMETRES.

© THIS DRAWING IS COPYRIGHT.

PROJECT DESCRIPTION
REAR SIDE & ROOF EXTENSIONS Inc.
INTERNAL ALTERATIONS

DRAWING DESCRIPTION
FRONT & SIDE ELEVATIONS

SCALE 1:100@A3

DATE Nov, 26

JOB NO. 26-750

DWG NO P 06

REV NO. .

CHECKED BY SH

DRAWN BY OB


CLIENT Mr A Smith

PROJECT ADDRESS 7 RIVER DRIVE UPMINSTER RM14 1AR

EXISTING




REAR ELEVATION (SOUTH) 9 7 5 3

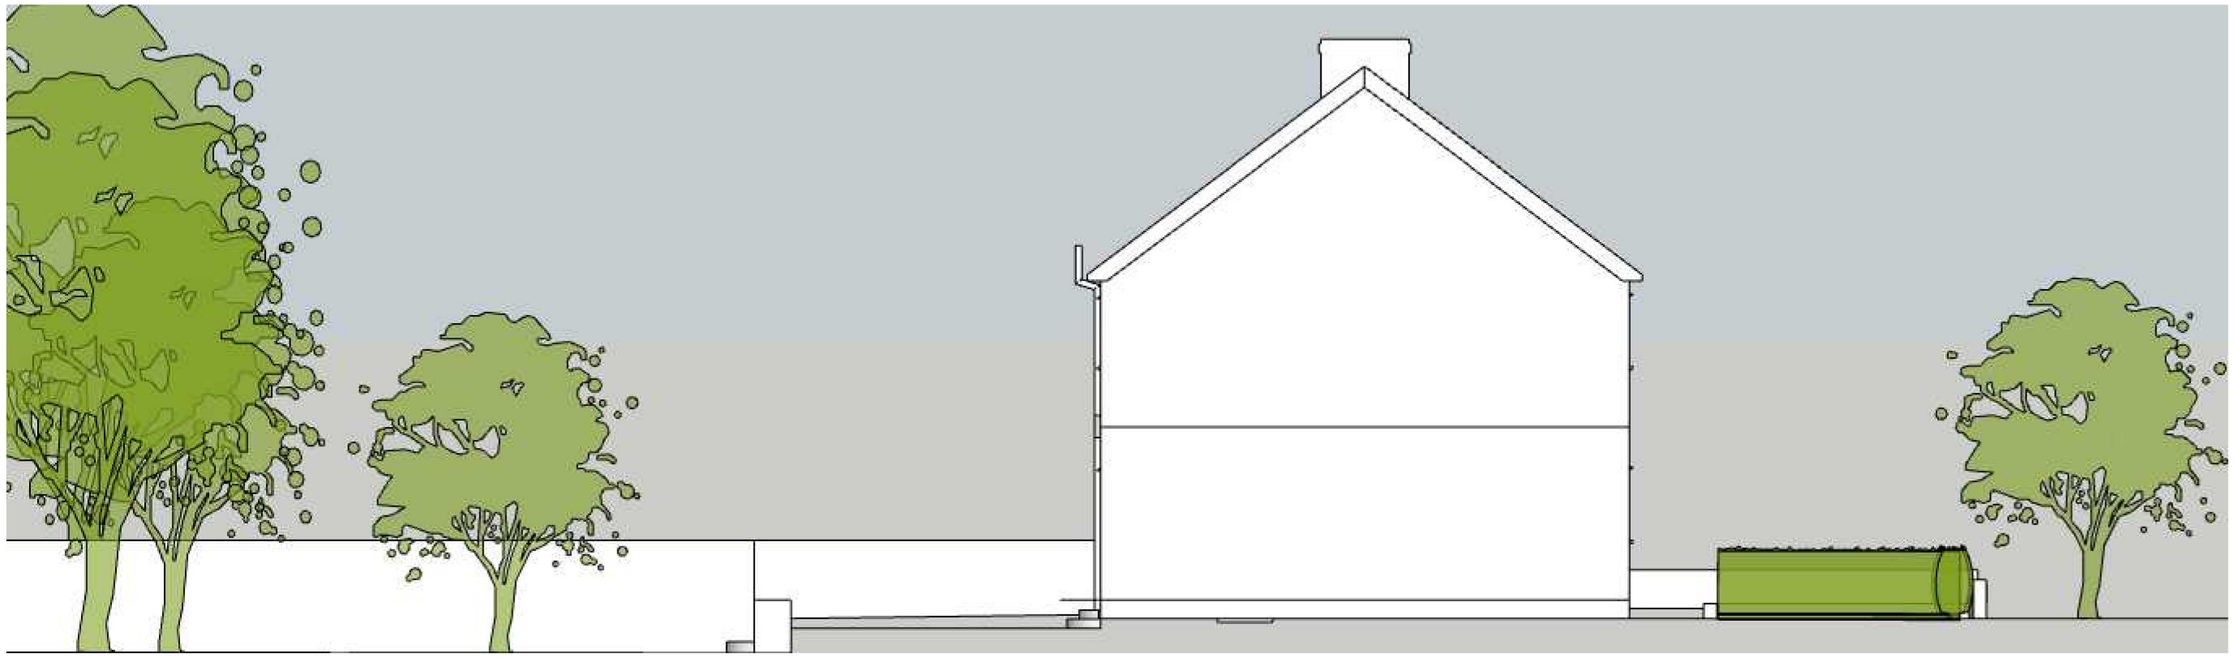

SIDE ELEVATION (EAST)

SCALE BAR 1:100

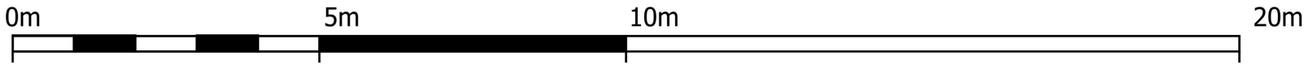

2-4c ARCHITECTURAL TECHNOLOGY ARCHITECTURAL VISUALIZATION

2-4c Jubilee House, 3 The Drive, Brentwood, Essex, CM13 3FR

Tel: 01277 725252

Email: info@2-4c.co.uk Web:http://2-4c.co.uk

IF THIS LINE ABOVE MEASURES 100mm THE DRAWING IS SCALED AS SHOWN

DO NOT SCALE FROM THIS DRAWING. ALL DIMENSIONS & LEVELS TO BE CHECKED ON SITE PRIOR TO THE COMMENCMENT OF ANY WORK. CHECK THAT THIS DRAWINGS IS THE LATEST REVISION. REFER ANY DISCREPANCY TO 2-4c. IF IN DOUPT ASK. ALL DIMENSIONS ARE IN MILLIMETRES.

© THIS DRAWING IS COPYRIGHT.

PROJECT DESCRIPTION
REAR SIDE & ROOF EXTENSIONS Inc.
INTERNAL ALTERATIONS

DRAWING DESCRIPTION
REAR & SIDE ELEVATIONS

SCALE 1:100@A3

DATE Nov, 26

JOB NO. 26-750

DWG NO P 07

REV NO. .


CHECKED BY SH

DRAWN BY OB


CLIENT Mr A Smith

PROJECT ADDRESS 7 RIVER DRIVE UPMINSTER RM14 1AR

PROPOSED

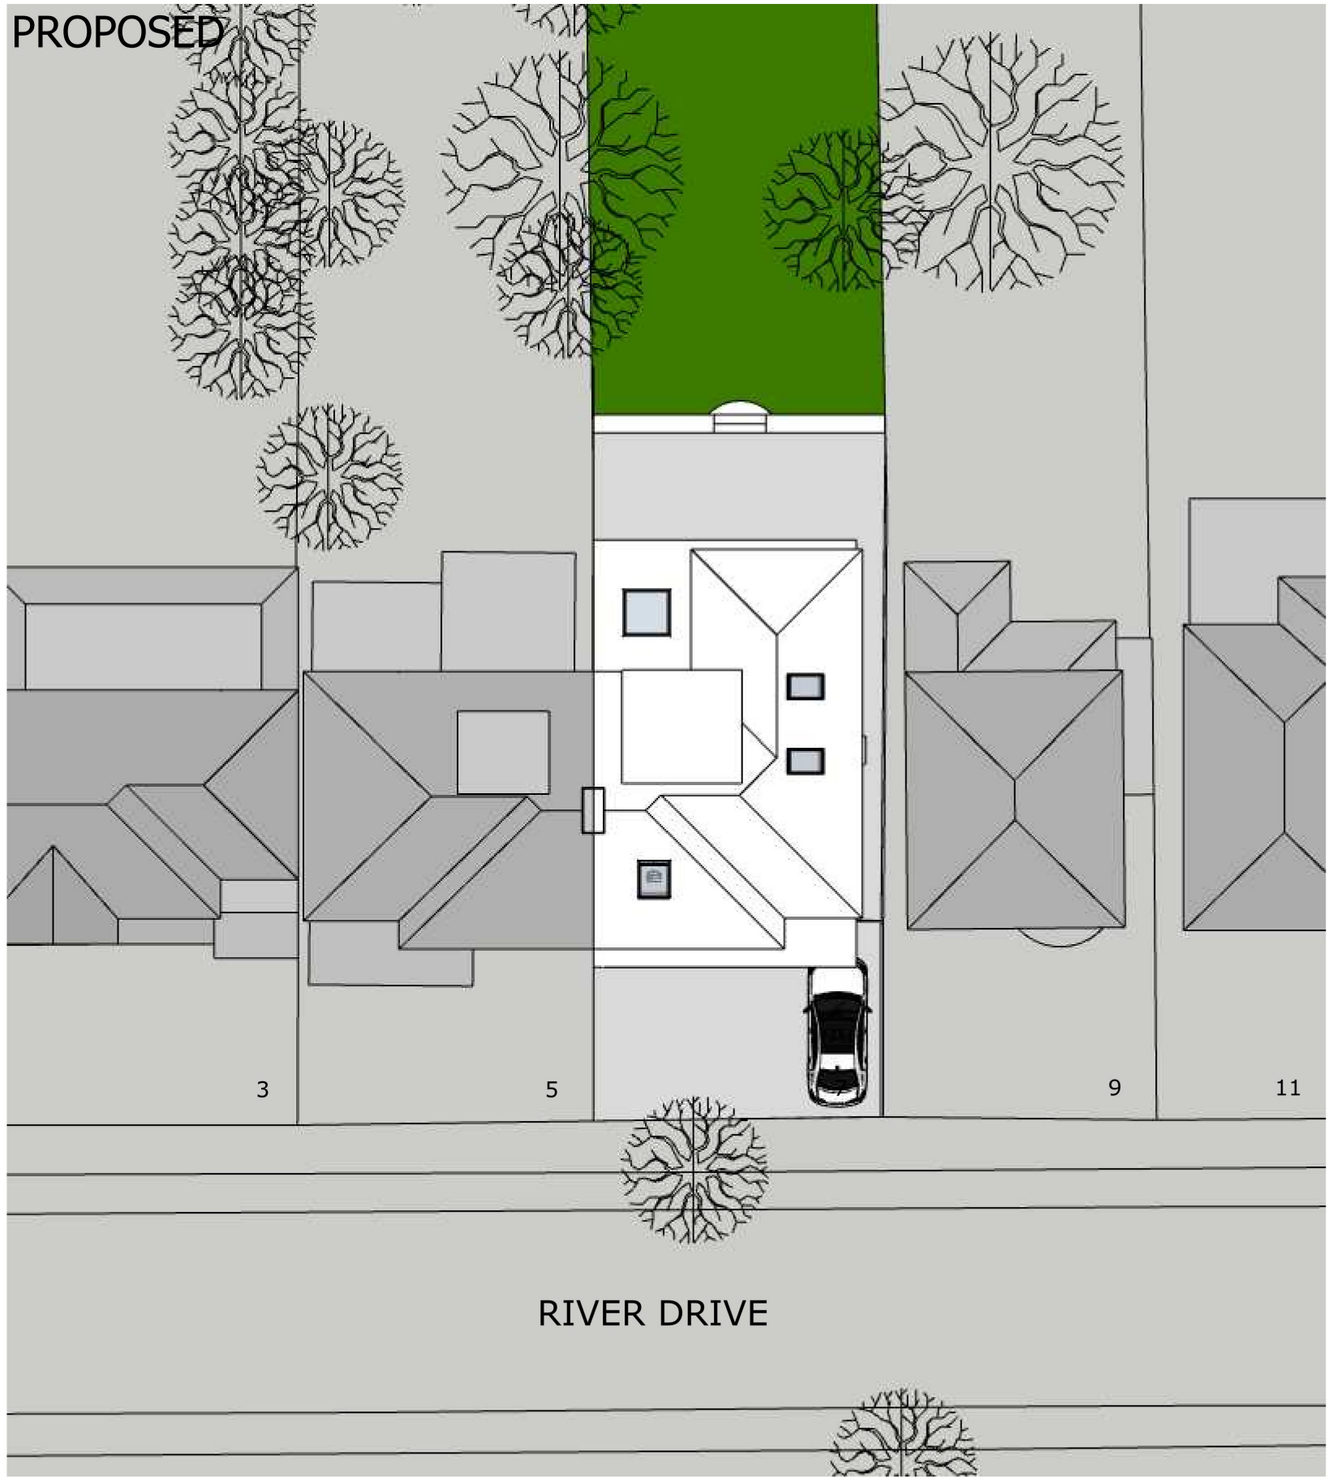


SITE PLAN (1:200)

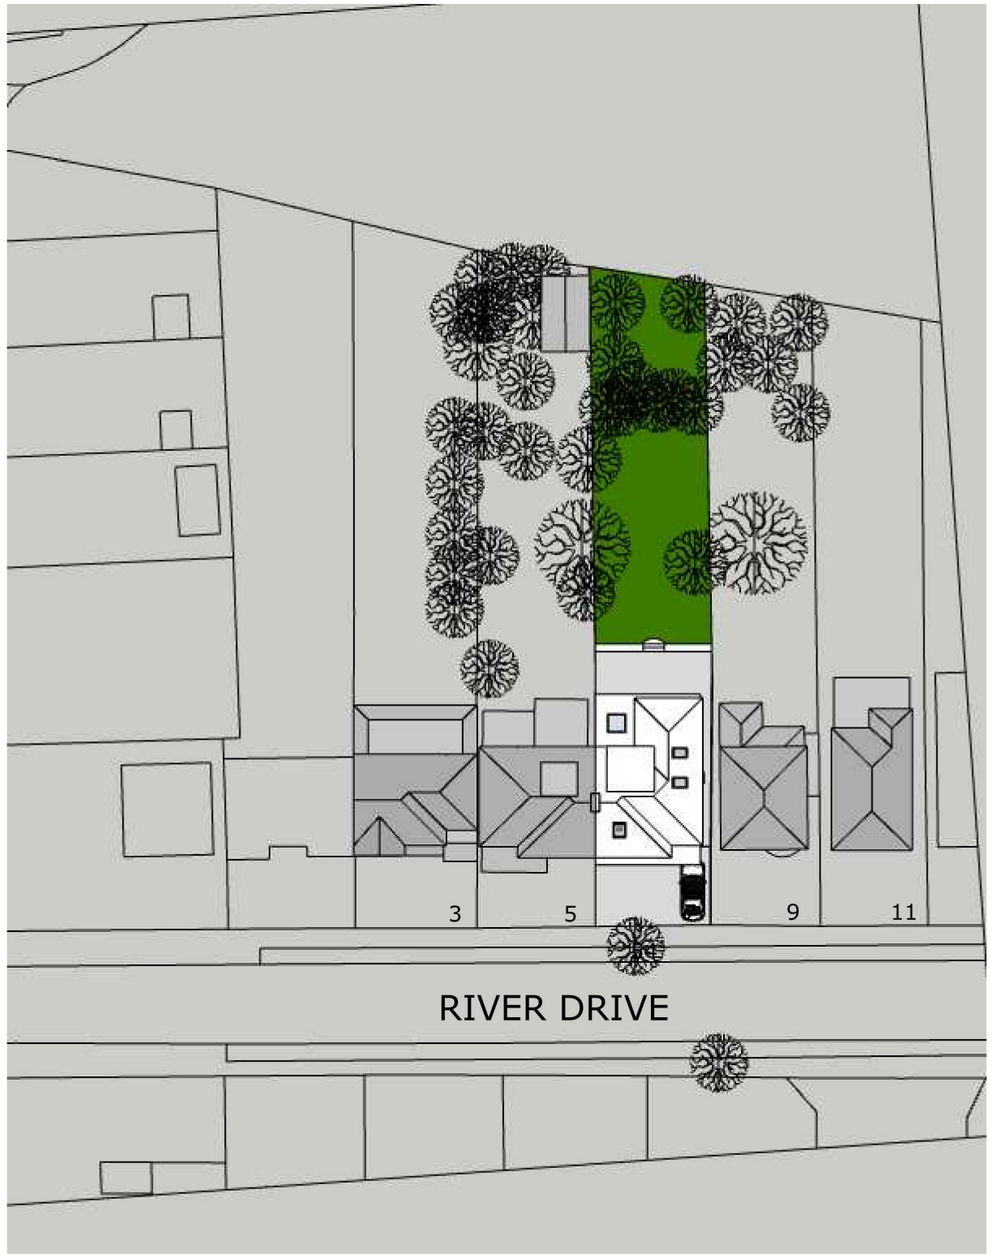

BLOCK PLAN (1:500)

SCALE BAR 1:200

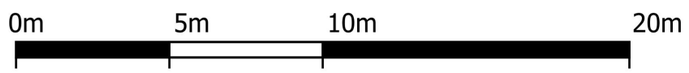

SCALE BAR 1:500



2-4c ARCHITECTURAL TECHNOLOGY ARCHITECTURAL VISUALIZATION

2-4c Jubilee House, 3 The Drive, Brentwood, Essex, CM13 3FR

Tel: 01277 725252
Email: info@2-4c.co.uk Web:http://2-4c.co.uk

IF THIS LINE ABOVE MEASURES 100mm THE DRAWING IS SCALED AS SHOWN

DO NOT SCALE FROM THIS DRAWING. ALL DIMENSIONS & LEVELS TO BE CHECKED ON SITE PRIOR TO THE COMMENCMENT OF ANY WORK. CHECK THAT THIS DRAWINGS IS THE LATEST REVISION. REFER ANY DISCREPANCY TO 2-4c. IF IN DOUPT ASK.
ALL DIMENSIONS ARE IN MILLIMETRES. © THIS DRAWING IS COPYRIGHT.

PROJECT DESCRIPTION
REAR SIDE & ROOF EXTENSIONS Inc.
INTERNAL ALTERATIONS


DRAWING DESCRIPTION
SITE & BLOCK PLANS

SCALE	JOB NO.	
1:500@A3	26-750	
DATE	DWG NO	REV NO.
Nov, 26	P 10	.

DRAWN BY	CHECKED BY
OB	SH

CLIENT
Mr A Smith

PROJECT ADDRESS
7 RIVER DRIVE UPMINSTER RM14 1AR

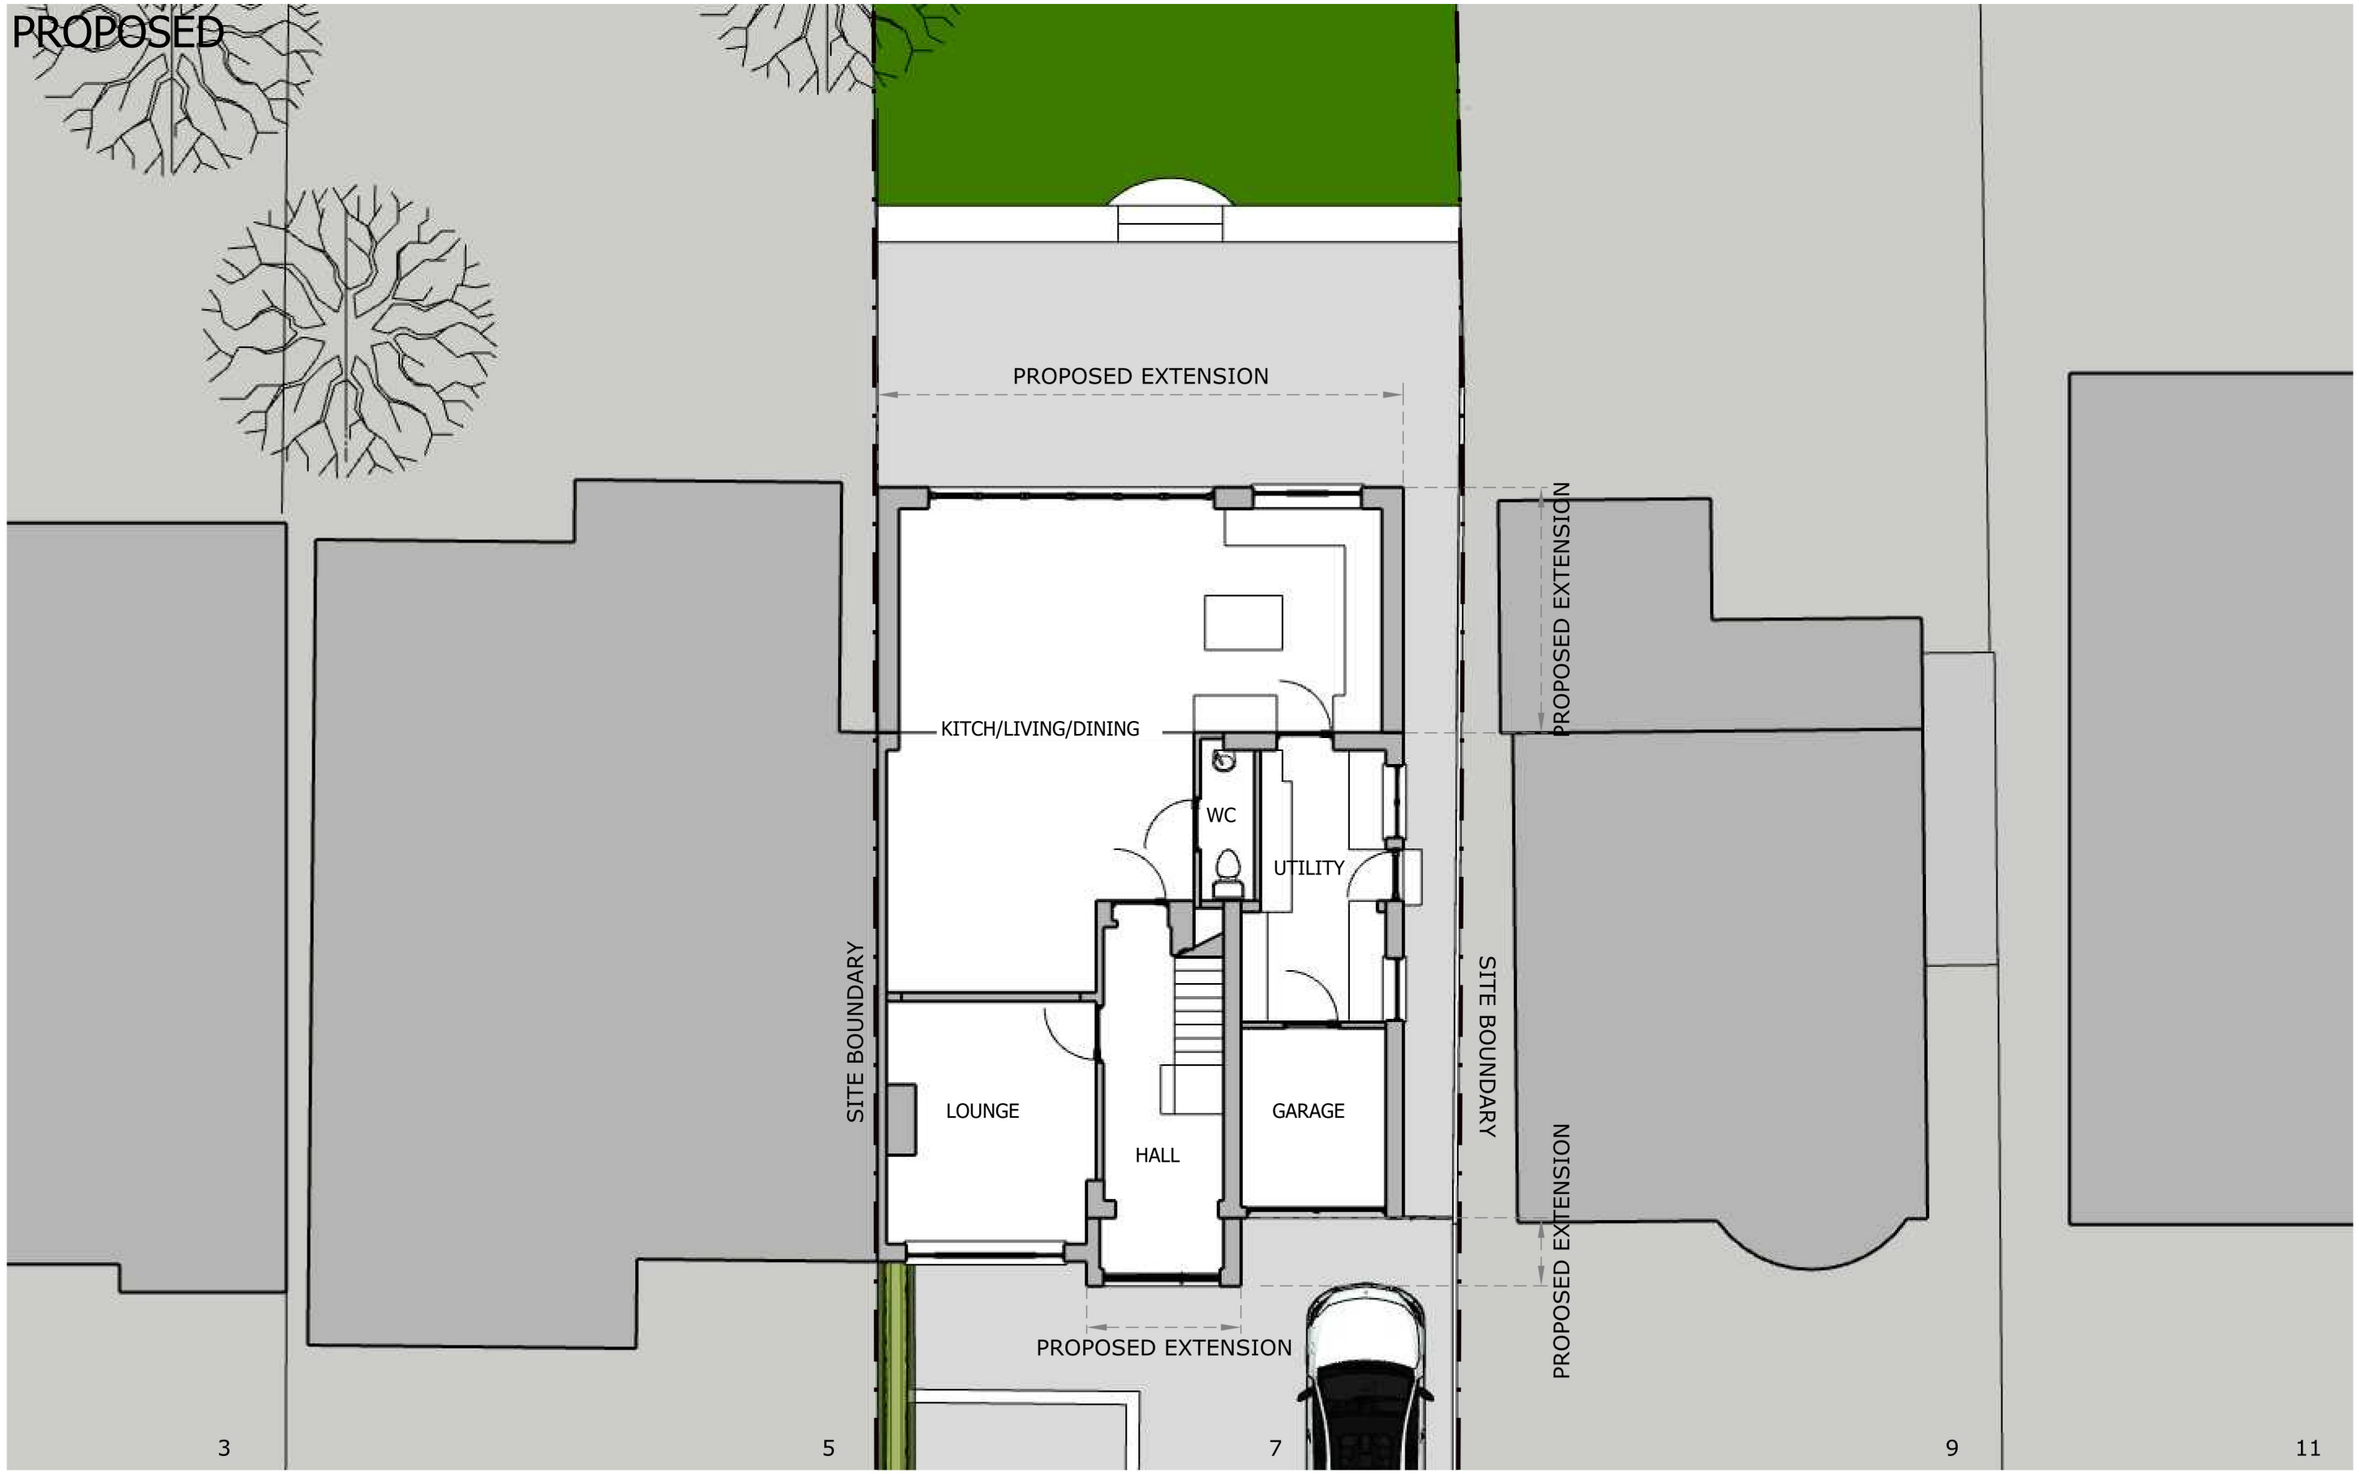

GROUND FLOOR PLAN

SCALE BAR 1:100

0m 5m 10m 20m

2-4c Jubilee House, 3 The Drive, Brentwood, Essex, CM13 3FR
Tel: 01277 725252
Email: info@2-4c.co.uk Web:http://2-4c.co.uk

IF THIS LINE ABOVE MEASURES 100mm THE DRAWING IS SCALED AS SHOWN

DO NOT SCALE FROM THIS DRAWING. ALL DIMENSIONS & LEVELS TO BE CHECKED ON SITE PRIOR TO THE COMMENCMENT OF ANY WORK. CHECK THAT THIS DRAWINGS IS THE LATEST REVISION. REFER ANY DISCREPANCY TO 2-4c. IF IN DOUPT ASK.
ALL DIMENSIONS ARE IN MILLIMETRES. © THIS DRAWING IS COPYRIGHT.


PROJECT DESCRIPTION
REAR SIDE & ROOF EXTENSIONS Inc.
INTERNAL ALTERATIONS

DRAWING DESCRIPTION
GROUND FLOOR PLAN

SCALE	JOB NO.	
1:100@A3	26-750	
DATE	DWG NO	REV NO.
Nov, 26	P 11	.

CHECKED BY SH
DRAWN BY OB
CLIENT Mr A Smith
PROJECT ADDRESS 7 RIVER DRIVE UPMINSTER RM14 1AR

PROPOSED

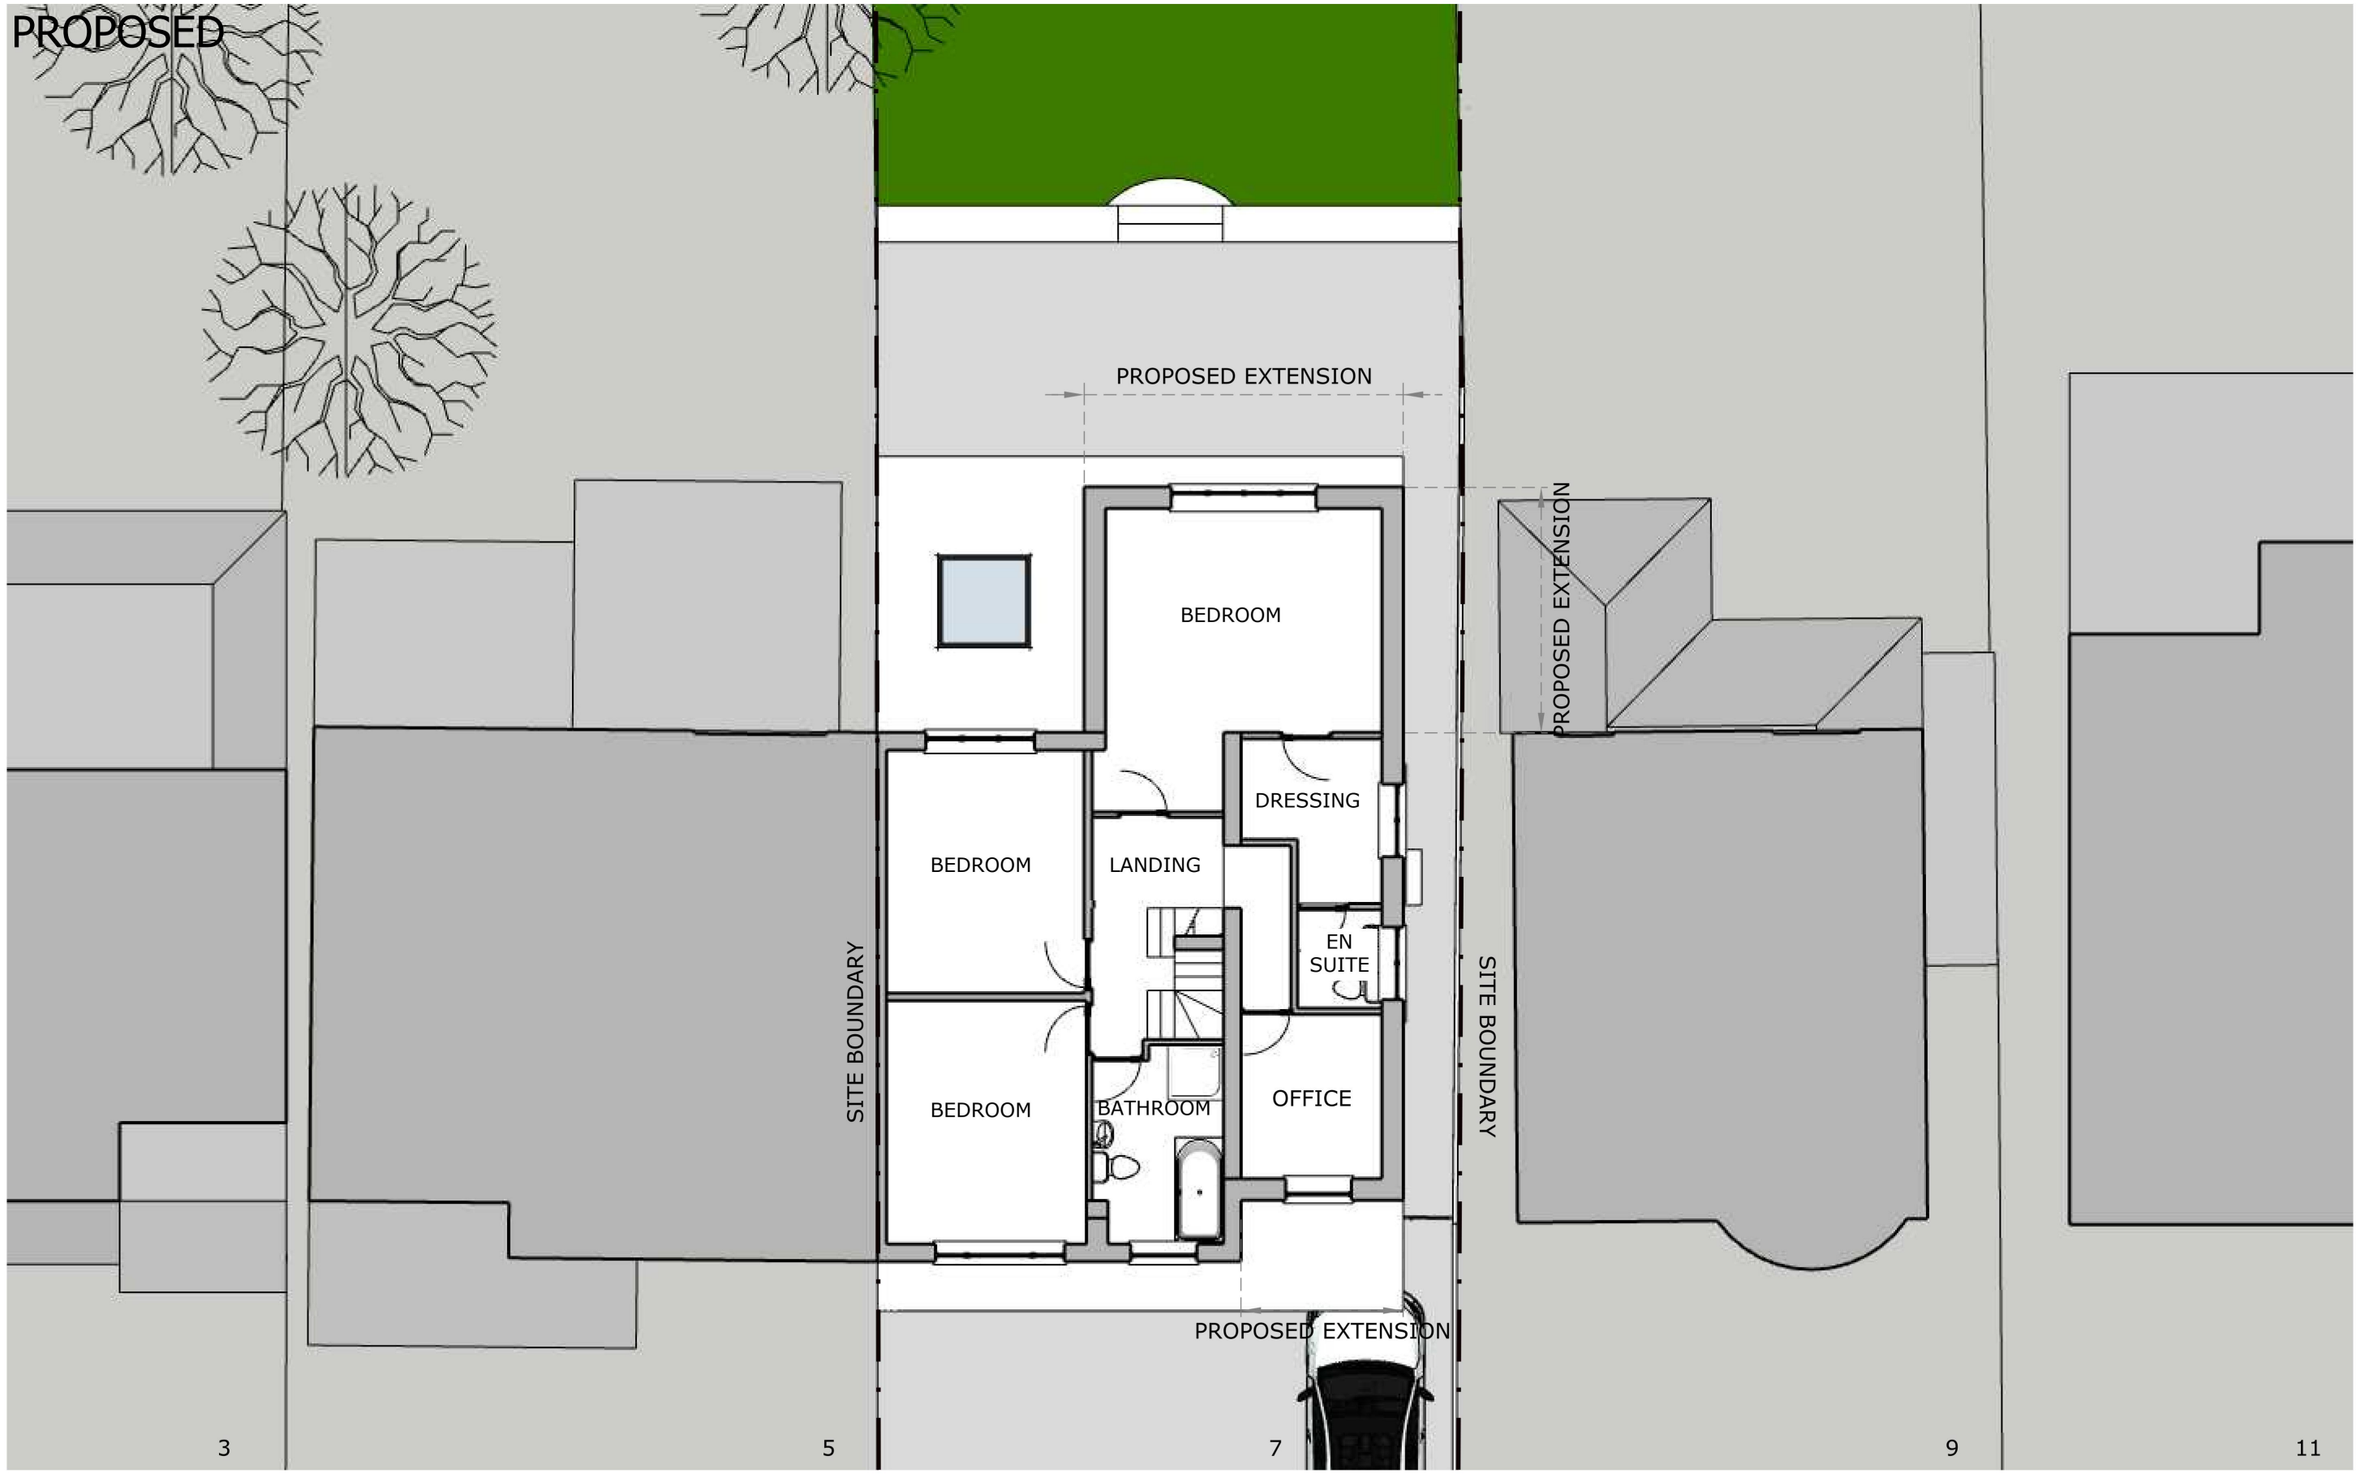

FIRST FLOOR PLAN

SCALE BAR 1:100

0m 5m 10m 20m

2-4c ARCHITECTURAL TECHNOLOGY ARCHITECTURAL VISUALIZATION

2-4c Jubilee House, 3 The Drive, Brentwood, Essex, CM13 3FR

Tel: 01277 725252

Email: info@2-4c.co.uk Web:http://2-4c.co.uk

IF THIS LINE ABOVE MEASURES 100mm THE DRAWING IS SCALED AS SHOWN

DO NOT SCALE FROM THIS DRAWING. ALL DIMENSIONS & LEVELS TO BE CHECKED ON SITE PRIOR TO THE COMMENCMENT OF ANY WORK. CHECK THAT THIS DRAWINGS IS THE LATEST REVISION. REFER ANY DISCREPANCY TO 2-4c. IF IN DOUPT ASK.

ALL DIMENSIONS ARE IN MILLIMETRES. © THIS DRAWING IS COPYRIGHT.

PROJECT DESCRIPTION
REAR SIDE & ROOF EXTENSIONS Inc.
INTERNAL ALTERATIONS

DRAWING DESCRIPTION
FIRST FLOOR PLAN

SCALE	JOB NO.	
1:100@A3	26-750	
DATE	DWG NO	REV NO.
Nov, 26	P 12	.


CHECKED BY SH

DRAWN BY OB

CLIENT Mr A Smith

PROJECT ADDRESS 7 RIVER DRIVE UPMINSTER RM14 1AR

PROPOSED

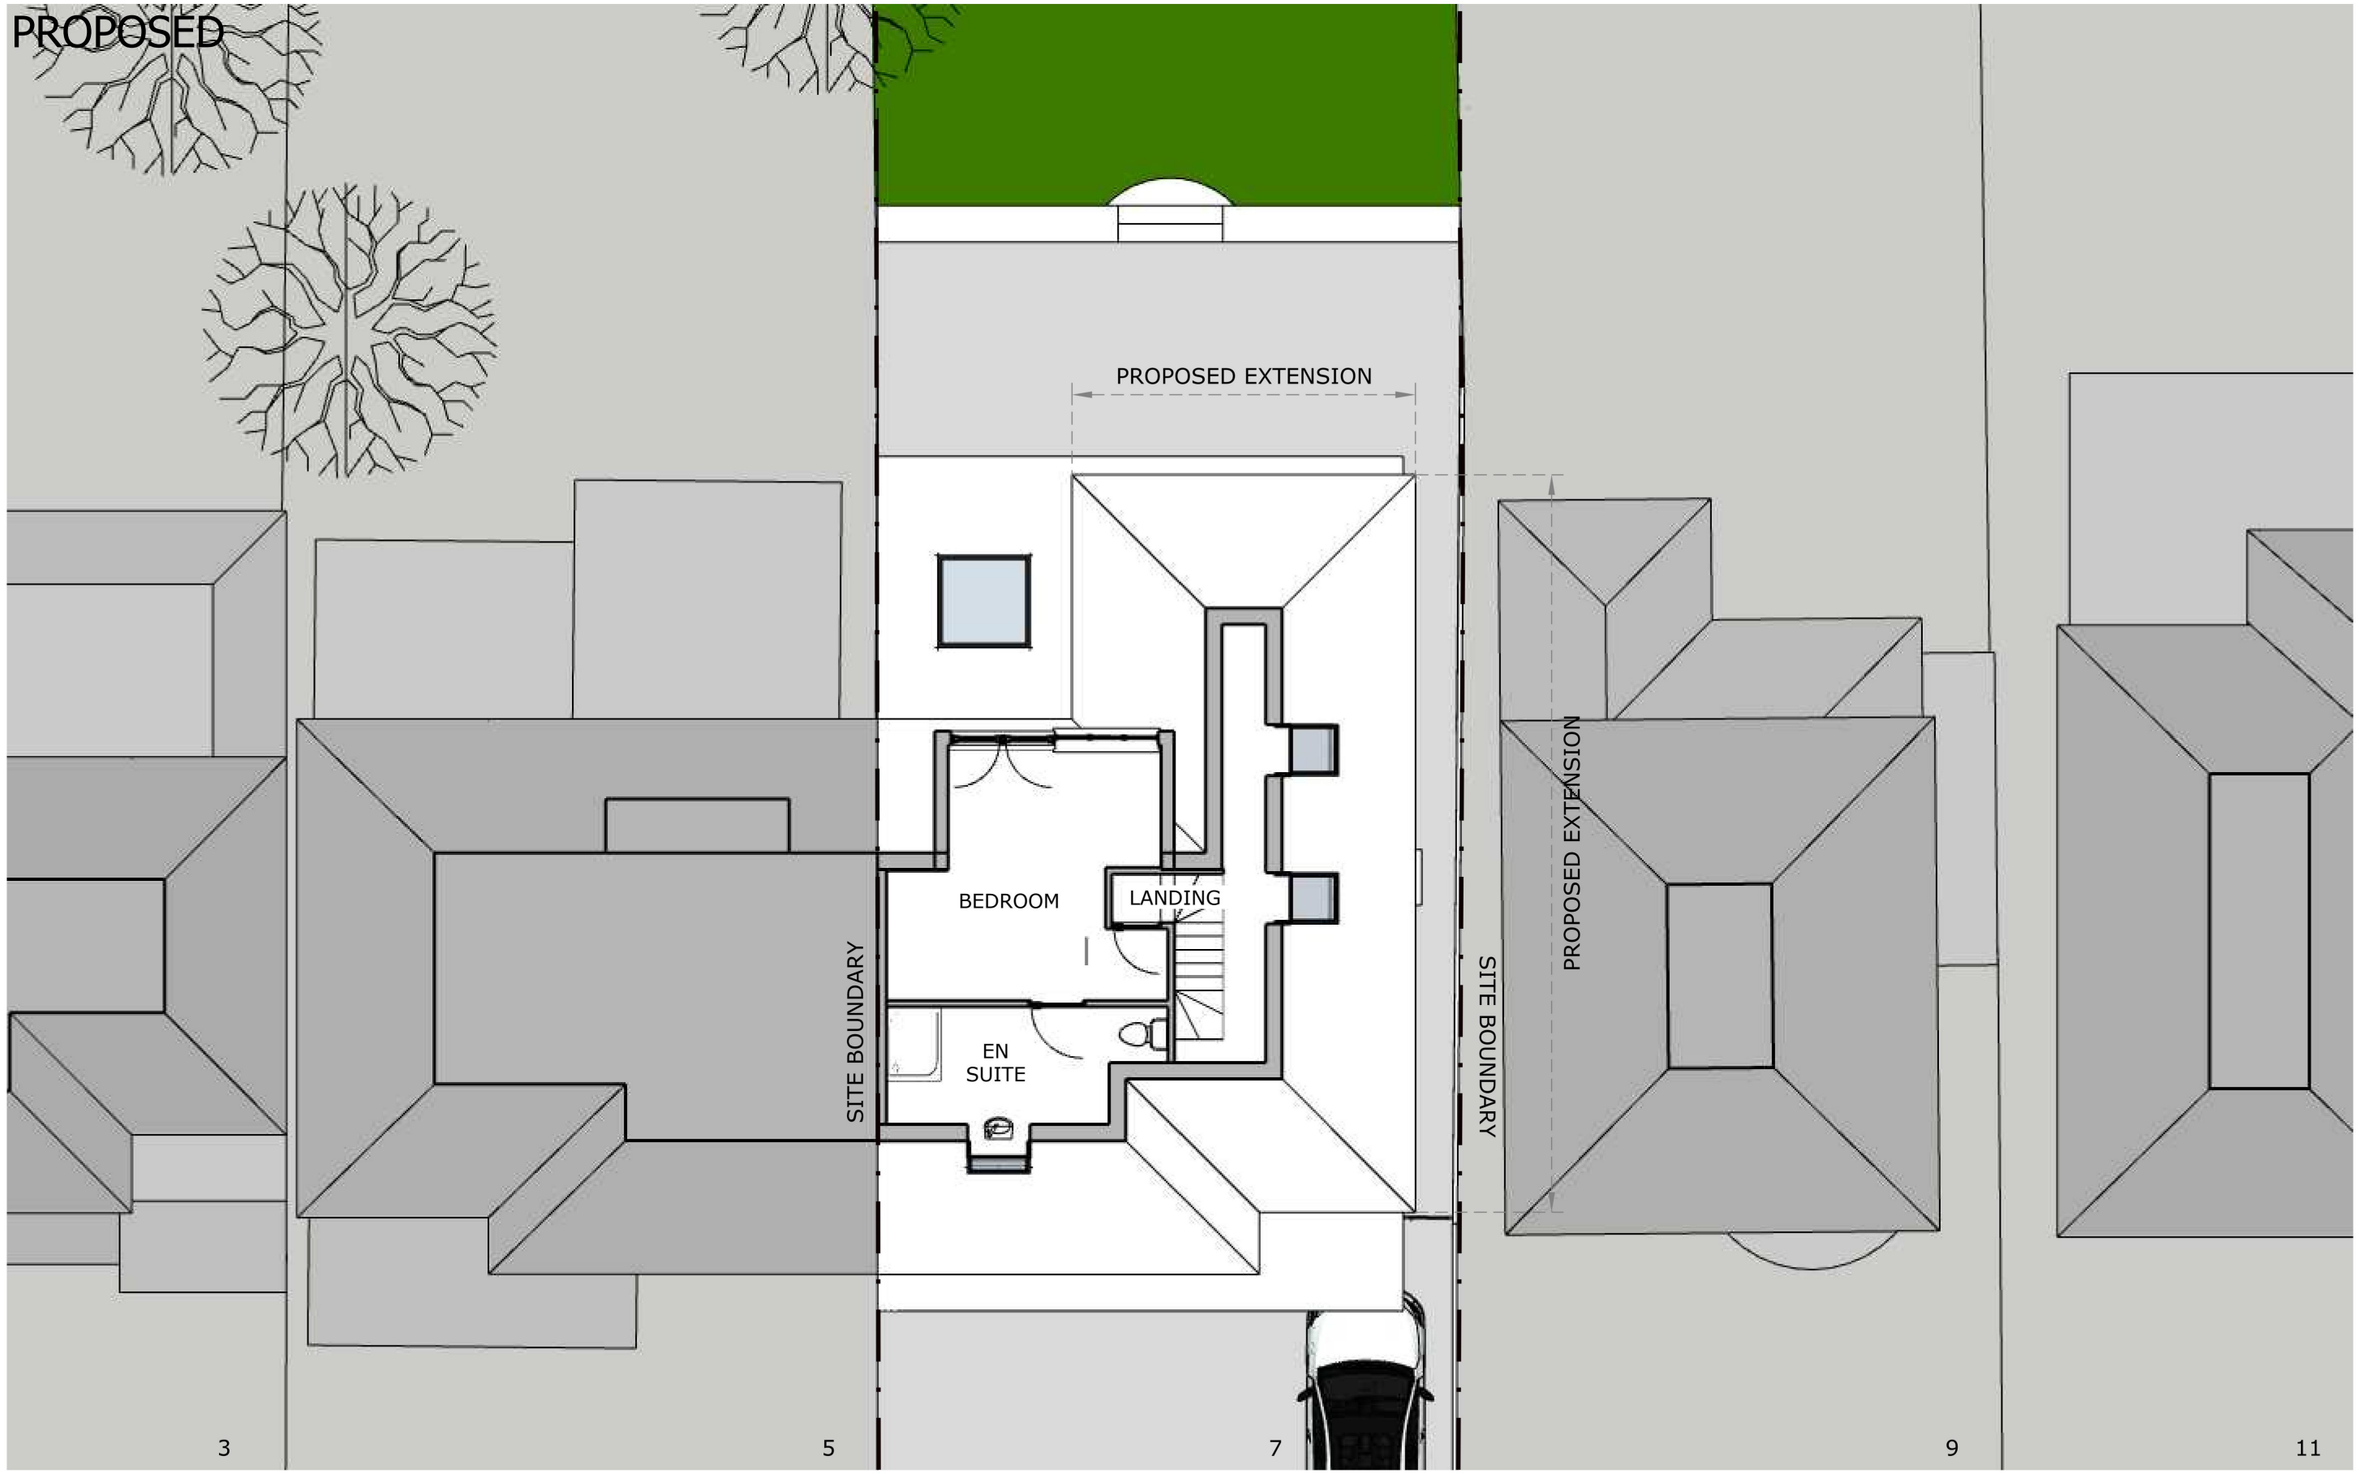

SECOND FLOOR PLAN

SCALE BAR 1:100

0m 5m 10m 20m

2-4c Jubilee House, 3 The Drive, Brentwood, Essex, CM13 3FR
Tel: 01277 725252
Email: info@2-4c.co.uk Web:http://2-4c.co.uk

IF THIS LINE ABOVE MEASURES 100mm THE DRAWING IS SCALED AS SHOWN

DO NOT SCALE FROM THIS DRAWING. ALL DIMENSIONS & LEVELS TO BE CHECKED ON SITE PRIOR TO THE COMMENCMENT OF ANY WORK. CHECK THAT THIS DRAWINGS IS THE LATEST REVISION. REFER ANY DISCREPANCY TO 2-4c. IF IN DOUPT ASK.
ALL DIMENSIONS ARE IN MILLIMETRES. © THIS DRAWING IS COPYRIGHT.

PROJECT DESCRIPTION
REAR SIDE & ROOF EXTENSIONS Inc.
INTERNAL ALTERATIONS


DRAWING DESCRIPTION
SECOND FLOOR PLAN

SCALE	JOB NO.	
1:100@A3	26-750	
DATE	DWG NO	REV NO.
Nov, 26	P 13	.

DRAWN BY OB
CHECKED BY SH

CLIENT
Mr A Smith

PROJECT ADDRESS
7 RIVER DRIVE UPMINSTER RM14 1AR

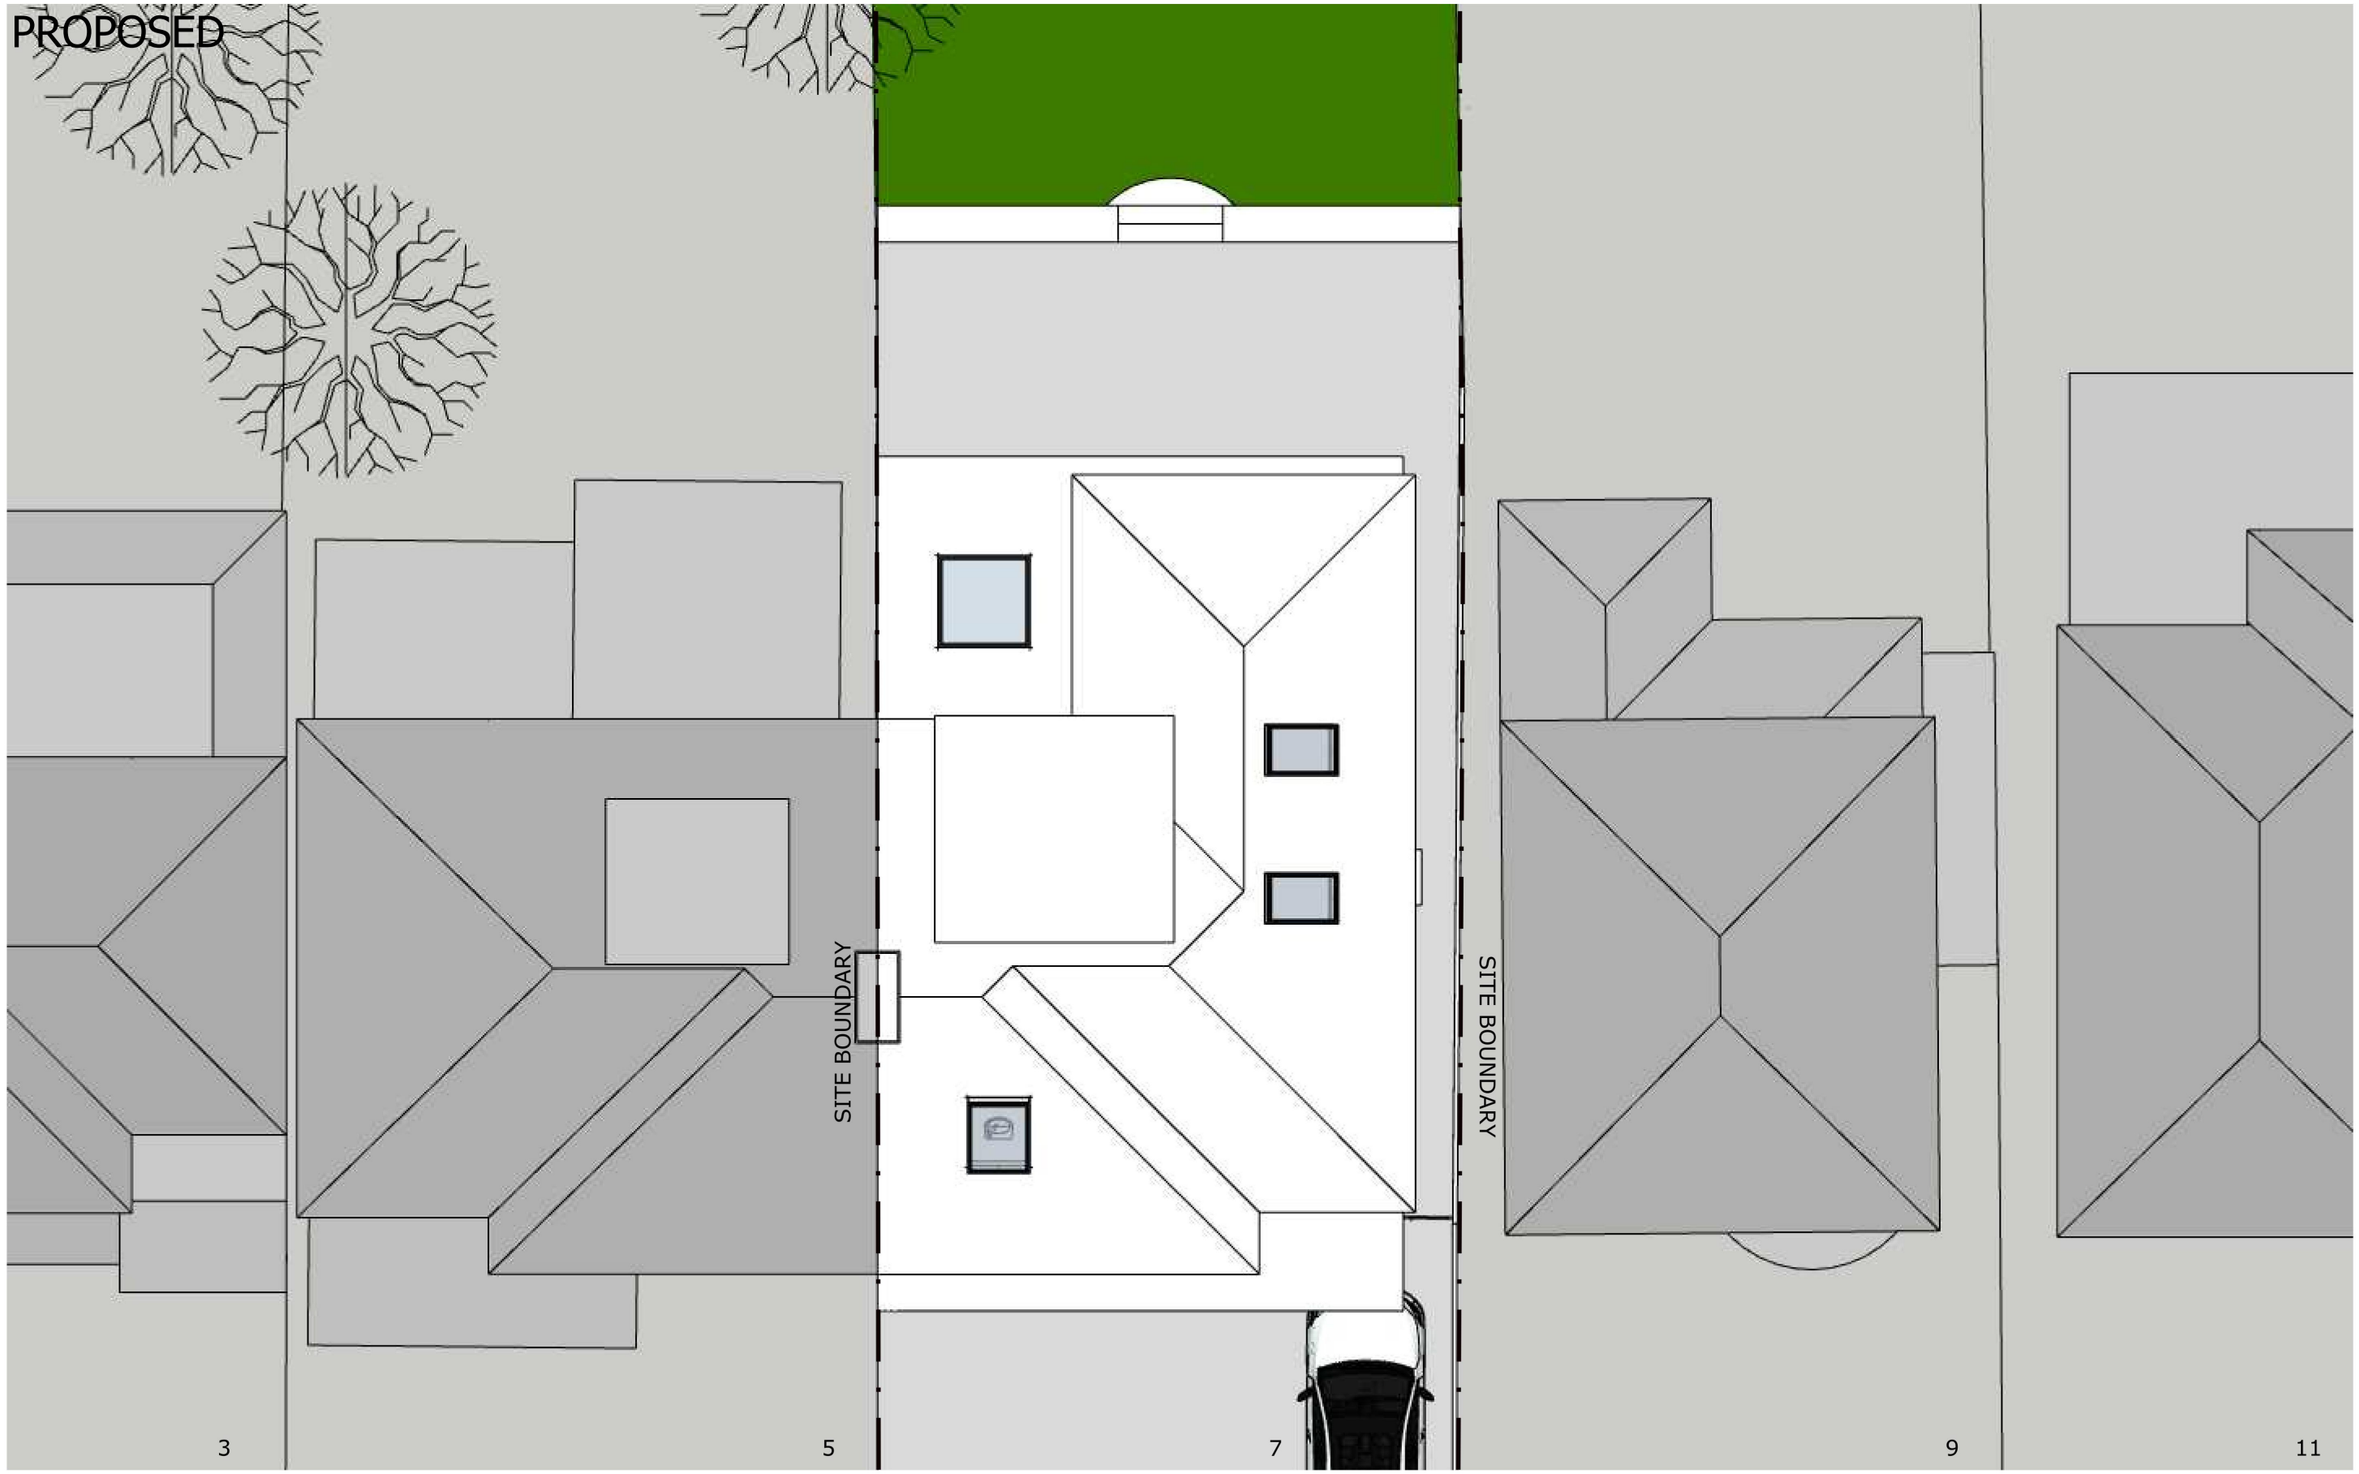

ROOF PLAN

SCALE BAR 1:100

0m 5m 10m 20m

2-4c Jubilee House, 3 The Drive, Brentwood, Essex, CM13 3FR
Tel: 01277 725252
Email: info@2-4c.co.uk Web:http://2-4c.co.uk

IF THIS LINE ABOVE MEASURES 100mm THE DRAWING IS SCALED AS SHOWN

DO NOT SCALE FROM THIS DRAWING. ALL DIMENSIONS & LEVELS TO BE CHECKED ON SITE PRIOR TO THE COMMENCMENT OF ANY WORK. CHECK THAT THIS DRAWINGS IS THE LATEST REVISION. REFER ANY DISCREPANCY TO 2-4c. IF IN DOUPT ASK. ALL DIMENSIONS ARE IN MILLIMETRES.

© THIS DRAWING IS COPYRIGHT.

PROJECT DESCRIPTION
REAR SIDE & ROOF EXTENSIONS Inc.
INTERNAL ALTERATIONS

DRAWING DESCRIPTION
ROOF PLAN

SCALE	JOB NO.	
1:100@A3	26-750	
DATE	DWG NO	REV NO.
Nov, 26	P 14	.

DRAWN BY OB
CHECKED BY SH

CLIENT Mr A Smith

PROJECT ADDRESS 7 RIVER DRIVE UPMINSTER RM14 1AR

PROPOSED




FRONT ELEVATION (NORTH)



SIDE ELEVATION (WEST)

SCALE BAR 1:100

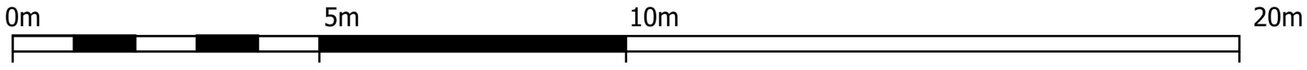

2-4c ARCHITECTURAL TECHNOLOGY ARCHITECTURAL VISUALIZATION

2-4c Jubilee House, 3 The Drive, Brentwood, Essex, CM13 3FR

Tel: 01277 725252

Email: info@2-4c.co.uk Web:http://2-4c.co.uk

IF THIS LINE ABOVE MEASURES 100mm THE DRAWING IS SCALED AS SHOWN

DO NOT SCALE FROM THIS DRAWING. ALL DIMENSIONS & LEVELS TO BE CHECKED ON SITE PRIOR TO THE COMMENCMENT OF ANY WORK. CHECK THAT THIS DRAWINGS IS THE LATEST REVISION. REFER ANY DISCREPANCY TO 2-4c. IF IN DOUPT ASK. ALL DIMENSIONS ARE IN MILLIMETRES.

© THIS DRAWING IS COPYRIGHT.

PROJECT DESCRIPTION
REAR SIDE & ROOF EXTENSIONS Inc.
INTERNAL ALTERATIONS

DRAWING DESCRIPTION
FRONT & SIDE ELEVATIONS

SCALE 1:100@A3

DATE Nov, 26

JOB NO. 26-750

DWG NO P 15

REV NO. .

CHECKED BY SH

DRAWN BY OB


CLIENT Mr A Smith

PROJECT ADDRESS 7 RIVER DRIVE UPMINSTER RM14 1AR

PROPOSED




REAR ELEVATION (SOUTH)

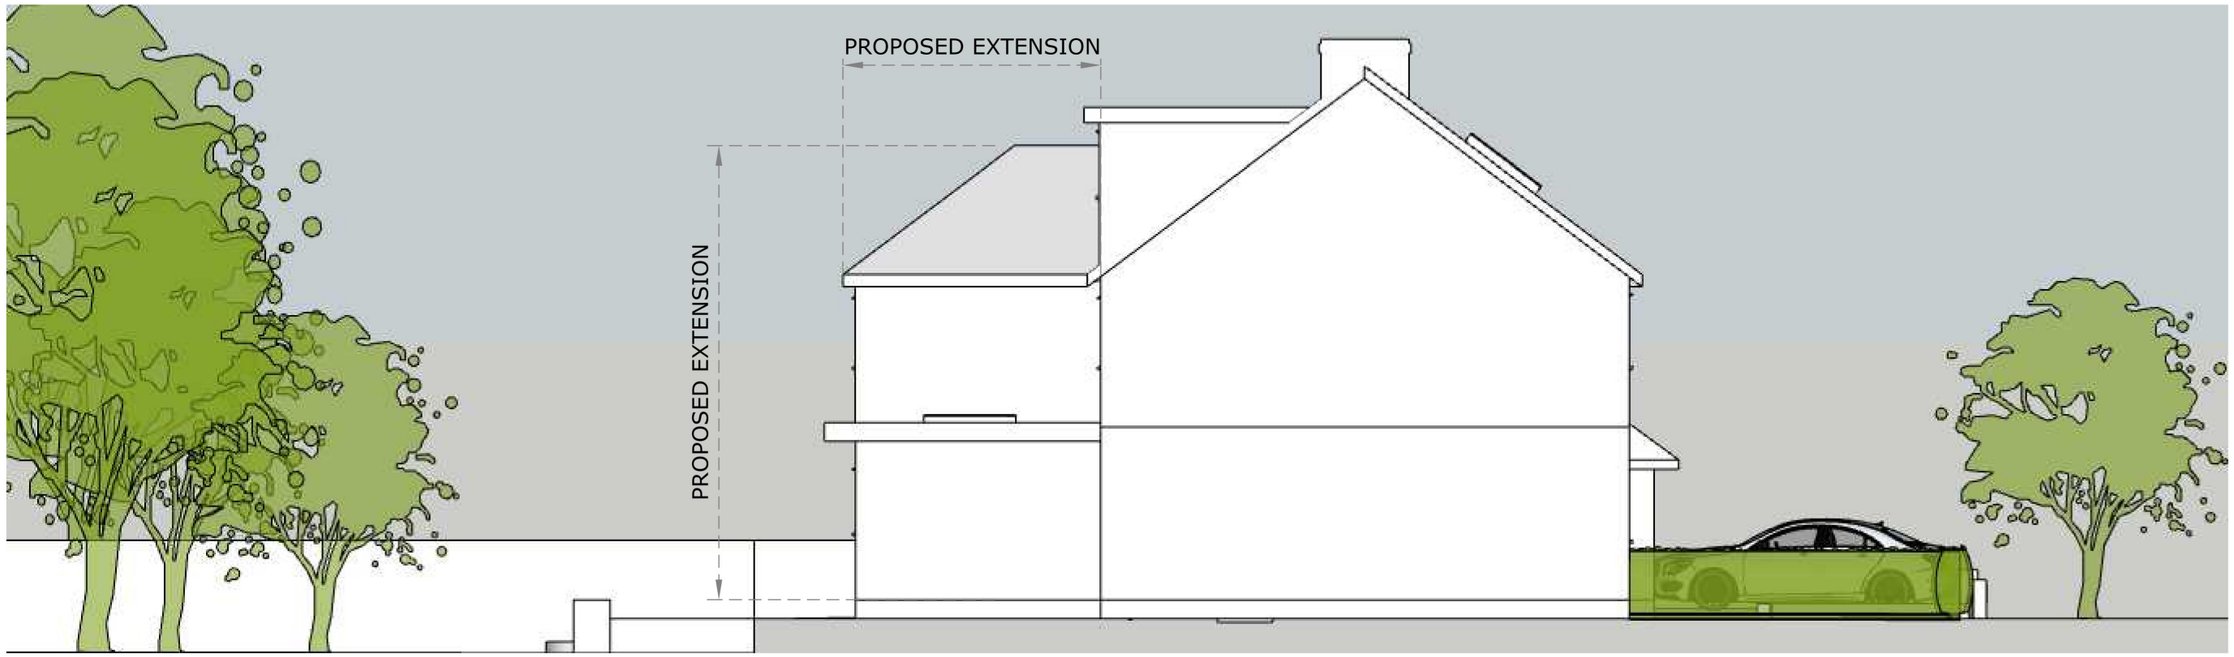

SIDE ELEVATION (EAST)

SCALE BAR 1:100

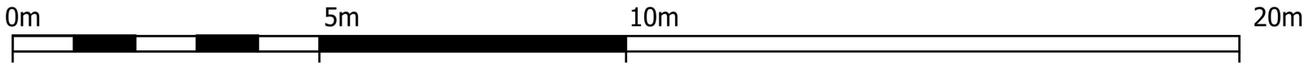

2-4c ARCHITECTURAL TECHNOLOGY ARCHITECTURAL VISUALIZATION

2-4c Jubilee House, 3 The Drive, Brentwood, Essex, CM13 3FR

Tel: 01277 725252

Email: info@2-4c.co.uk Web:http://2-4c.co.uk

IF THIS LINE ABOVE MEASURES 100mm THE DRAWING IS SCALED AS SHOWN

DO NOT SCALE FROM THIS DRAWING. ALL DIMENSIONS & LEVELS TO BE CHECKED ON SITE PRIOR TO THE COMMENCMENT OF ANY WORK. CHECK THAT THIS DRAWINGS IS THE LATEST REVISION. REFER ANY DISCREPANCY TO 2-4c. IF IN DOUPT ASK.
ALL DIMENSIONS ARE IN MILLIMETRES. © THIS DRAWING IS COPYRIGHT.

PROJECT DESCRIPTION
REAR SIDE & ROOF EXTENSIONS Inc.
INTERNAL ALTERATIONS

DRAWING DESCRIPTION
REAR & SIDE ELEVATIONS

SCALE 1:100@A3

DATE Nov, 26

JOB NO. 26-750

DWG NO P 16

REV NO. .


CHECKED BY SH

DRAWN BY OB

CLIENT Mr A Smith

PROJECT ADDRESS 7 RIVER DRIVE UPMINSTER RM14 1AR

PROPOSED PLAN DEMONSTRATING ACCEPTABLE LIGHT LEVELS

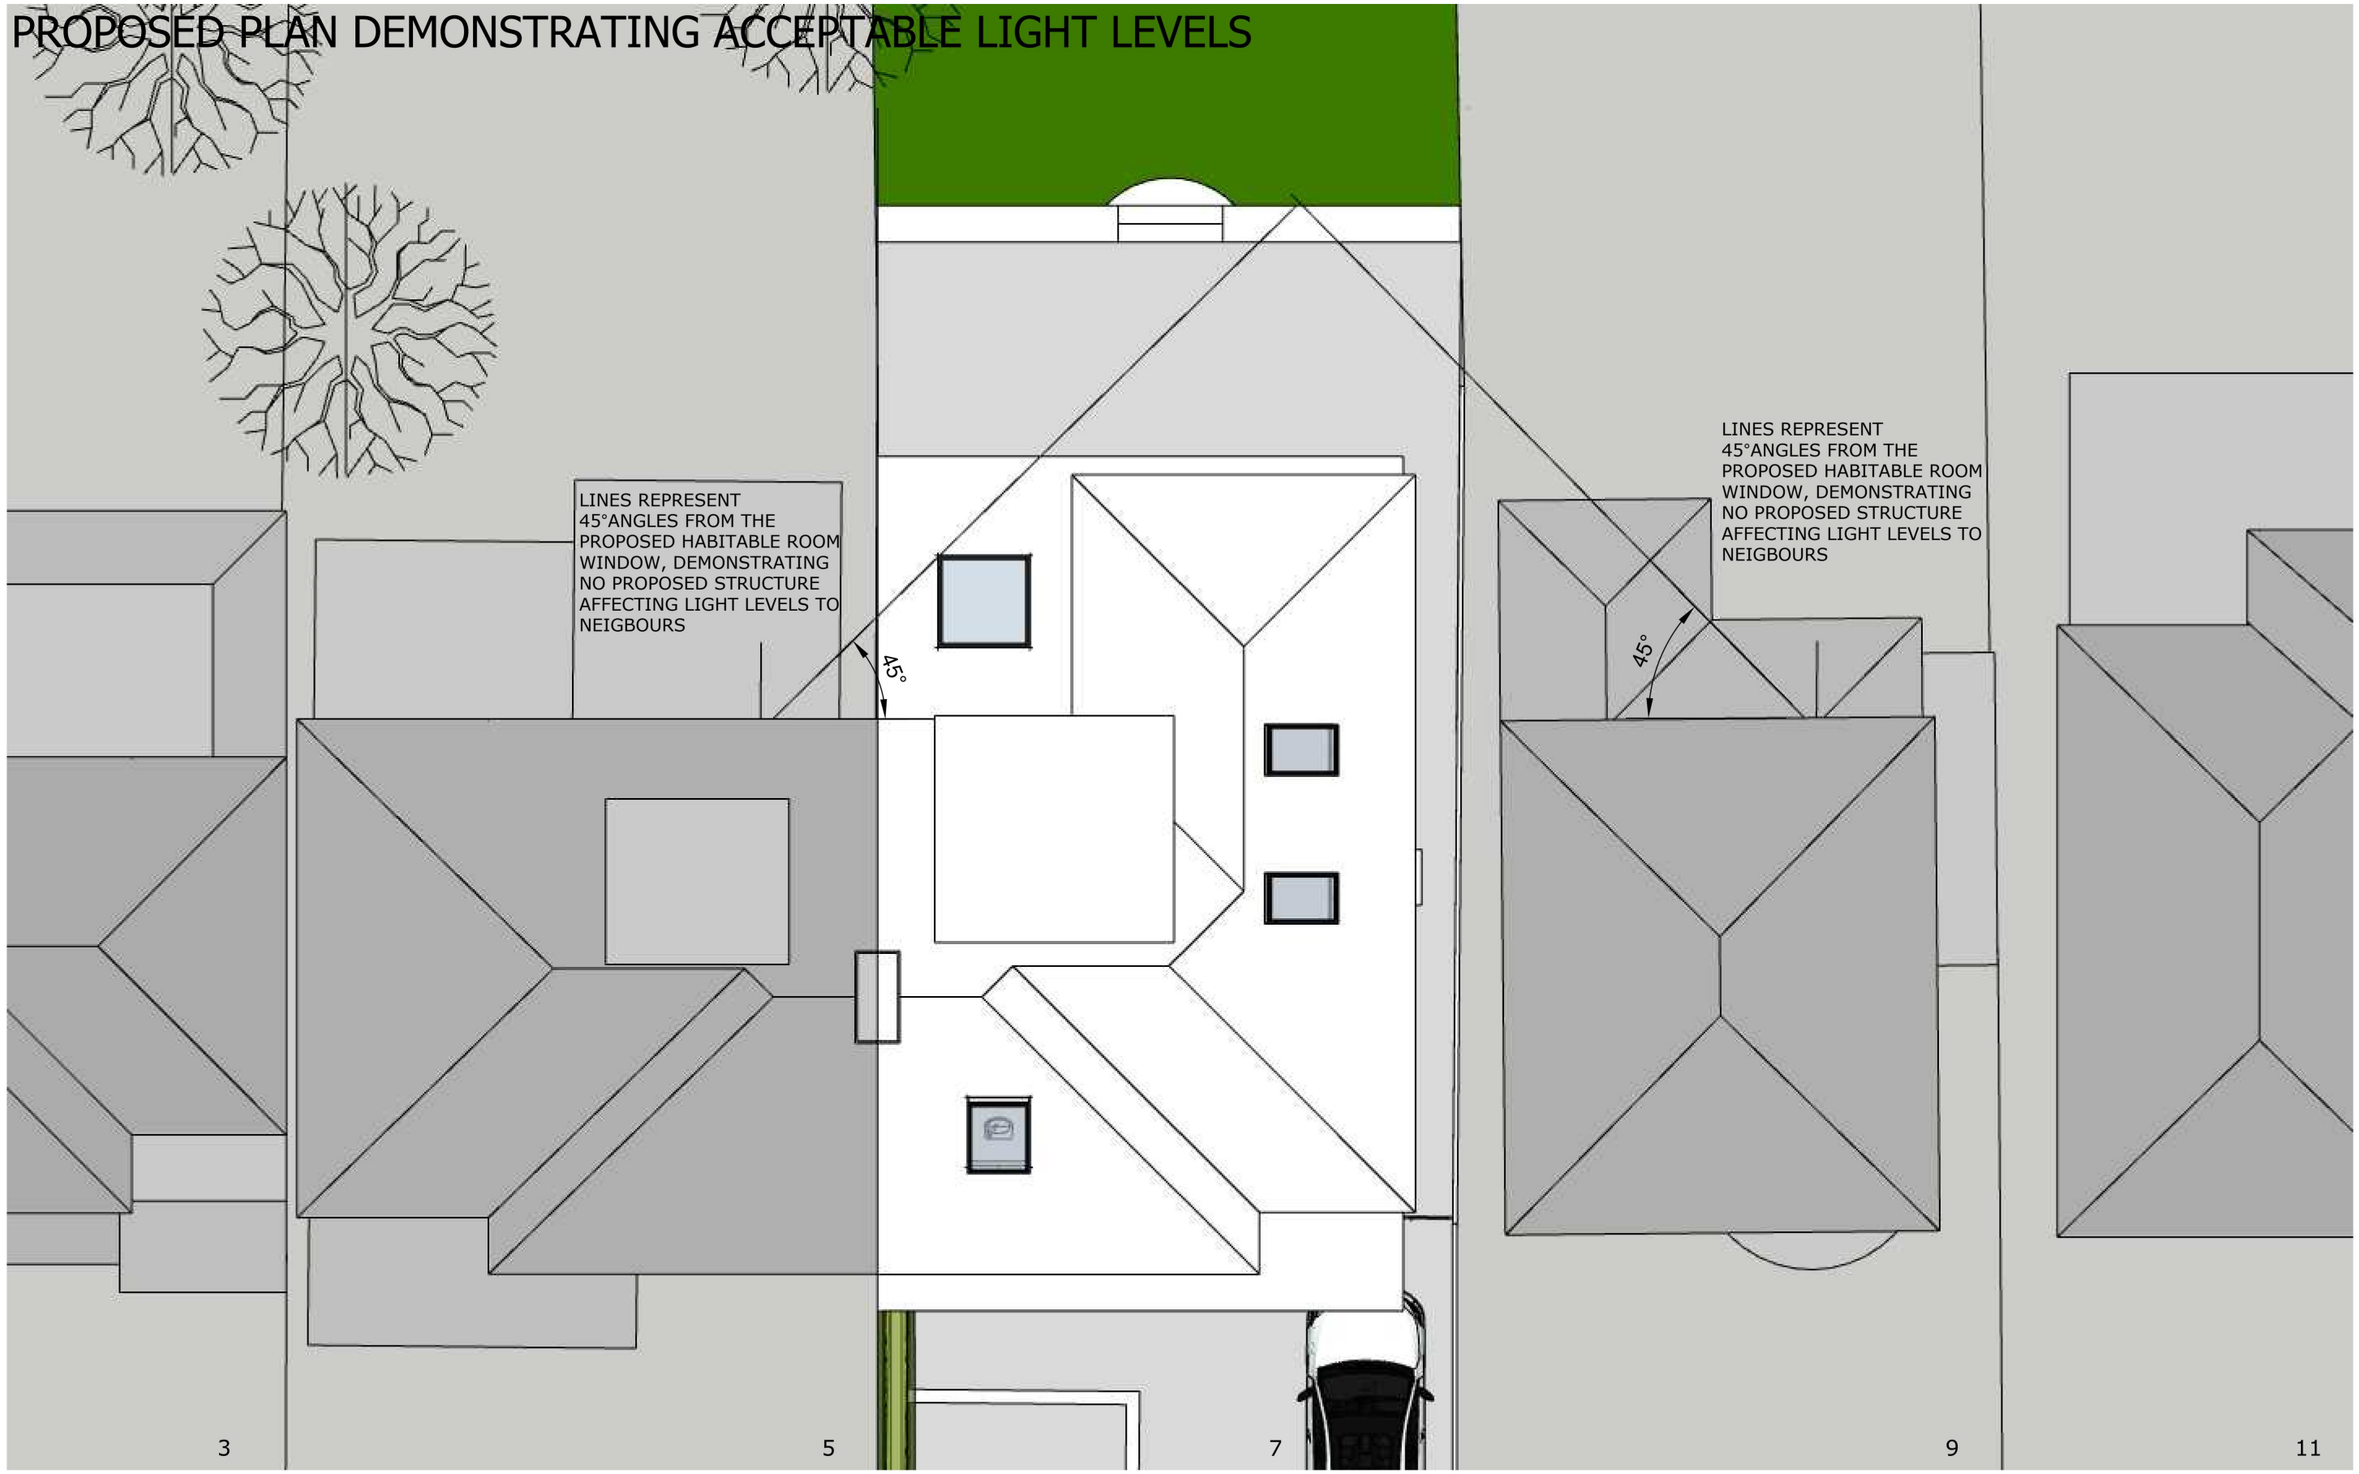

ROOF PLAN

SCALE BAR 1:100

0m 5m 10m 20m

2-4c ARCHITECTURAL TECHNOLOGY ARCHITECTURAL VISUALIZATION

2-4c Jubilee House, 3 The Drive, Brentwood, Essex, CM13 3FR

Tel: 01277 725252

Email: info@2-4c.co.uk Web:http://2-4c.co.uk

IF THIS LINE ABOVE MEASURES 100mm THE DRAWING IS SCALED AS SHOWN

DO NOT SCALE FROM THIS DRAWING. ALL DIMENSIONS & LEVELS TO BE CHECKED ON SITE PRIOR TO THE COMMENCMENT OF ANY WORK. CHECK THAT THIS DRAWINGS IS THE LATEST REVISION. REFER ANY DISCREPANCY TO 2-4c. IF IN DOUPT ASK. ALL DIMENSIONS ARE IN MILLIMETRES.

© THIS DRAWING IS COPYRIGHT.

PROJECT DESCRIPTION: REAR SIDE & ROOF EXTENSIONS Inc. INTERNAL ALTERATIONS

DRAWING DESCRIPTION: ROOF PLAN

SCALE: 1:100@A3

DATE: Nov, 26

JOB NO.: 26-750

DWG NO: P 19

REV NO.: .

CHECKED BY: SH

DRAWN BY: OB

CLIENT: Mr A Smith

PROJECT ADDRESS: 7 RIVER DRIVE UPMINSTER RM14 1AR