

NOTES:

- Dimensions are not to be scaled from this drawing by contractors. The contractor is requested to check all dimensions before the work started.
- Report any discrepancies to the client or architect before undertaking the work described in the drawings.
- Dimensions are approximate site dimensions and are to be verified by the contractor on site before any fabrication/site works i.e foundations etc occur
- Contractor is responsible for all temporary propping to existing structure

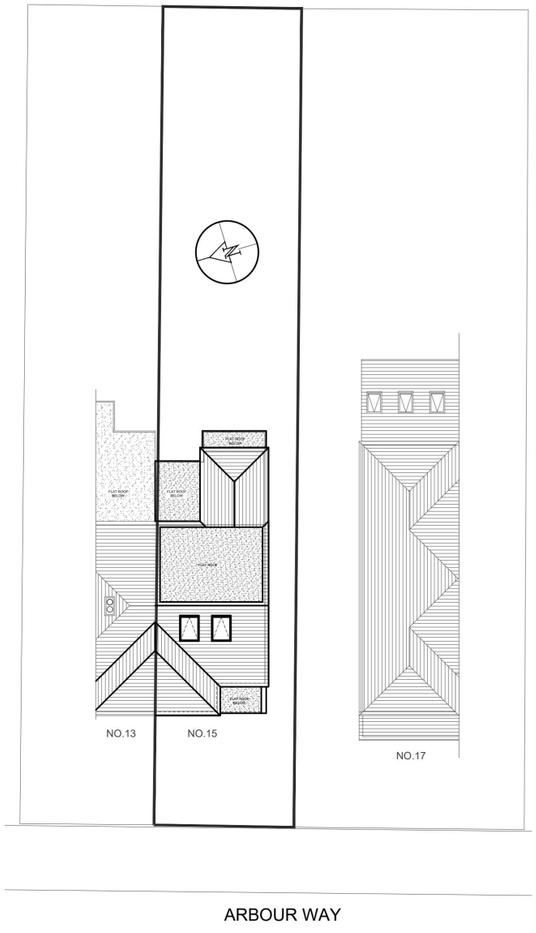

01 - EXISTING BLOCK PLAN

SCALE 1:250 0 1 2m 3 4 5m Scale

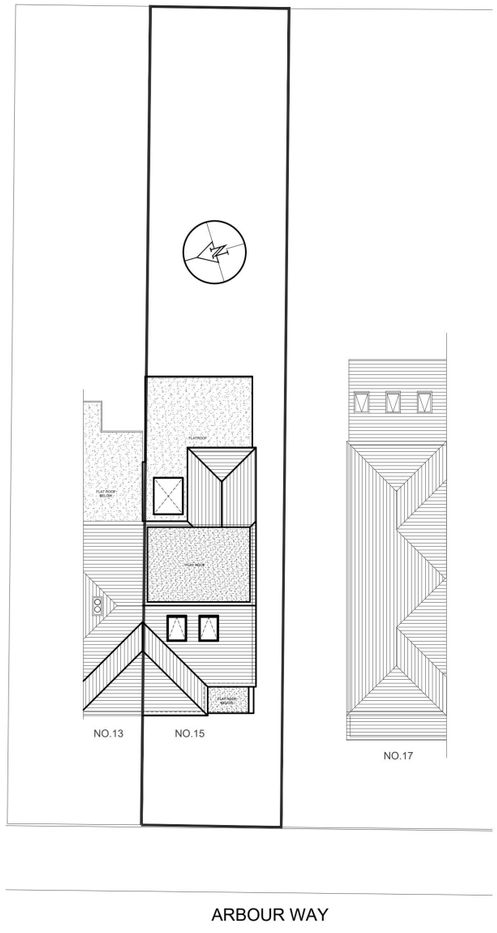

02 - PROPOSED BLOCK PLAN

SCALE 1:250 0 1 2m 3 4 5m Scale



03 - OS MAP SCALE 1:1250

REVISIONS			
NO.	DESCRIPTION	DATE	BY


HOUSE-HOLDER APLICATION

DESIGN ENDEAVOURS LTD
M: 07869580774, 07824773079
E: design.endeavour@gmail.com


Project: 15 ARBOUR WAY HORNCHURCH LONDON, RM12 5BS			
Title: OS MAP & BLOCK PLANS			
Scale: As shown@A3	Drawn: FA	Approved:	Date: OCT-26
Job No.: DE-1366/26	Drawing No.: PH-15AW-01		Rev.:


NOTES

- Dimensions are not to be scaled from this drawing by contractors. The contractor is requested to check all dimensions before the work started.
- Report any discrepancies to the client or architect before undertaking the work described in the drawings.
- Dimensions are approximate site dimensions and are to be verified by the contractor on site before any fabrication/site works i.e foundations etc occur
- Contractor is responsible for all temporary propping to existing structure

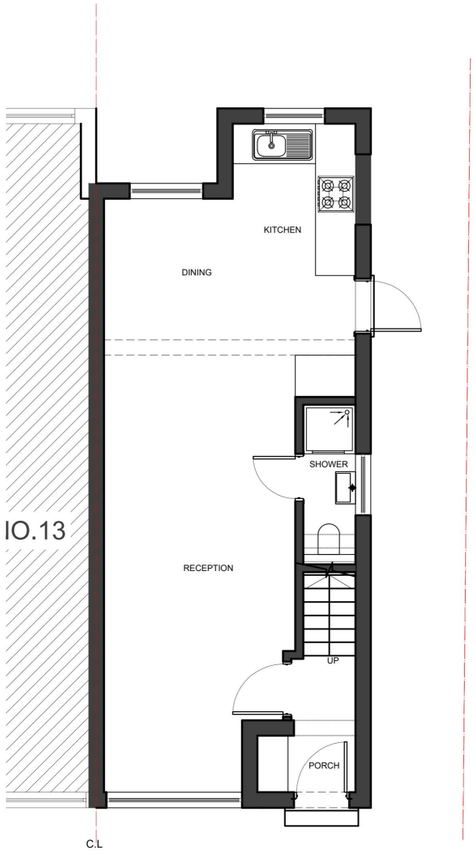


01 - GROUND FLOOR PLAN

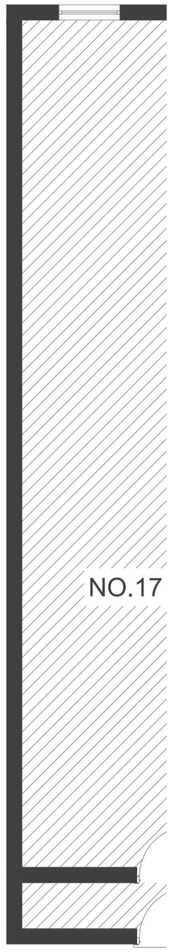

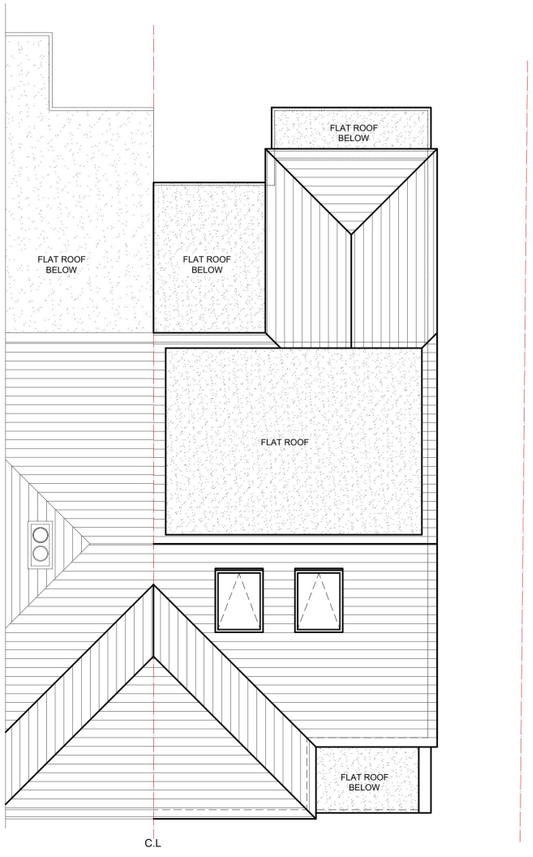


02 - ROOF PLAN

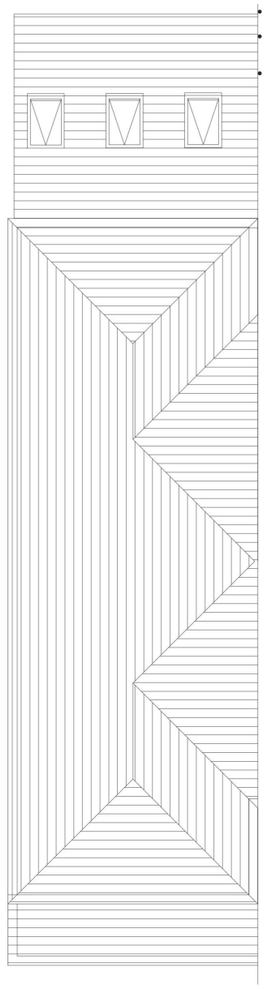



03 - REAR ELEVATION

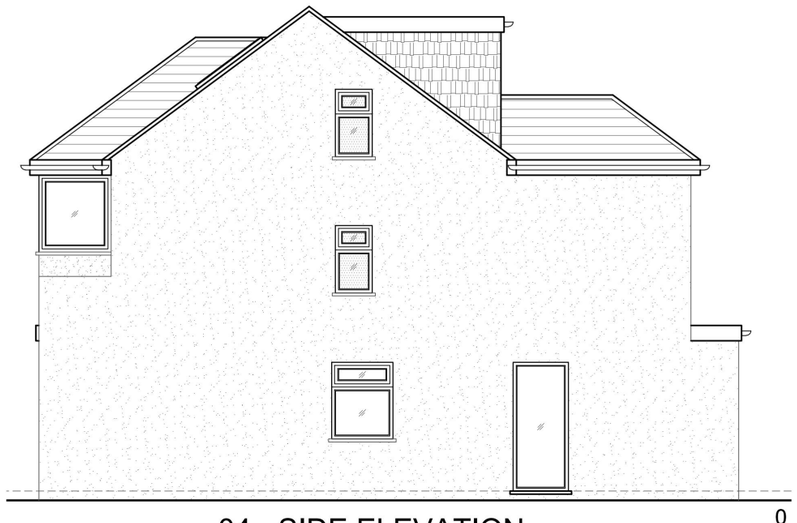

04 - SIDE ELEVATION

0 1 2m 3 4 5m
Scale

REVISIONS			
NO.	DESCRIPTION	DATE	BY

HOUSE-HOLDER APLICATION

DESIGN ENDEAVOURS LTD
M: 07869580774, 07824773079
E: design.endeavour@gmail.com


Project: 15 ARBOUR WAY HORNCHURCH
LONDON, RM12 5BS

Title: EXISTING PLANS & ELEVATIONS


Scale	Drawn	Approved	Date
1:100@A3	FA		OCT-26
Job No.	Drawing No.		Rev.
DE-1366/26	PH-15AW-02		


NOTES

- Dimensions are not to be scaled from this drawing by contractors. The contractor is requested to check all dimensions before the work started.
- Report any discrepancies to the client or architect before undertaking the work described in the drawings.
- Dimensions are approximate site dimensions and are to be verified by the contractor on site before any fabrication/site works i.e foundations etc occur
- Contractor is responsible for all temporary propping to existing structure

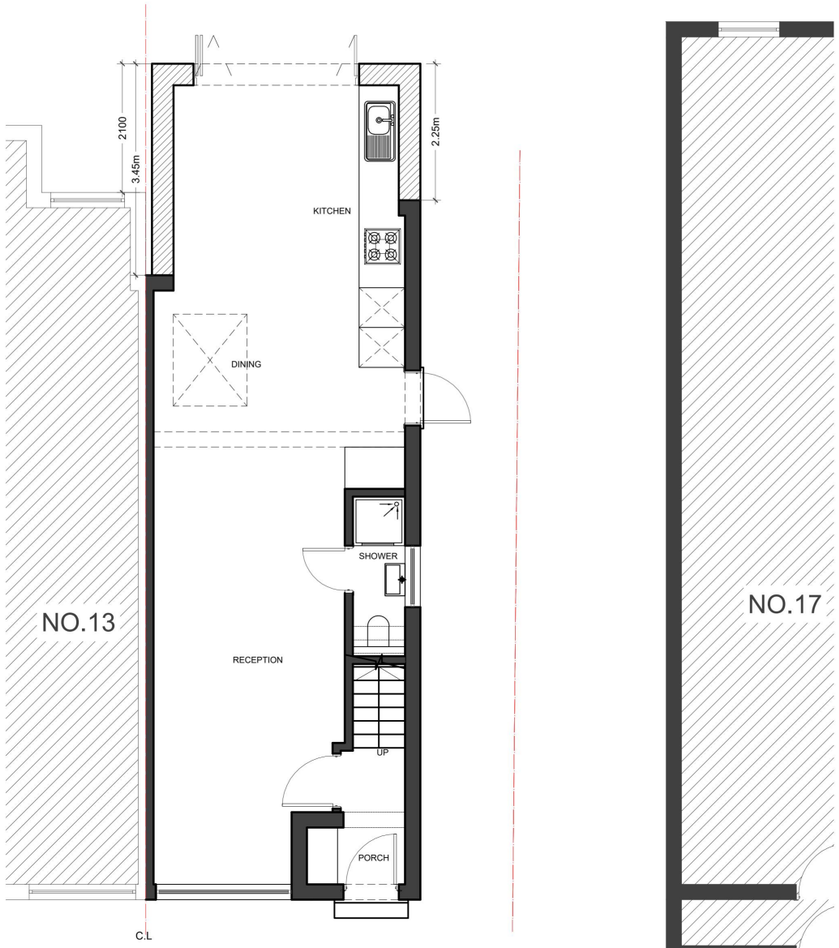

01 - GROUND FLOOR PLAN

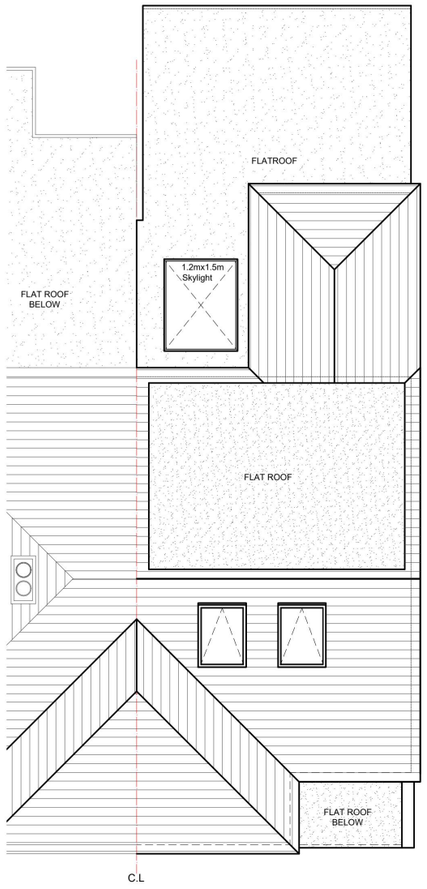

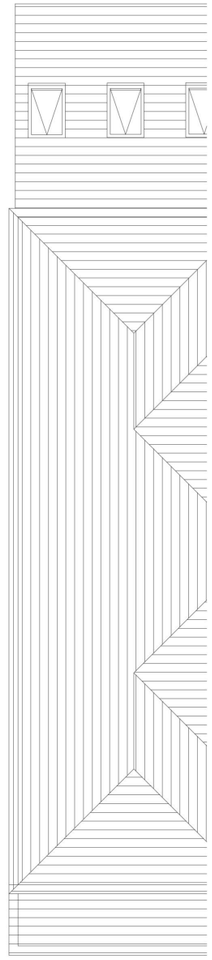

02 - ROOF PLAN



04 - REAR ELEVATION



05 - SIDE ELEVATION

LEGEND:

- EXISTING
- PROPOSED
- DEMOLISHED

0 1 2m 3 4 5m

Scale

REVISIONS			
NO.	DESCRIPTION	DATE	BY

HOUSE-HOLDER APLICATION

DESIGN ENDEAVOURS LTD
M: 07869580774, 07824773079
E: design.endeavour@gmail.com

Project: 15 ARBOUR WAY HORNCHURCH, LONDON, RM12 5BS

Title: PROPOSED PLANS & ELEVATIONS

Scale	Drawn	Approved	Date
1:100@A3	FA		OCT-26

Job No.	Drawing No.	Rev.
DE-1366/26	PH-15AW-03	