



Block Plan
1:500 Scale


| | | | | | |
|---|---|---|---|---|---|
| Project<br>Proposed 6.0m Ground Floor Rear Extension At 376 Rush Green Road, Romford, RM7 0LU. | Sheet Title<br>Block Plan | Notes | Drawn by RB<br>Scale 1:1250 @ A4 | RIBO ASSOCIATES LTD<br>Architectural Consultants<br>51 Hassocks Road, Streatham Vale, London SW16 5HA<br>Tel: 020 8617 9182 / 07946 872 604<br>E: ribo.arch@gmail.com<br>W:www.riboassociatesltd.com | Drawing No.<br>2<br>of |
| | Revisions | Do not scale these drawings. Any discrepancies noted are to be reported to RIBO Associates Ltd immediately | Date July 2026<br>Job No. 376RGR/GPDO | | |

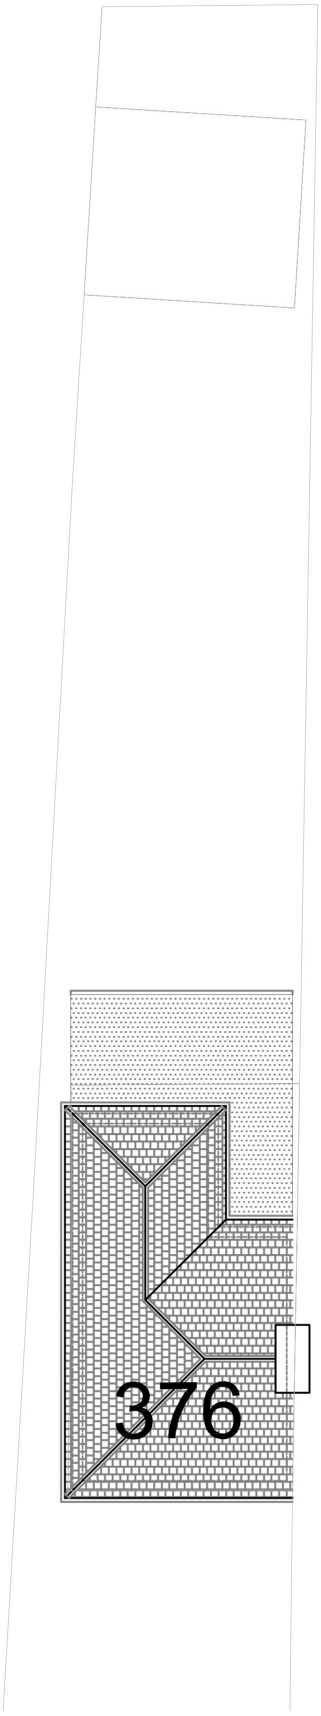



| | | | | | |
|---|---|---|---|---|---|
| Project<br>Proposed 6.0m Ground Floor Rear Extension At 376 Rush Green Road, Romford, RM7 0LU. | Sheet Title<br>Site Plan | Notes | Drawn by RB<br>Scale 1:1250 @ A4 | RIBO ASSOCIATES LTD<br>Architectural Consultants<br>51 Hassocks Road, Streatham Vale, London SW16 5HA<br>Tel: 020 8617 9182 / 07946 872 604<br>E: ribo.arch@gmail.com<br>W:www.riboassociatesltd.com | Drawing No.<br>3<br>of |
| | Revisions | Do not scale these drawings. Any discrepancies noted are to be reported to RIBO Associates Ltd immediately | Date July 2026<br>Job No. 376RGR/GPDO | | |

1:50 0 100 200 300 400


1:1 0 1m 2 3 4 5 6 7 8

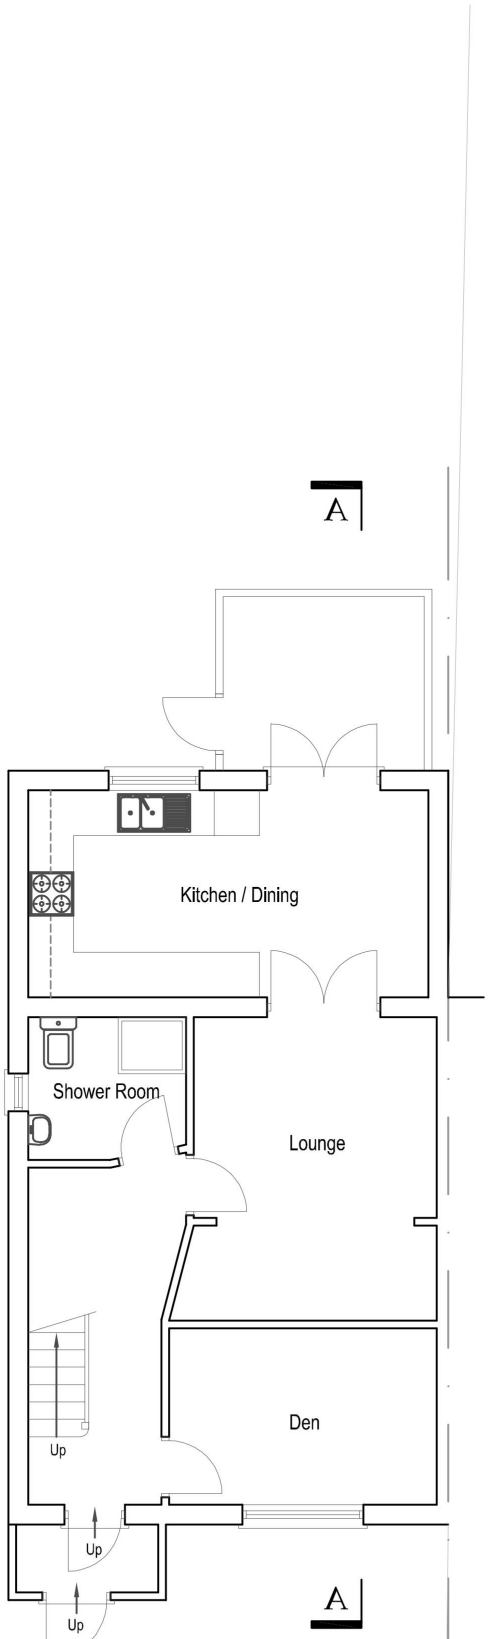


EXISTING GROUND FLOOR PLAN

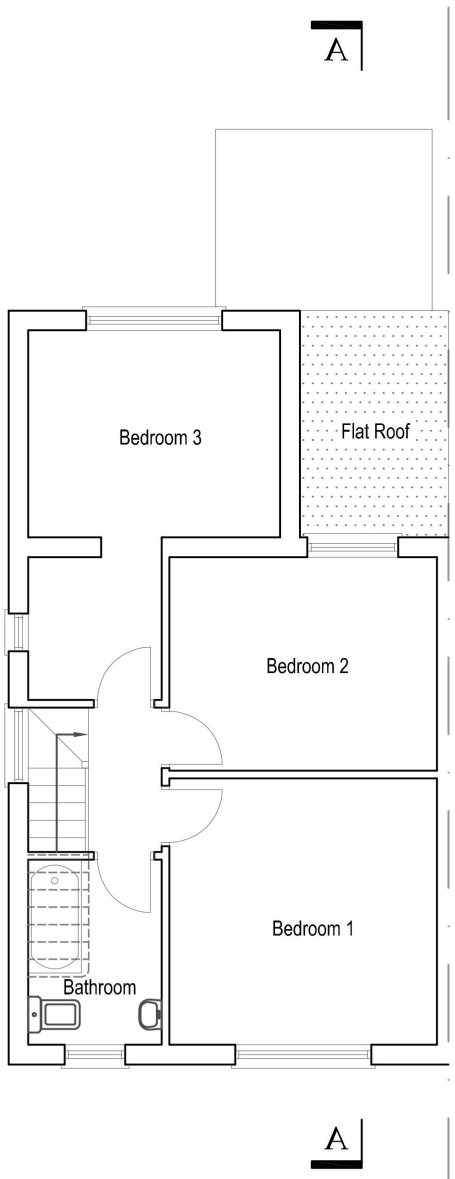



EXISTING FIRST FLOOR PLAN

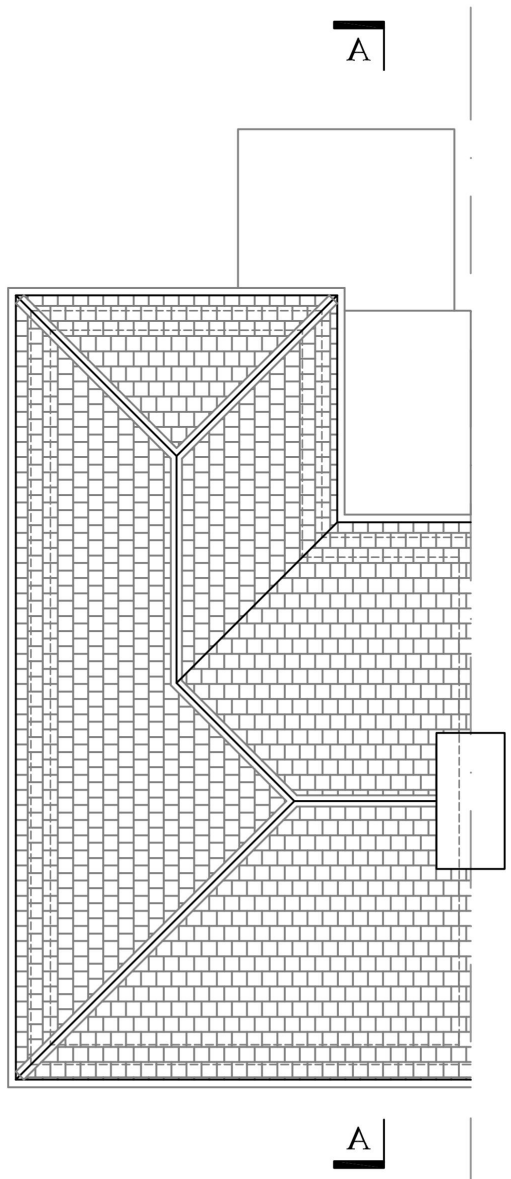



EXISTING ROOF PLAN


| | | | | | |
|---|---|---|---|---|---|
| Project<br>Proposed 6.0m Ground Floor Rear Extension At 376 Rush Green Road, Romford, RM7 0LU. | Sheet Title<br>Existing Floor Plans | Notes | Drawn by RB<br>Scale 1:100 @ A3 | RIBO ASSOCIATES LTD<br>Architectural Consultants<br>51 Hassocks Road, Streatham Vale, London SW16 5HA<br>Tel: 020 8617 9182 / 07946 872 604<br>E: ribo.arch@gmail.com<br>W:www.riboassociatesltd.com | Drawing No.<br>4<br>of |
| | Revisions | Do not scale these drawings. Any discrepancies noted are to be reported to RIBO Associates Ltd immediately | Date Nov 2026<br>Job No. 376RGR/GPDO | | |

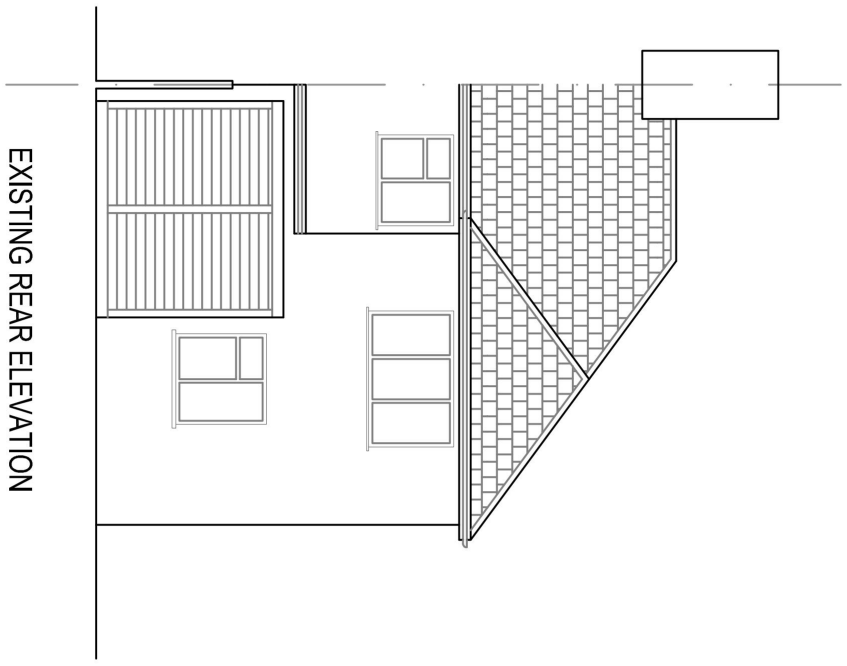


EXISTING REAR ELEVATION

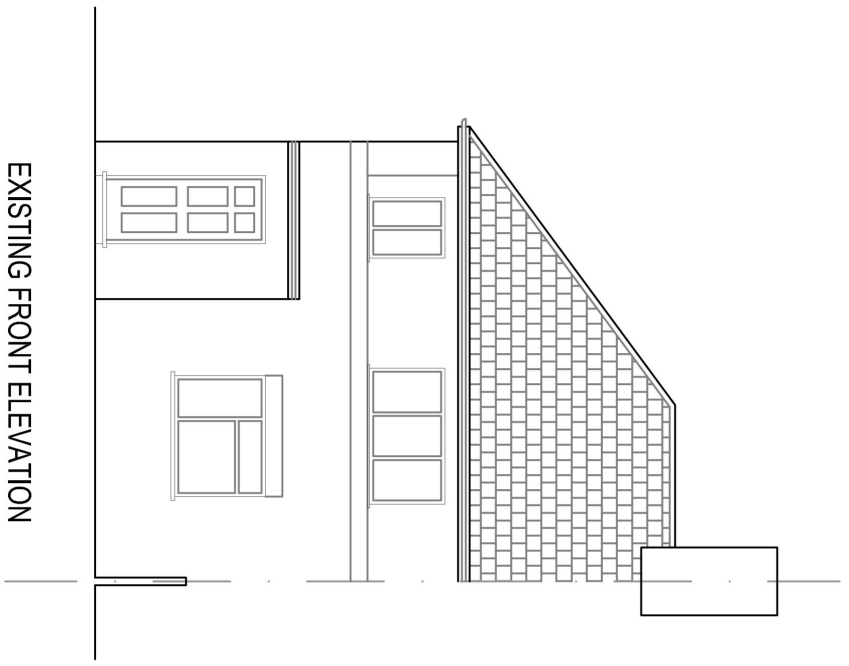


EXISTING FRONT ELEVATION

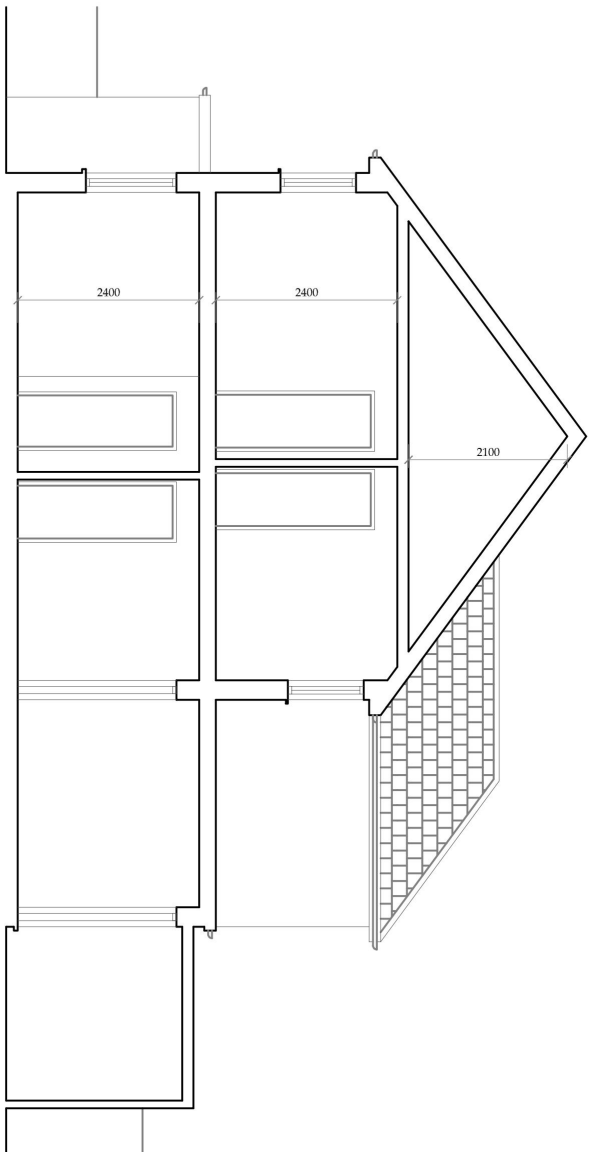


EXISTING SECTION A-A

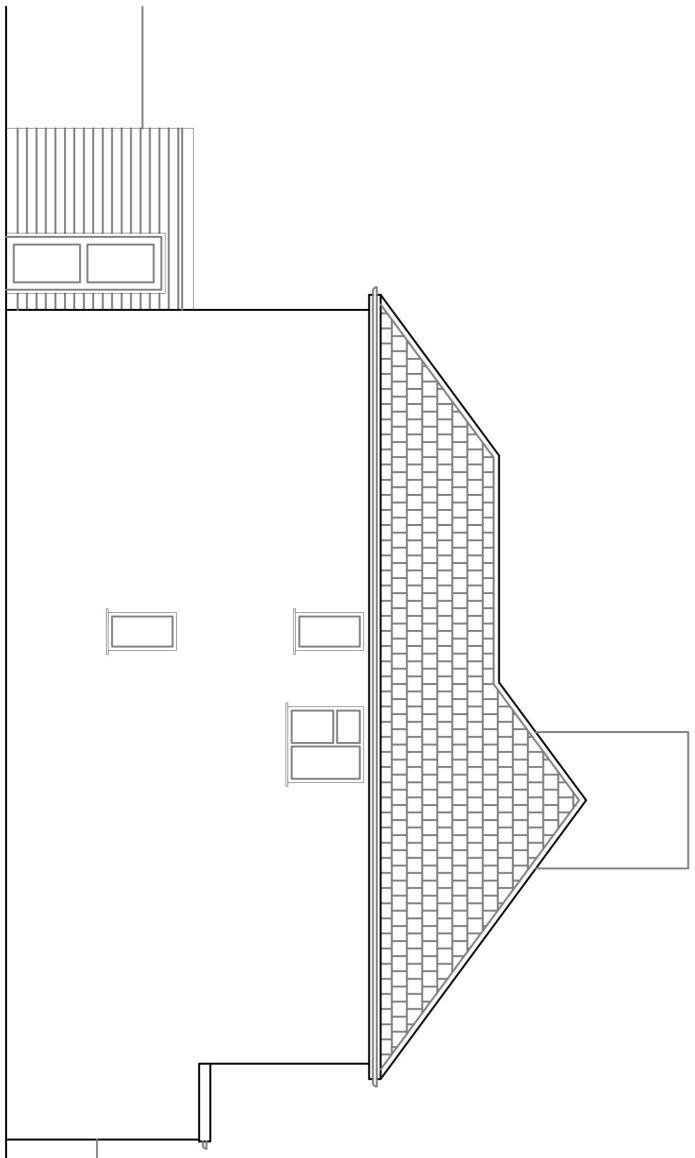


EXISTING LEFT SIDE ELEVATION

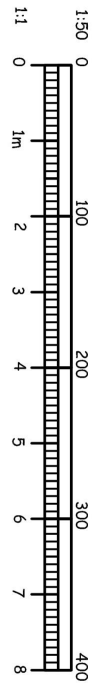



| | | | | | |
|---|---|---|---|---|---|
| Project<br>Proposed 6.0m Ground Floor Rear Extension At 376 Rush Green Road, Romford, RM7 0LU. | Sheet Title<br>Existing Elevations & Section A-A | Notes | Drawn by RB<br>Scale 1:100 @ A3<br>Date Nov 2026<br>Job No. 376RGR/GPDO | RIBO ASSOCIATES LTD<br>Architectural Consultants<br>51 Hassocks Road, Streatham Vale, London SW16 5HA<br>Tel: 020 8617 9182 / 07946 872 604<br>E: ribo.arch@gmail.com<br>W:www.riboassociatesltd.com | Drawing No.<br>5<br>of |
| | Revisions | Do not scale these drawings. Any discrepancies noted are to be reported to RIBO Associates Ltd immediately | | | |

1:50 0 100 200 300 400


1:1 0 1m 2 3 4 5 6 7 8

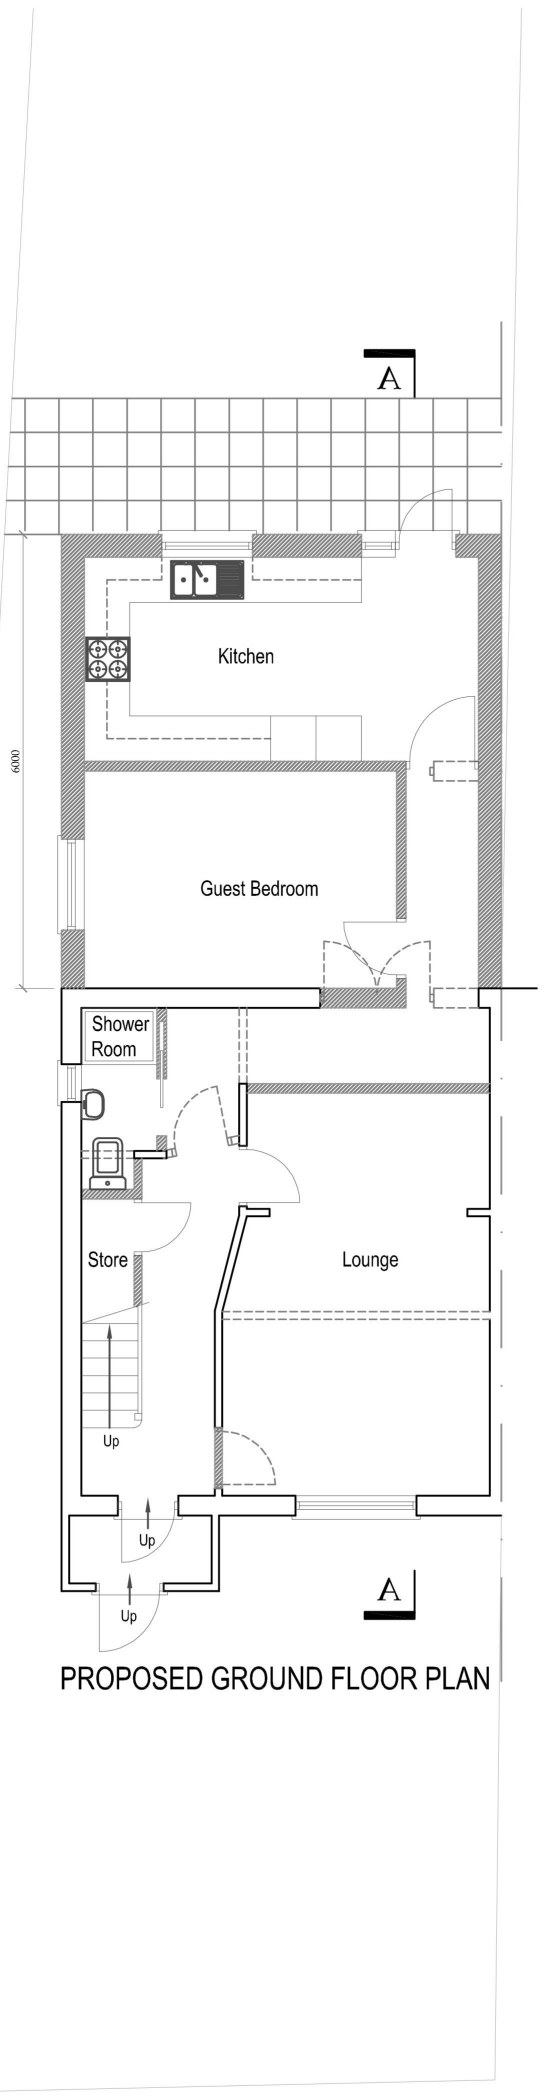


PROPOSED GROUND FLOOR PLAN

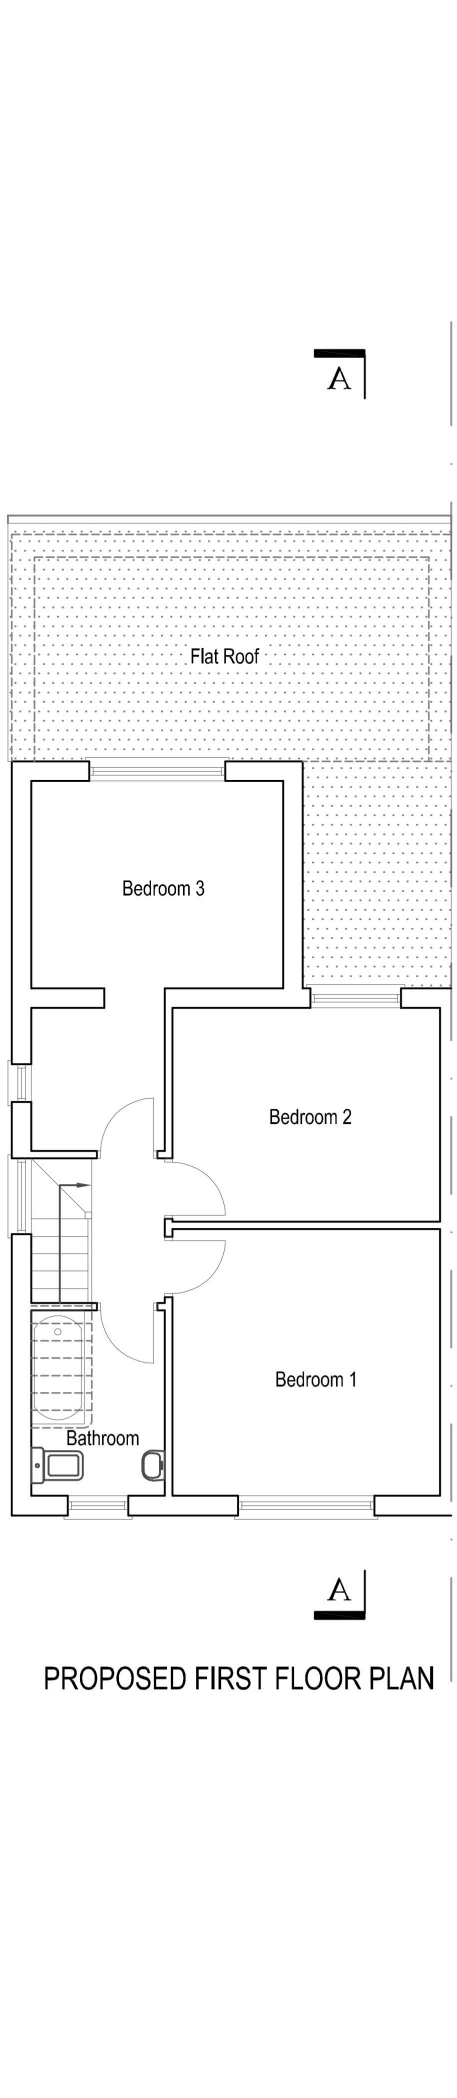



PROPOSED FIRST FLOOR PLAN

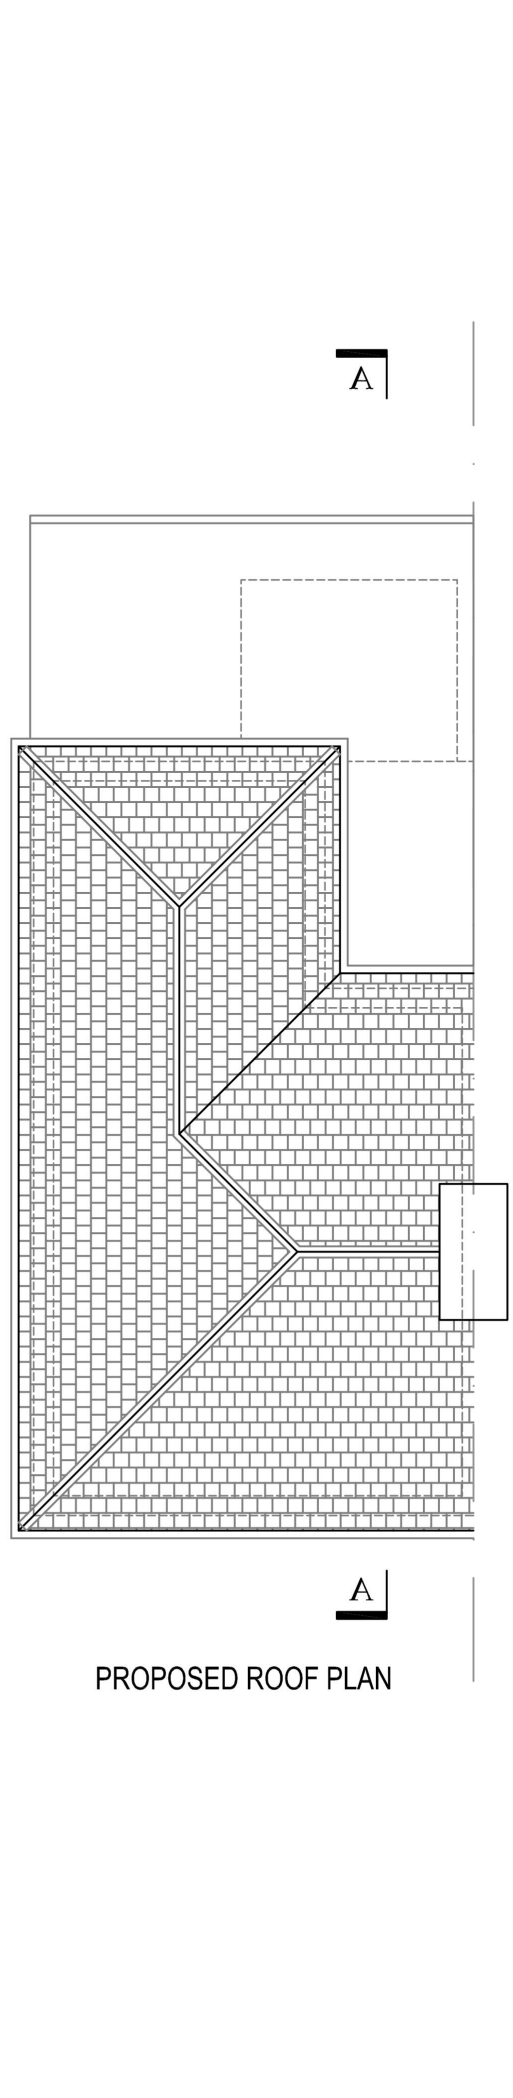



PROPOSED ROOF PLAN

| | | | | | |
|---|---|---|---|---|---|
| Project<br>Proposed 6.0m Ground Floor Rear Extension At 376 Rush Green Road, Romford, RM7 0LU. | Sheet Title<br>Proposed Floor Plans | Notes | Drawn by RB<br>Scale 1:100 @ A3<br>Date Nov 2026<br>Job No. 376RGR/GPDO | RIBO ASSOCIATES LTD<br>Architectural Consultants<br>51 Hassocks Road, Streatham Vale, London SW16 5HA<br>Tel: 020 8617 9182 / 07946 872 604<br>E: ribo.arch@gmail.com<br>W:www.riboassociatesltd.com | Drawing No.<br>6<br>of |
| | Revisions | Do not scale these drawings. Any discrepancies noted are to be reported to RIBO Associates Ltd immediately | | | |


PROPOSED REAR ELEVATION

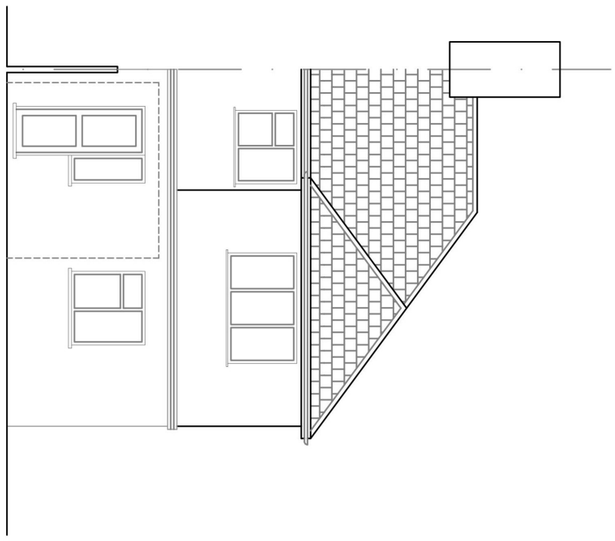


PROPOSED FRONT ELEVATION

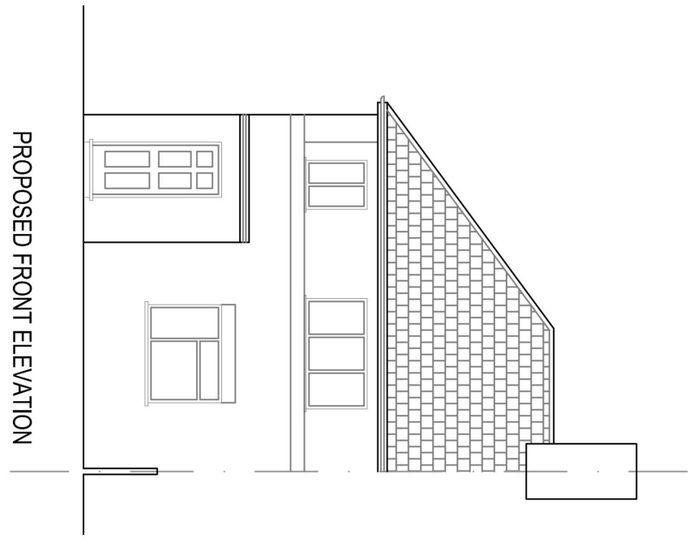

PROPOSED SECTION A-A

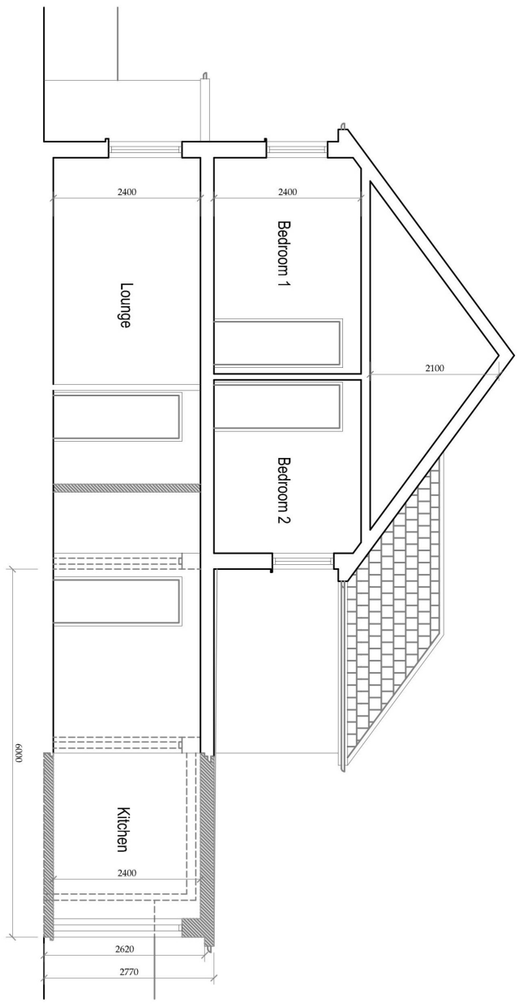


PROPOSED LEFT SIDE ELEVATION

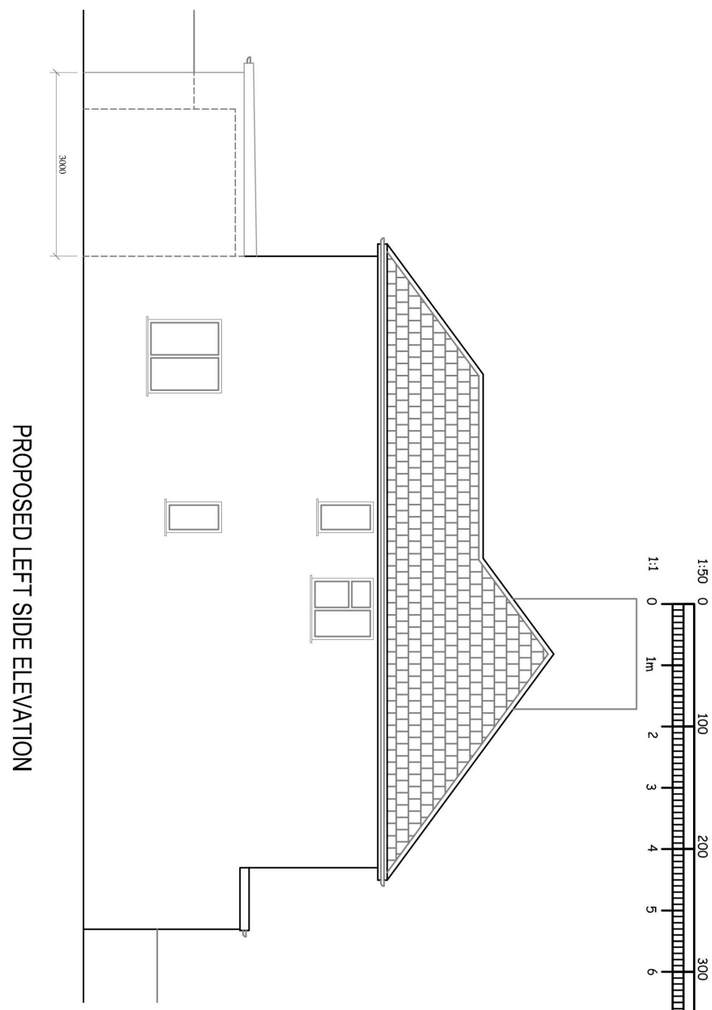


| | | | | |
|---|---|---|---|---|
| Project<br>Proposed 6.0m Ground Floor Rear Extension At 376 Rush Green Road, Romford, RM7 0LU. | Sheet Title<br>Proposed Elevations & Section A-A | Notes | Drawn by RB<br>Scale 1:100 @ A3<br>Date Nov 2026<br>Job No. 376RGR/GPDO | RIBO ASSOCIATES LTD<br>Architectural Consultants<br>51 Hassocks Road, Streatham Vale, London SW16 5HA<br>Tel: 020 8617 9182 / 07946 872 604<br>E: ribo.arch@gmail.com<br>W:www.riboassociatesltd.com |
| | Revisions | Do not scale these drawings. Any discrepancies noted are to be reported to RIBO Associates Ltd immediately | | Drawing No. 7 of |