


Block Plan
1:500 Scale

1:500 0 100m 200m 300m 400m 500m 1000m 1500m 2000m

Project Proposed Conversion of Outbuilding To Office At Rear of 376 Rush Green Road, Romford RM7 0LU.	Sheet Title Block Plan	Notes	Drawn by RB Scale 1:500 @ A4	RIBO ASSOCIATES LTD Architectural Consultants 51 Hassocks Road, Streatham Vale, London SW16 5HA Tel: 020 8617 9182 / 07946 872 604 E: ribo.arch@gmail.com W:www.riboassociatesltd.com	Drawing No. 2 of
	Revisions	Do not scale these drawings. Any discrepancies noted are to be reported to RIBO Associates Ltd immediately	Date July 2026 Job No. 376RGR/PD		

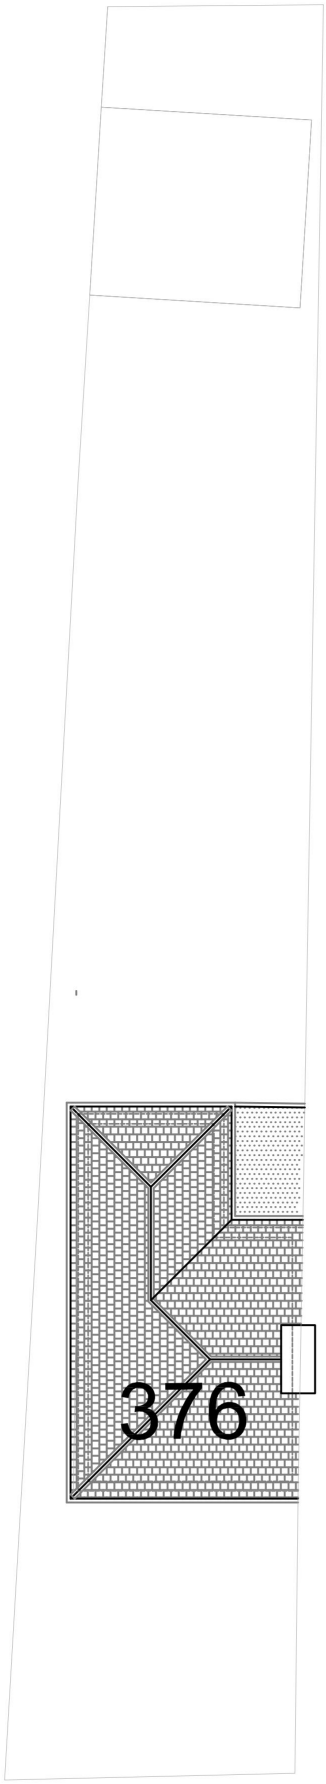


1:200 0 1m 2 3 4 5 6 7 8

Project Proposed Conversion of Outbuilding To Office At Rear of 376 Rush Green Road, Romford RM7 0LU.	Sheet Title Site Plan	Notes	Drawn by RB Scale 1:200 @ A4	RIBO ASSOCIATES LTD Architectural Consultants 51 Hassocks Road, Streatham Vale, London SW16 5HA Tel: 020 8617 9182 / 07946 872 604 E: ribo.arch@gmail.com W:www.riboassociatesltd.com	Drawing No. 3 of
	Revisions	Do not scale these drawings. Any discrepancies noted are to be reported to RIBO Associates Ltd immediately	Date July 2026 Job No. 376RGR/PD		



Existing / Proposed Floor Plan

Rear Garden

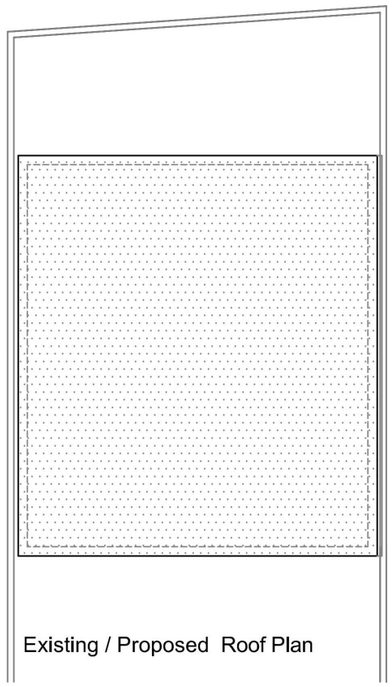

Existing / Proposed Roof Plan



Existing Front Elevation



Existing Front Elevation



Existing Rear / Right Side Elevation




Existing Rear Elevation




Existing Rear / right Side Elevation




Existing Right Side Elevation

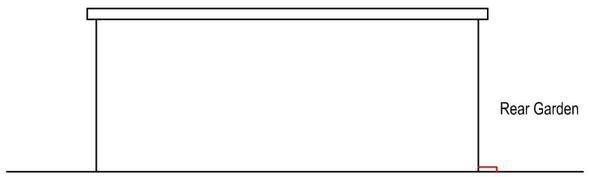


Existing / Proposed Left Side Elevation

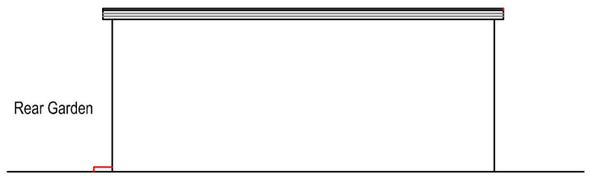


Existing / Proposed Right Side Elevation

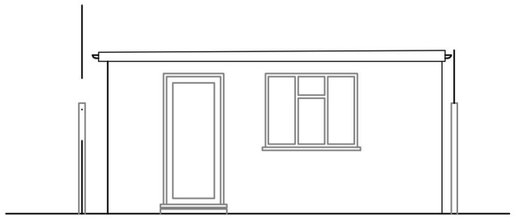


Existing / Proposed Front Elevation

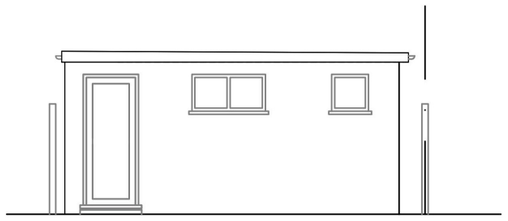

Existing / Proposed Rear Elevation

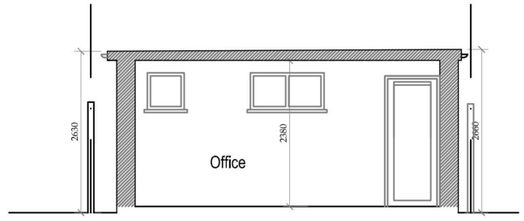

Existing / Proposed Section AA

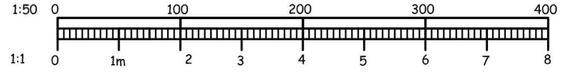

Drawing No. 4 of

RIBO ASSOCIATES LTD
Architectural Consultants
51 Hassocks Road, Streatham Vale, London SW16 5HA
Tel: 020 8617 9182 / 07946 872 604
E: ribo.arch@gmail.com
W:www.riboassociatesltd.com

Drawn by	RB
Scale	1:100 @ A3
Date	July 2026
Job No.	376RGR/PD

Notes

Do not scale these drawings. Any discrepancies noted are to be reported to RIBO Associates Ltd immediately

Sheet Title
Existing Plans, Elevations & Section
Photo Montage

Revisions

Project
Proposed Conversion of Outbuilding To Office At Rear of 376 Rush Green Road, Romford RM7 0LU.