

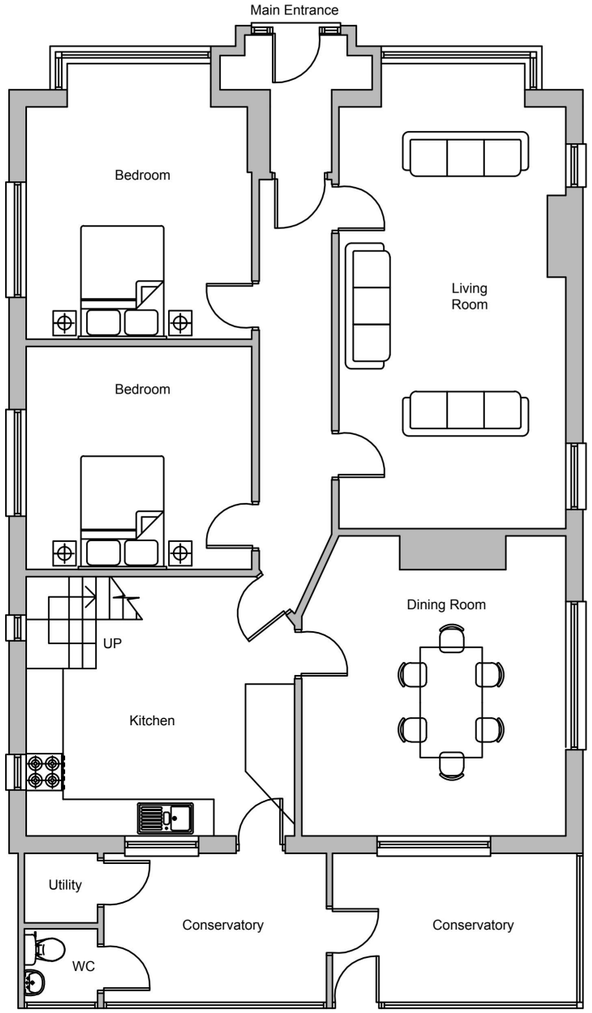


Existing Ground Floor Plan
Scale 1:100

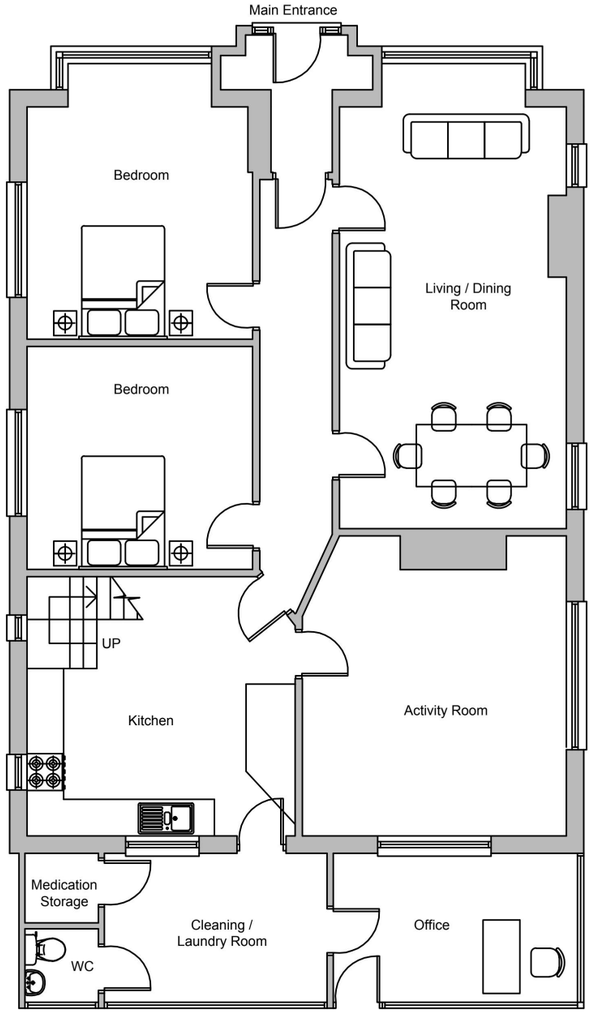


Proposed Ground Floor Plan
Scale 1:100

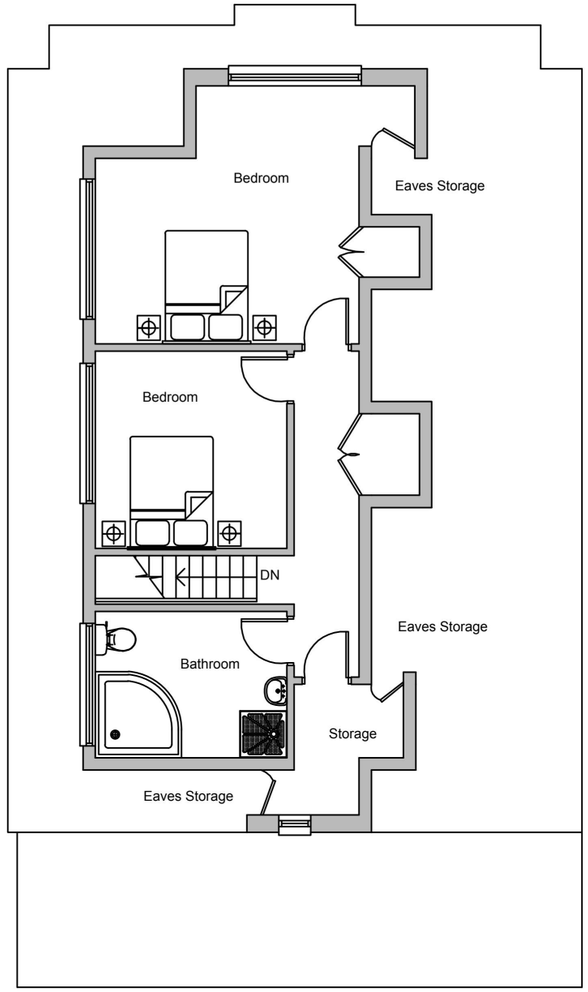

Existing Loft Floor Plan
(No Changes)
Scale 1:100

Scale Bar 1:100

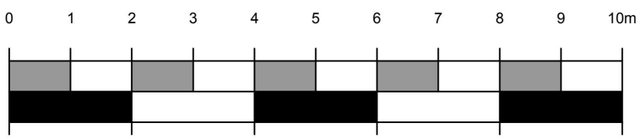

Scale Bar 1:50



General Notes:

1. Dimensions should not be scaled from the drawings where accuracy is essential. Drawings are indicative for planning purposes only.
2. Details dimensions and levels to be checked on site by builder prior to commencement of works. Any works commenced prior to all necessary local authority approvals are entirely at the risk of the owner & builder.
3. All works are to be carried out in accordance with Local Authority requirements.

Project:
75 Betterton Road,
Rainham,
RM13 8ND

Title:
Change of use from C3 to C3B.

Existing And Proposed Plans.

Scale 1:100 @ A3
Date November 2026
Drawn Heidi Mangold

Richardson Architectural

Information	Planning	Building Regulations	Construction
☐	☒	☐	☐

Drawing No. RA1744/REV A/01

THIS DRAWING AND COPYRIGHT BELONG TO RICHARDSON ARCHITECTURAL DESIGNS. DO NOT COPY, REPRODUCE, LOAN OR SUPPLY INFORMATION FROM THIS DRAWING WITHOUT RICHARDSON ARCHITECTURAL DESIGN'S AUTHORISATION.
© Copyright 2026