


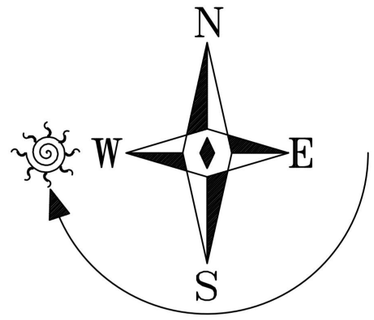

Red hatched area indicates proposed GROUND FLOOR EXTENSION

Key:

- Existing external wall
- Existing internal Wall
- To be removed
- Proposed external wall
- Proposed internal Wall

Block Plan Scale: 1:500

0 5 10 15 20 25 M

Meters @ 1:500 @ A3

DRAWNHOUSE LTD

Agent
E.mail: office@drawnhouse.co.uk
Mob: +44 7999 329377

Creating natural, safe, sustainable spaces.


© DRAWNHOUSE LTD

Copyright all rights reserved. The contents of this drawing can not be copied without written permission of the DRAWNHOUSE LTD

Project name:
13 Chippenham Road, Romford, RM3 8EX

Title:
PROPOSED BLOCK PLAN


Project number:	90856
Drawn:	AN
Scale:	A3 - 1:500
Drawing No:	02
Date:	November 2026
Revision:	
Status:	Planning

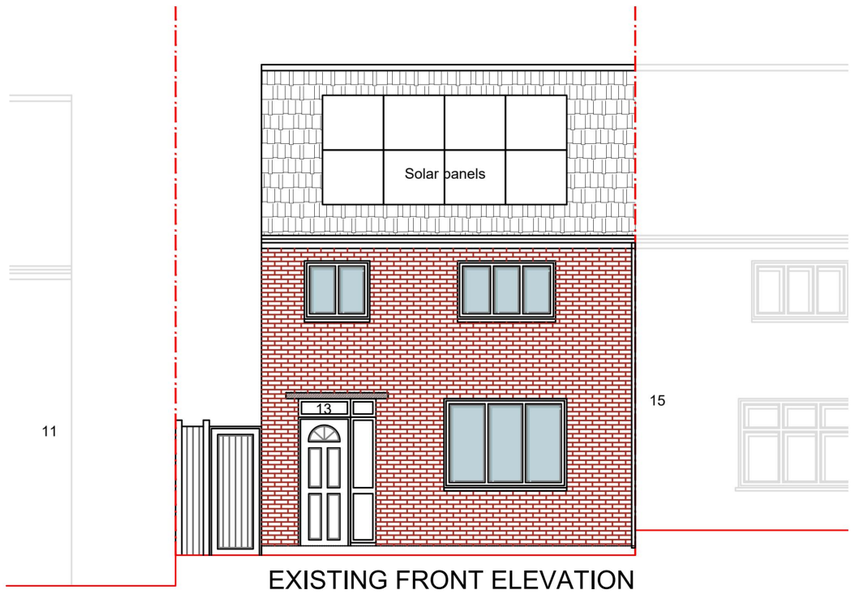


EXISTING FRONT ELEVATION



EXISTING SIDE ELEVATION

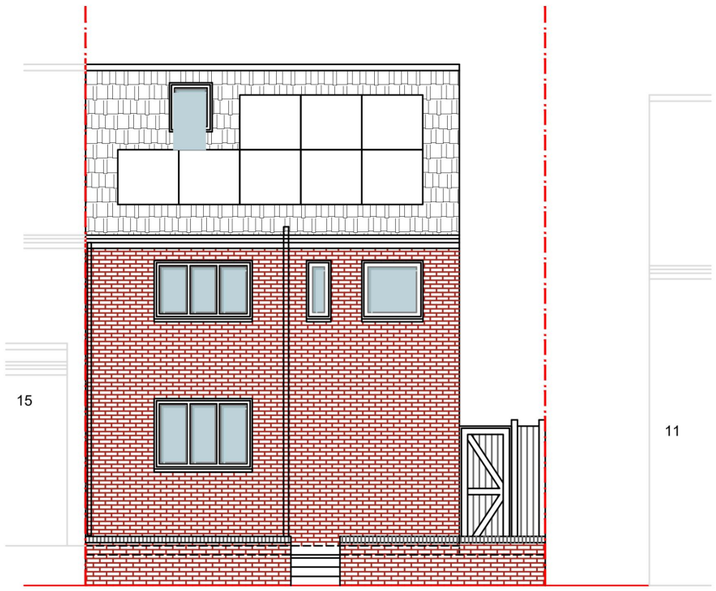

EXISTING REAR ELEVATION

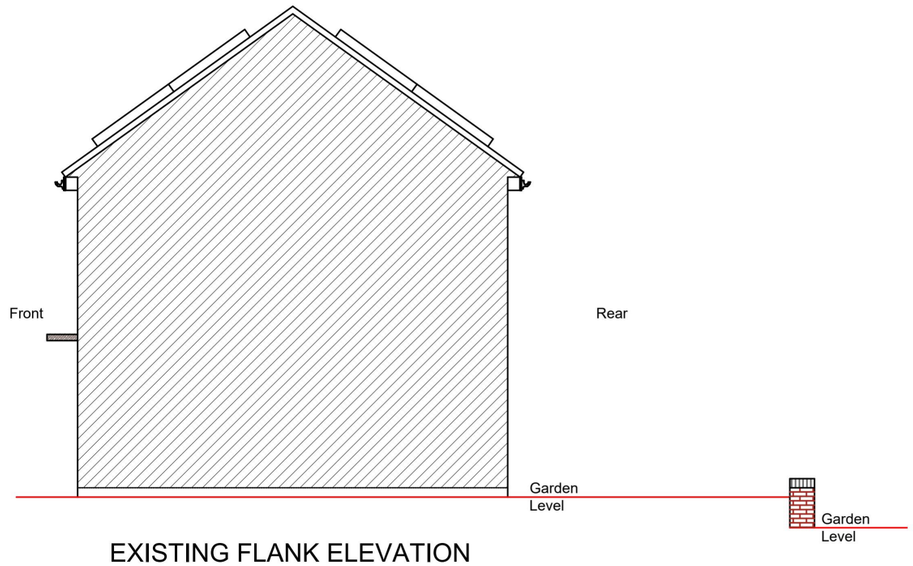

EXISTING FLANK ELEVATION

0 1 2 3 4 5 M

Meters @ 1:100 @ A3

Key:

- Existing external wall
- Existing internal Wall
- To be removed
- Proposed external wall
- Proposed internal Wall

DRAWNHOUSE LTD

Agent
E.mail: office@drawnhouse.co.uk
Mob: +44 7999 329377

Creating natural, safe, sustainable spaces.


Copyright all rights reserved. The contents of this drawing can not be copied without written permission of the **DRAWNHOUSE LTD**

Project name:
13 Chippenham Road, Romford, RM3 8EX


Title:
EXISTING ELEVATIONS

Project number:	90856
Drawn:	AN
Scale:	A3 - 1:100
Drawing No:	04
Date:	November 2026
Revision:	
Status:	Planning

© DRAWNHOUSE LTD

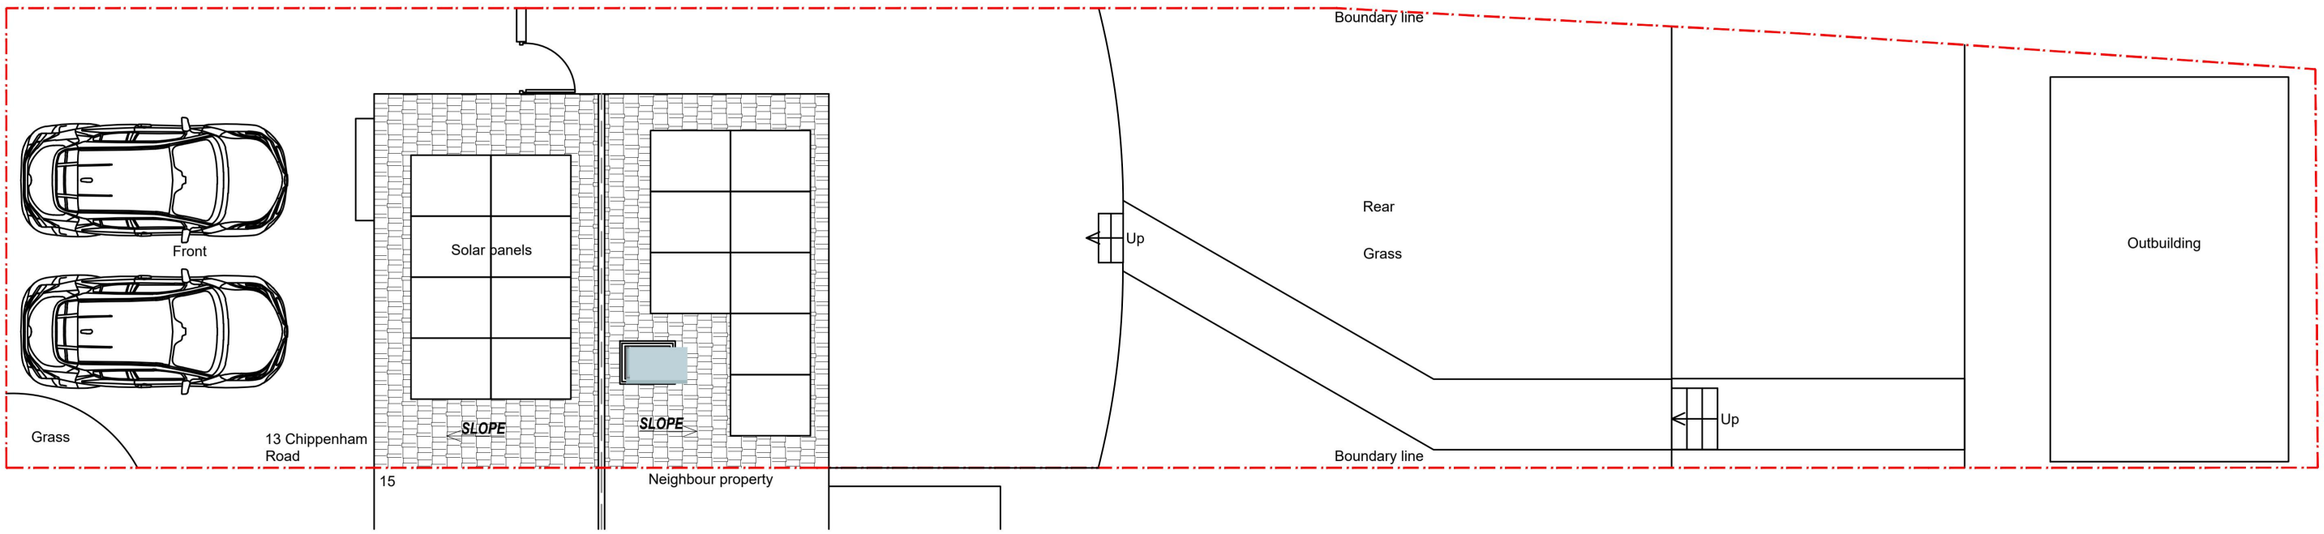

EXISTING ROOF PLAN

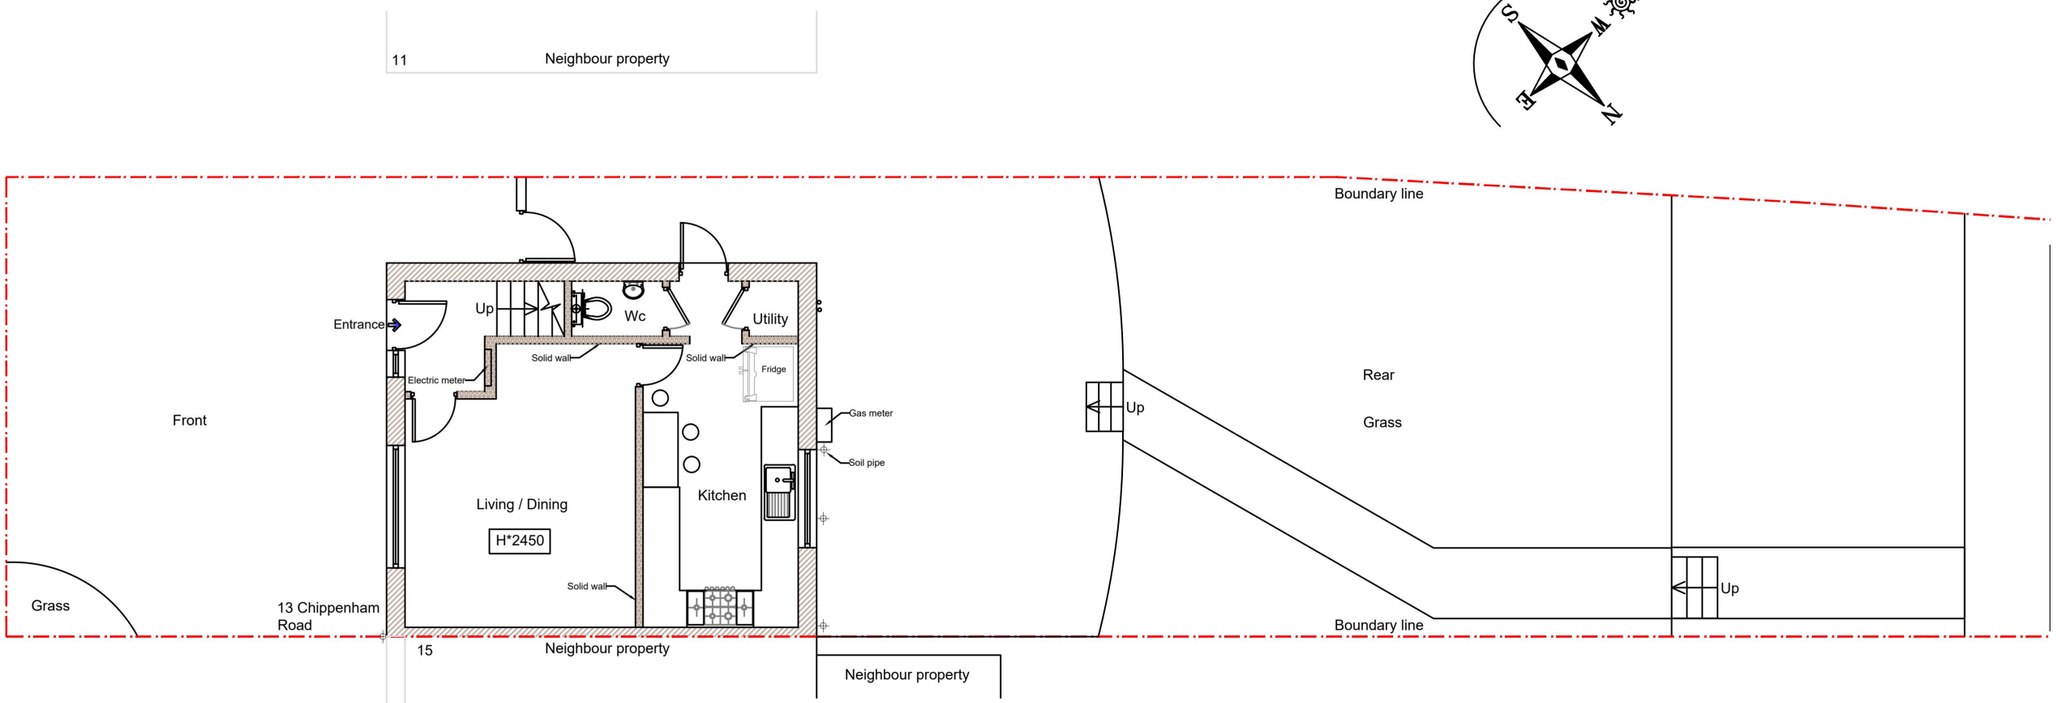

EXISTING GROUND FLOOR PLAN

Key:

- Existing external wall
- Existing internal Wall
- To be removed
- Proposed external wall
- Proposed internal Wall

0 1 2 3 4 5 M

Meters @ 1:100 @ A3

© DRAWNHOUSE LTD

DRAWNHOUSE LTD

Agent
E.mail: office@drawnhouse.co.uk
Mob: +44 7999 329377

Creating natural, safe, sustainable spaces.


Copyright all rights reserved. The contents of this drawing can not be copied without written permission of the **DRAWNHOUSE LTD**

Project name:
13 Chippenham Road, Romford, RM3 8EX

Title:
EXISTING GROUND FLOOR AND ROOF PLANS


Project number:	90856
Drawn:	AN
Scale:	A3 - 1:100
Drawing No:	03
Date:	November 2026
Revision:	
Status:	Planning

All proposed materials to match existing

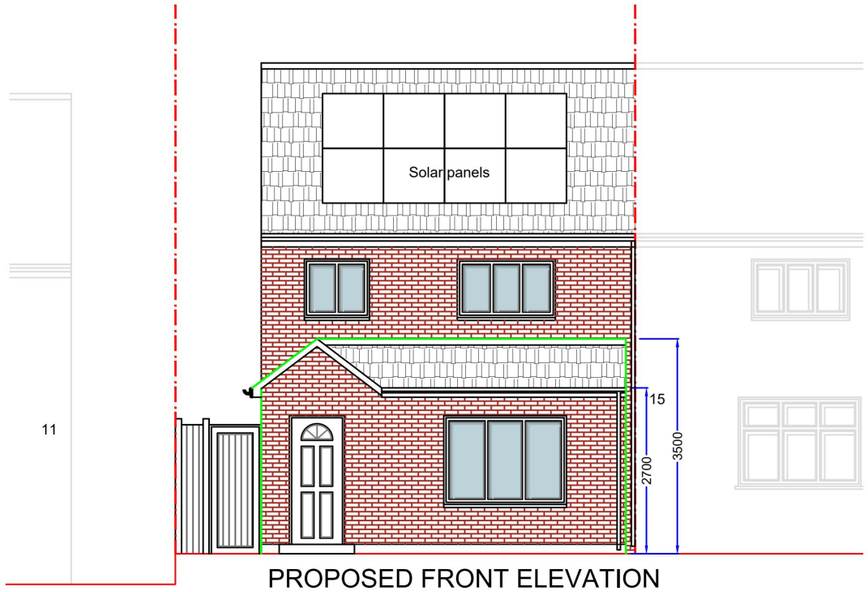


PROPOSED FRONT ELEVATION


All proposed materials to match existing

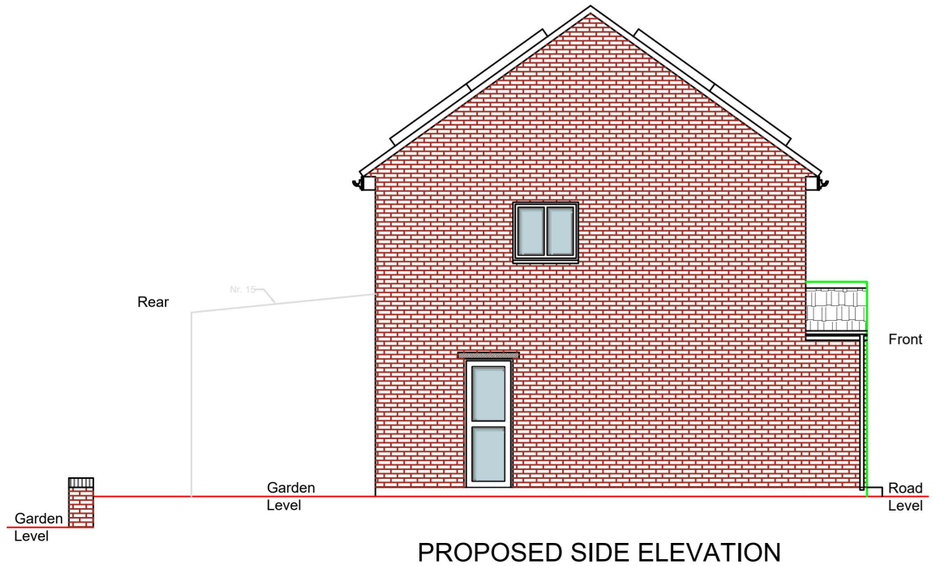

PROPOSED SIDE ELEVATION

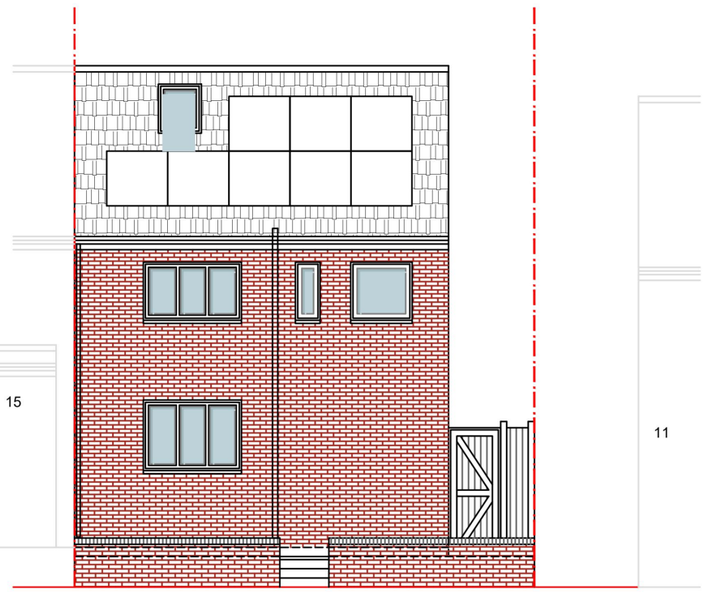

PROPOSED REAR ELEVATION

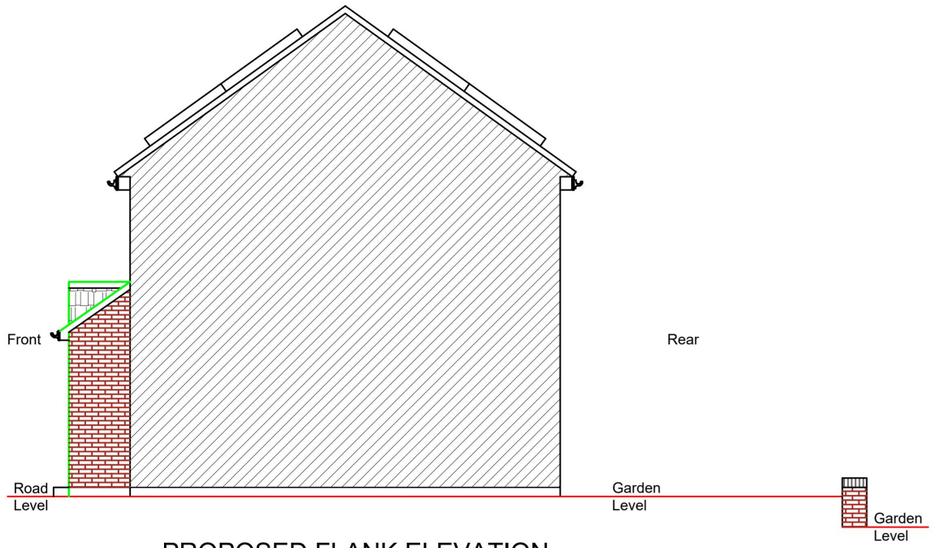

PROPOSED FLANK ELEVATION

0 1 2 3 4 5 M

Meters @ 1:100 @ A3

Key:

- Existing external wall
- Existing internal Wall
- To be removed
- Proposed external wall
- Proposed internal Wall

DRAWNHOUSE LTD

Agent
E.mail: office@drawnhouse.co.uk
Mob: +44 7999 329377

Creating natural, safe, sustainable spaces.

Copyright all rights reserved. The contents of this drawing can not be copied without written permission of the **DRAWNHOUSE LTD**


© DRAWNHOUSE LTD

Project name:
13 Chippenham Road, Romford, RM3 8EX

Title:
PROPOSED ELEVATIONS


Project number:	90856
Drawn:	AN
Scale:	A3 - 1:100
Drawing No:	06
Date:	November 2026
Revision:	
Status:	Planning

All proposed materials to match existing

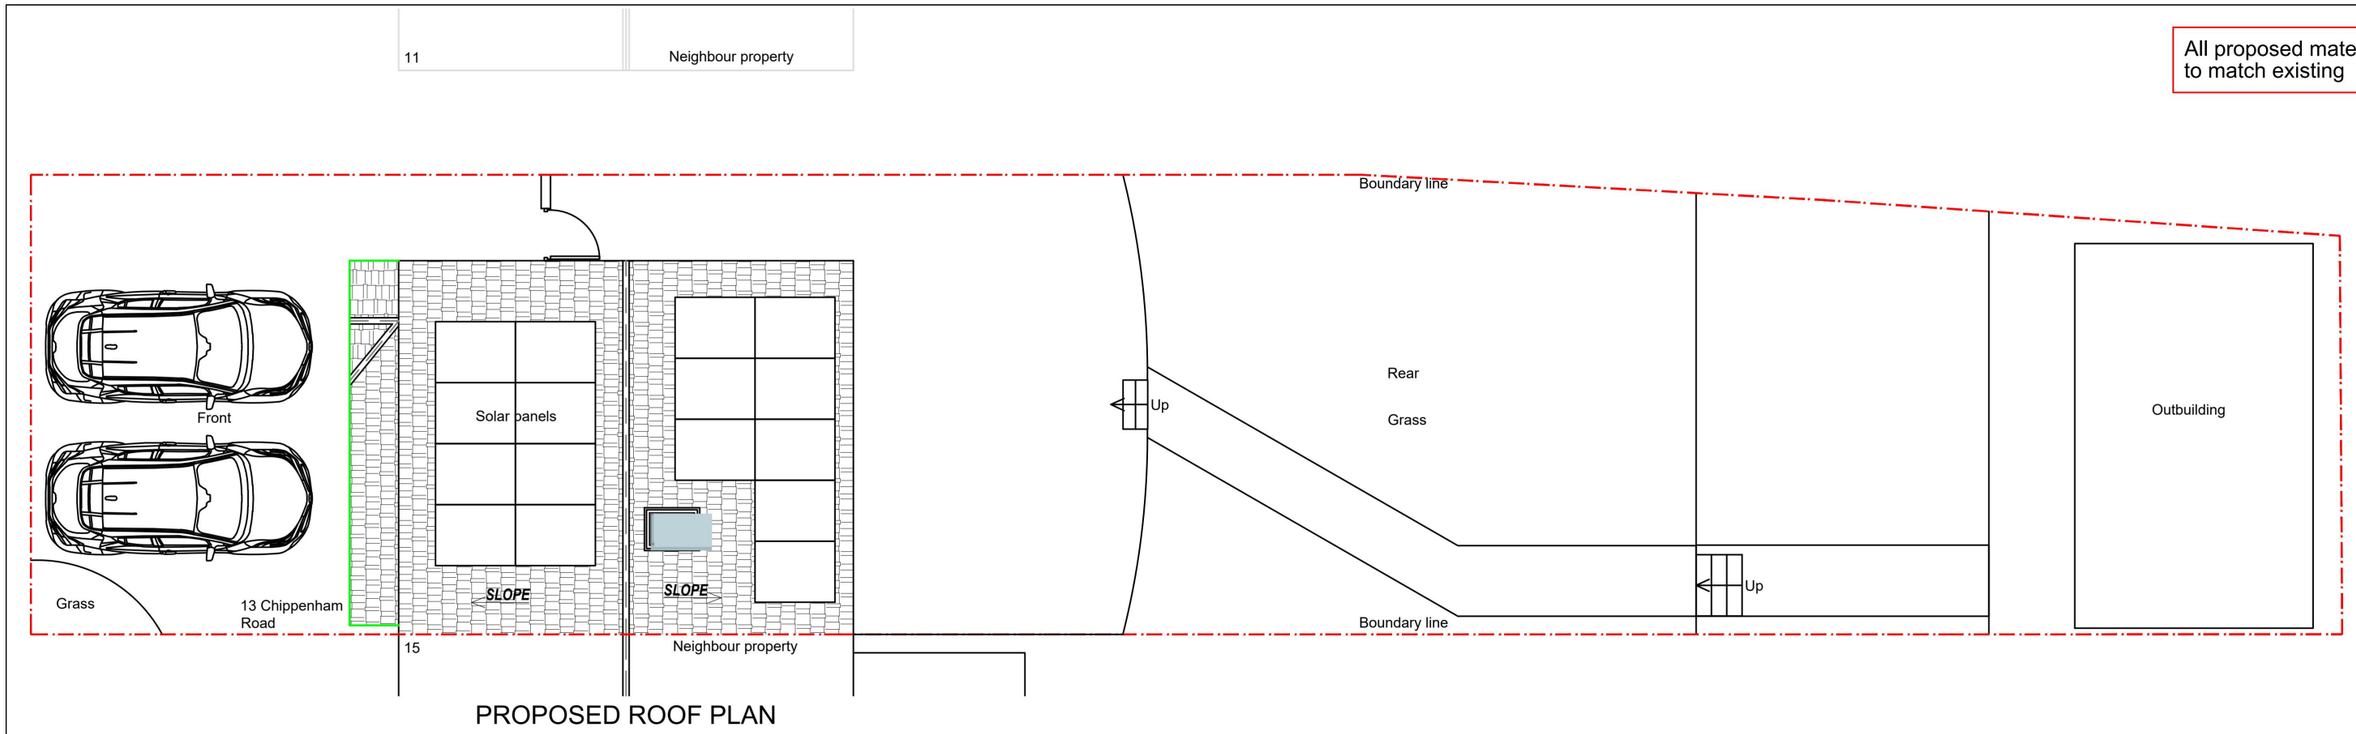

PROPOSED ROOF PLAN



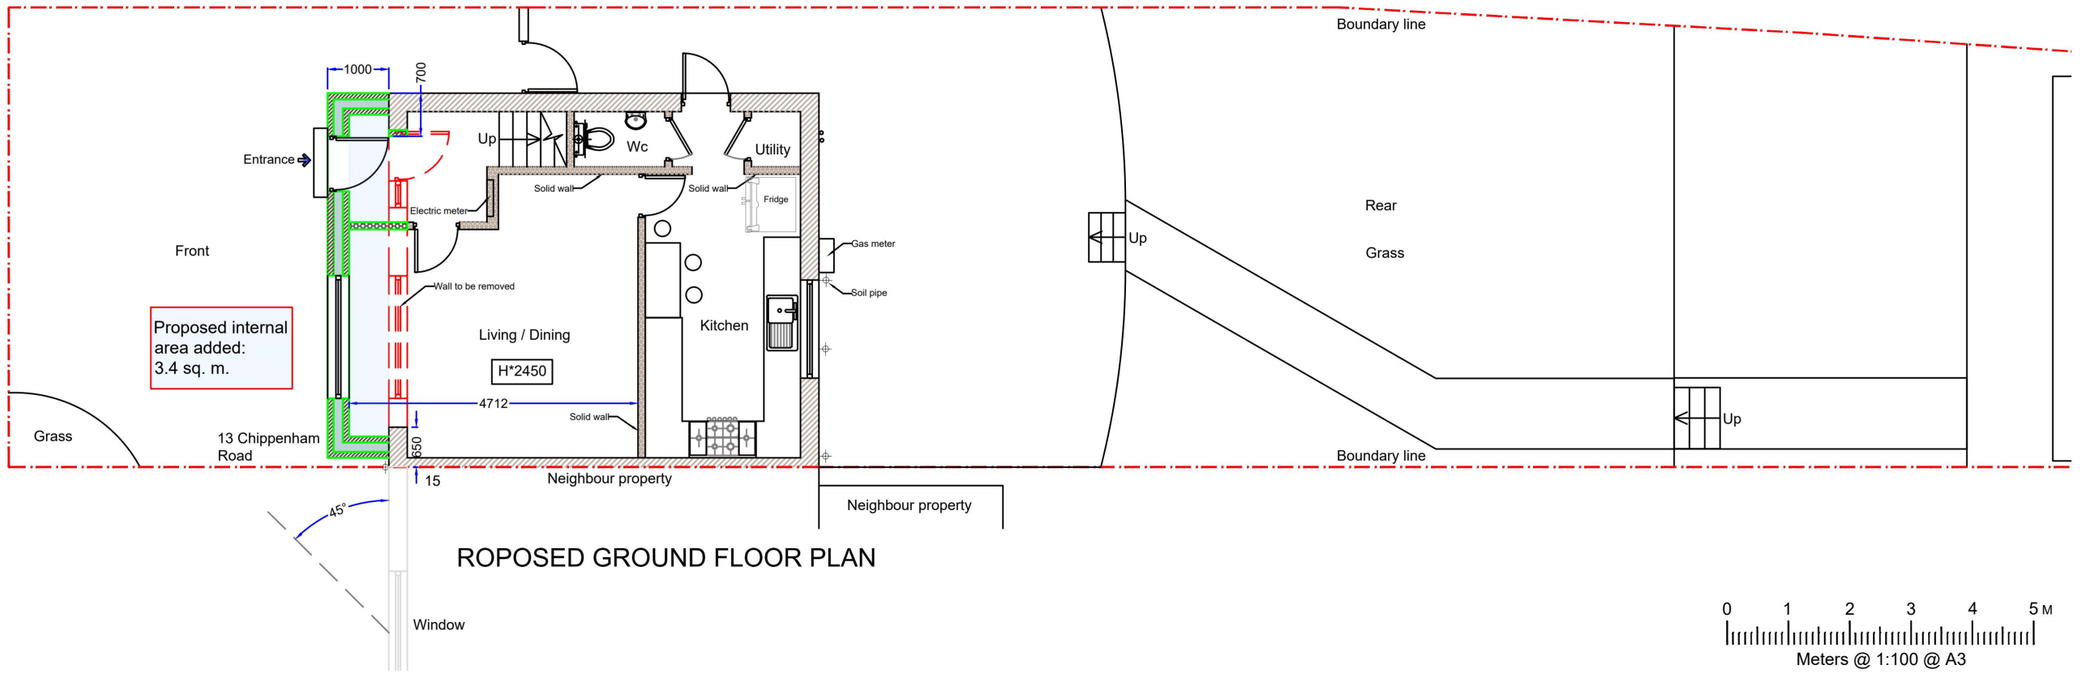

ROPOSED GROUND FLOOR PLAN

Key:
- Existing external wall
- Existing internal Wall
- To be removed
- Proposed external wall
- Proposed internal Wall

0 1 2 3 4 5 M
Meters @ 1:100 @ A3

DRAWNHOUSE LTD
Agent
E.mail: office@drawnhouse.co.uk
Mob: +44 7999 329377

Creating natural, safe, sustainable spaces.

Copyright all rights reserved. The contents of this drawing can not be copied without written permission of the DRAWNHOUSE LTD

Project name:
13 Chippenham Road, Romford, RM3 8EX

Title:
PROPOSED GROUND FLOOR AND ROOF PLANS


Project number:	90856
Drawn:	AN
Scale:	A3 - 1:100
Drawing No:	05
Date:	November 2026
Revision:	
Status:	Planning

© DRAWNHOUSE LTD

All proposed materials to match existing


All proposed materials to match existing

© DRAWNHOUSE LTD

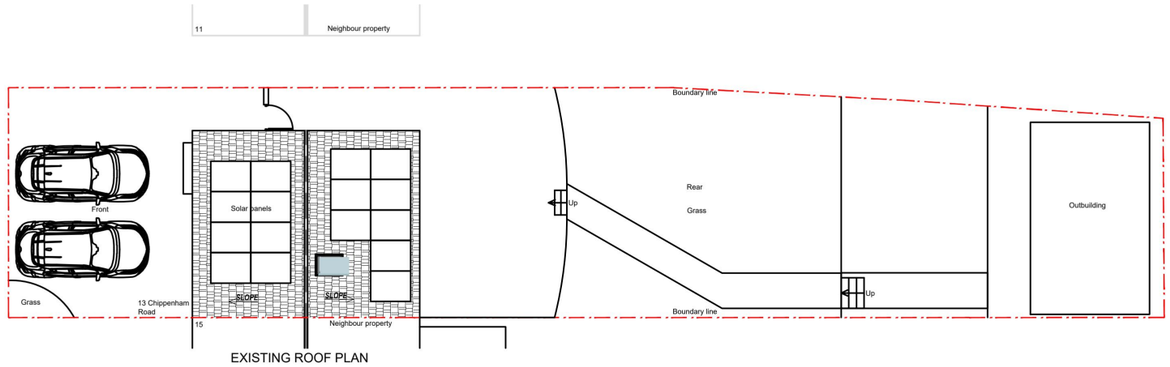

EXISTING ROOF PLAN

EXISTING SITE PLAN

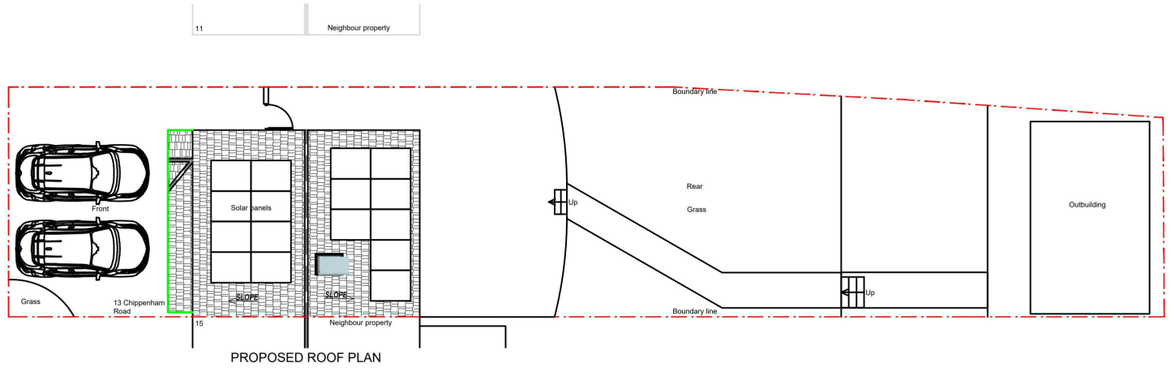

PROPOSED ROOF PLAN

PROPOSED SITE PLAN

0 2 4 6 8 10 M
Meters @ 1:200 @ A3

Key:
- Existing external wall
- Existing internal Wall
- To be removed
- Proposed external wall
- Proposed internal Wall

DRAWNHOUSE LTD
Agent
E.mail: office@drawnhouse.co.uk
Mob: +44 7999 329377

Creating natural, safe, sustainable spaces.

Copyright all rights reserved. The contents of this drawing can not be copied without written permission of the **DRAWNHOUSE LTD**

Project name:
13 Chippenham Road, Romford, RM3 8EX

Title:
SITE PLANS

Project number:	90856
Drawn:	AN
Scale:	A3 - 1:200
Drawing No:	07
Date:	November 2026
Revision:	
Status:	Planning