


Proposed main entrance elevation

scale - 1:50 @ A1 / 1:100 @ A3

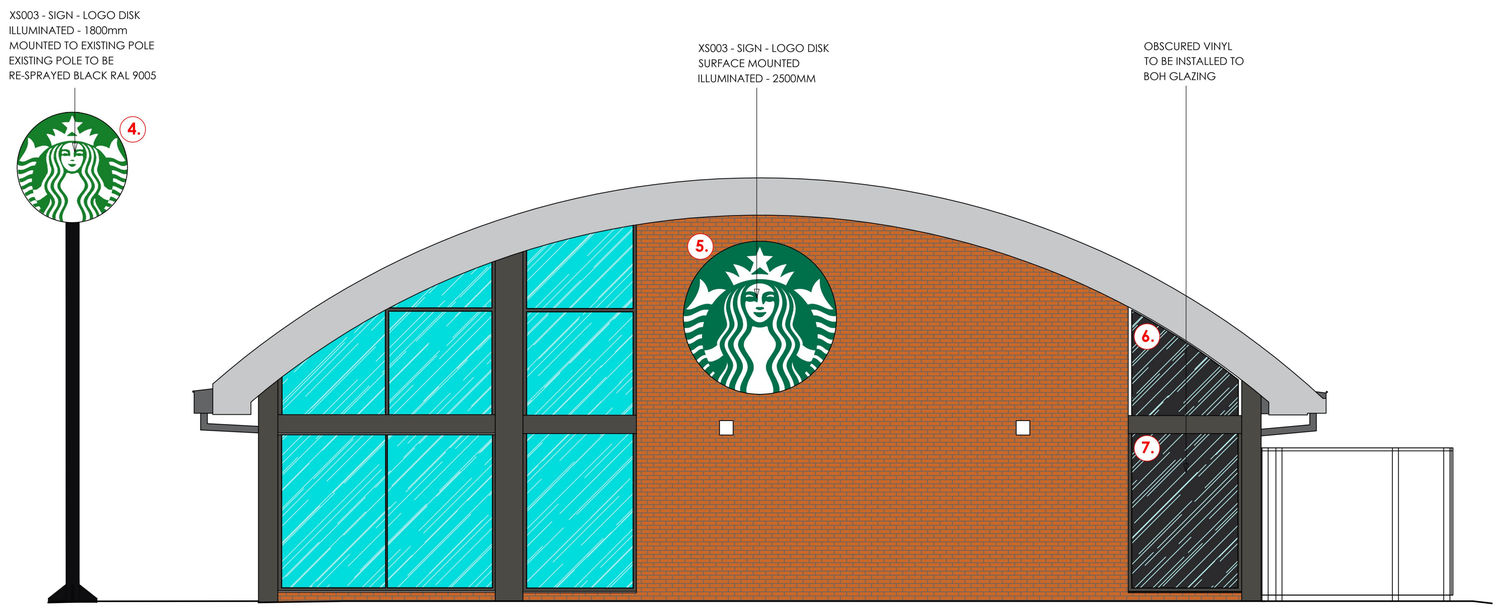

Proposed side elevation

scale - 1:50 @ A1 / 1:100 @ A3

0m 1m 2m 3m 4m 5m 6m 7m 8m 9m 10m 11m 12m 13m 14m 15m 16m 17m 18m 19m 20m

© copyright 2026

This drawing and the copyrights and patents therein are the designer's property and may not be used or reproduced - only under contract.

ALL DIMENSIONS TO BE CHECKED ON SITE.

DO NOT SCALE FROM THIS DRAWING EXCEPT FOR THE PURPOSES OF LOCAL AUTHORITY PLANNING

rev	date	description
B	20/10/26	Drawing updated following comments; Starbucks roundel removed from entrance elevation; Starbucks letters to side elevation removed; Starbucks roundel to side elevation re-located; entrance door handle spec updated.
A	19/10/26	Drawing updated following comments; Starbucks letters to side elevation increased in size; obscure vinyl shown to glazing at rear of unit; RAL colours noted.

Frank Belshaw
Building Surveyors Limited

wheatley springs barn, wheatley lane road,
barrowford, nelson, lancashire, BB9 6QS.
tel no. (01282) 699668. fax no. (01282) 602447.

Queensway

store address
ROMFORD
ROM VALLEY WAY RETAIL PARK
ROM VALLEY WAY
ROMFORD
RM7 0AF


client
QUEENSWAY

drawing title
PROPOSED
EXTERNAL ELEVATIONS - SHEET 1

drawn by	checked	date
RCH	----	19/10/26


scale
1:50 @ A1

drawing no.	revision
2026/132/01	B

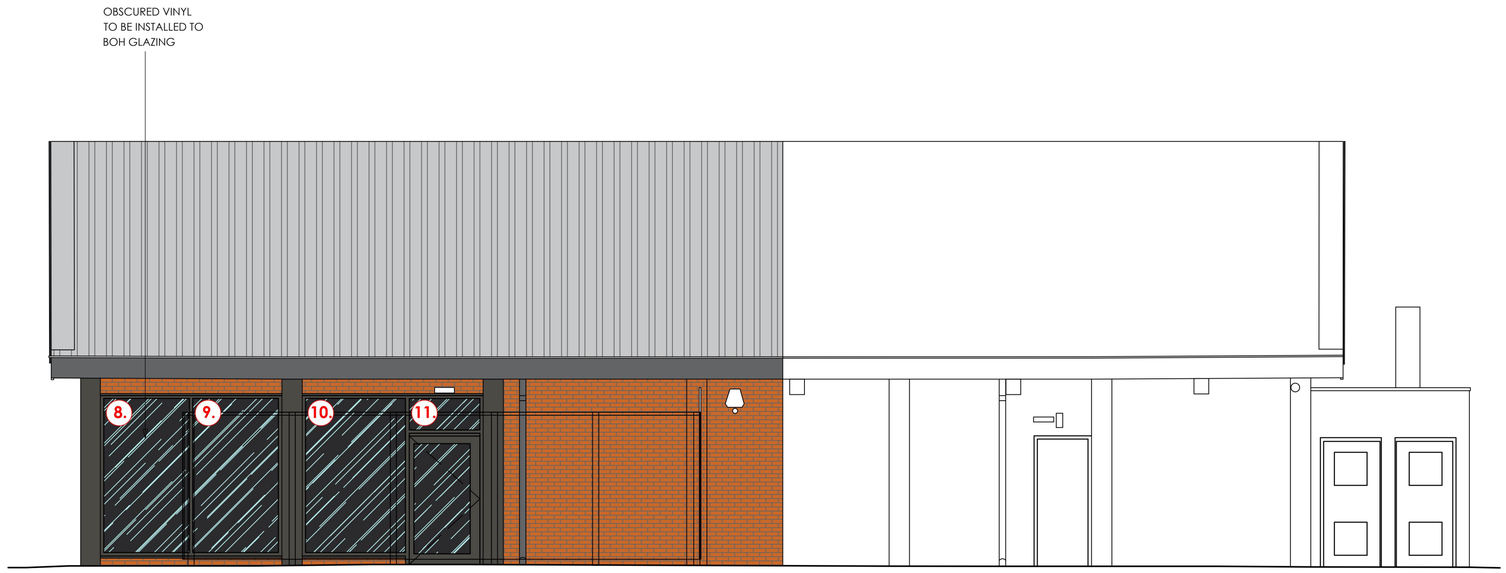

Proposed rear elevation

scale - 1:50 @ A1 / 1:100 @ A3

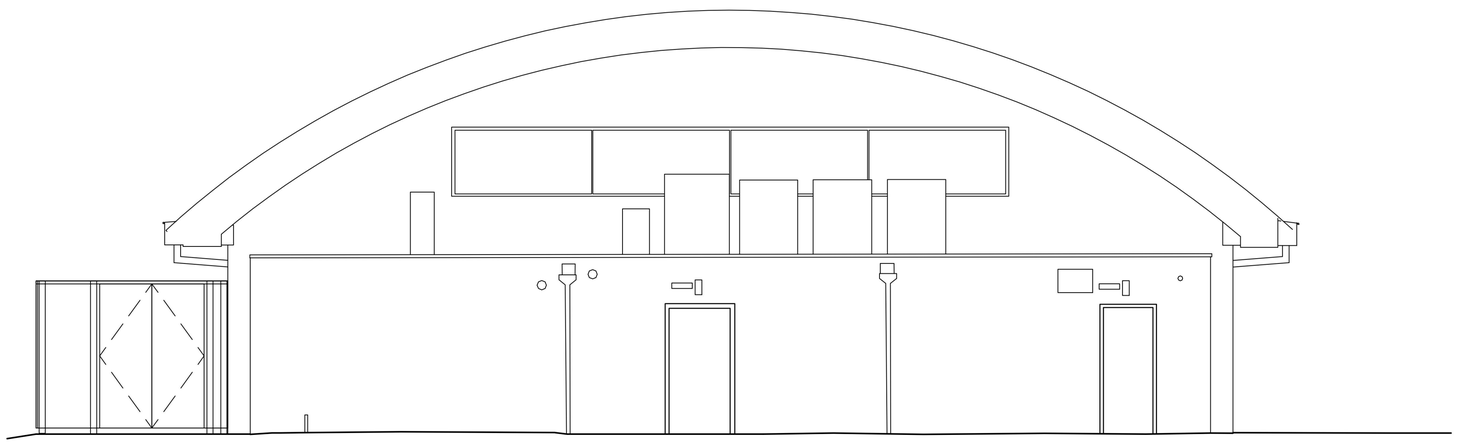

Proposed side elevation

scale - 1:50 @ A1 / 1:100 @ A3

0m 1m 2m 3m 4m 5m 6m 7m 8m 9m 10m 11m 12m 13m 14m 15m 16m 17m 18m 19m 20m

© copyright 2026

This drawing and the copyrights and patents therein are the designer's property and may not be used or reproduced - only under contract.

ALL DIMENSIONS TO BE CHECKED ON SITE.

DO NOT SCALE FROM THIS DRAWING EXCEPT FOR THE PURPOSES OF LOCAL AUTHORITY PLANNING

rev	date	description
A	19/10/26	Drawing updated following comments; obscure vinyl shown to glazing at rear of unit; RAL colours noted.

Frank Belshaw
Building Surveyors Limited

wheatley springs barn, wheatley lane road,
barrowford, nelson, lancashire, BB9 6QS.
tel no. (01282) 699668. fax no. (01282) 602447.

Queensway

store address
ROMFORD
ROM VALLEY WAY RETAIL PARK
ROM VALLEY WAY
ROMFORD
RM7 0AF

client
QUEENSWAY

drawing title
PROPOSED
EXTERNAL ELEVATIONS - SHEET 2

drawn by	checked	date
RCH	----	19/10/26


scale
1:50 @ A1

drawing no.	revision
2026/132/02	A



Existing main entrance elevation

scale - 1:50 @ A1 / 1:100 @ A3

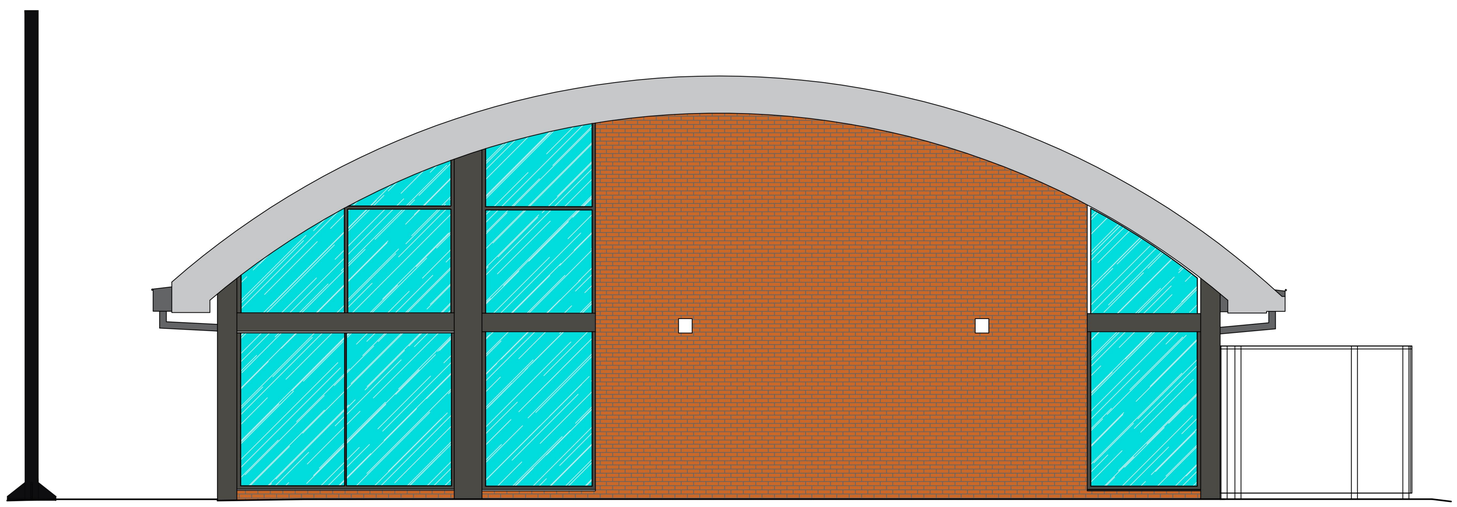

Existing side elevation

scale - 1:50 @ A1 / 1:100 @ A3

0m 1m 2m 3m 4m 5m 6m 7m 8m 9m 10m 11m 12m 13m 14m 15m 16m 17m 18m 19m 20m

© copyright 2026

This drawing and the copyrights and patents therein are the designer's property and may not be used or reproduced - only under contract.

ALL DIMENSIONS TO BE CHECKED ON SITE.

DO NOT SCALE FROM THIS DRAWING EXCEPT FOR THE PURPOSES OF LOCAL AUTHORITY PLANNING

rev	date	description

Frank Belshaw
Building Surveyors Limited

wheatley springs barn, wheatley lane road,
barrowford, nelson, lancashire, BB9 6QS.
tel no. (01282) 699668. fax no. (01282) 602447.

Queensway

store address
ROMFORD
ROM VALLEY WAY RETAIL PARK
ROM VALLEY WAY
ROMFORD
RM7 0AF


client
QUEENSWAY

drawing title
EXISTING
EXTERNAL ELEVATIONS - SHEET 1

drawn by	checked	date
RCH	----	10/11/26


scale
1:50 @ A1

drawing no.	revision
2026/132/03	--

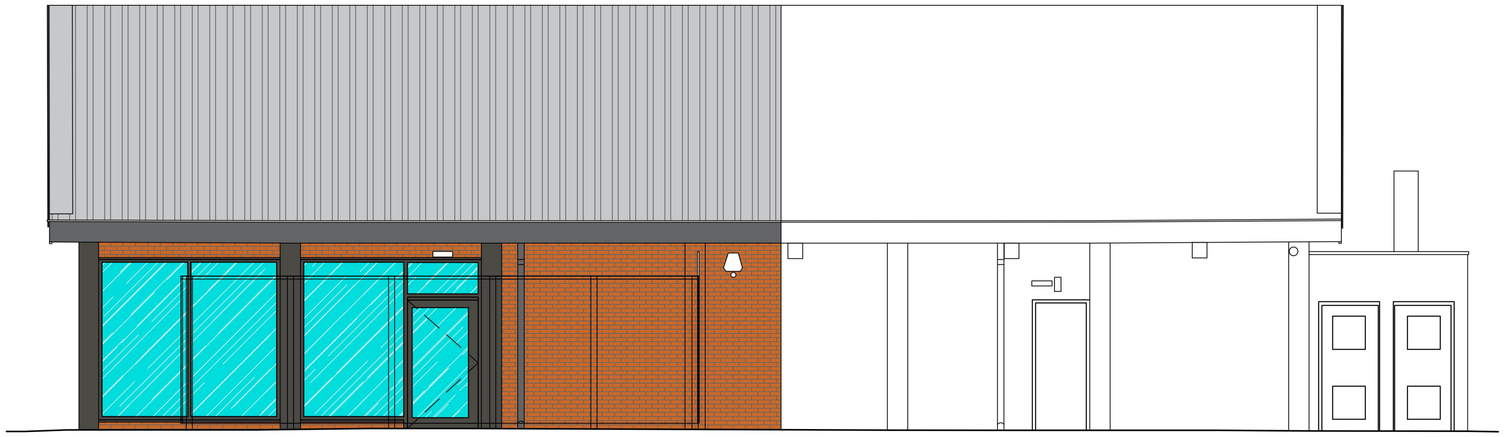

Existing rear elevation

scale - 1:50 @ A1 / 1:100 @ A3

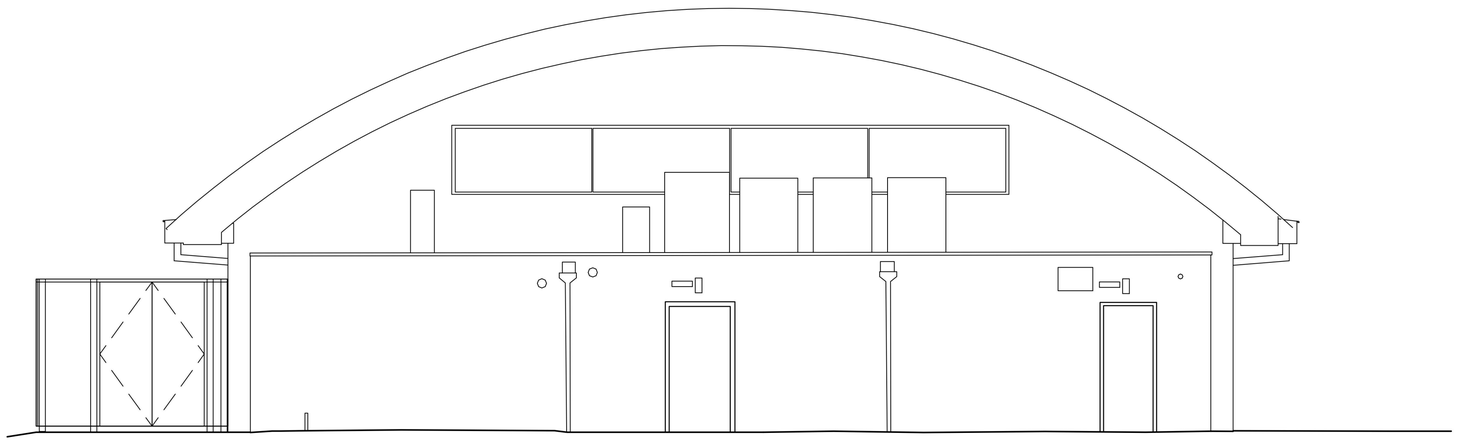

Existing side elevation

scale - 1:50 @ A1 / 1:100 @ A3

0m 1m 2m 3m 4m 5m 6m 7m 8m 9m 10m 11m 12m 13m 14m 15m 16m 17m 18m 19m 20m

© copyright 2026

This drawing and the copyrights and patents therein are the designer's property and may not be used or reproduced - only under contract.

ALL DIMENSIONS TO BE CHECKED ON SITE.

DO NOT SCALE FROM THIS DRAWING EXCEPT FOR THE PURPOSES OF LOCAL AUTHORITY PLANNING

rev	date	description

Frank Belshaw
Building Surveyors Limited

wheatley springs barn, wheatley lane road,
barrowford, nelson, lancashire, BB9 6QS.
tel no. (01282) 699668. fax no. (01282) 602447.

Queensway

store address
ROMFORD
ROM VALLEY WAY RETAIL PARK
ROM VALLEY WAY
ROMFORD
RM7 0AF

client
QUEENSWAY

drawing title
EXISTING
EXTERNAL ELEVATIONS - SHEET 2

drawn by	checked	date
RCH	----	19/10/26

scale
1:50 @ A1

drawing no.	revision
2026/132/04	--