

The Harris Group Ltd does not accept liability for any deviation to our drawings or specification. This Drawing is copyright and may not be reproduced in whole or part without written authority.

Rev	Date	Description	Drawn	Chkd
P01	06.11.2026	PLANNING ISSUE	AA	MS

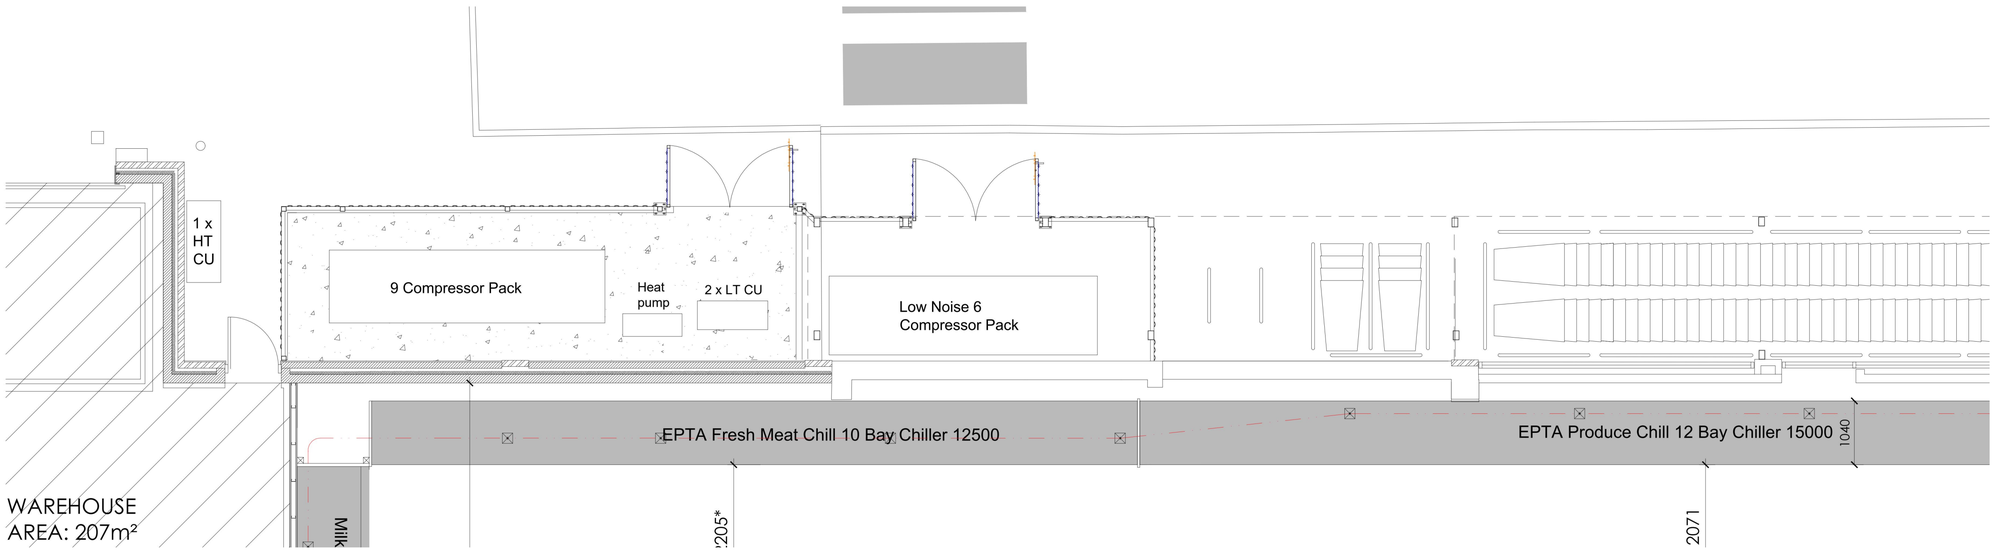

Existing Plant Compound Plan
Scale 1:50

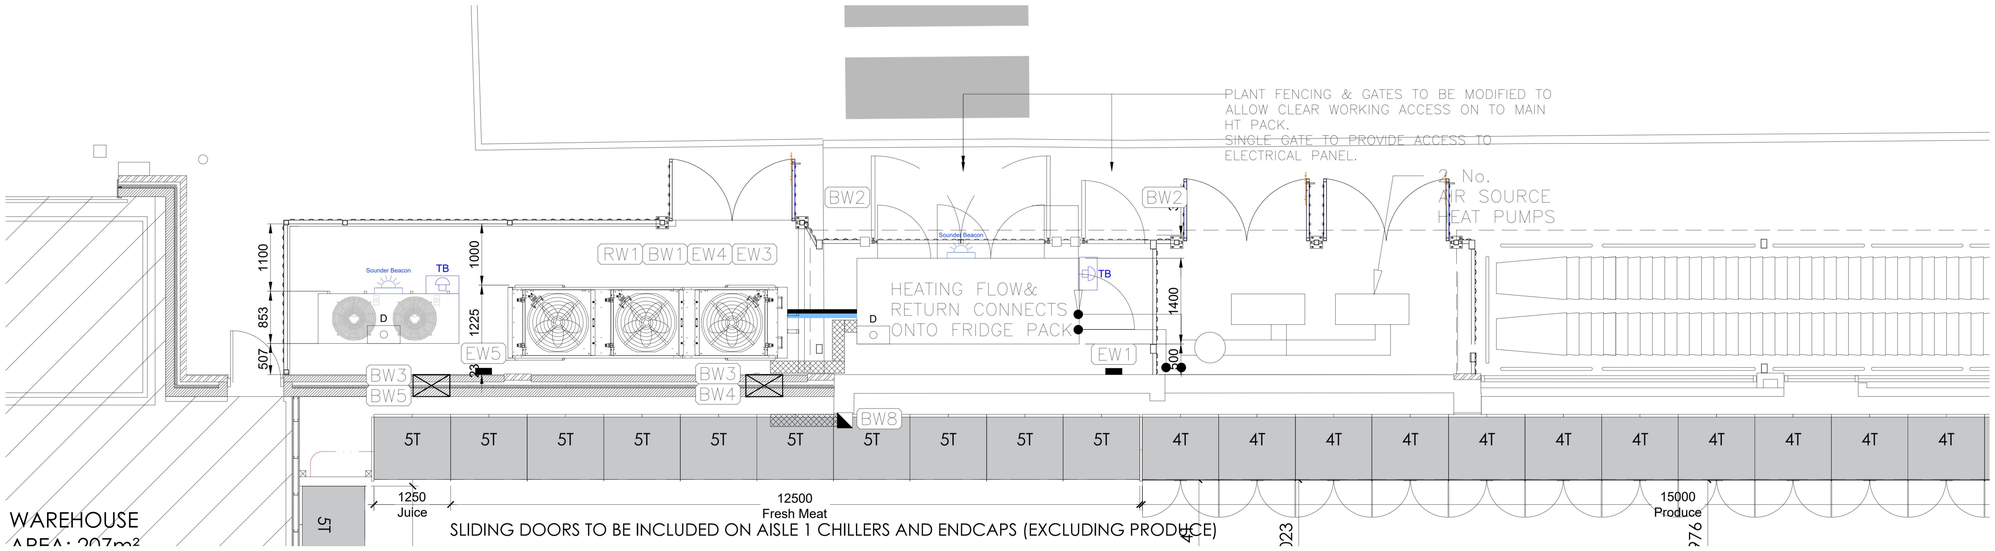

Proposed Plant Compound Plan
Scale 1:50

PLANNING DRAWING
This drawing has been prepared for submission to the relevant Local Authority as part of a Planning Application. It is not intended to assist with the pricing of any elements.

For Structural details refer to the Structural & Civil Engineers detailed design drawings & specifications.

For M&E information, refer to the M&E Engineers and sub contractor's design drawings & specifications.

For Health & Safety information, refer to the Designers Risk Assessments. This drawing is copyright and may not be reproduced in whole or part without written authority.

0 500 1000 2500mm
Scale 1:50

THE HARRIS PARTNERSHIP

Architecture
Masterplanning
Interior Design

www.harrispartnership.com

Client
Aldi Stores Ltd - CHE

Project Title
Retail Development

Aldi Stores
St Mary's Lane
Upminster

Drawing Title
PLANT COMPOUND

Drawn	Checked	Scale @A1	BIM Status	Date
AA	MS	1:50	NA	08.26

Drawing Status	Rev.	THP Project No
PLANNING	P01	23575

Drawing Reference
79-E0536 THP XX XX DR A 0007


The Harris Group Ltd does not accept liability for any deviation to our drawings or specification. This Drawing is copyright and may not be reproduced in whole or part without written authority.

Rev	Date	Description	Drawn	Ch'kd
P01	09.10.26	PLANNING ISSUE	AA	MS



CAR PARK ELEVATION

Elevation Car Park Elevation
Scale 1:100

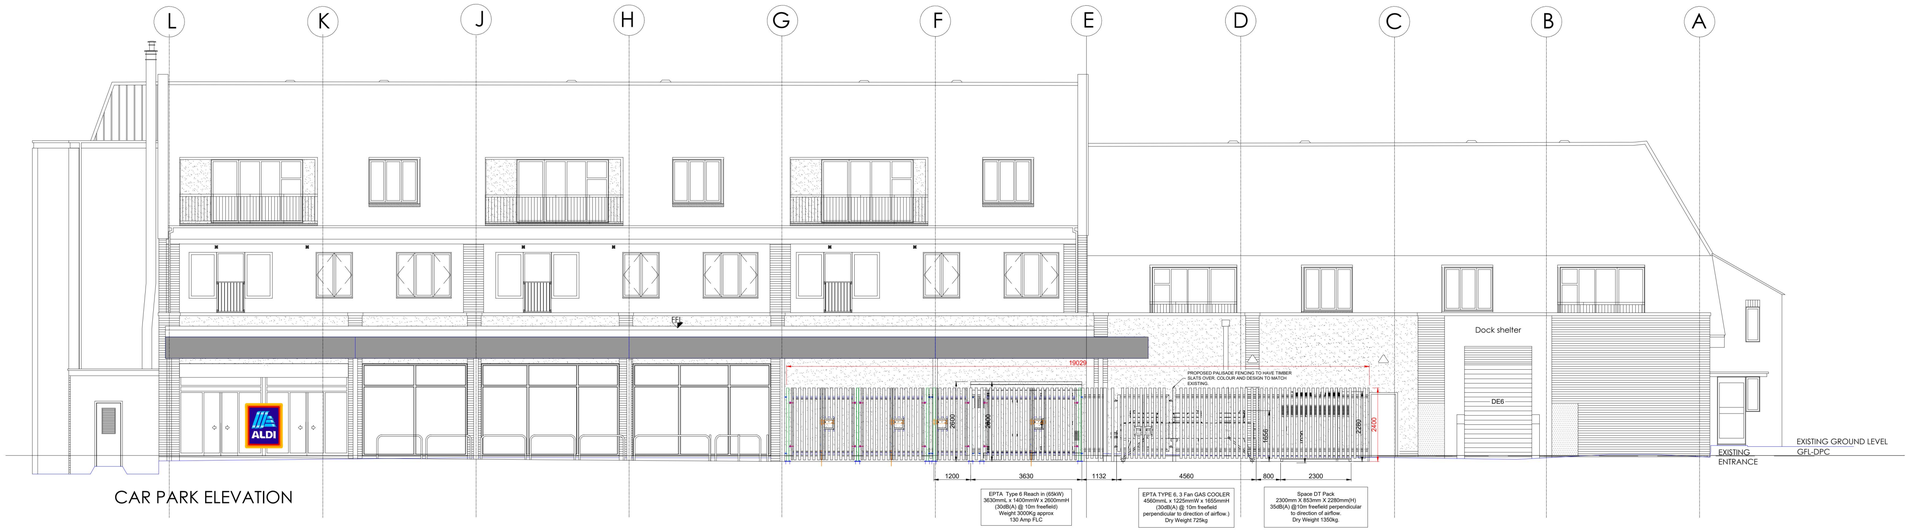

CAR PARK ELEVATION

Proposed Car Park Elevation
Scale 1:100

PLANNING DRAWING
This drawing has been prepared for submission to the relevant Local Authority as part of a Planning Application. It is not intended to assist with the pricing of any elements.

For Structural details refer to the Structural & Civil Engineers detailed design drawings & specifications.

For M&E information, refer to the M&E Engineers and sub contractor's design drawings & specifications.

For Health & Safety information, refer to the Designers Risk Assessments. This drawing is copyright and may not be reproduced in whole or part without written authority.

0 1 2 5 m
Scale 1:100

THE HARRIS PARTNERSHIP

Architecture
Masterplanning
Interior Design

www.harrispartnership.com

Client
Aldi Stores Ltd - CHE

Project Title
Retail Development

Aldi Stores
St Mary's Lane
Upminster

Drawing Title
ELEVATIONS

Drawn	Checked	Scale @A1	BIM Status	Date
AA	MS	1:100	NA	08.26

Drawing Status	Rev.	THP Project No
PLANNING	P01	23575

Drawing Reference
79-E0536 THP XX XX DR A 0006

The Harris Group Ltd does not accept liability for any deviation to our drawings or specification. This Drawing is copyright and may not be reproduced in whole or part without written authority.

NORTH

Rev	Date	Description	Drawn	Ch'kd
P01	06.11.2026	PLANNING ISSUE	AA	MS

EXISTING CAR PARK
Asphalt

ST. JOSEPH'S PRIMARY SCHOOL

Gaynes Road

GARAGE

PIZZA EXPRESS

ST MARYS LANE

existing footpath

C/B Fence Ht.1.8m

C/L Fence Ht.1.1m

C/L Fence Ht.1.8m

MH UTL Fused CL 24.48

gravity connection
New Low Noise E Compressor Pack

pumped connection

ramp

new ramp and steps down

Laurel hedge Lowered height

FREEZER STORE 74.00M2

PLANT ROOM

CANOPY OVER

existing tree

existing tree to be removed

existing tree to be protected

SITE WORKS AREA - 48.2 m2

ALDI DEMISE

PLANNING DRAWING
This drawing has been prepared for submission to the relevant Local Authority as part of a Planning Application. It is not intended to assist with the pricing of any elements.

For Structural details refer to the Structural & Civil Engineers detailed design drawings & specifications.

For M&E information, refer to the M&E Engineers and sub contractor's design drawings & specifications.

For Health & Safety information, refer to the Designers Risk Assessments. This drawing is copyright and may not be reproduced in whole or part without written authority.

0 2 4 10 m
Scale 1:200

THE HARRIS PARTNERSHIP

Architecture
Masterplanning
Interior Design

www.harrispartnership.com

Client
Aldi Stores Ltd - CHE

Project Title
Retail Development

Aldi Stores
St Mary's Lane
Upminster

Drawing Title
EXISTING SITE PLAN

Drawn	Checked	Scale @A1	BIM Status	Date
AA	MS	1:200	NA	08.26

Drawing Status	Rev.	THP Project No
PLANNING	P01	23575

Drawing Reference
79-E0536 THP XX XX DR A 0002

The Harris Group Ltd does not accept liability for any deviation to our drawings or specification. This Drawing is copyright and may not be reproduced in whole or part without written authority.

NORTH

Rev	Date	Description	Drawn	Ch'kd
P01	06.11.2026	PLANNING ISSUE	AA	MS

C/B Fence Ht.1.8m

C/L Fence Ht.1.1m

C/L Fence Ht.1.8m

EXISTING CAR PARK
Asphalt

Gaynes Road

MH UTL Fused CL 24.48

ST. JOSEPH'S PRIMARY SCHOOL

GARAGE

PIZZA EXPRESS

ST MARYS LANE

existing footpath

pumped connection

ramp

SITE WORKS AREA - 48.2 m2

ALDI DEMISE

PLANNING DRAWING
This drawing has been prepared for submission to the relevant Local Authority as part of a Planning Application. It is not intended to assist with the pricing of any elements.

For Structural details refer to the Structural & Civil Engineers detailed design drawings & specifications.

For M&E Information, refer to the M&E Engineers and sub contractor's design drawings & specifications.

For Health & Safety information, refer to the Designers Risk Assessments. This drawing is copyright and may not be reproduced in whole or part without written authority.

0 2 4 10 m
Scale 1:200

THE HARRIS PARTNERSHIP
Architecture
Masterplanning
Interior Design
www.harrispartnership.com

Client
Aldi Stores Ltd - CHE

Project Title
Retail Development

Aldi Stores
St Mary's Lane
Upminster

Drawing Title
PROPOSED SITE PLAN


Drawn	Checked	Scale @A1	BIM Status	Date
AA	MS	1:200	NA	08.26

Drawing Status	Rev.	THP Project No
PLANNING	P01	23575

Drawing Reference
79-E0536 THP XX XX DR A 0003

The Harris Group Ltd does not accept liability for any deviation to our drawings or specification. This Drawing is copyright and may not be reproduced in whole or part without written authority. Do not Scale from this drawing.

Rev	Date	Description	Drawn	Chk'd
P01	06.11.2026	PLANNING ISSUE	AA	MS

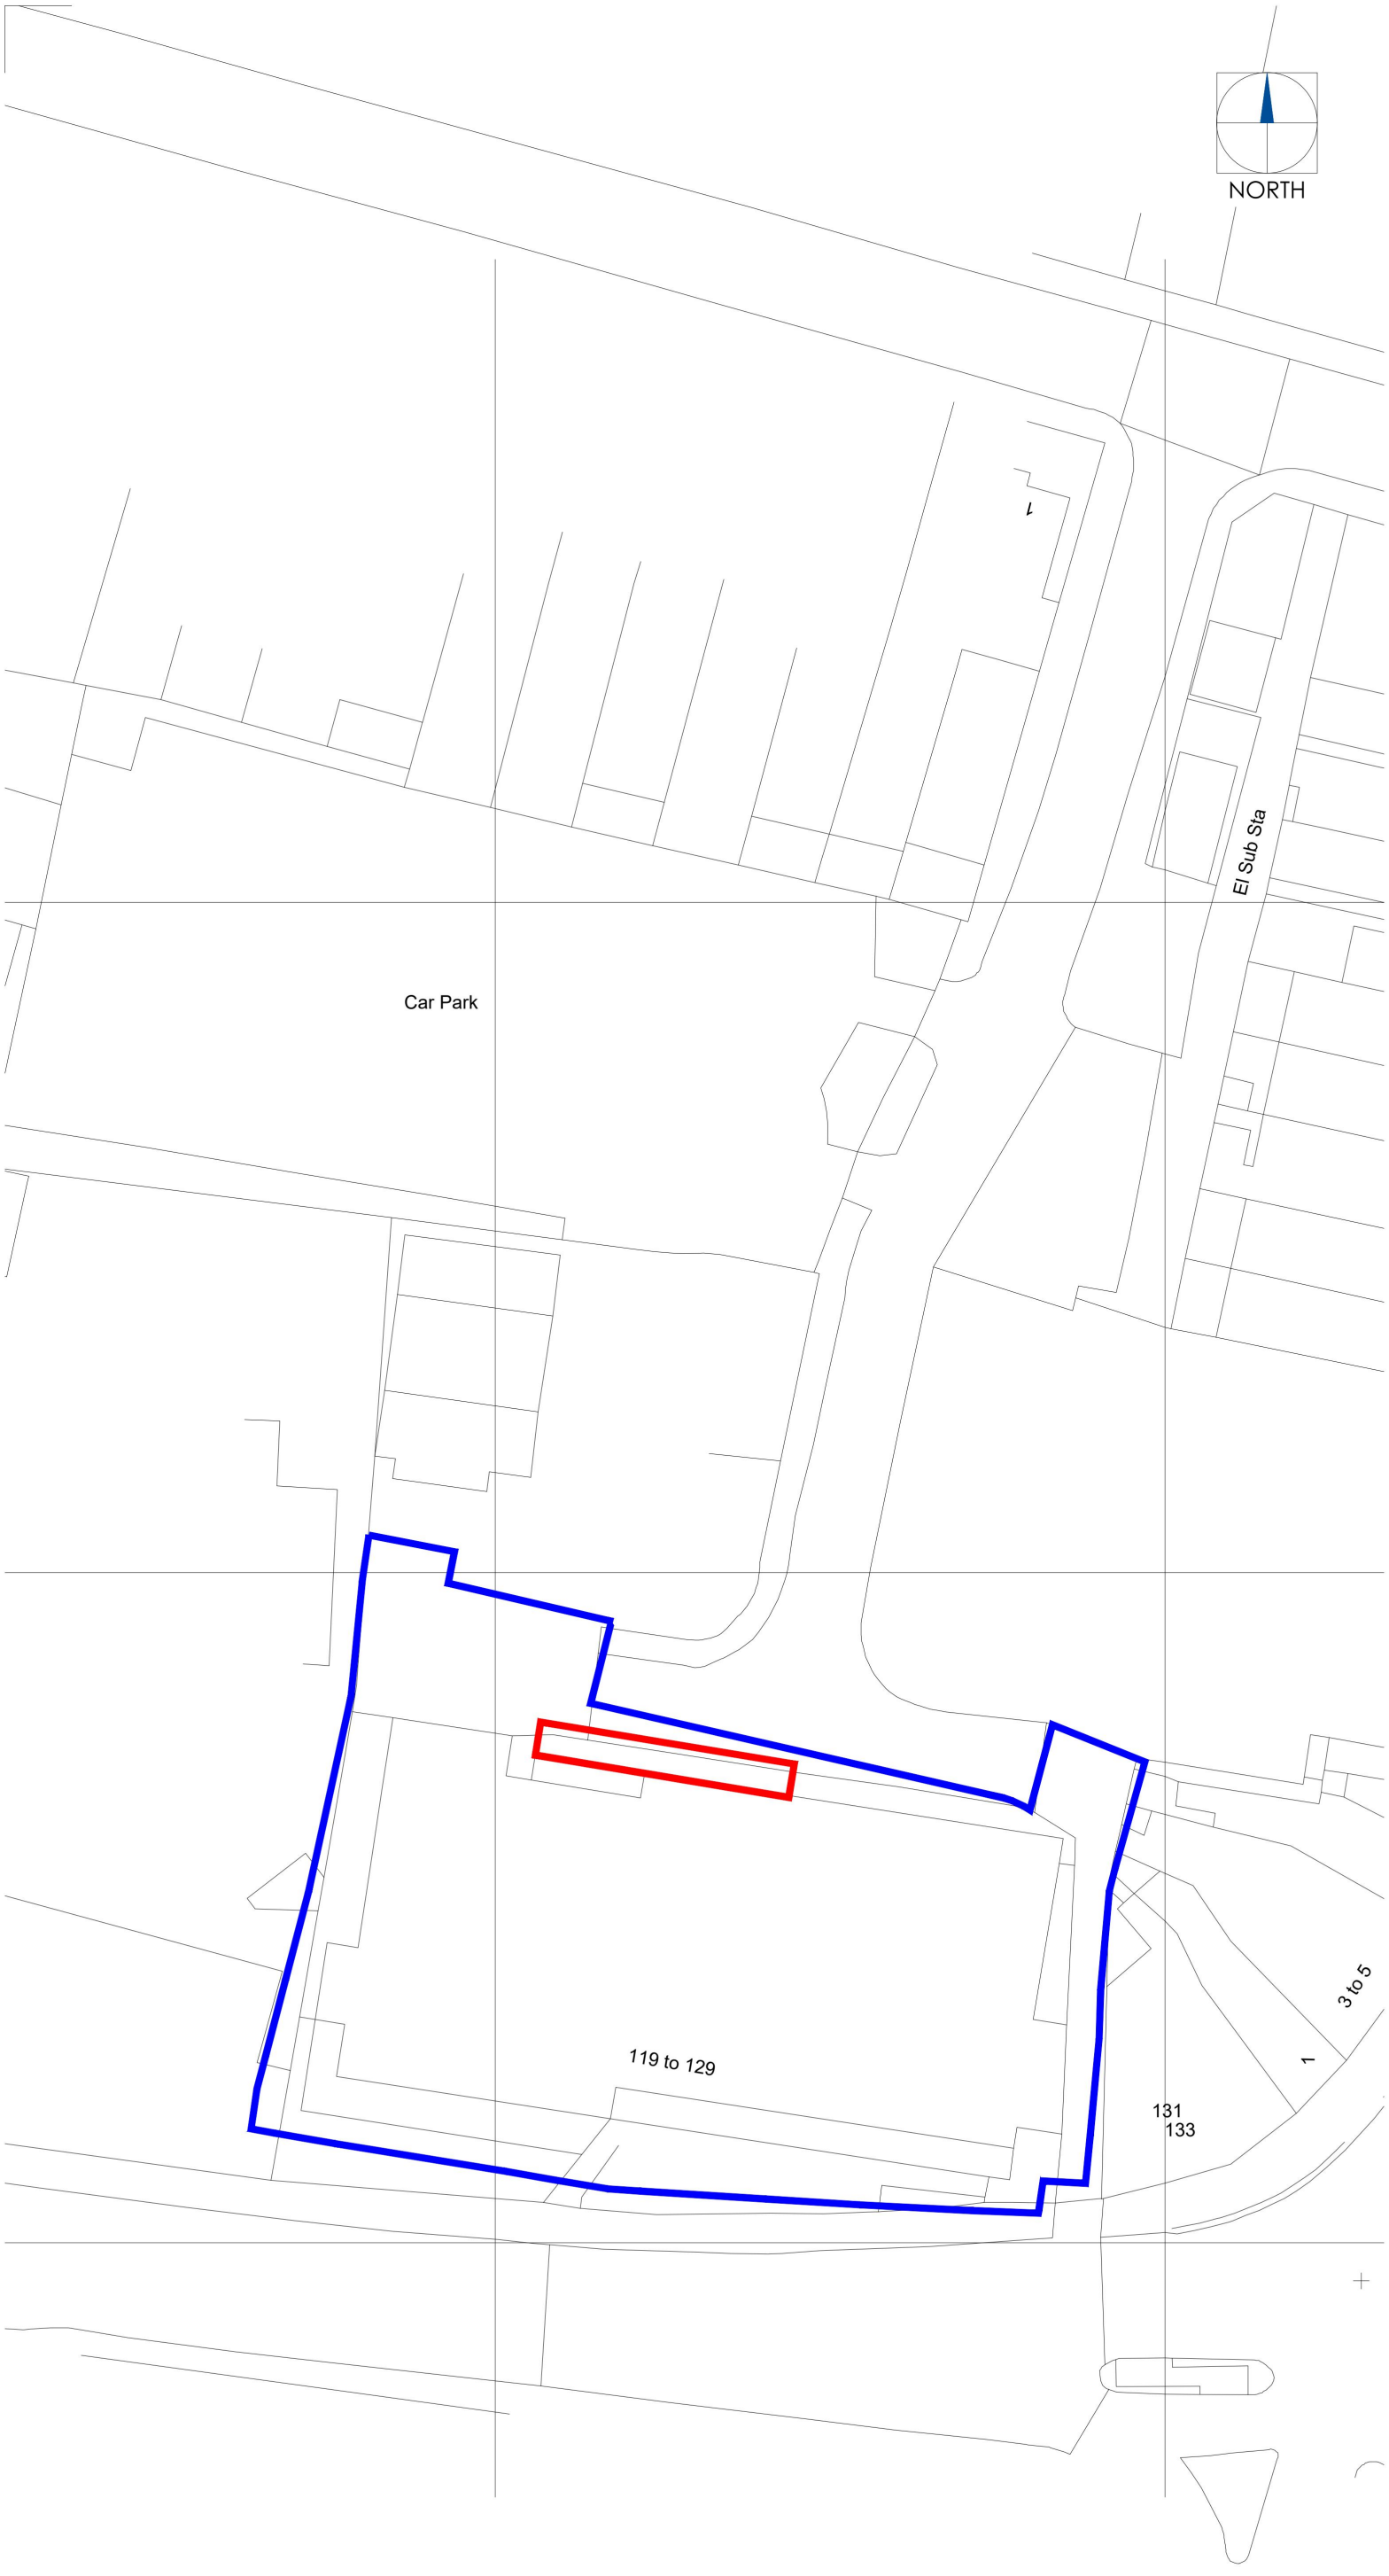

SITE WORKS AREA - 48.2 m2

ALDI DEMISE

PLANNING DRAWING
This drawing has been prepared for submission to the relevant Local Authority as part of a Planning Application. It is not intended to assist with the pricing of any elements.

For Structural details refer to the Structural & Civil Engineers detailed design drawings & specifications.

For M&E information, refer to the M&E Engineers and sub contractor's design drawings & specifications.

For Health & Safety information, refer to the Designers Risk Assessments. This drawing is copyright and may not be reproduced in whole or part without written authority.

0 5 10 25 m

Scale 1:500

THE HARRIS PARTNERSHIP

Architecture
Masterplanning
Interior Design

www.harrispartnership.com

Client
Aldi Stores Ltd - CHE

Project Title
Retail Development

Aldi Stores
St Mary's Lane
Upminster

Drawing Title
LOCATION PLAN

Drawn	Checked	Scale @A3	BIM Status	Date
AA	MS	1:500	NA	08.26

Drawing Status	Rev.	THP Project No
PLANNING	P01	23575

Drawing Reference
79-E0536 THP XX XX DR A 0001

Ordnance Survey (c) Crown Copyright 2026. All rights reserved. Licence number 100022432