
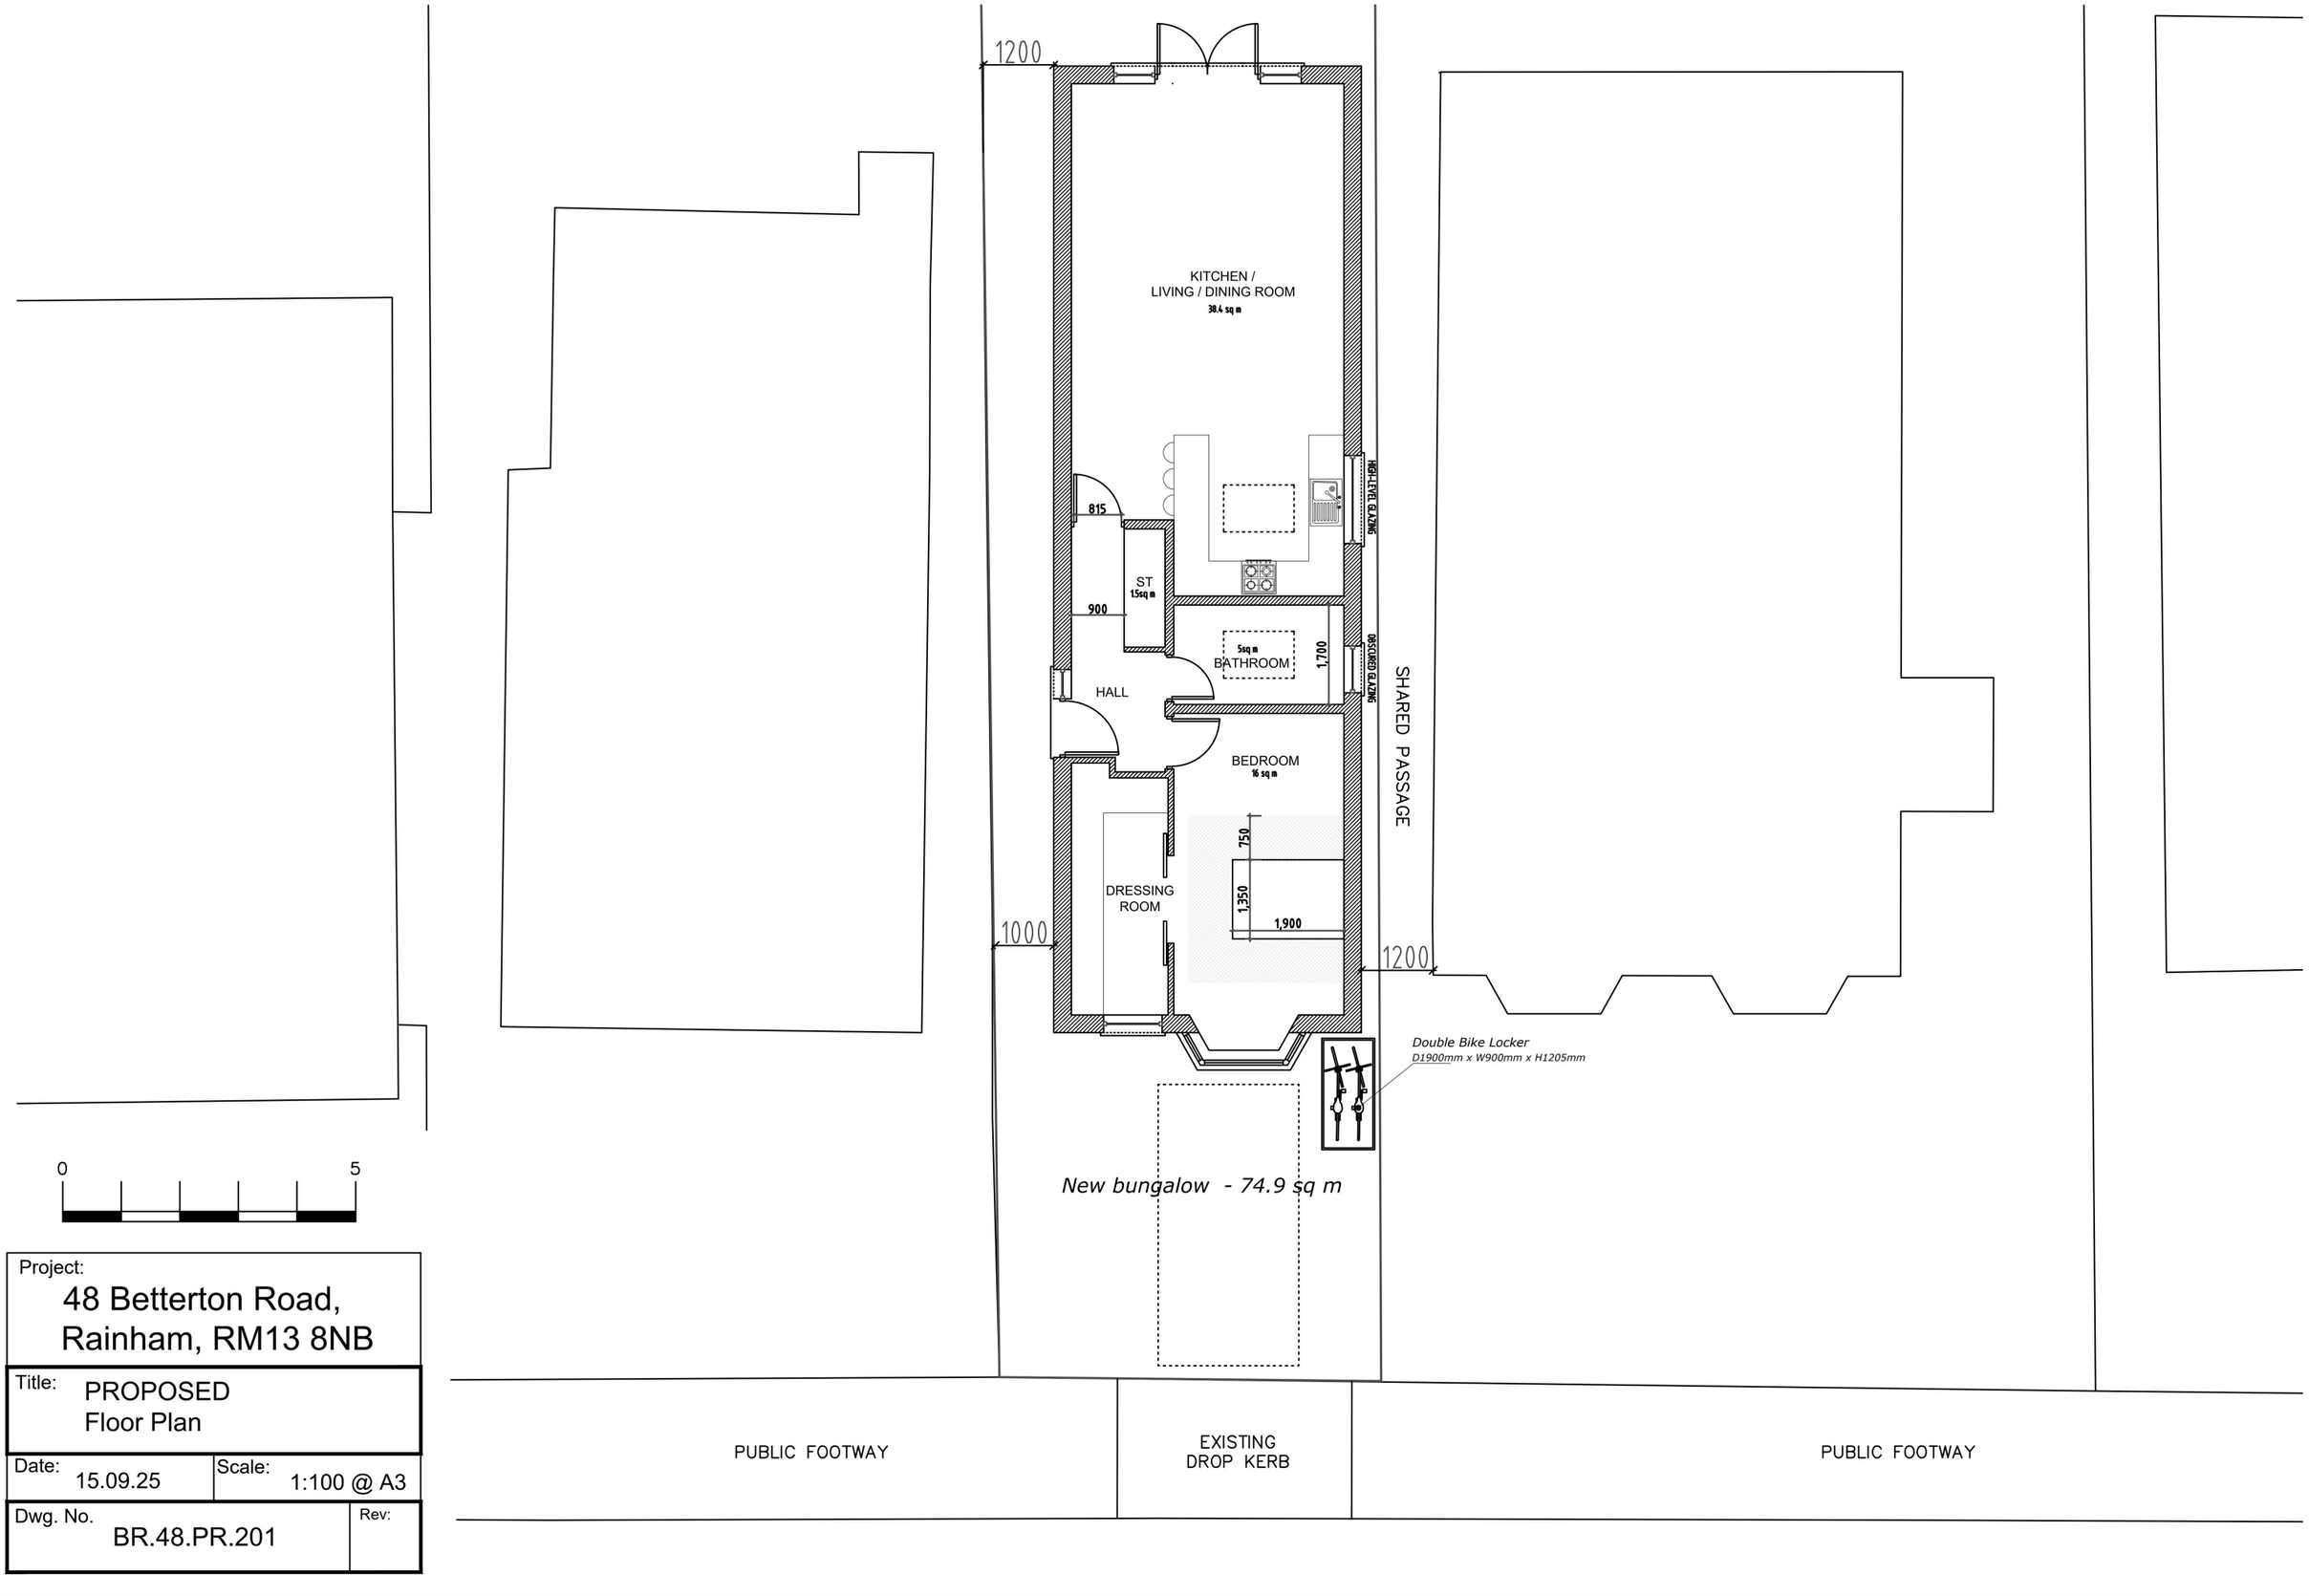


Project:
48 Betterton Road,
Rainham, RM13 8NB

Title: PROPOSED
Floor Plan

Date:	Scale:
15.09.25	1:100 @ A3


Dwg. No.	Rev:
BR.48.PR.201	

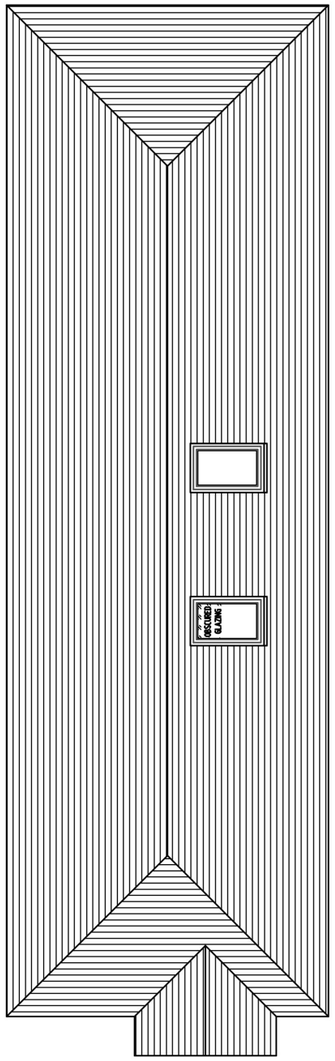


Roof Plan




Proposed Front Elevation

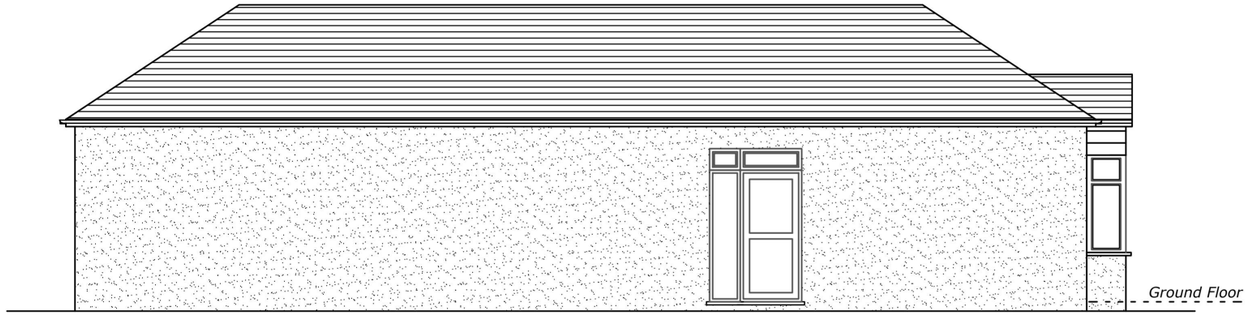


Proposed Side Elevation 1

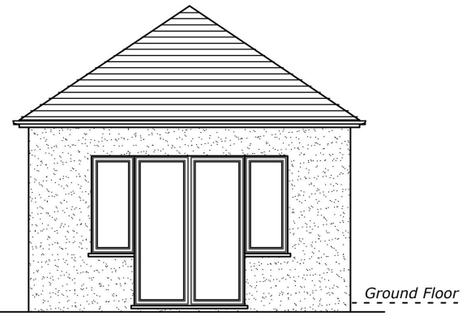

Proposed Front Elevation

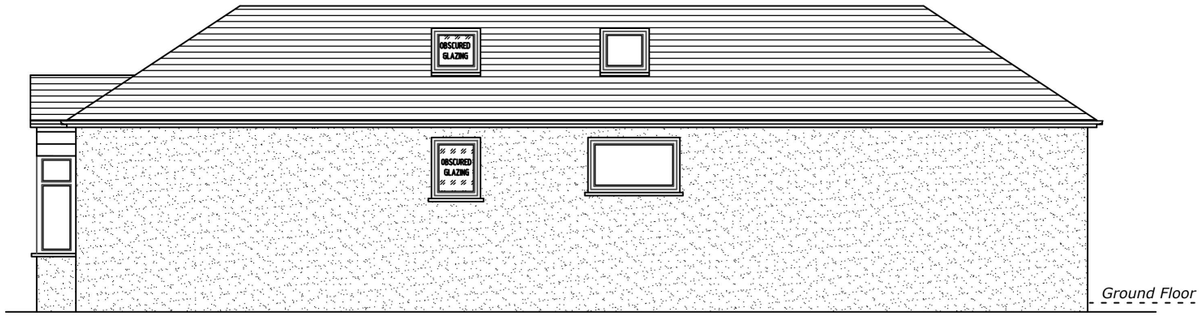

Proposed Side Elevation 2

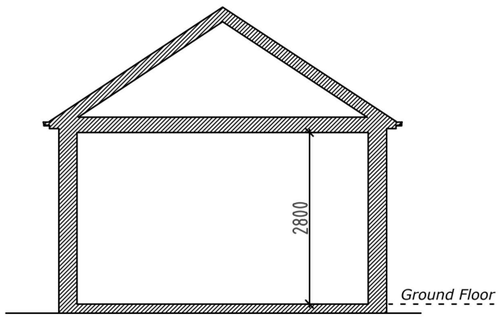

Proposed Front Elevation



Project:
48 Betterton Road,
Rainham, RM13 8NB


Title: PROPOSED Elevations

Date: 15.09.25

Scale: 1:100 @ A3

Dwg. No. BR.48.PR.202

Rev:

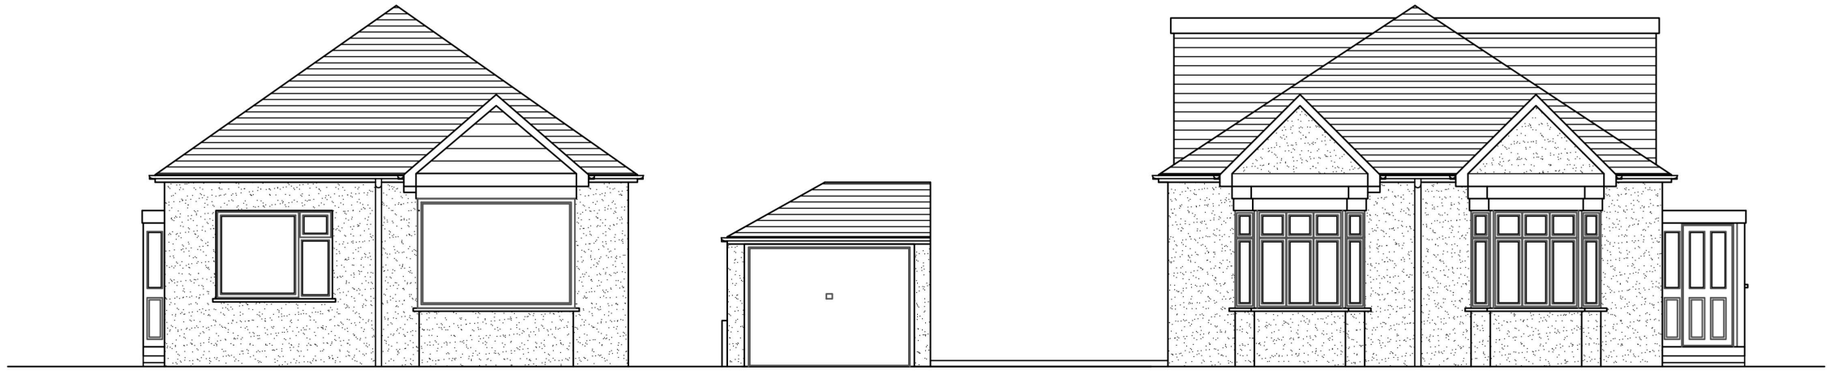

Existing Street Scene



Proposed Street Scene

0 5

Project: 48 Betterton Road, Rainham, RM13 8NB	
Title: EXISTING & PROPOSED Street Scene	
Date: 15.09.25	Scale: 1:100 @ A3
Dwg. No. BR.48.EX.PR.SS	Rev:

0 10

Project:
48 Betterton Road,
Rainham, RM13 8NB

Title:
PROPOSED
Site Plan

Date: 15.09.25

Scale: 1:200 @ A3

Dwg. No. BR.48.PR.2SP

Rev: