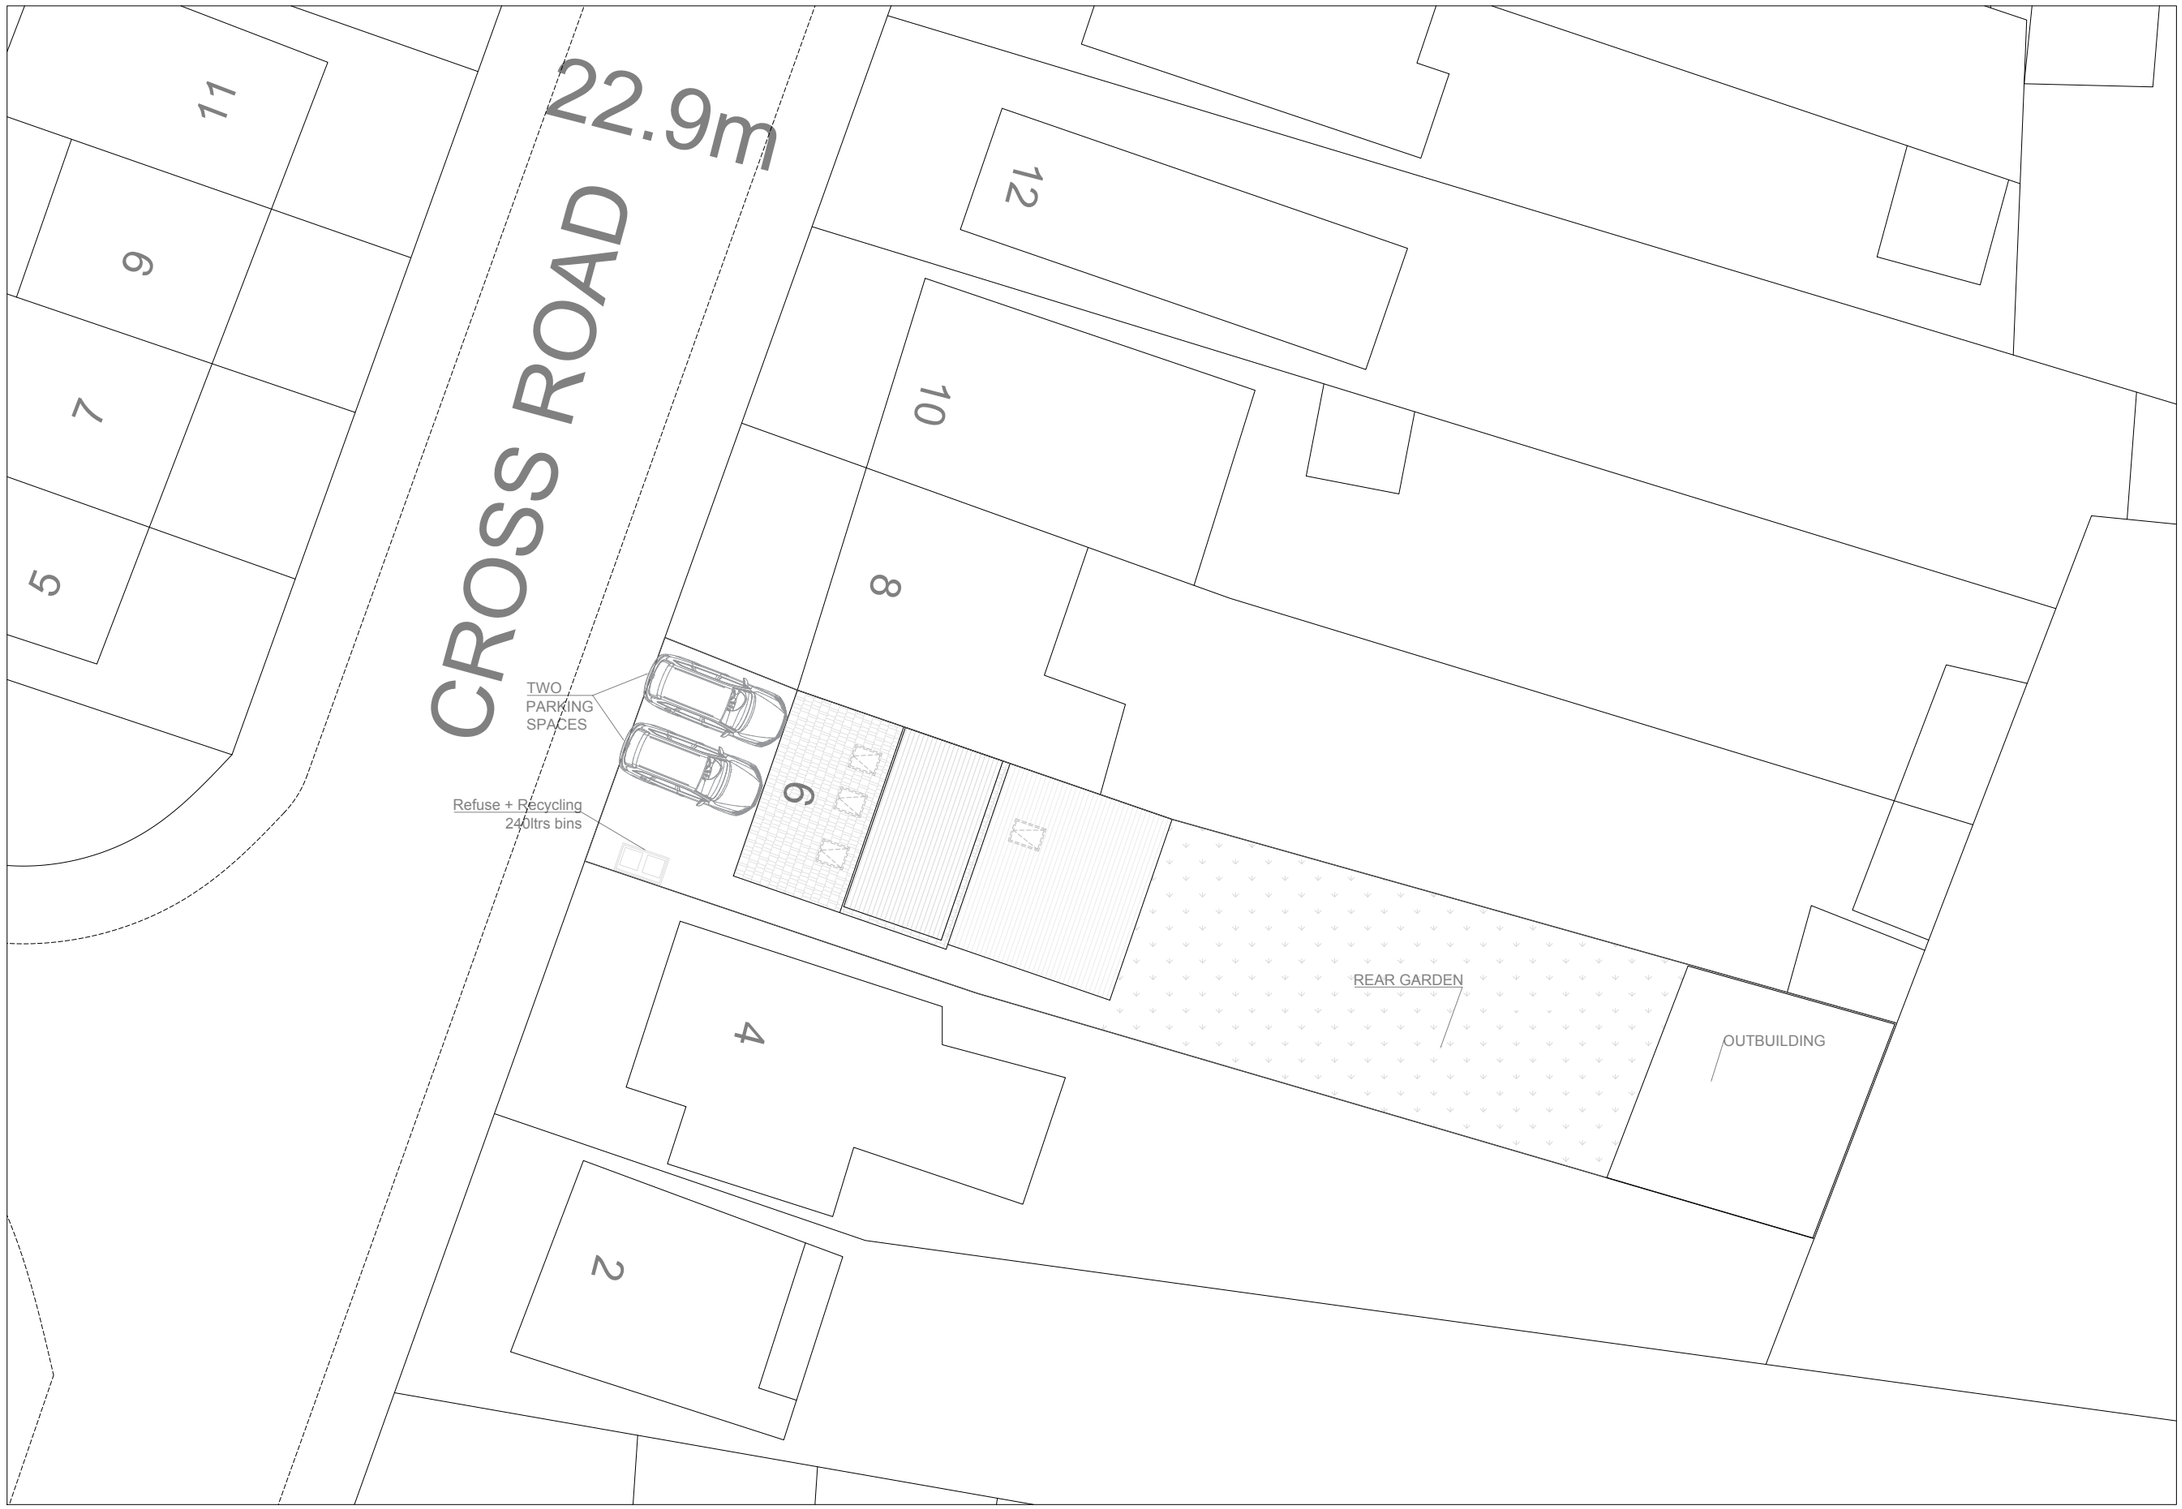


0 1m 5m 10m

Scale: 1:200

1 / A102 EXISTING & PROPOSED SITE PLAN
SCALE: 1:200

NOTES

Planning Agent

PLANDOME
ADAPTIVE REUSE LIGHTHOUSE

Owner

Mr. SHAKEEL MOHAMMAD

Project Address

6 Cross Road,
Mawneys, Romford,
RM7 8AT, UK

Project No.	**SHAK**
Status	**PLANNING APPLICATION**
Date	**28-OCTOBER-2026**
Drawn	**JI**
Checked	**AF**
Scale	**1:200 @ A3**

Sheet Title

EXISTING & PROPOSED SITE PLAN

Sheet No

A102