
BLOCK PLANS 1:200@A3


SCALE 1:200

1M 3M 5M 7M 9M
2M 4M 6M 8M 10M

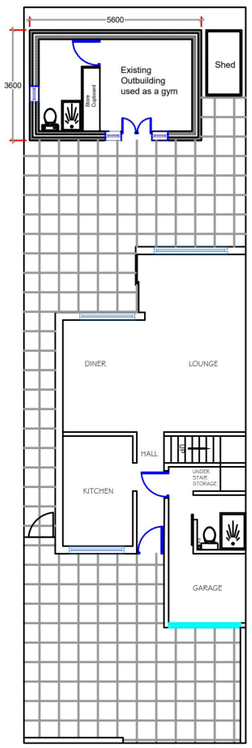

Block Plan - Existing Outbuilding - Gym Ground Floor Plan


Proposed Outbuilding
Livable Accommodation

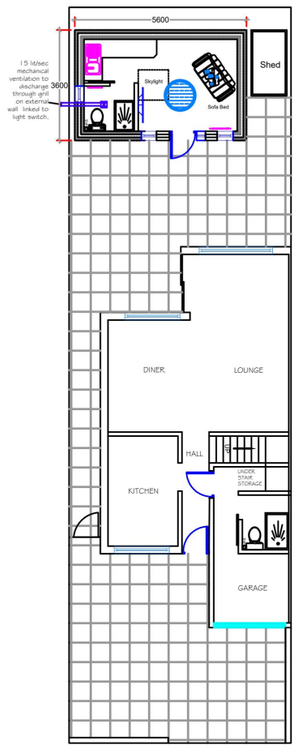


Block Plan - Proposed Outbuilding Livable Accommodation Ground Floor Plan

BLOCK PLANS 1:100@A3

1M 3M 5M 7M 9M
2M 4M 6M 8M 10M

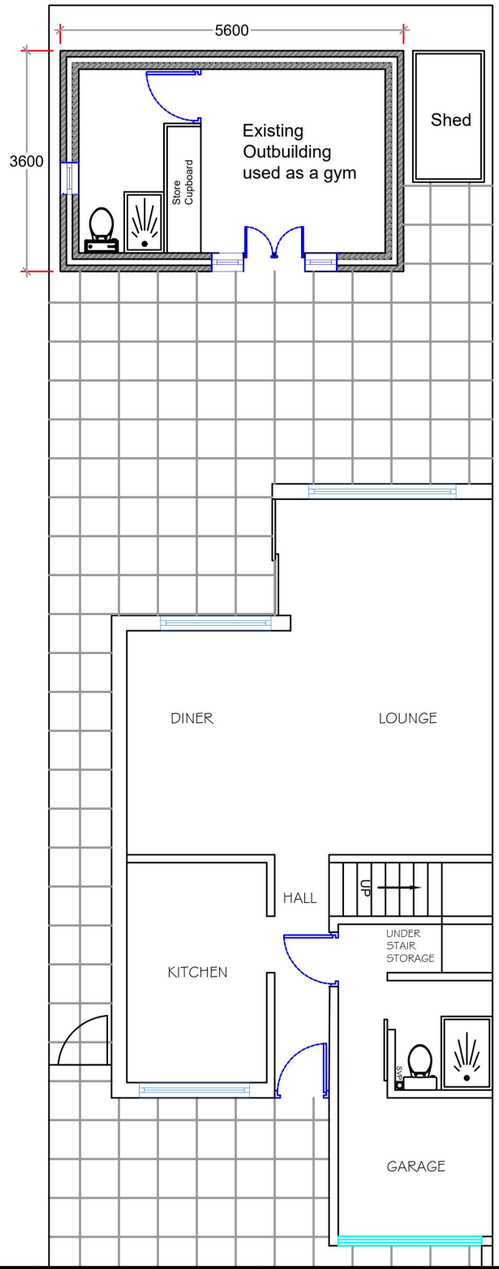

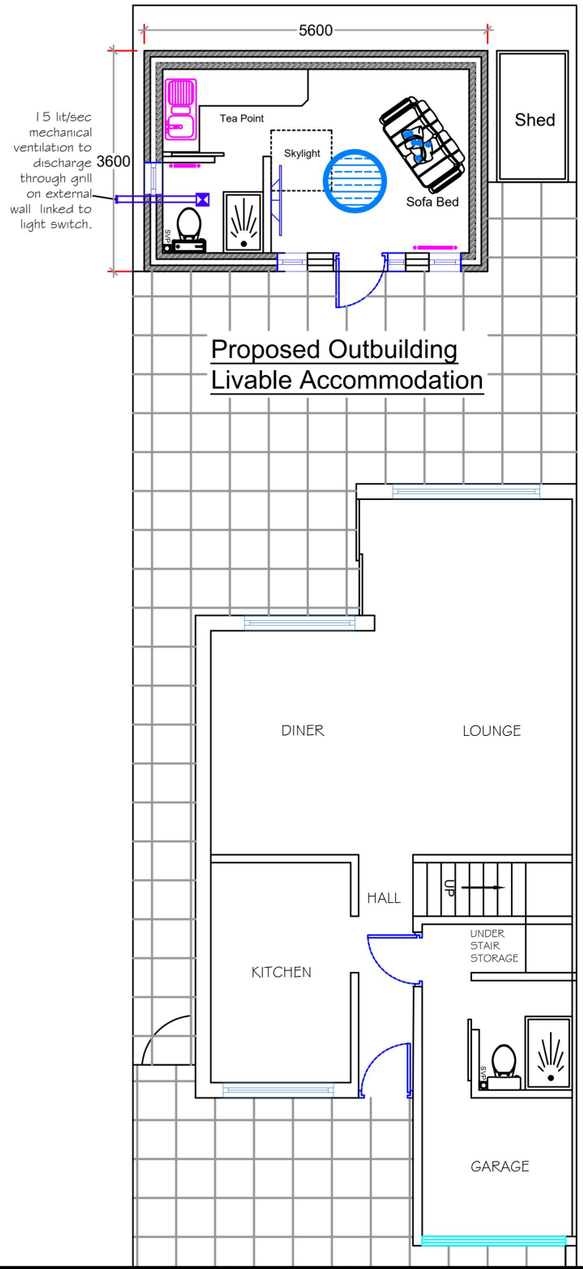

REV	DATE	REVISIONS
A		
B		
C		
D		
E		
F		
G		


Drawing Title	Description	Project Address
Block Plan Layouts	Proposed Outbuilding Change Of Use	44 Mygrove Gardens Rainham Essex RM13 9QT

INF	DETAILS
Scale	As Noted
Drawn By	TDH
Checked By B/I	TDH
Checked By Client	~
Date	09-11-26
Drawing Number	BlockPlans-01


CONTRACTOR

SX ARCHITECTURE
enquiries@sxarchitecture.co.uk


THIS DRAWING IS THE COPYRIGHT OF SX-ARCHITECTURE AND MUST NOT BE COPIED OR REPRODUCED, IN WHOLE OR IN PART, BY ANY METHOD WHATSOEVER, WITHOUT THE PRIOR WRITTEN APPROVAL OF SX-ARCHITECTURE .

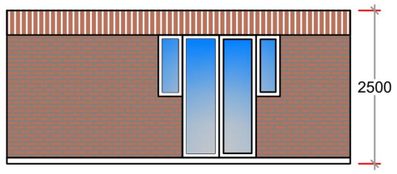


Existing Front Elevation

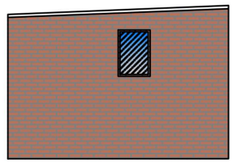


Existing Side Elevation

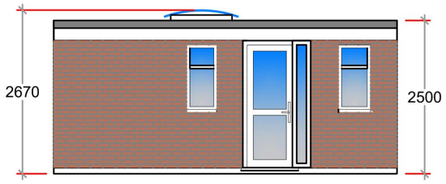


Proposed Front Elevation

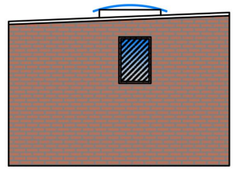


Proposed Side Elevation

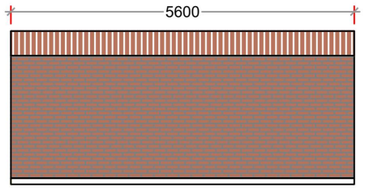


Existing Rear Elevation

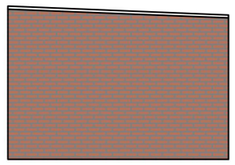

Existing Side Elevation

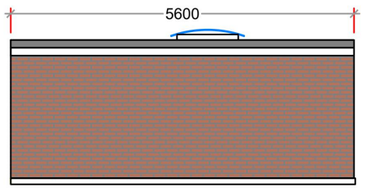

Proposed Rear Elevation

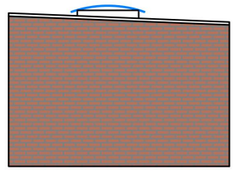


Proposed Side Elevation

Existing & Proposed Outbuilding Elevations

ELEVATIONS

SCALE 1:100@A3

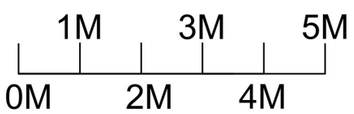

REV	DATE	REVISIONS
A		
B		
C		
D		
E		
F		
G		

Drawing Title	Description	Project Address
Existing & Proposed Outbuildings	Proposed Outbuilding Change Of Use	44 Mygrove Gardens Rainham Essex RM13 9QT


INF	DETAILS
Scale	1:100@A3
Drawn By	TDH
Checked By B/I	TDH
Checked By Client	~
Date	09-11-26
Drawing Number	Exist&PropOutbuildings-01

CONTRACTOR


SX ARCHITECTURE

enquiries@sxarchitecture.co.uk

THIS DRAWING IS THE COPYRIGHT OF SX-ARCHITECTURE AND MUST NOT BE COPIED OR REPRODUCED, IN WHOLE OR IN PART, BY ANY METHOD WHATSOEVER, WITHOUT THE PRIOR WRITTEN APPROVAL OF SX-ARCHITECTURE .

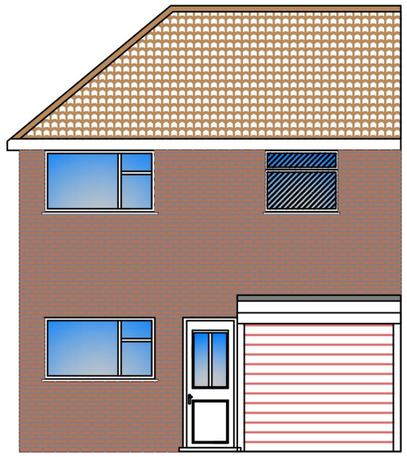


Existing & Proposed - East Facing
Front Elevation

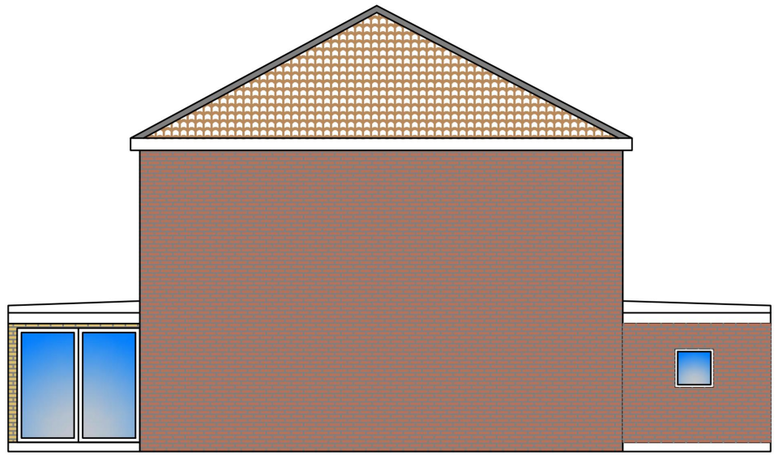


Existing & Proposed - South Facing
Side Elevation

Existing & Proposed Elevations

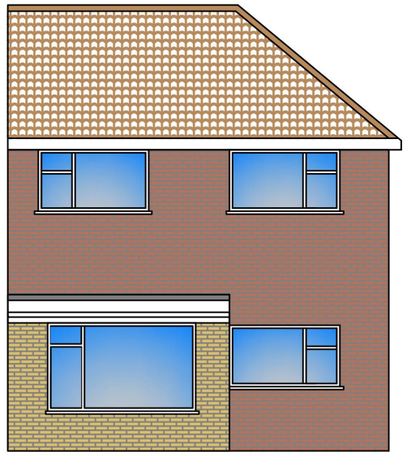

Existing & Proposed - West Facing
Rear Elevation

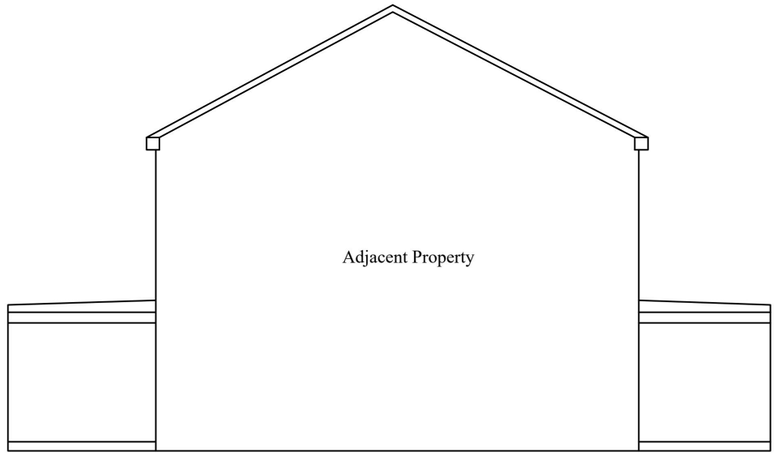

Existing & Proposed - North Facing
Side Elevation

ELEVATIONS

SCALE 1:100@A3

1M 3M 5M
0M 2M 4M

REV	DATE	REVISIONS
A		
B		
C		
D		
E		
F		
G		

Drawing Title	Description	Project Address
Existing & Proposed Elevations	Proposed Outbuilding Change Of Use	44 Mygrove Gardens Rainham Essex RM13 9QT

INF	DETAILS
Scale	1:100@A3
Drawn By	TDH
Checked By BI	TDH
Checked By Client	~
Date	09-11-26
Drawing Number	ExistingElevations01

CONTRACTOR

SX ARCHITECTURE


enquiries@sxarchitecture.co.uk

THIS DRAWING IS THE COPYRIGHT OF SX-ARCHITECTURE AND MUST NOT BE COPIED OR REPRODUCED, IN WHOLE OR IN PART, BY ANY METHOD WHATSOEVER, WITHOUT THE PRIOR WRITTEN APPROVAL OF SX-ARCHITECTURE .

BLOCK PLANS 1:200@A3


SCALE 1:200

1M 3M 5M 7M 9M
2M 4M 6M 8M 10M

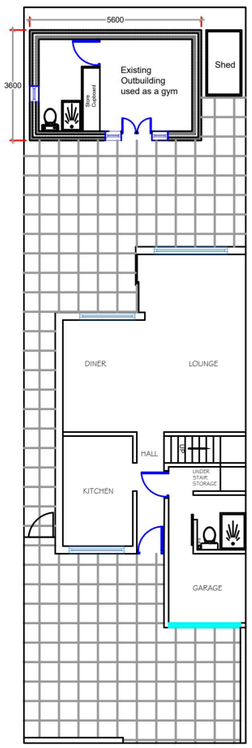

Block Plan - Existing Outbuilding - Gym Ground Floor Plan


Proposed Outbuilding
Livable Accommodation

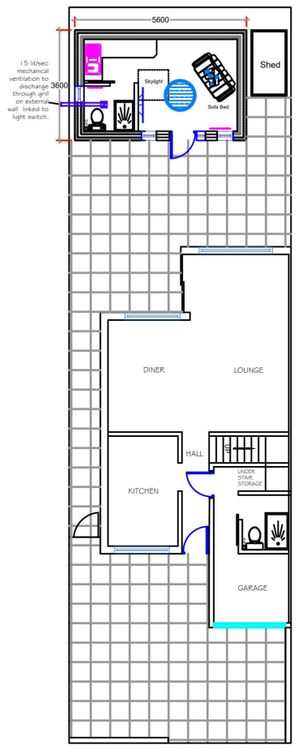


Block Plan - Proposed Outbuilding Livable Accommodation Ground Floor Plan

BLOCK PLANS 1:100@A3

1M 3M 5M 7M 9M
2M 4M 6M 8M 10M

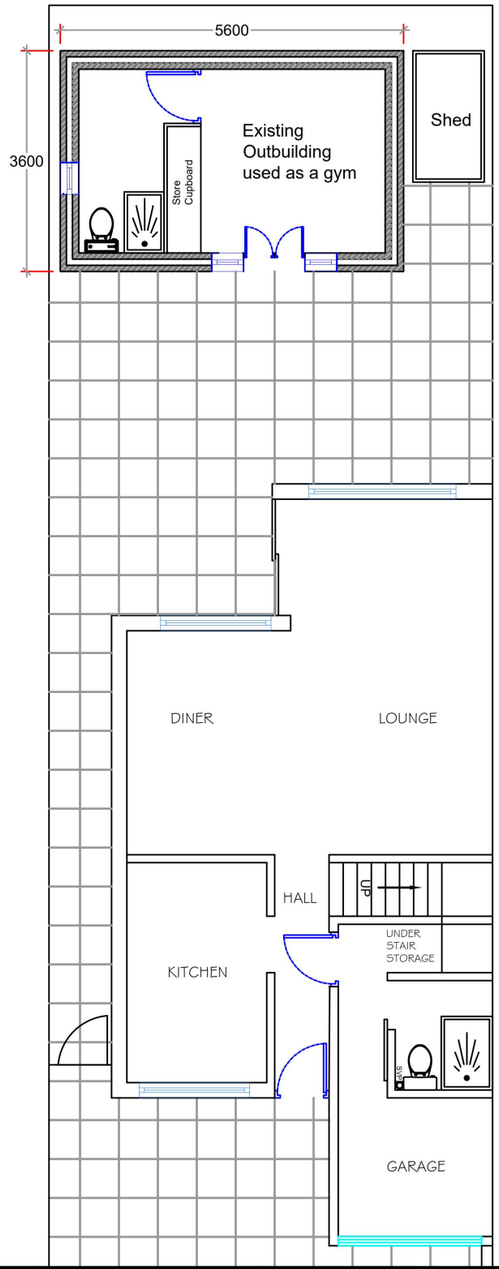

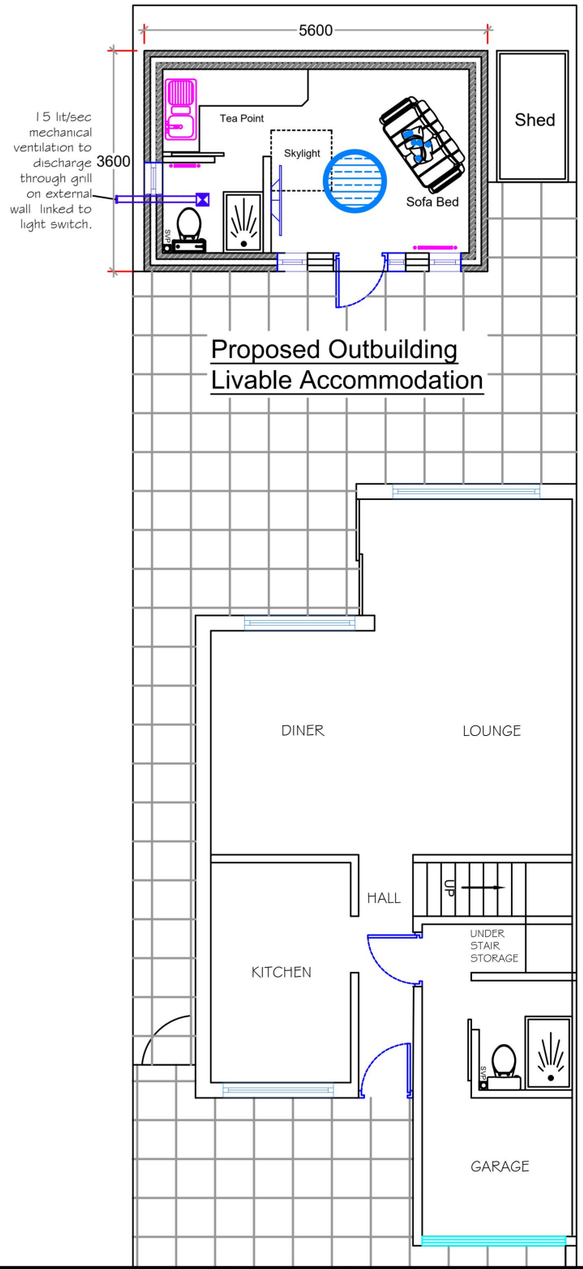

REV	DATE	REVISIONS
A		
B		
C		
D		
E		
F		
G		


Drawing Title	Description	Project Address
Block Plan Layouts	Proposed Outbuilding Change Of Use	44 Mygrove Gardens Rainham Essex RM13 9QT

INF	DETAILS
Scale	As Noted
Drawn By	TDH
Checked By B/I	TDH
Checked By Client	~
Date	09-11-26
Drawing Number	BlockPlans-01

CONTRACTOR

SX ARCHITECTURE
enquiries@sxarchitecture.co.uk

THIS DRAWING IS THE COPYRIGHT OF SX-ARCHITECTURE AND MUST NOT BE COPIED OR REPRODUCED, IN WHOLE OR IN PART, BY ANY METHOD WHATSOEVER, WITHOUT THE PRIOR WRITTEN APPROVAL OF SX-ARCHITECTURE .

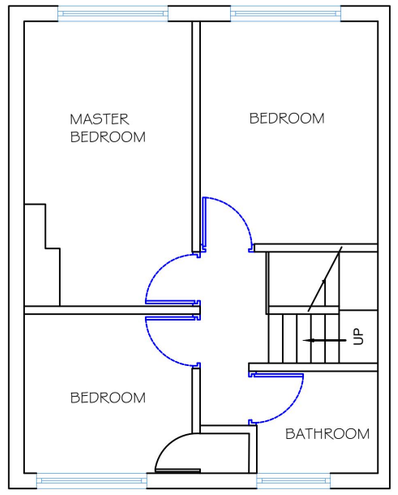

Existing & Proposed
First Floor Plan

REV	DATE	REVISIONS
A		
B		
C		
D		
E		
F		
G		

Drawing Title	Description	Project Address
First Floor Plan	Proposed Outbuilding Change Of Use	44 Mygrove Gardens Rainham Essex RM13 9QT

INF	DETAILS
Scale	1:100@A3
Drawn By	TDH
Checked By B/I	TDH
Checked By Client	~
Date	0911-26
Drawing Number	FirstFloorPlan-01

CONTRACTOR


SX ARCHITECTURE

enquiries@sxarchitecture.co.uk


THIS DRAWING IS THE COPYRIGHT OF SX-ARCHITECTURE AND MUST NOT BE COPIED OR REPRODUCED, IN WHOLE OR IN PART, BY ANY METHOD WHATSOEVER, WITHOUT THE PRIOR WRITTEN APPROVAL OF SX-ARCHITECTURE.



Existing
Outbuilding

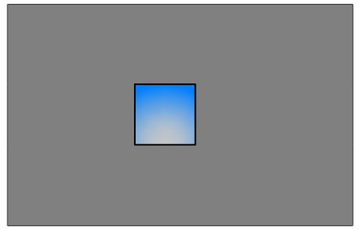


Proposed
Outbuilding

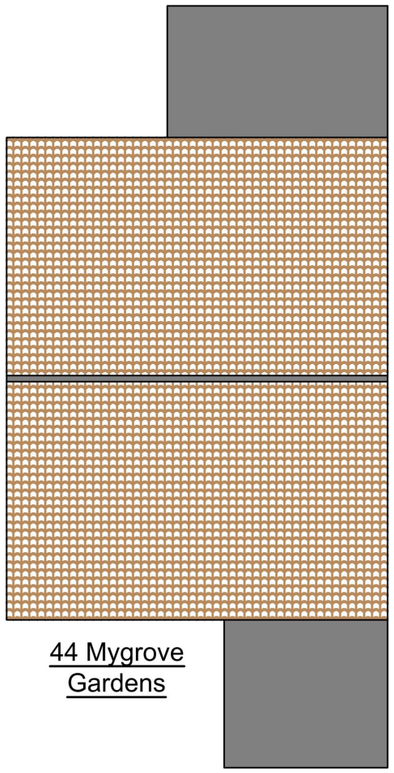

44 Mygrove
Gardens

Roof Plan - Existing

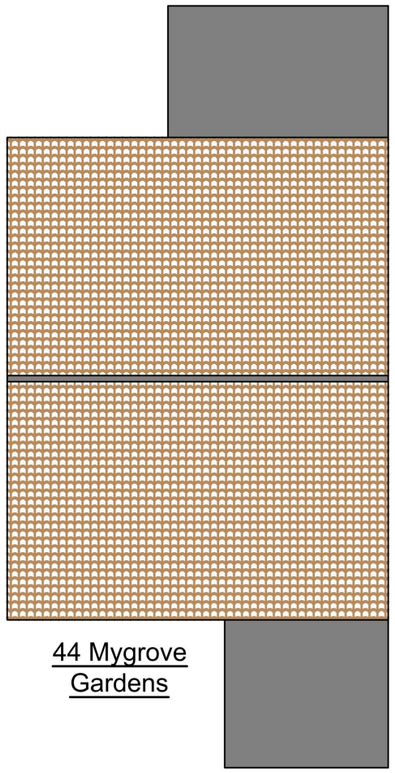

44 Mygrove
Gardens

Roof Plan - Proposed

ROOF PLANS

SCALE 1:100@A3

1M 3M 5M

0M 2M 4M

REV	DATE	REVISIONS
A		
B		
C		
D		
E		
F		
G		

Drawing Title	Description	Project Address
Roof Plans	Proposed Outbuilding Change Of Use	44 Mygrove Gardens Rainham Essex RM13 9QT

INF	DETAILS
Scale	1:100@A3
Drawn By	TDH
Checked By B/I	TDH
Checked By Client	~
Date	09-11-26
Drawing Number	Roof Plan-01

CONTRACTOR

SX ARCHITECTURE

enquiries@sxarchitecture.co.uk

THIS DRAWING IS THE COPYRIGHT OF SX-ARCHITECTURE AND MUST NOT BE COPIED OR REPRODUCED, IN WHOLE OR IN PART, BY ANY METHOD WHATSOEVER, WITHOUT THE PRIOR WRITTEN APPROVAL OF SX-ARCHITECTURE .