

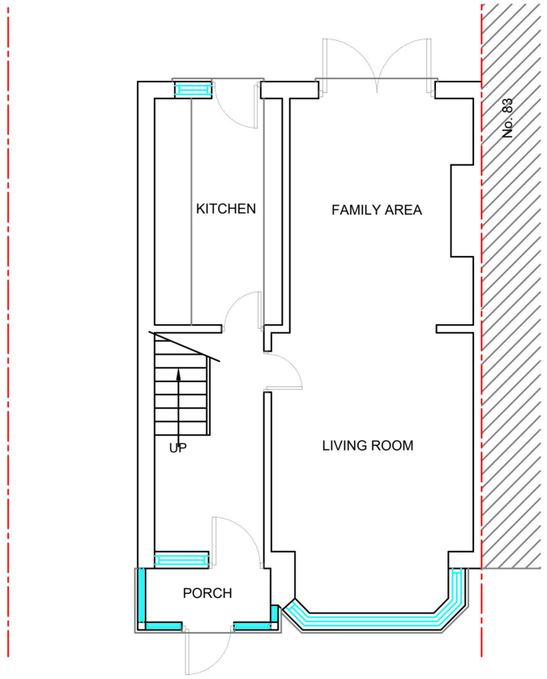



EXISTING GROUND FLOOR PLAN
1:100

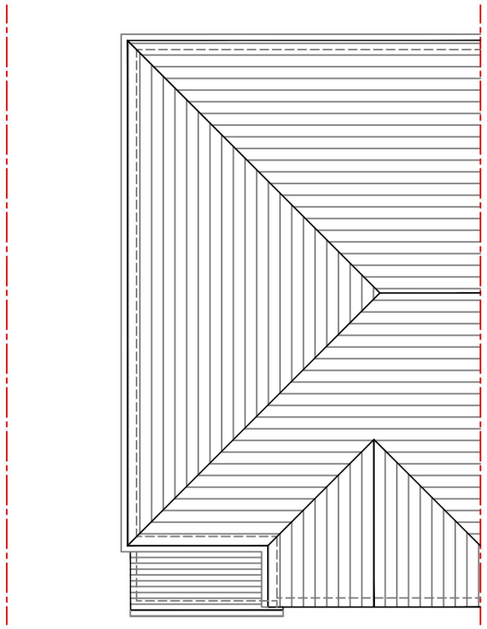

EXISTING ROOF PLAN
1:100

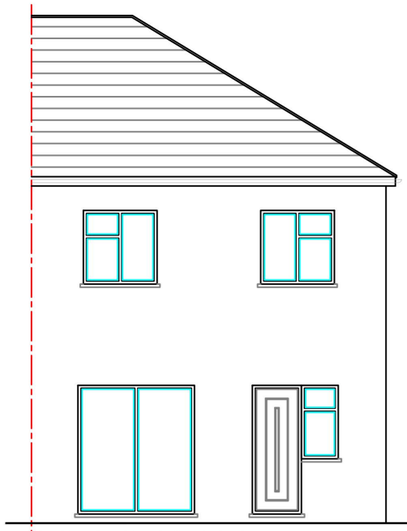


EXISTING REAR ELEVATIONS
1:100

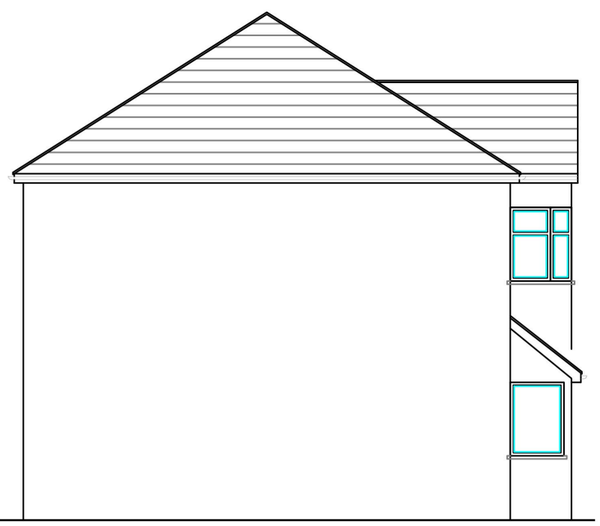

EXISTING LEFT ELEVATIONS
1:100



EXISTING FRONT ELEVATIONS
1:100

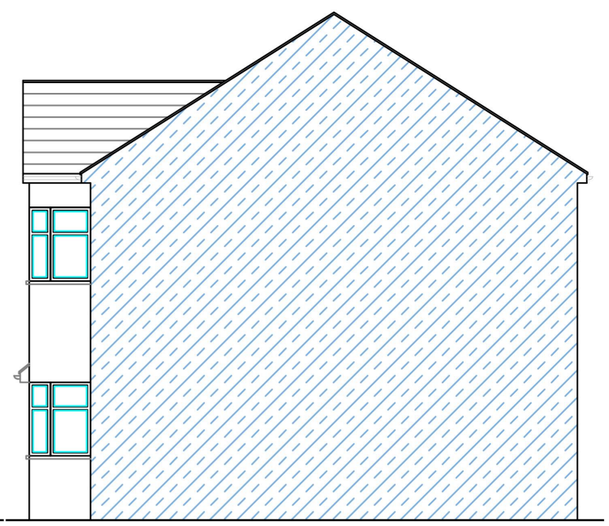

EXISTING RIGHT ELEVATIONS
1:100

0 5m 10m
1:100

V16 DESIGNZ LTD.
11 Fullerton Avenue
Dagenham
RM8 1FG
TEL: 07852919410
EMAIL:Studio@V16designz.co.uk
DESIGNZ & BUILD

Project Name and Address :
81, Gorse way,
RM7 0RR

Client : Mr Muhammad Masud Khan

Project No : VD-298
Date : 19/09/2026
Scale : 1:100@A3

Drawn by : VP
Drawing No: 001
Title : EXISTING FLOOR PLANS & ELEVATIONS

Enginner :	
Planning :	
Bldg Regs :	
Construction :	
Interior :	


MATERIALS:
1.
2.
3.
4.
5.
6.

Copyright:
The Drawing is the copyright of V16 designz Ltd and must not be traced or copied in anyway or form in part or whole by any means whatsoever without prior written consent and may only be used by the present owner in relation to the property as refereed to on the drawing. This drawing may be copied for by an authorized officer of the local Authority with the sole purpose to assist in the determination of a planning or Building Regulations application and may not be used for any other purpose.


General Note:
All Dimensions and measurements contained on this drawing are approximate and it is the responsibility of the contractor to ascertain all accurate dimensions and measurements on site.

No.	Revision /Issue	Date

N

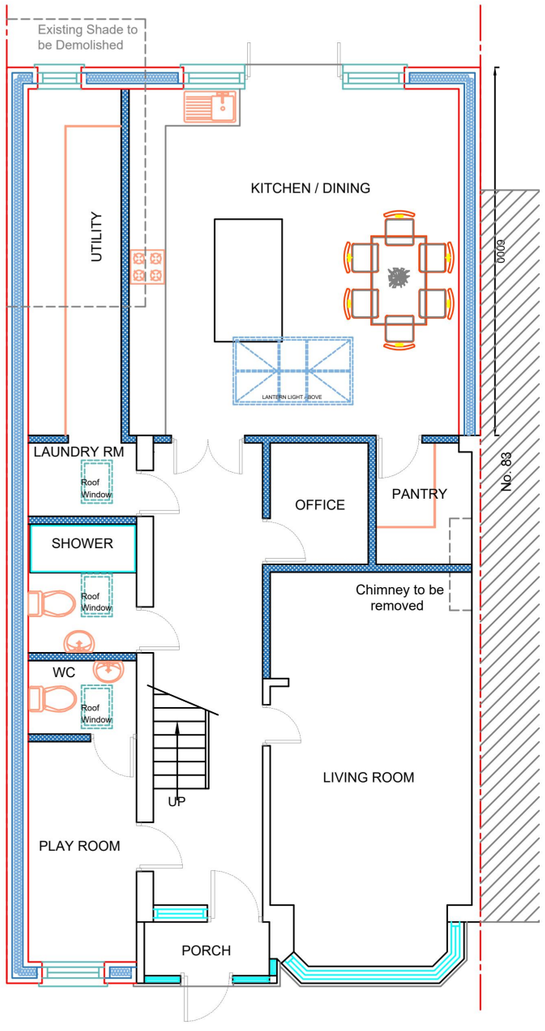

PROPOSED GROUND FLOOR PLAN
1:100

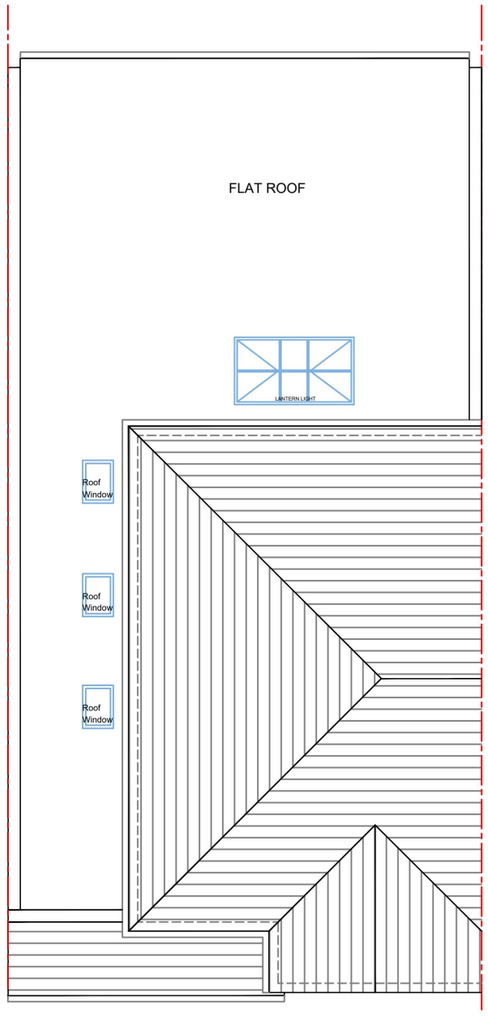

PROPOSED ROOF PLAN
1:100

0 5m 10m
1:100

V16 DESIGNZ LTD.
11 Fullerton Avenue
Dagenham
RM8 1FG
TEL: 07852919410
EMAIL:Studio@V16designz.co.uk

Project Name and Address : 81, Gorse way, RM7 0RR	Project No : VD-298	Drawn by : VP	Enginner :
	Date : 31/10/2026	Drawing No: 002	Planning :
Client : Mr Muhammad Masud Khan	Scale : 1:100@A3	Title : PROPOSED FLOOR PLANS	Bldg Regs :
			Construction :
			Interior :

MATERIALS:
1.
2.
3.
4.
5.
6.

Copyright:
The Drawing is the copyright of V16 designz Ltd and must not be traced or copied in anyway or form in part or whole by any means whatsoever without prior written consent and may only be used by the present owner in relation to the property as refereed to on the drawing. This drawing may be copied for by an authorized officer of the local Authority with the sole purpose to assist in the determination of a planning or Building Regulations application and may not be used for any other purpose.


General Note:
All Dimensions and measurements contained on this drawing are approximate and it is the responsibility of the contractor to ascertain all accurate dimensions and measurements on site.

No.	Revision /Issue	Date

N




PROPOSED REAR ELEVATIONS
1:100

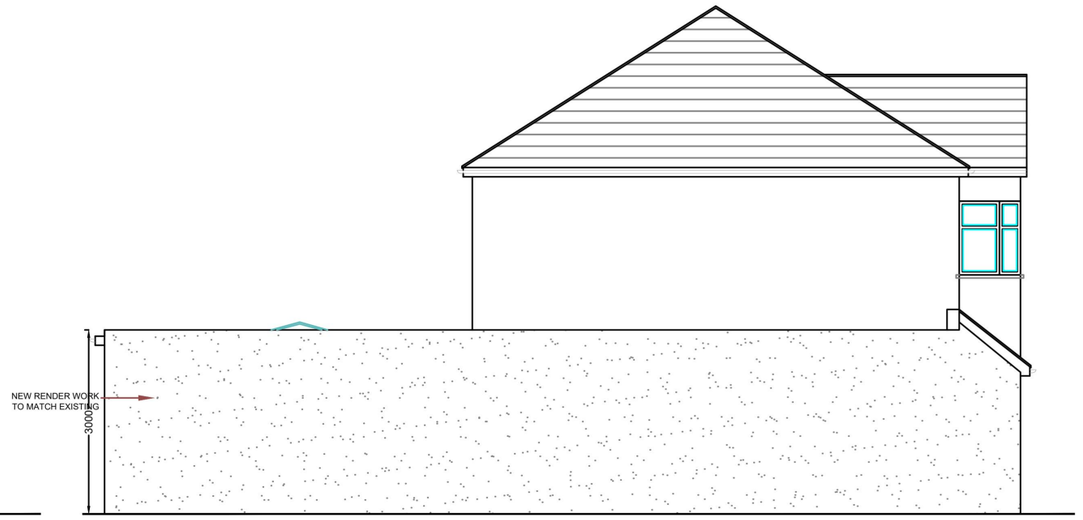

PROPOSED LEFT ELEVATIONS
1:100



PROPOSED FRONT ELEVATIONS
1:100

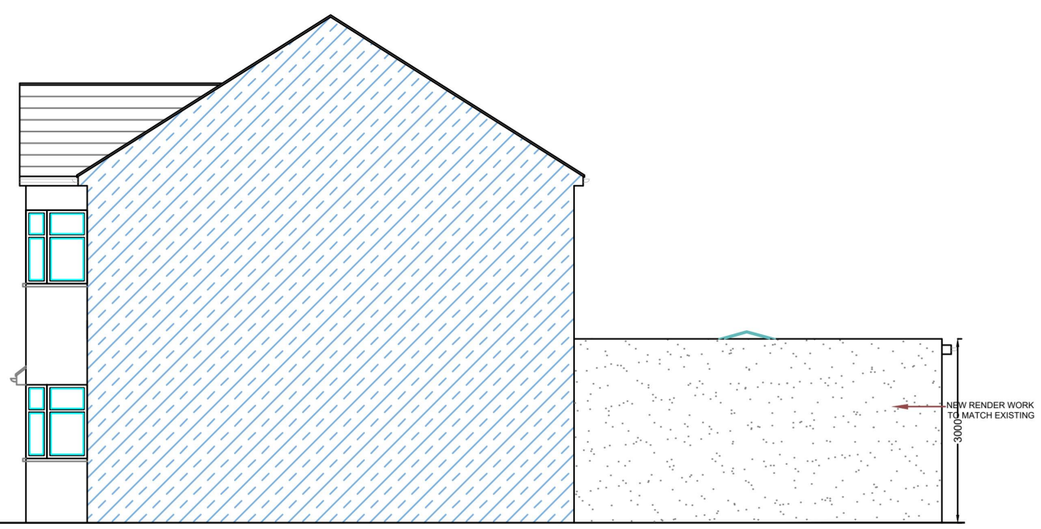

EXISTING RIGHT ELEVATIONS
1:100

0 5m 10m
1:100

V16 DESIGNZ LTD.
11 Fullerton Avenue
Dagenham
RM8 1FG
TEL: 07852919410
EMAIL:Studio@V16designz.co.uk

Project Name and Address :
81, Gorse way,
RM7 0RR

Client : Mr Muhammad Masud Khan

Project No : VD-298
Date : 31/10/2026
Scale : 1:100@A3
Drawn by : VP
Drawing No: 003
Title : PROPOSED ELEVATIONS

Enginner :
Planning :
Bldg Regs :
Construction :
Interior :

MATERIALS:
1.
2.
3.
4.
5.
6.

Copyright:
The Drawing is the copyright of V16 designz Ltd and must not be traced or copied in anyway or form in part or whole by any means whatsoever without prior written consent and may only be used by the present owner in relation to the property as refereed to on the drawing. This drawing may be copied for by an authorized officer of the local Authority with the sole purpose to assist in the determination of a planning or Building Regulations application and may not be used for any other purpose.

General Note:
All Dimensions and measurements contained on this drawing are approximate and it is the responsibility of the contractor to ascertain all accurate dimensions and measurements on site.

No.	Revision /Issue	Date

N