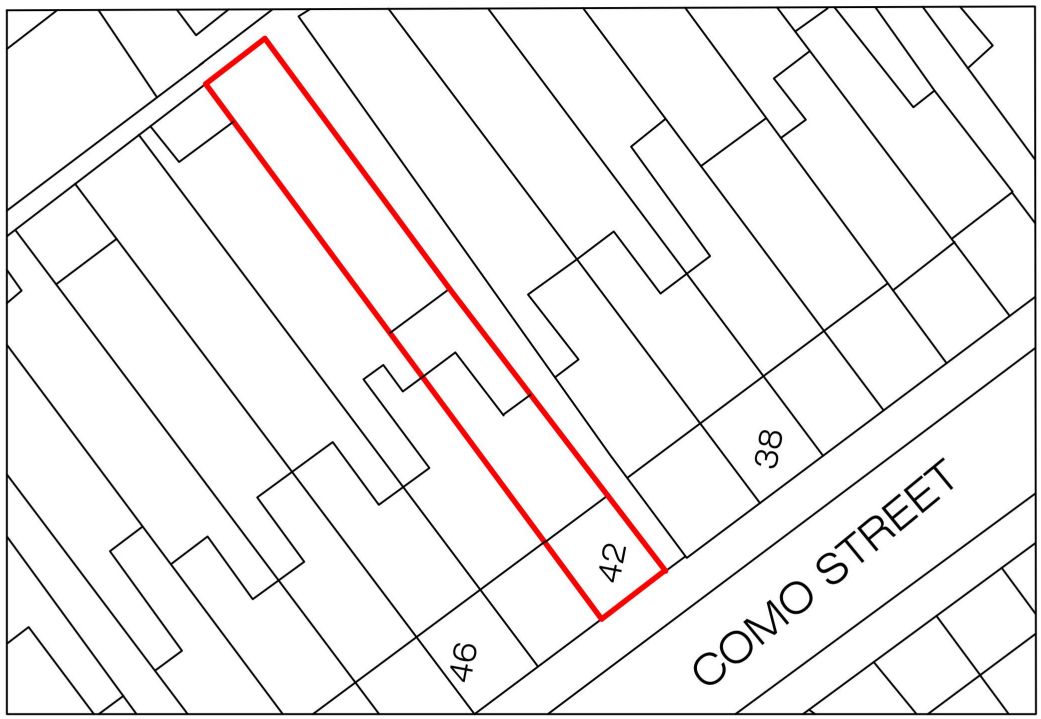


N

EXISTING BLOCK PLAN
SCALE - 1:500

1:500
0 10 50 Meter


42 COMO STREET
ROMFORD

TITLE:
PROPOSED CONVERSION OF HOUSE (C3 USE) TO 3 PEOPLE ASSISTED LIVING (C3B USE)

SCALE: 1:500@A4

DATE: OCT 26


DWG NO HD/CS/42/PL04

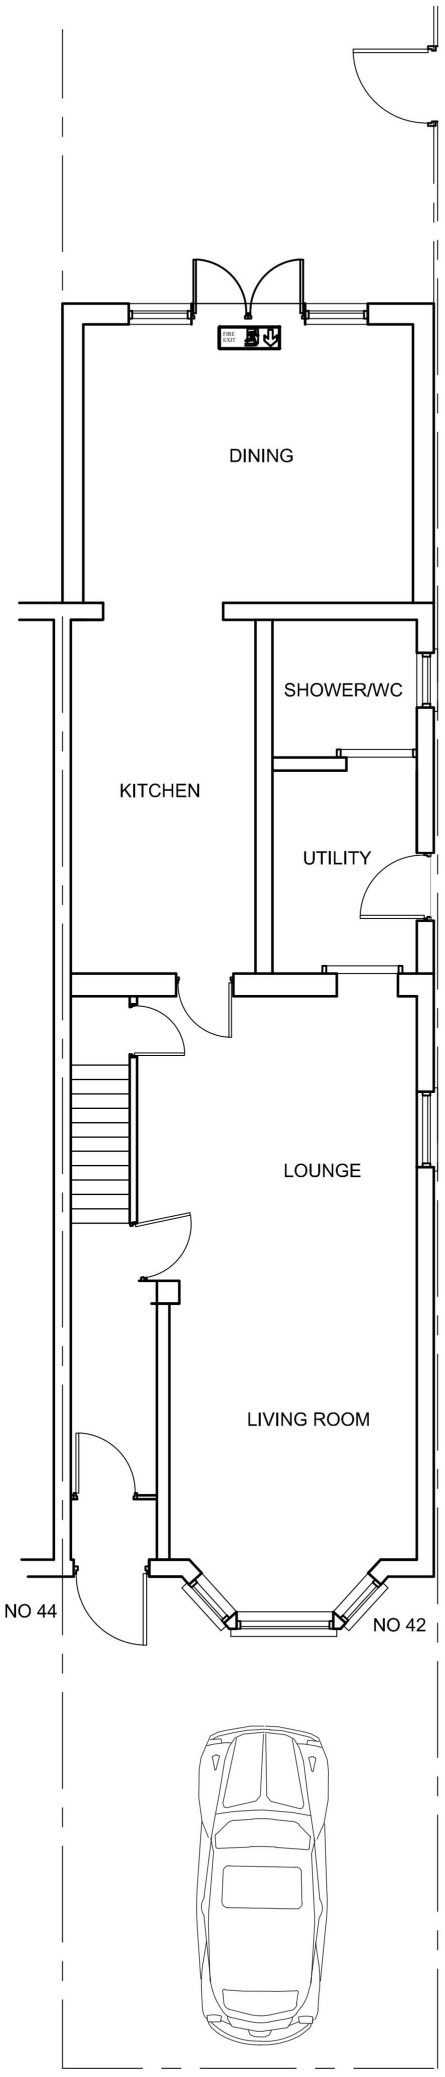

EXISTING GROUND FLOOR PLAN

SHARED ACCESS

NO 40

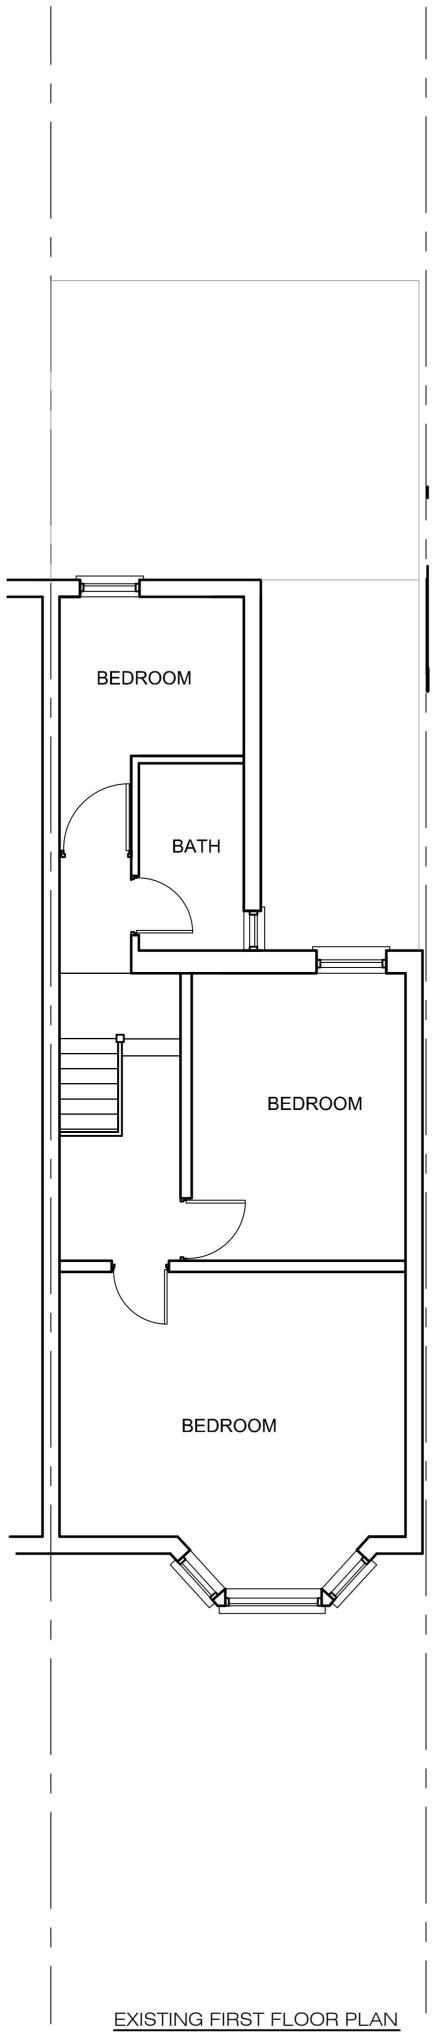

EXISTING FIRST FLOOR PLAN

1:100

0 1 2 5 10 Meter


42 COMO STREET
ROMFORD RM7

TITLE:
PROPOSED CONVERSION OF HOUSE (C3 USE) TO 3 PEOPLE ASSISTED LIVING (C3B USE)

SCALE: 1:100@A3

DATE: SEP 26

DWG NO HD/CS/42/PL01

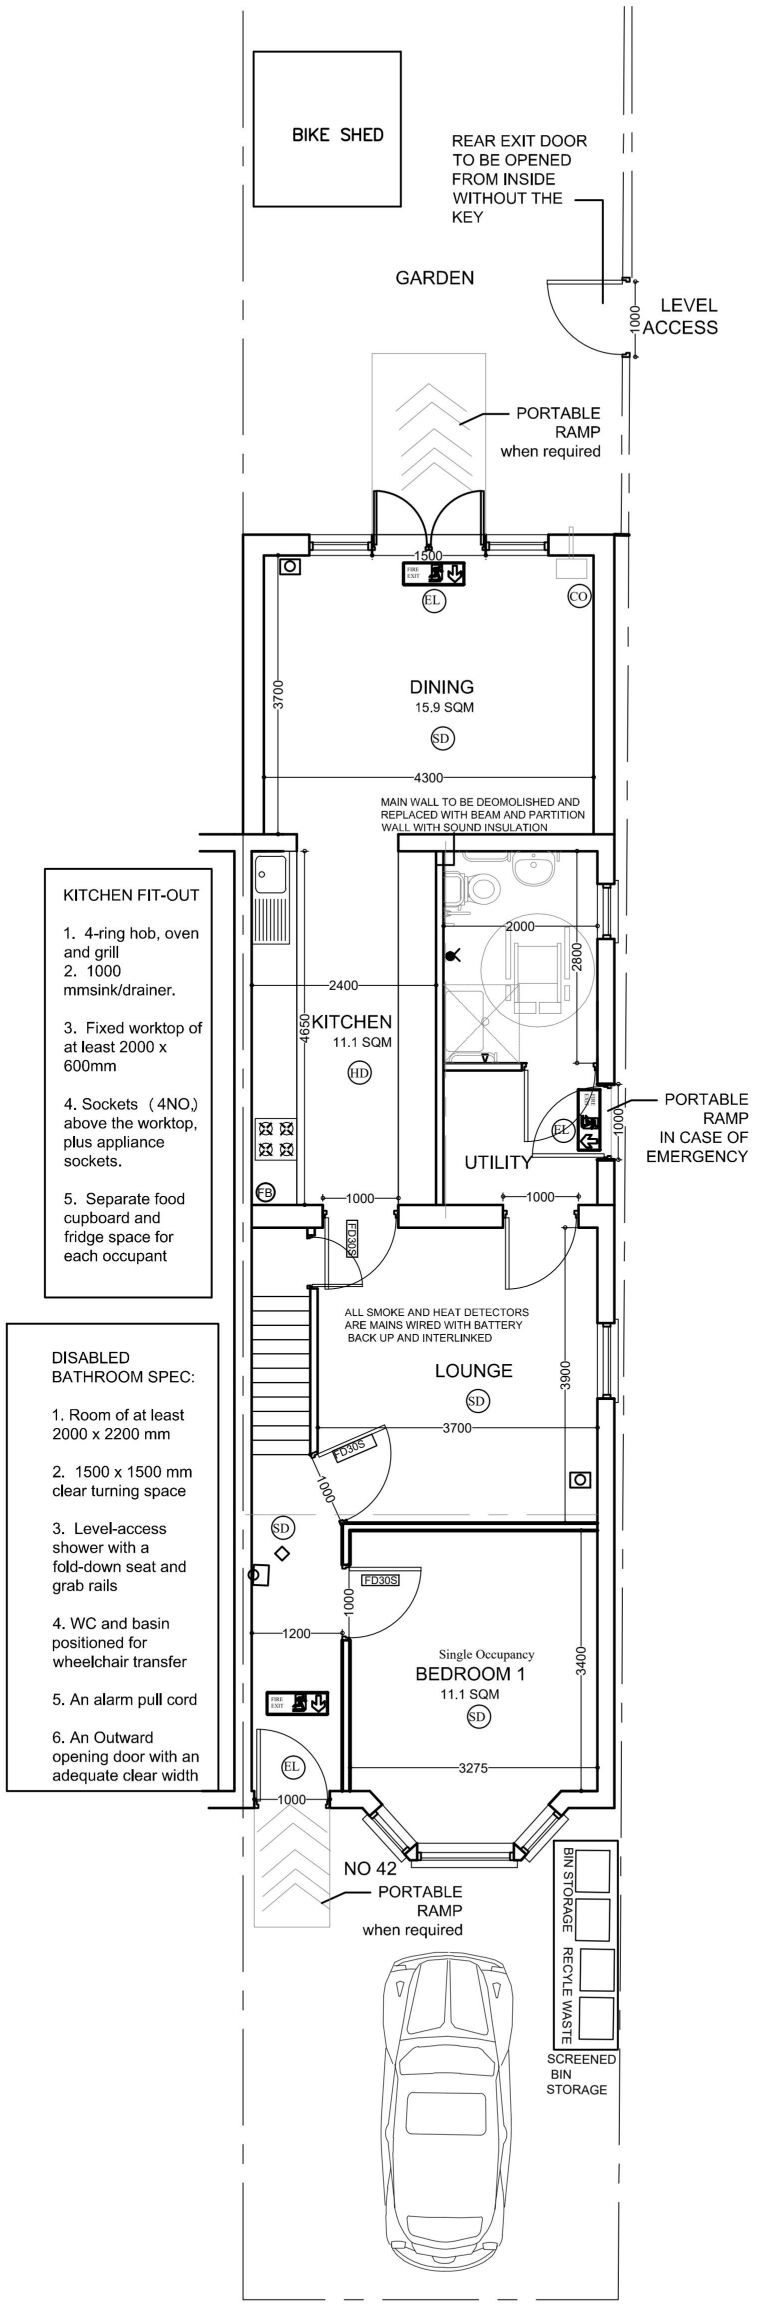


PROPOSED GROUND FLOOR PLAN

NO 40

KEY TO SYMBOLS	
SD	Smoke Detector
◇	Fire Sounder
EL	Emergency Light
HD	Heat Detector
FIRE EXIT	Fire Exit
FD30S	Fire Door
	Manual Call Points
CO	Carbon Monoxide Alarm
FB	FIRE BLANKET
	ALARM PULL CORD

ALL SMOKE AND HEAT DETECTORS ARE MAINS WIRED WITH BATTERY BACK UP AND INTERLINKED

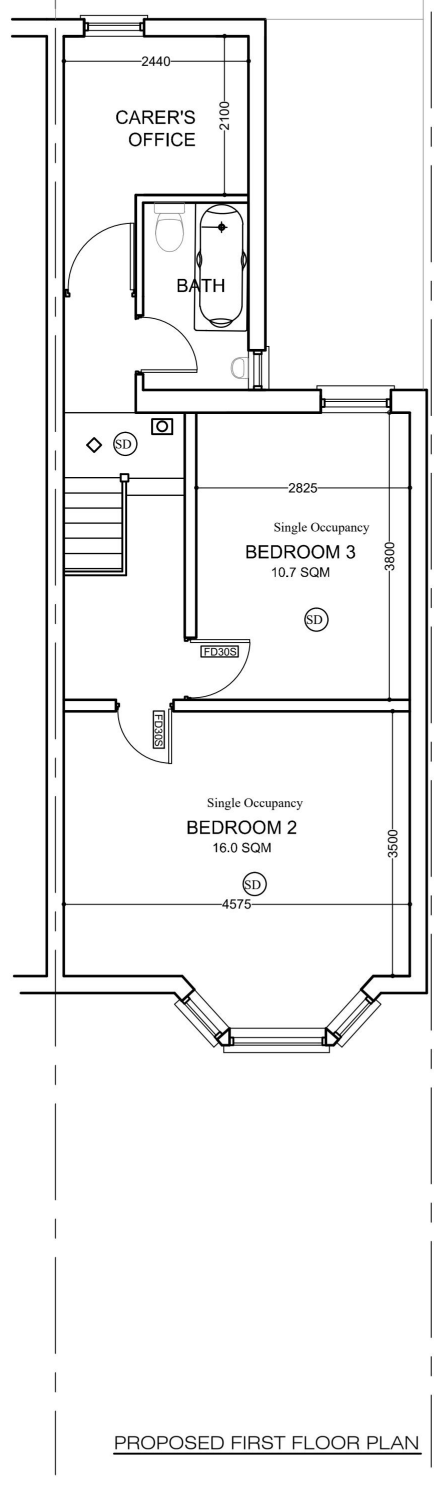

PROPOSED FIRST FLOOR PLAN

1:100
0 1 2 5 10 Meter

42 COMO STREET
ROMFORD RM7

TITLE:
PROPOSED CONVERSION OF HOUSE (C3 USE) TO 3 PEOPLE ASSISTED LIVING (C3B USE)

SCALE: 1:100@A3

DATE: SEP 26

DWG NO HD/CS/42/PL02