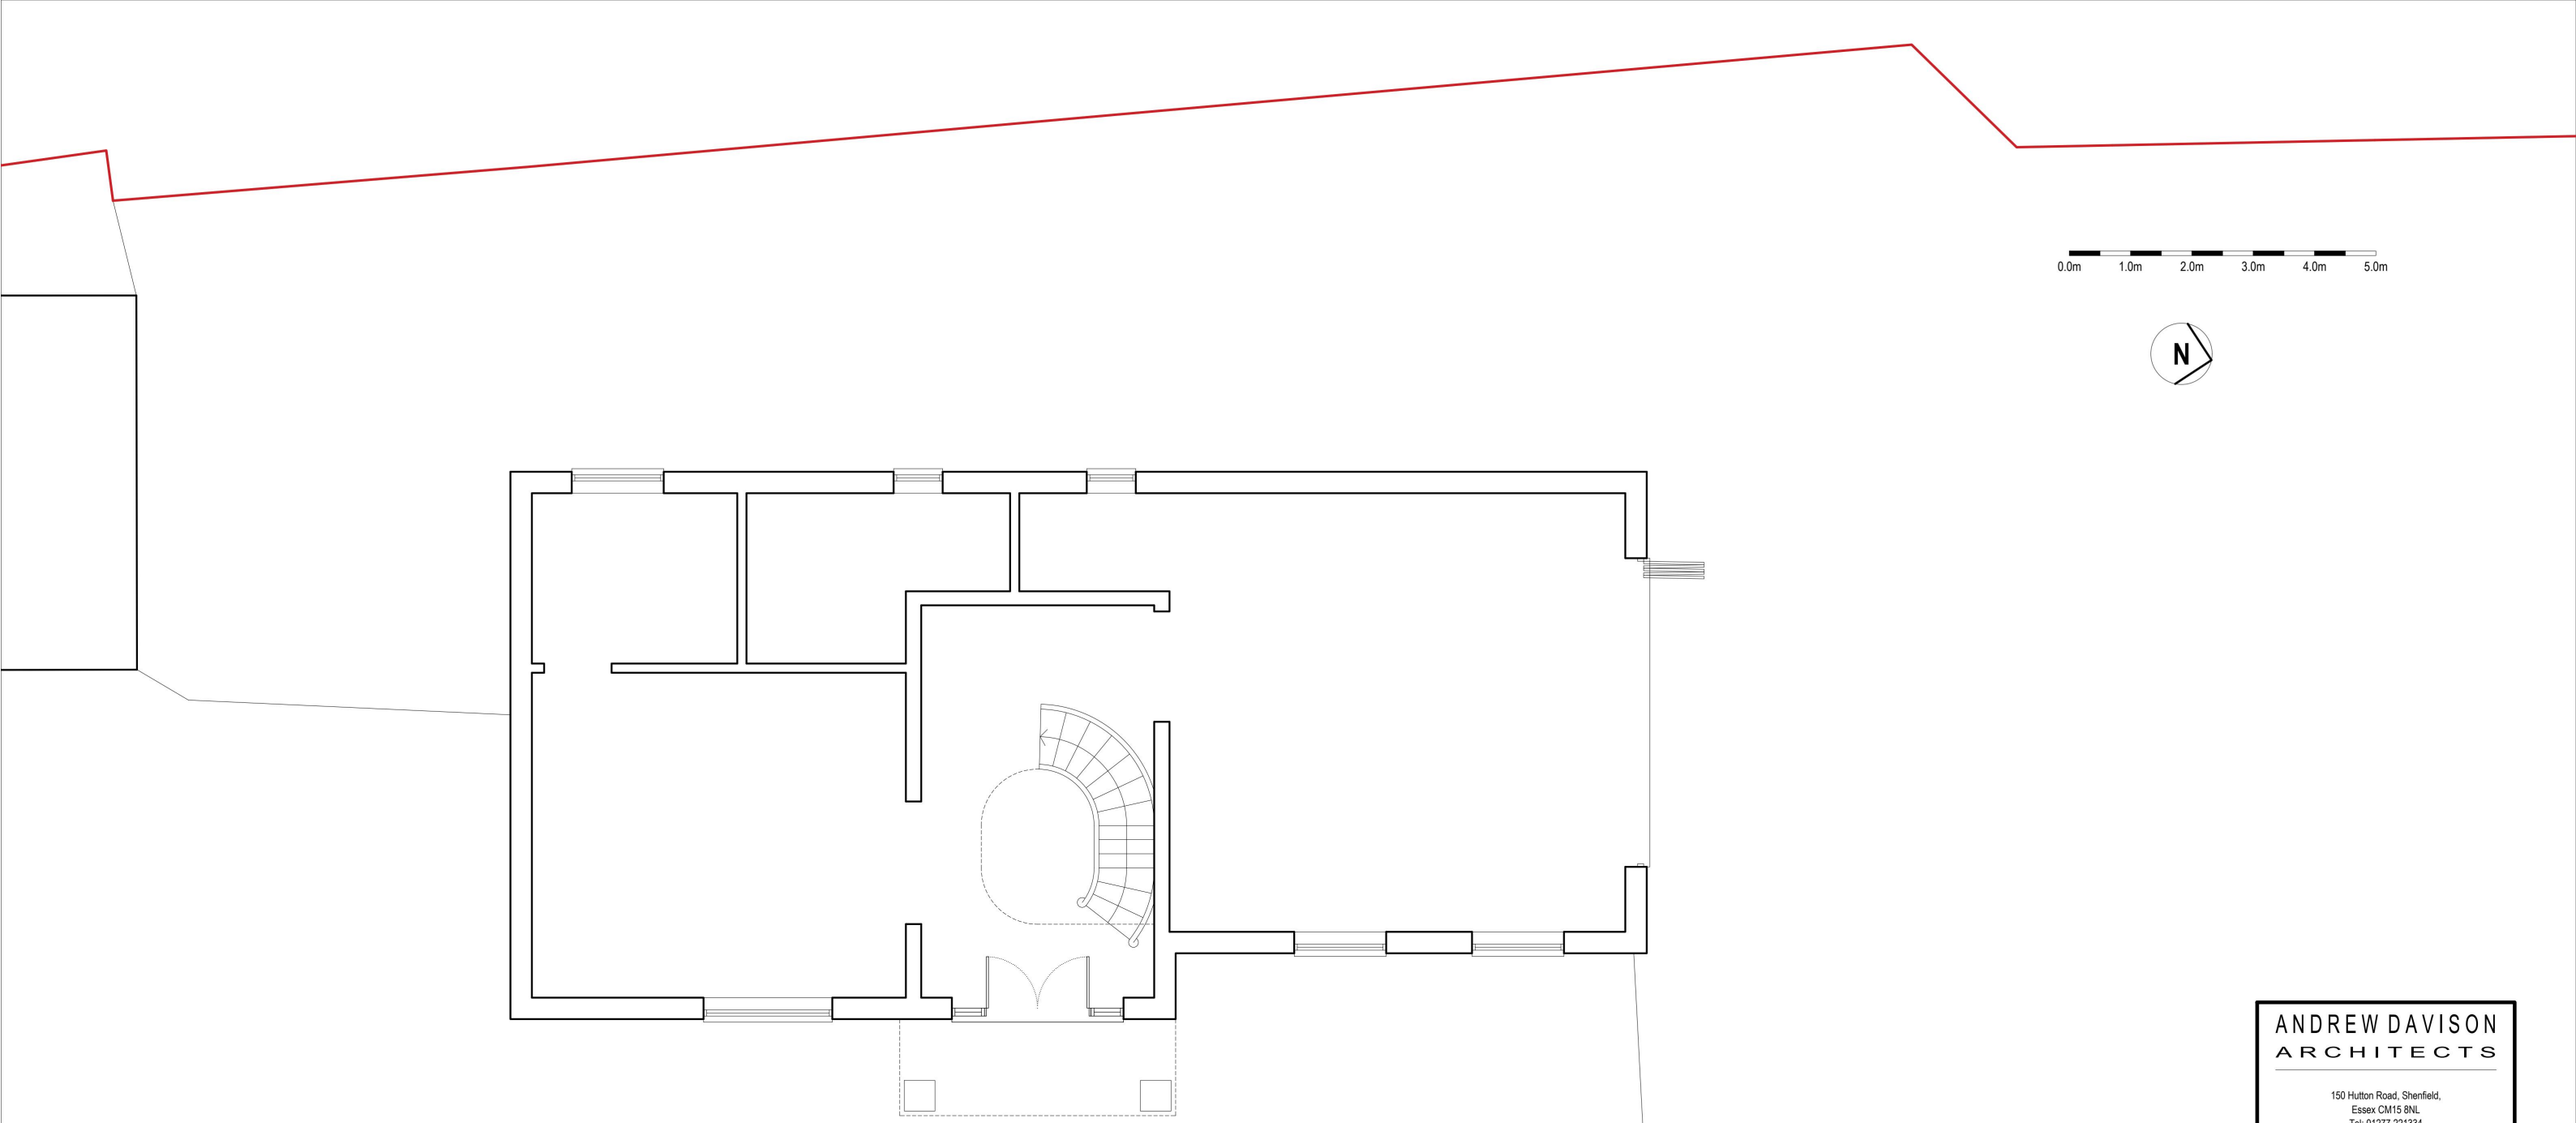


SITE PLAN WITH GROUND FLOOR

ANDREW DAVISON
ARCHITECTS

150 Hutton Road, Shenfield,
Essex CM15 8NL
Tel: 01277 221334
Email: info@andrewdavison.co.uk
Website: www.andrewdavisonarchitects.co.uk

Project:

EMANUEL COTTAGE
HALL LANE

Drawing Title:


PROPOSED
PLANS

This drawing is the property of Andrew Davison Architects. Copyright is reserved by the company and the drawing is issued on the condition that it is not copied, reproduced, retained or disclosed to any unauthorised person, either wholly or in part without consent in writing. Figured dimensions only are to be taken from this drawing. All dimensions to be checked on site before any work is put in hand. If in doubt please ask.


Andrew Davison Architects is a trading name of
Andrew Davison Architects Limited.
Registered in England & Wales, No. 8984194. Registered Office:
Lynwood, Chestnut Walk, Little Baddow, Chelmsford, Essex CM3 4SP

Scale:	Drawn:	Date:
1:100@A3	DW	22/10/26

Job No:	Drawing No:	Revision:
1994	PL01	

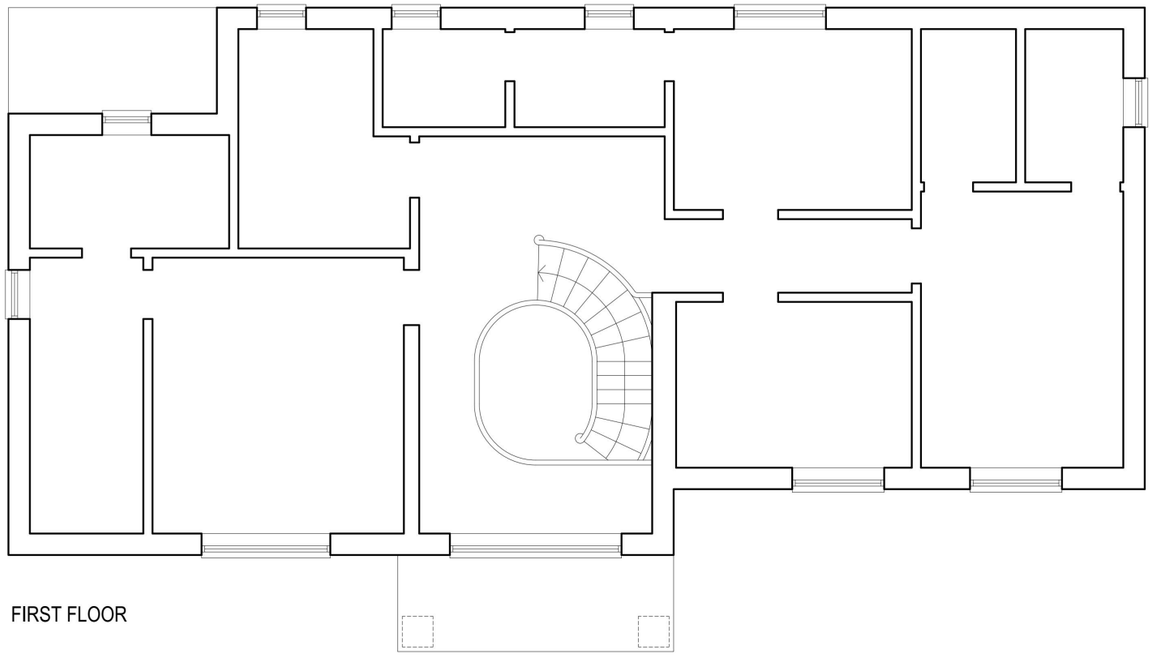

FIRST FLOOR

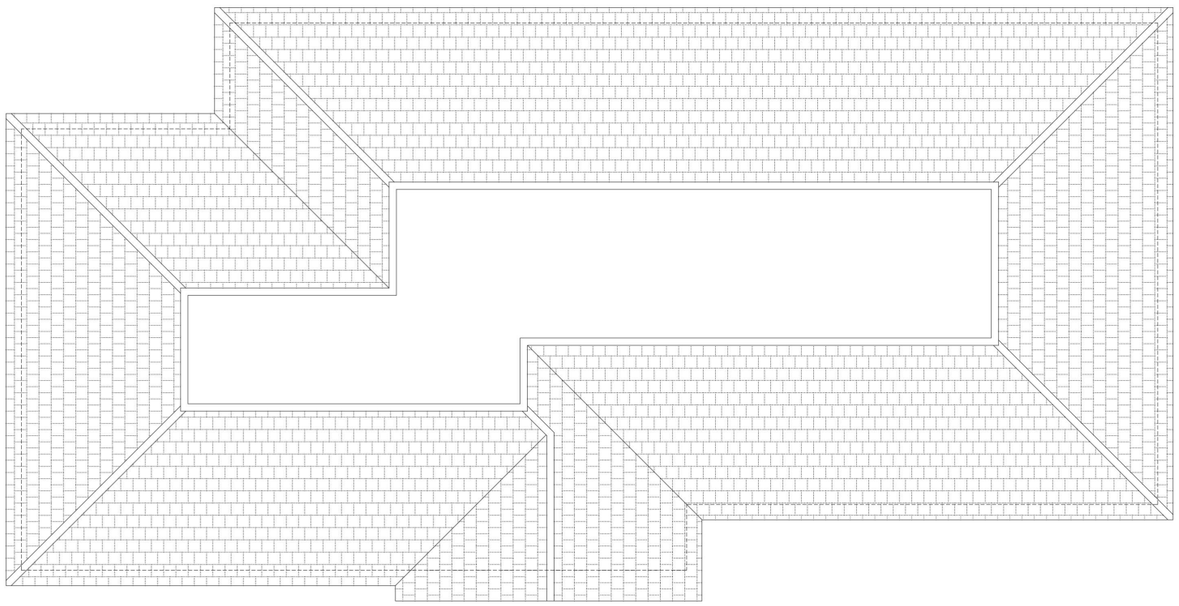

ROOF PLAN





ANDREW DAVISON
ARCHITECTS

150 Hutton Road, Shenfield,
Essex CM15 8NL
Tel: 01277 221334
Email: info@andrewdavison.co.uk
Website: www.andrewdavisonarchitects.co.uk

Project:

EMANUEL COTTAGE
HALL LANE

Drawing Title:

PROPOSED
PLANS

This drawing is the property of Andrew Davison Architects. Copyright is reserved by the company and the drawing is issued on the condition that it is not copied, reproduced, retained or disclosed to any unauthorised person, either wholly or in part without consent in writing. Figured dimensions only are to be taken from this drawing. All dimensions to be checked on site before any work is put in hand. If in doubt please ask.

Andrew Davison Architects is a trading name of
Andrew Davison Architects Limited.
Registered in England & Wales, No. 8984194. Registered Office:
Lynwood, Chestnut Walk, Little Baddow, Chelmsford, Essex CM3 4SP

Scale:	Drawn:	Date:
1:100@A3	DW	22/10/26


Job No:	Drawing No:	Revision:
1994	PL02	



FRONT ELEVATION (Faces East)



SIDE ELEVATION (Faces North)

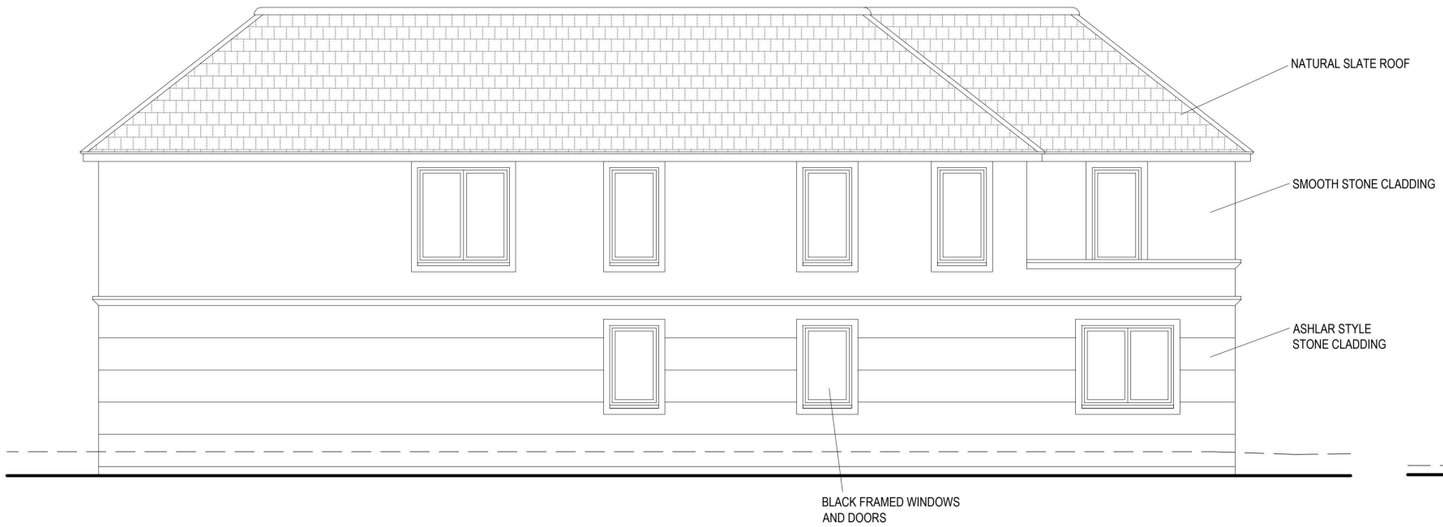

REAR ELEVATION (Faces West)



SIDE ELEVATION (Faces South)

0.0m 1.0m 2.0m 3.0m 4.0m 5.0m

ANDREW DAVISON
ARCHITECTS

150 Hutton Road, Shenfield,
Essex CM15 8NL
Tel: 01277 221334
Email: info@andrewdavison.co.uk
Website: www.andrewdavisonarchitects.co.uk

Project:

EMANUEL COTTAGE
HALL LANE

Drawing Title:


PROPOSED
ELEVATIONS

This drawing is the property of Andrew Davison Architects. Copyright is reserved by the company and the drawing is issued on the condition that it is not copied, reproduced, retained or disclosed to any unauthorised person, either wholly or in part without consent in writing. Figured dimensions only are to be taken from this drawing. All dimensions to be checked on site before any work is put in hand. If in doubt please ask.

Andrew Davison Architects is a trading name of
Andrew Davison Architects Limited.
Registered in England & Wales, No. 8984194. Registered Office:
Lynwood, Chestnut Walk, Little Baddow, Chelmsford, Essex CM3 4SP

Scale:	Drawn:	Date:
1:100@A3	DW	22/10/26


Job No:	Drawing No:	Revision:
1994	PL03	

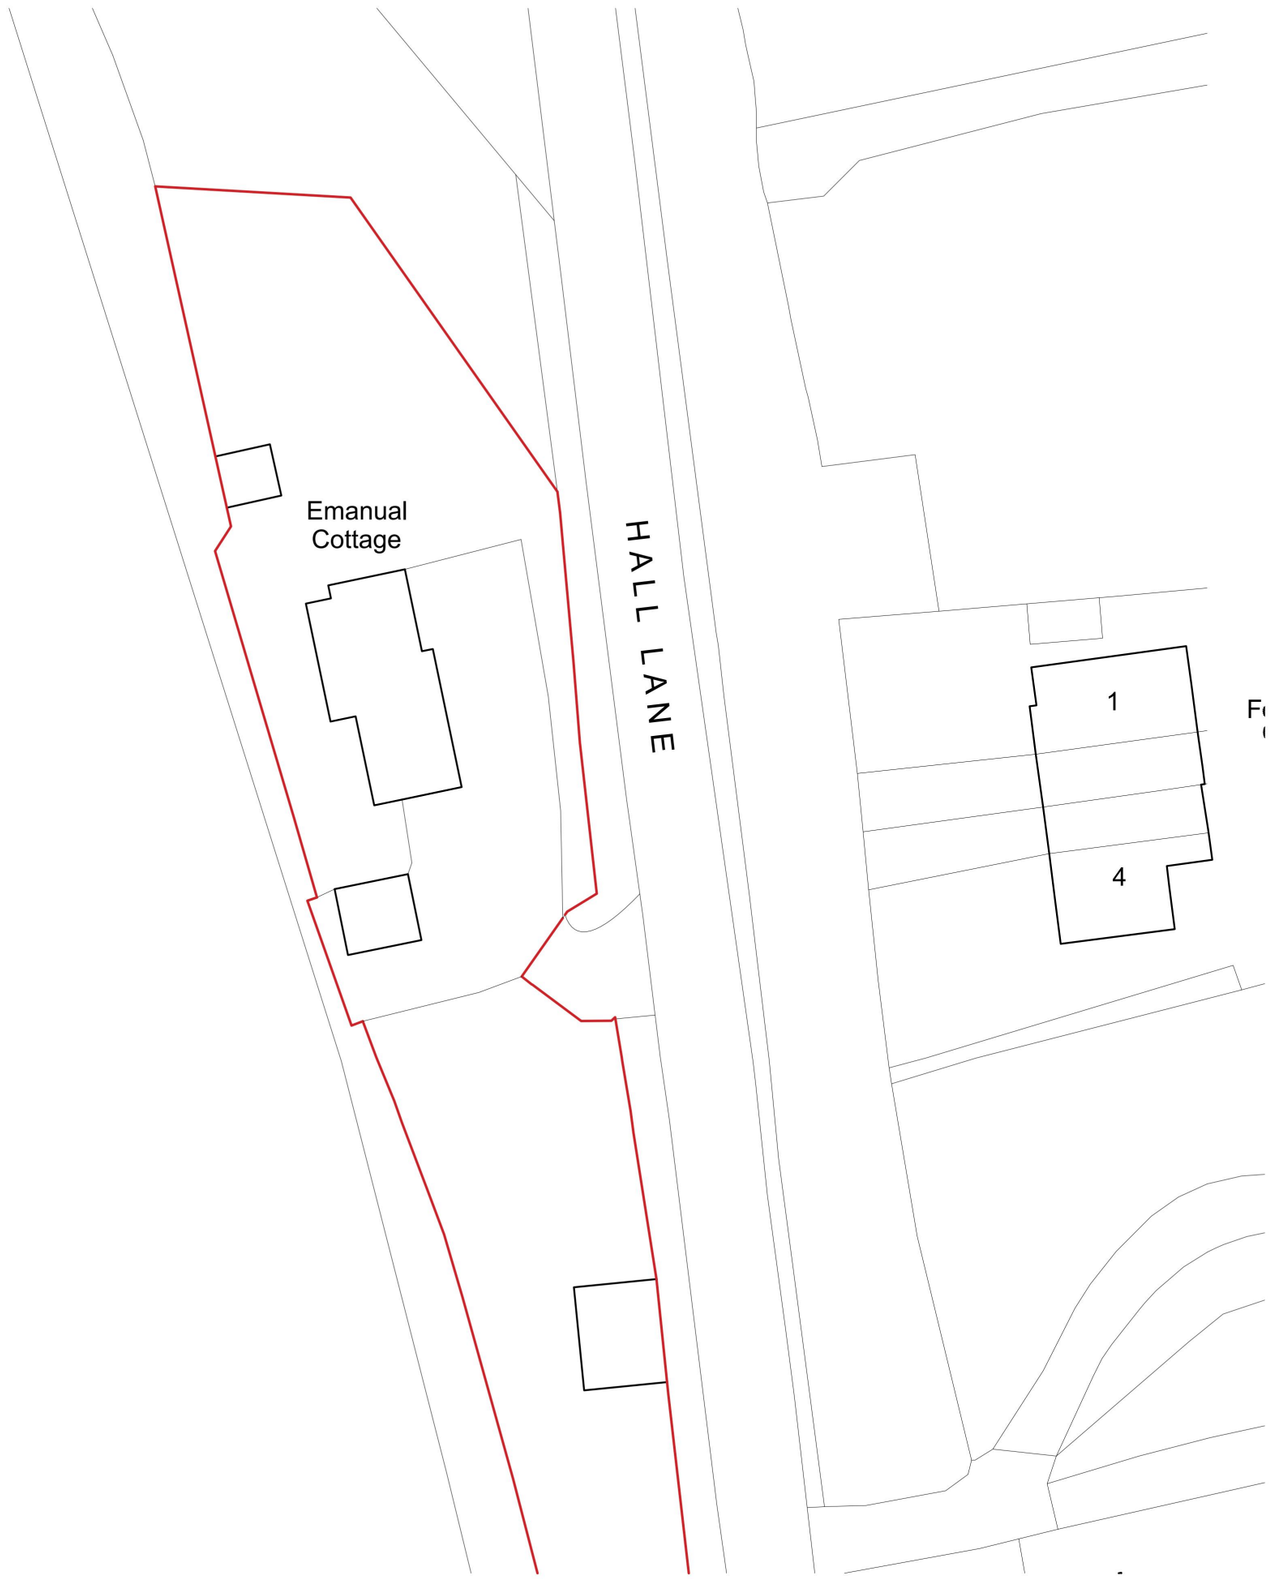

LOCATION PLAN 1:1250

0.0m 10.0m 20.0m 30.0m 40.0m 50.0m

N

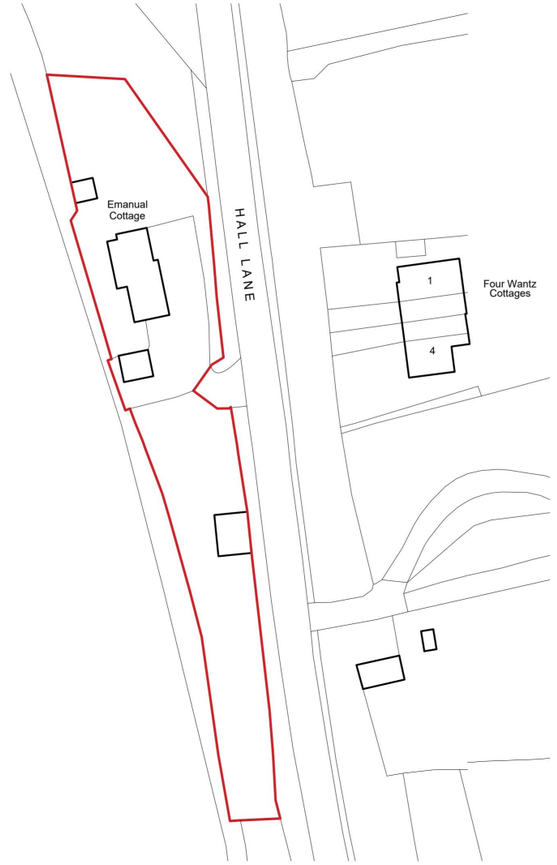

BLOCK PLAN 1:500

0.0m 5.0m 10.0m 15.0m 20.0m 25.0m

N

ANDREW DAVISON
ARCHITECTS

150 Hutton Road, Shenfield,
Essex CM15 8NL
Tel: 01277 221334
Email: info@andrewdavison.co.uk
Website: www.andrewdavisonarchitects.co.uk

Project:

EMANUEL COTTAGE
HALL LANE

Drawing Title:

LOCATION PLAN
AND BLOCK
PLAN

This drawing is the property of Andrew Davison Architects. Copyright is reserved by the company and the drawing is issued on the condition that it is not copied, reproduced, retained or disclosed to any unauthorised person, either wholly or in part without consent in writing. Figured dimensions only are to be taken from this drawing. All dimensions to be checked on site before any work is put in hand. If in doubt please ask.

Andrew Davison Architects is a trading name of
Andrew Davison Architects Limited.
Registered in England & Wales, No. 8984194. Registered Office:
Lynwood, Chestnut Walk, Little Baddow, Chelmsford, Essex CM3 4SP

Scale:	Drawn:	Date:
1:1250@A3	DW	22/10/26

Job No:	Drawing No:	Revision:
1994	PL04	