



SITE LOCATION
Scale 1:1250





SITE PHOTOS
not to scale



BLOCK PLAN
Scale 1:500

ISSUED FOR PLANNING APPLICATION PURPOSES ONLY.

KSTUDIOS SURVEY- DESIGN FEASIBILITY- PLANNING EMAIL : KSTUDIOS@MSN.COM - MOB 07985 308 170	Copyright notice This drawing is copyright and may not be reproduced, wholly or in part, without prior written consent of Mr Kwesi Otoo	Notes: 1. This drawing is to be read in conjunction with all drawings and information.	Rev. -	Revision Description: -	Date: -	Project: LAWFUL DEVELOPMENT CERTIFICATE FOR OUTBUILDING			Title: SITE LOCATION AND BLOCK PLAN Rev:		
			Address: 159 RUSH GREEN ROAD,			Dwg No: PA-01	Status: PA				
			Client:	Scale: 1:1250 and 1: 500		Pg size: A3	Check: KO				
			Email:	Tel:	Mob:	Job No:	Date: 26/09/2019	Drawn: KO			

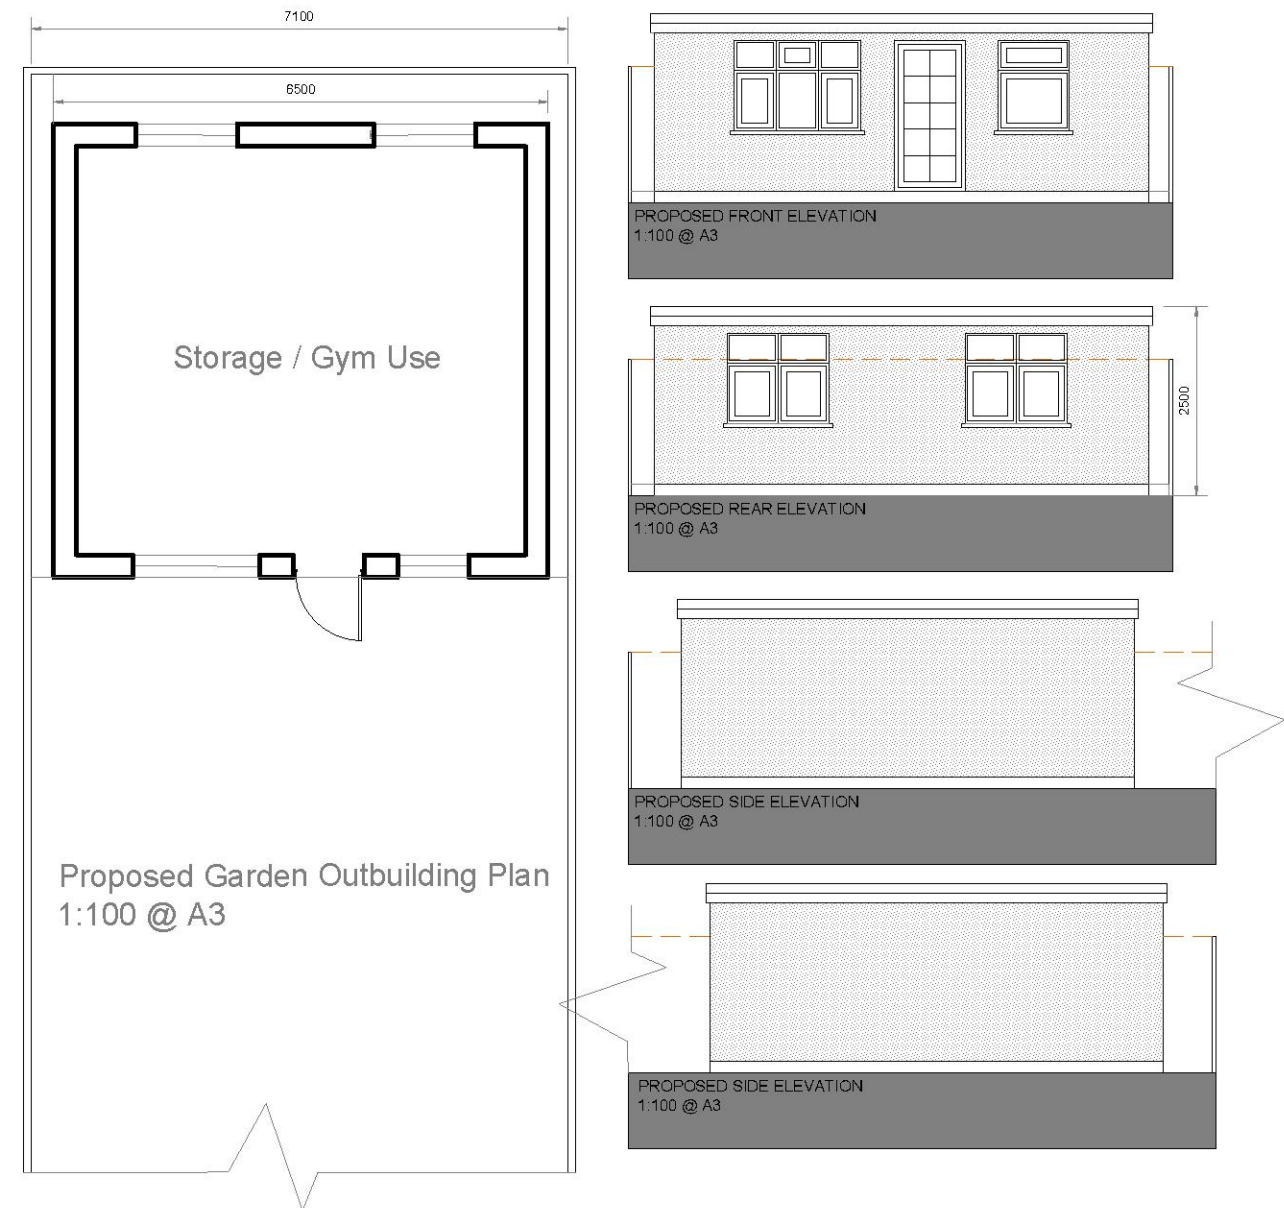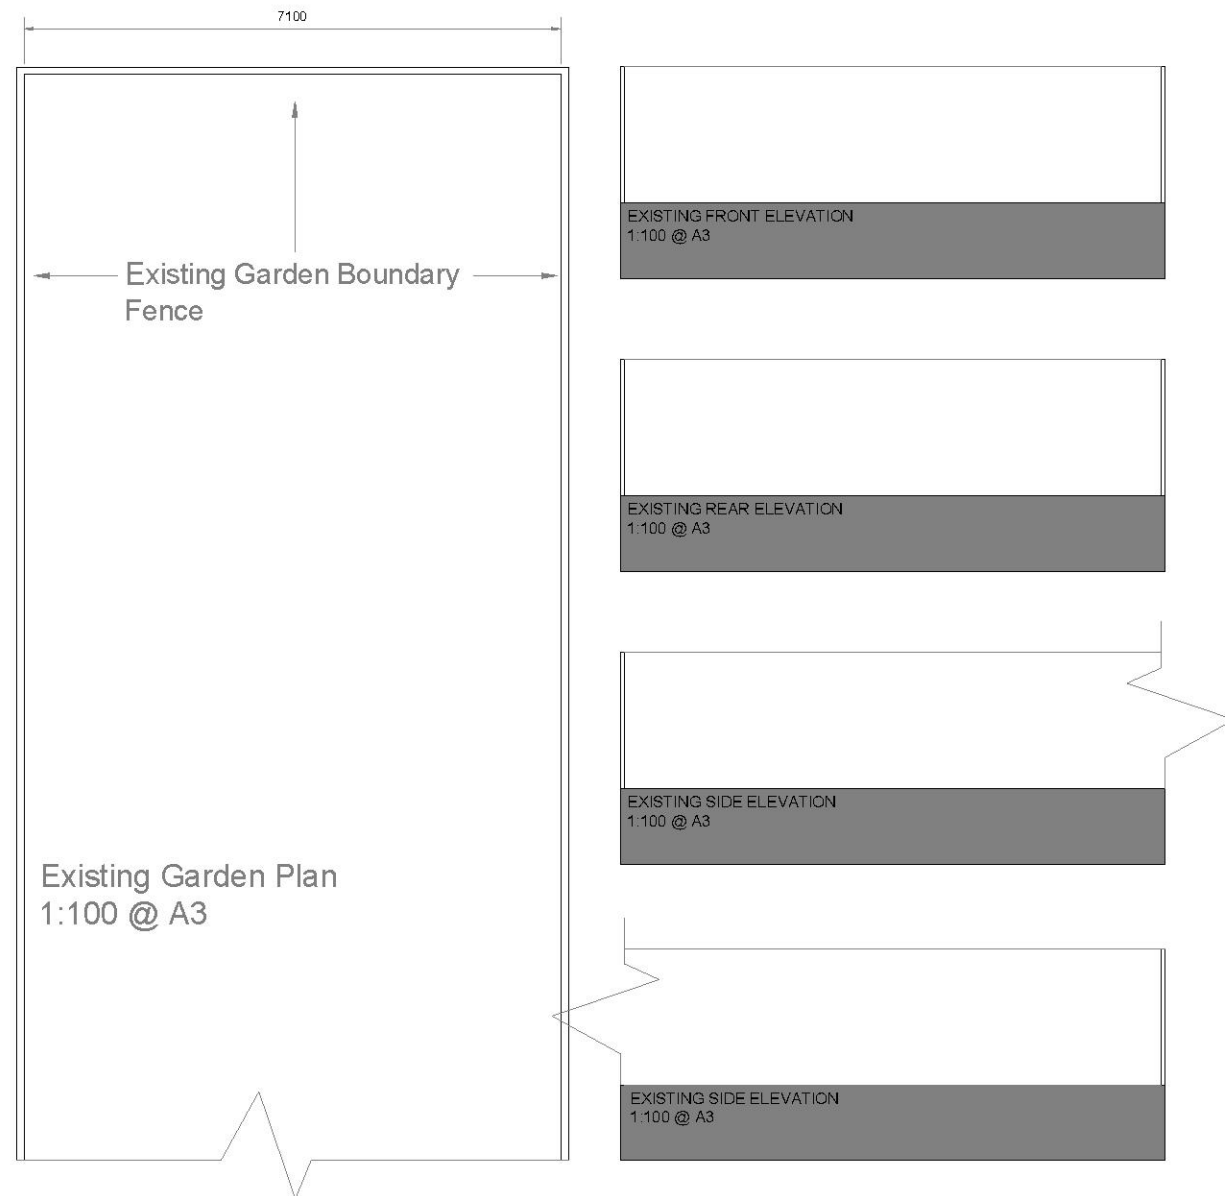

ISSUED FOR PLANNING APPLICATION PURPOSES ONLY.

012345678 KSTUDIOS SURVEY- DESIGN FEASIBILITY- PLANNING EMAIL : KSTUDIOS@MSN.COM - MOB 07985 308 170		Copyright notice This drawing is copyright and may not be reproduced, wholly or in part, without prior written consent of Mr Kwesi Otoo	Notes: 1. This drawing is to be read in conjunction with all drawings and information.	<table><thead><tr><th>Rev:</th><th>Revision Description:</th><th>Date:</th></tr></thead><tbody><tr><td>-</td><td>-</td><td>-</td></tr></tbody></table>	Rev:	Revision Description:	Date:	-	-	-	Project: LAWFUL DEVELOPMENT CERTIFICATE FOR OUTBUILDING Address: 159 RUSH GREEN ROAD, ROMFORD Client: Email: Tel: Mob:	Title: EXISTING & PROPOSED DRAWINGS Dwg No: PA-02 Status: PA Scale: 1:100 Pg size: A3 Check: KO Job No: Date: 08/09/2020 Drawn: KO
Rev:	Revision Description:	Date:										
-	-	-										