


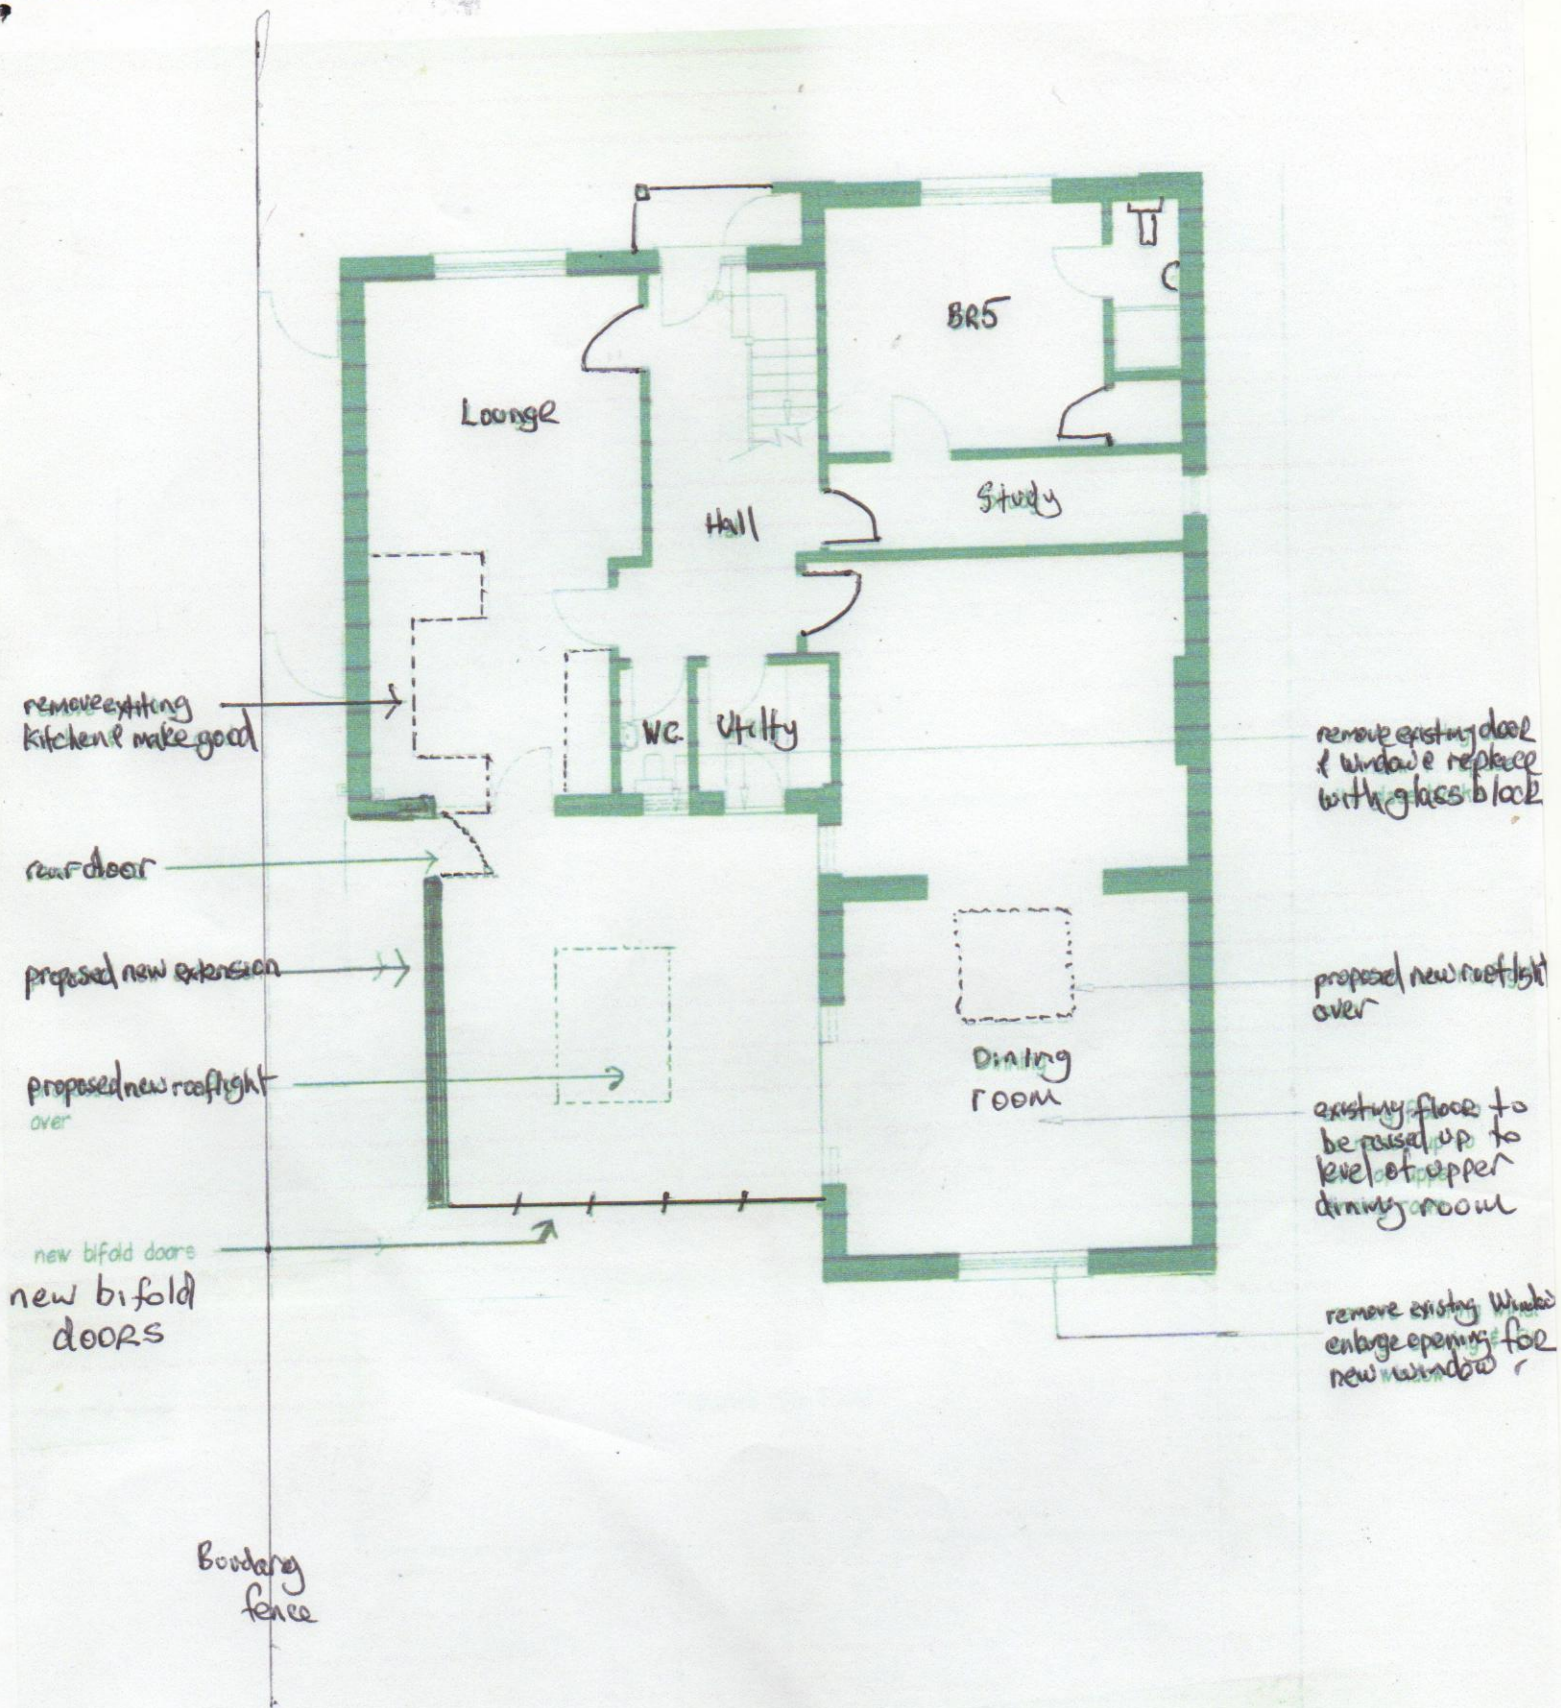

Proposed Ground Floor Plan

The CAD layers used on this drg. are:-

SCALE

1:100 @ A3

DATE

Nov. 2000

PROJECT

Proposed Rear Exter
10 Lower Bedfords
Rise Park, Romford,