


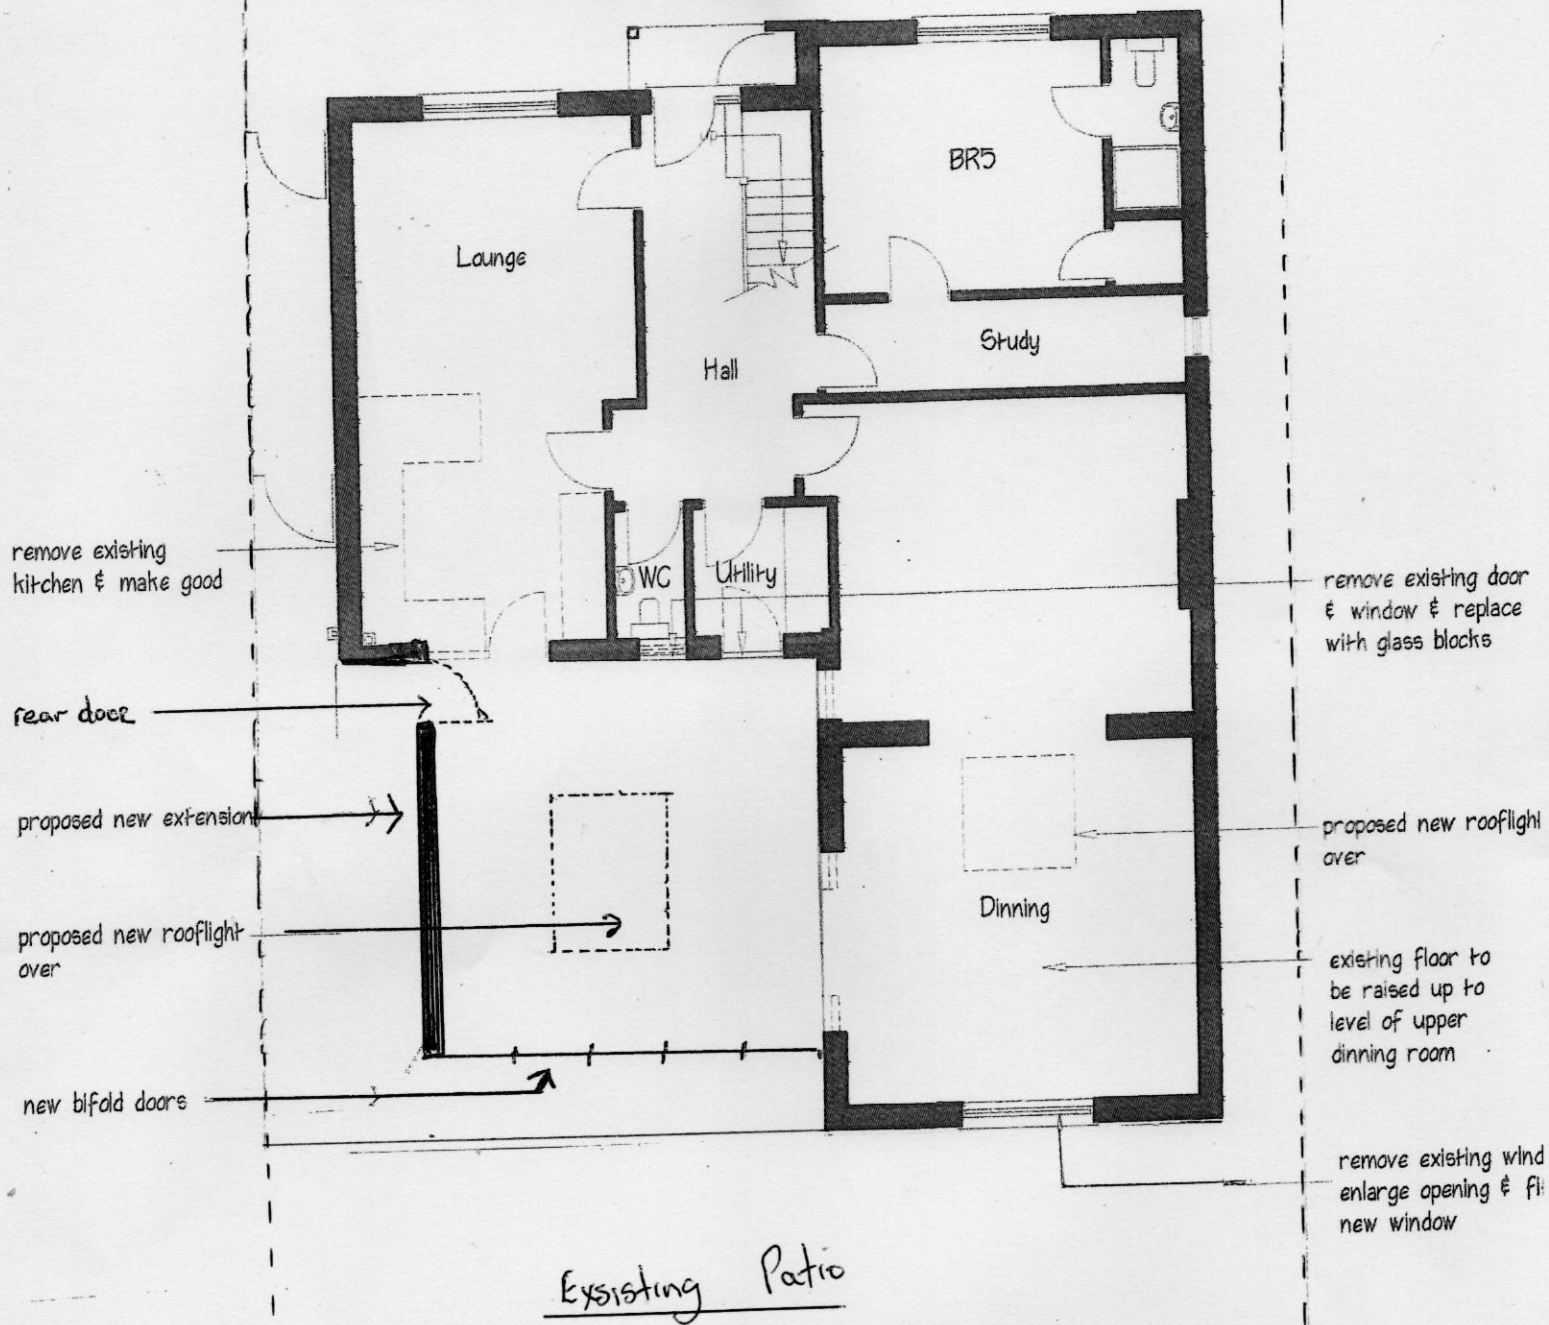

Boundary
fences →

←
Boundary
fences

Proposed Ground Floor Plan

The CAD layers used on this drg. are:-

PO809.20

SCALE


1-100 @ A3

DATE

Nov. 2018

PROJECT

Proposed Rear Exte
10 Lower Bedfords
Rise Park, Romford

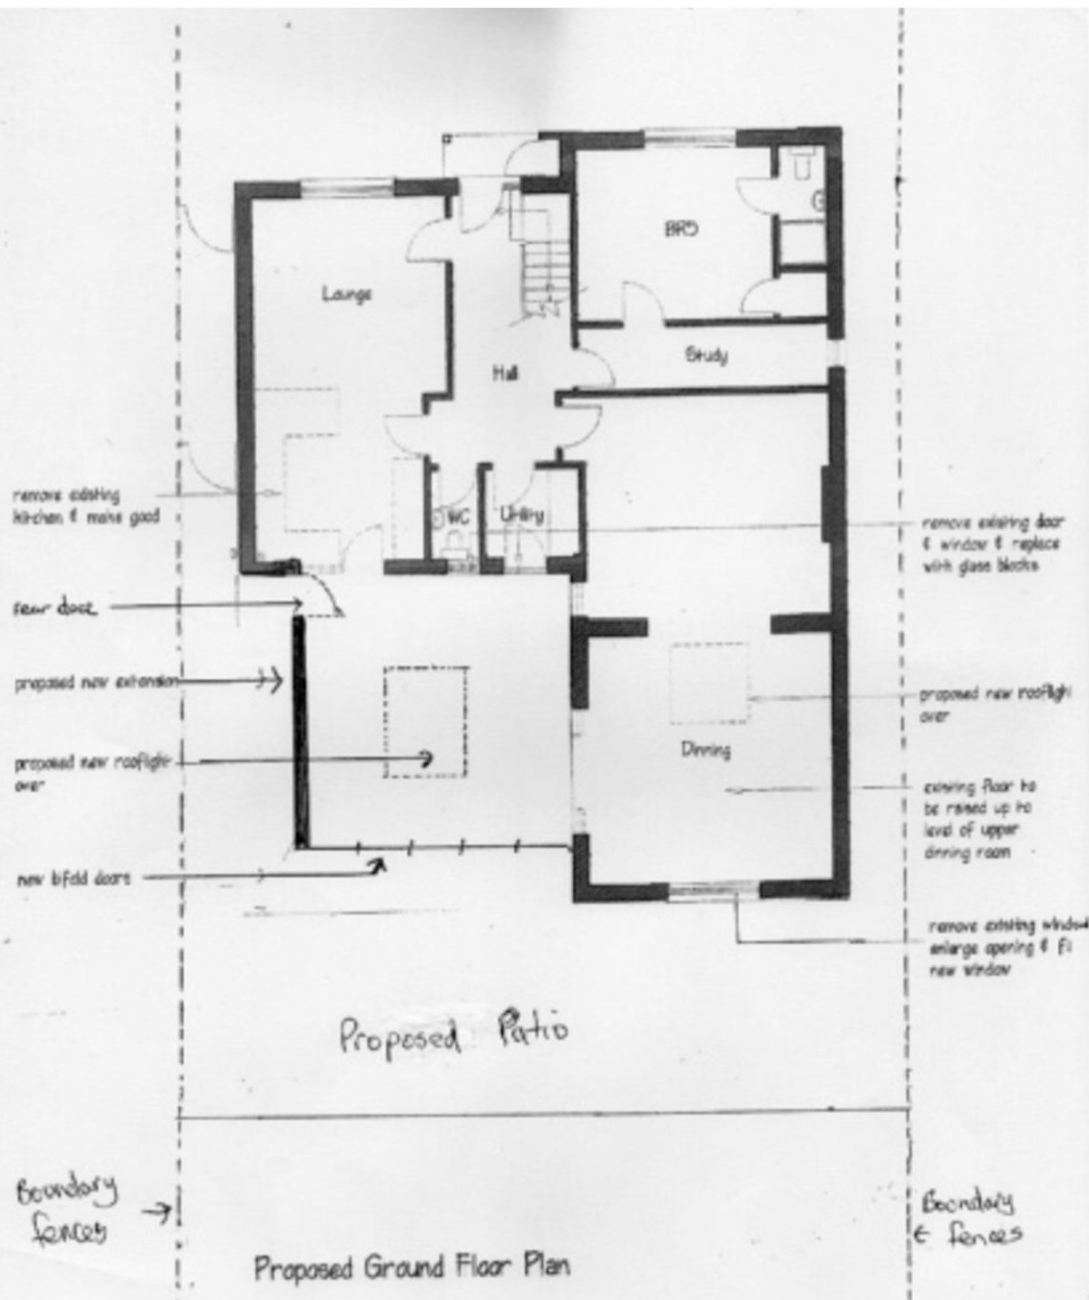

		The CAD layers used on this drawing are:-		
P0809.20		SCALE	DATE	PROJECT
		1:100 @ A3	Nov. 2018	Proposed Rear Extn 10 Lower Belfords Rise Park, Ransford