General Notes: All dimensions in mm unless noted otherwise | Contractors to confirm all dimensions on site | (c) COPYRIGHT - Except for the purpose of Planning & Building Control approval within the concerned Local Authority in UK

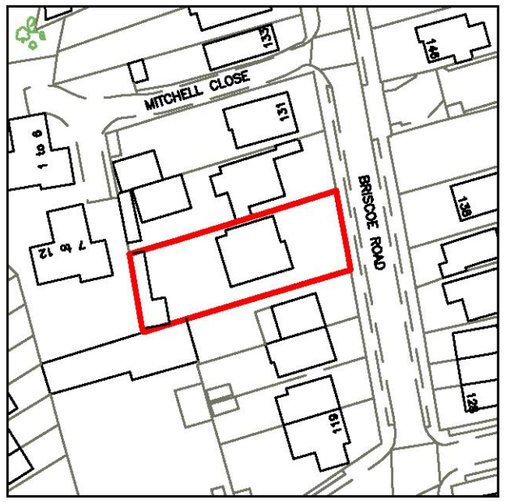

N

20000 0 20000 40000 60000 80000 100000

Millimetres

© Crown copyright and database rights 2019 OS 100035409

Reproduction in whole or in part is prohibited

without the permission of Ordnance Survey.

Scale: 1:1250

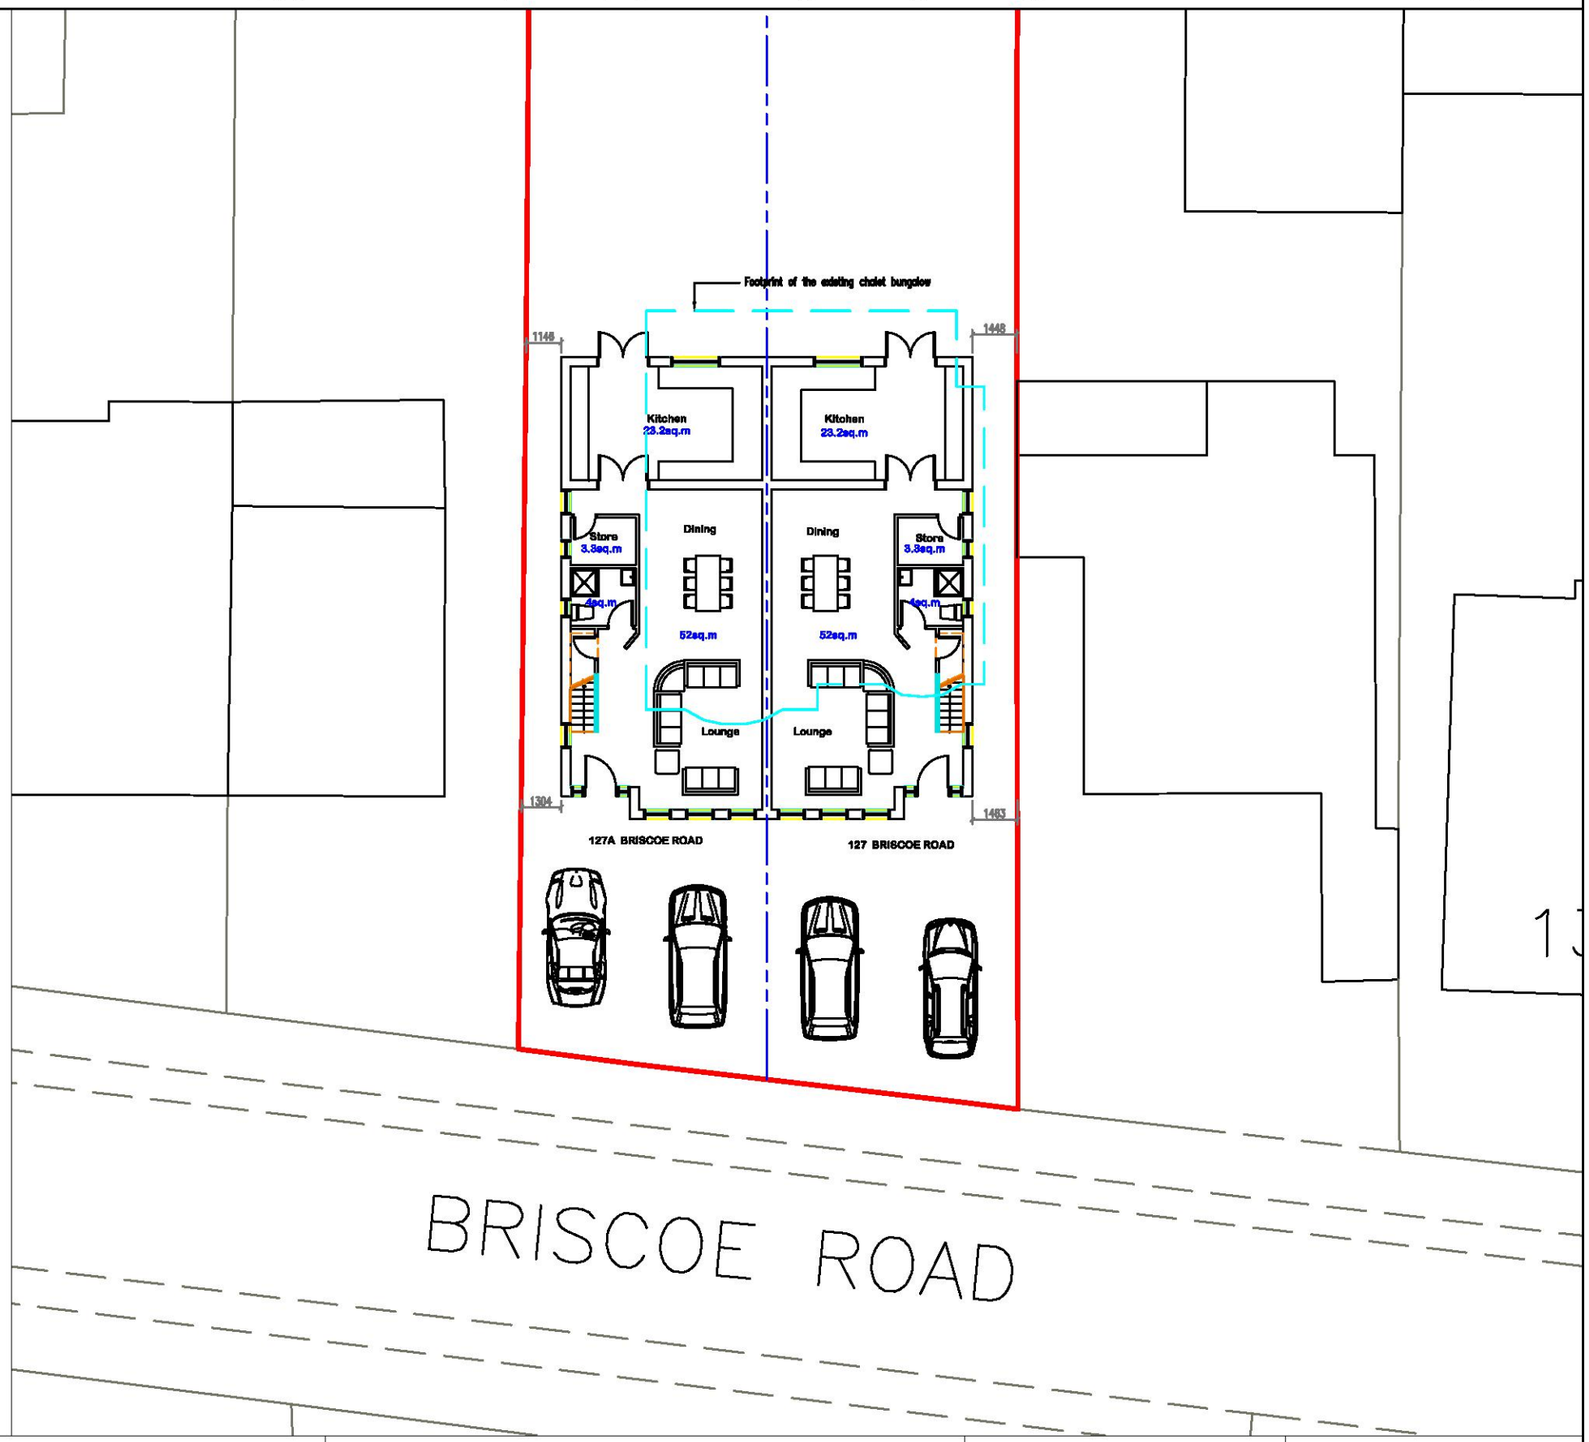

CITY LANDMARK DESIGNS LIMITED

City Landmark Designs
(Planning, Architecture, Calculations & Building Services & Project Management)

1 Beadles Parade, Rainham Road South, Dagenham, Essex, RM10 8YL
Tel: 0208 593 2929 | Mob: 07983 965 580
Email: info@citylandmark.net
Website: www.citylandmark.net

Proposed development:

Demolish existing bungalow. Erection of two four bedrooms semi-detached houses

Site location:

127 Briscoe Road
Rainham
RM13 9QQ

Drawing No: 11

Scale: 1:200 @ A3

Date: Dec 2020