


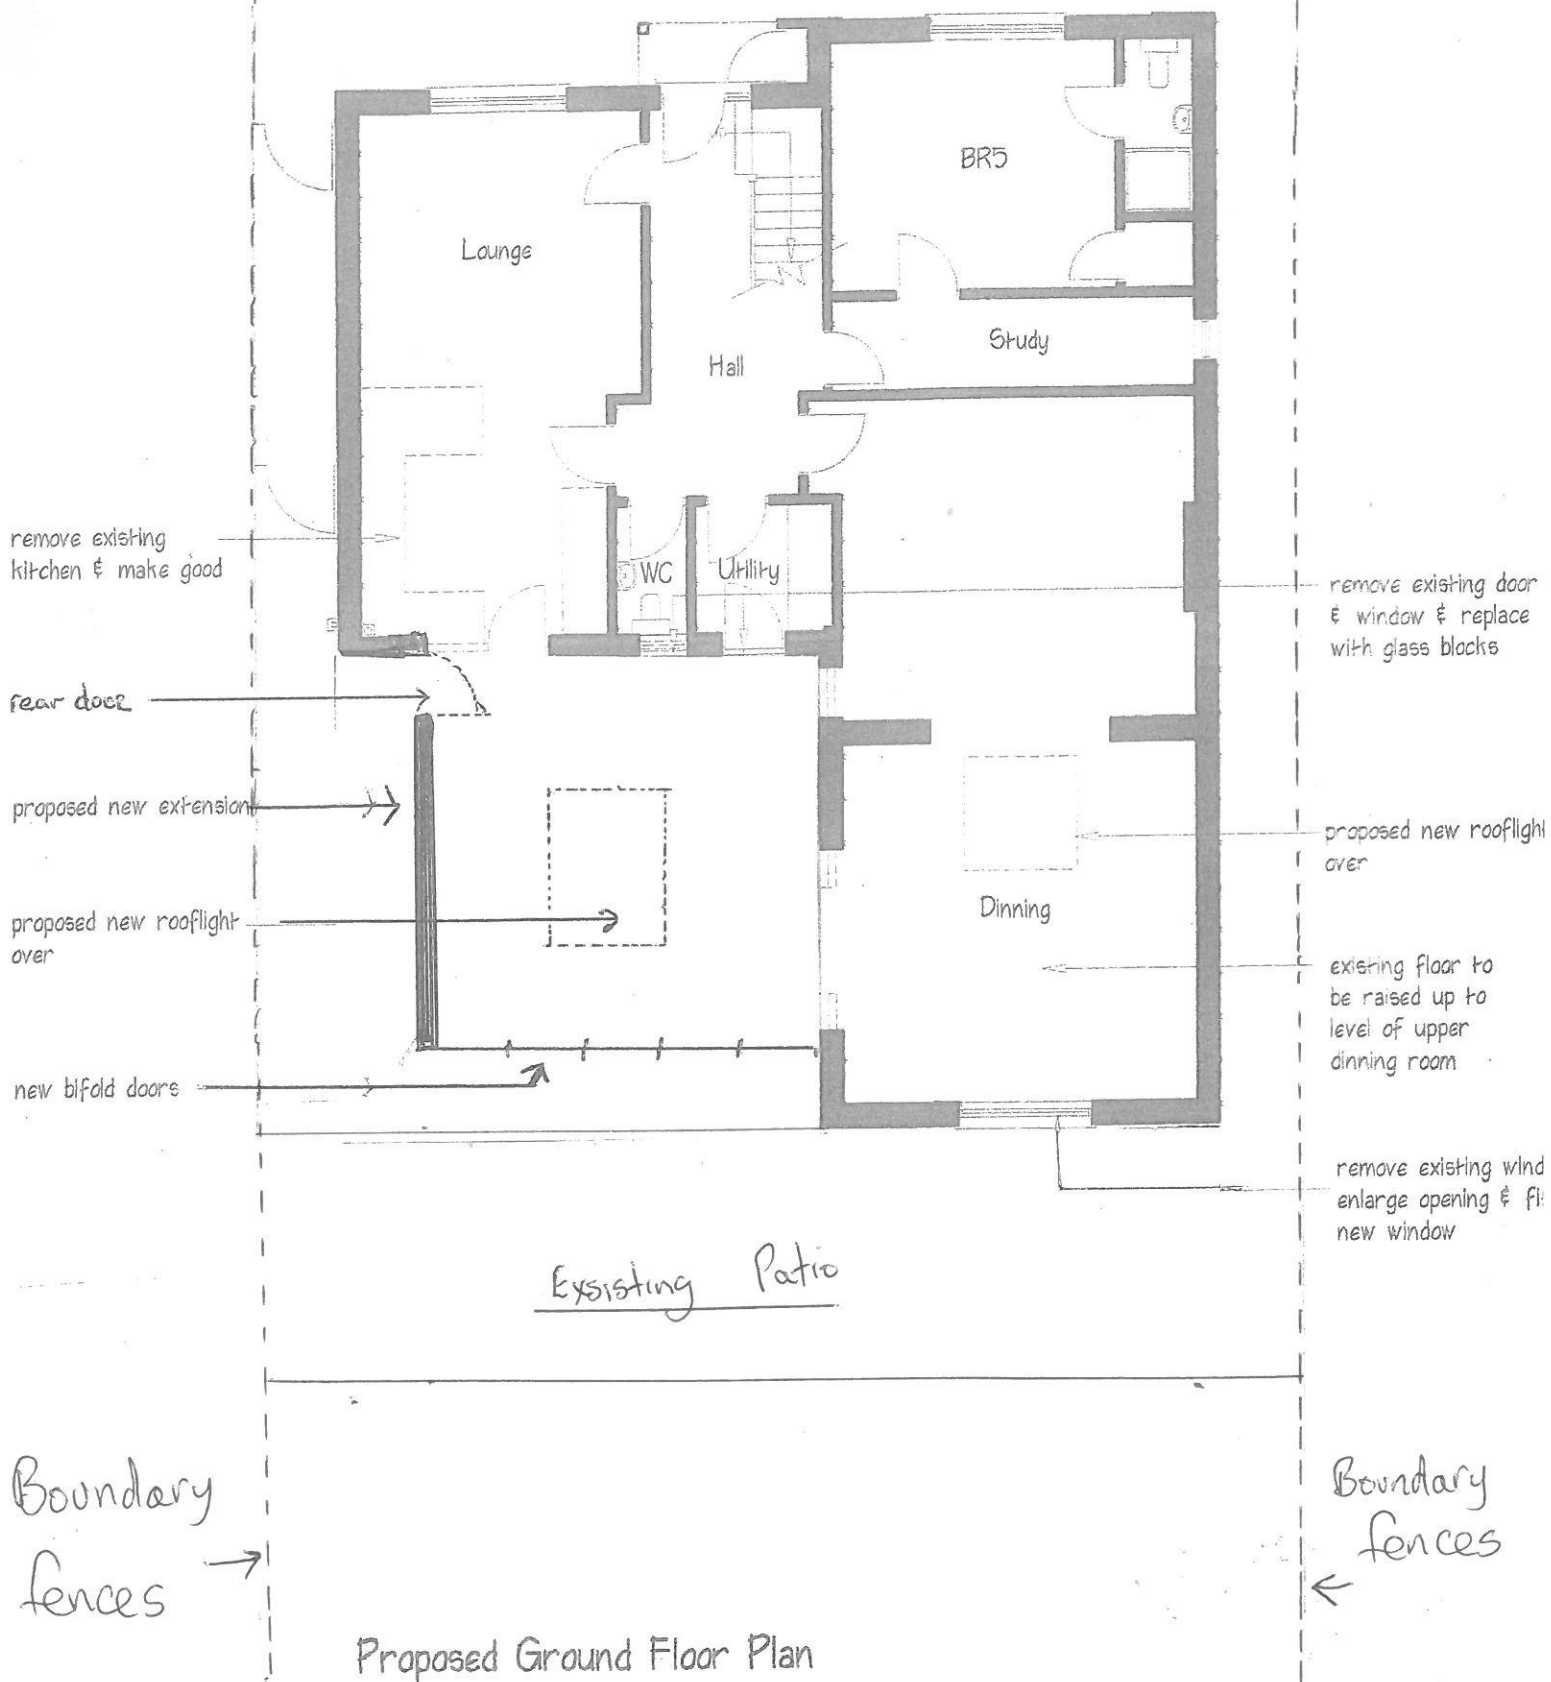

PO809.20
William Green


The CAD layers used on this drg. are:-

SCALE
1-100 @ A3

DATE
Nov. 2018

PROJECT

Proposed Rear Ext
10 Lower Bedfords
Rise Park, Romford

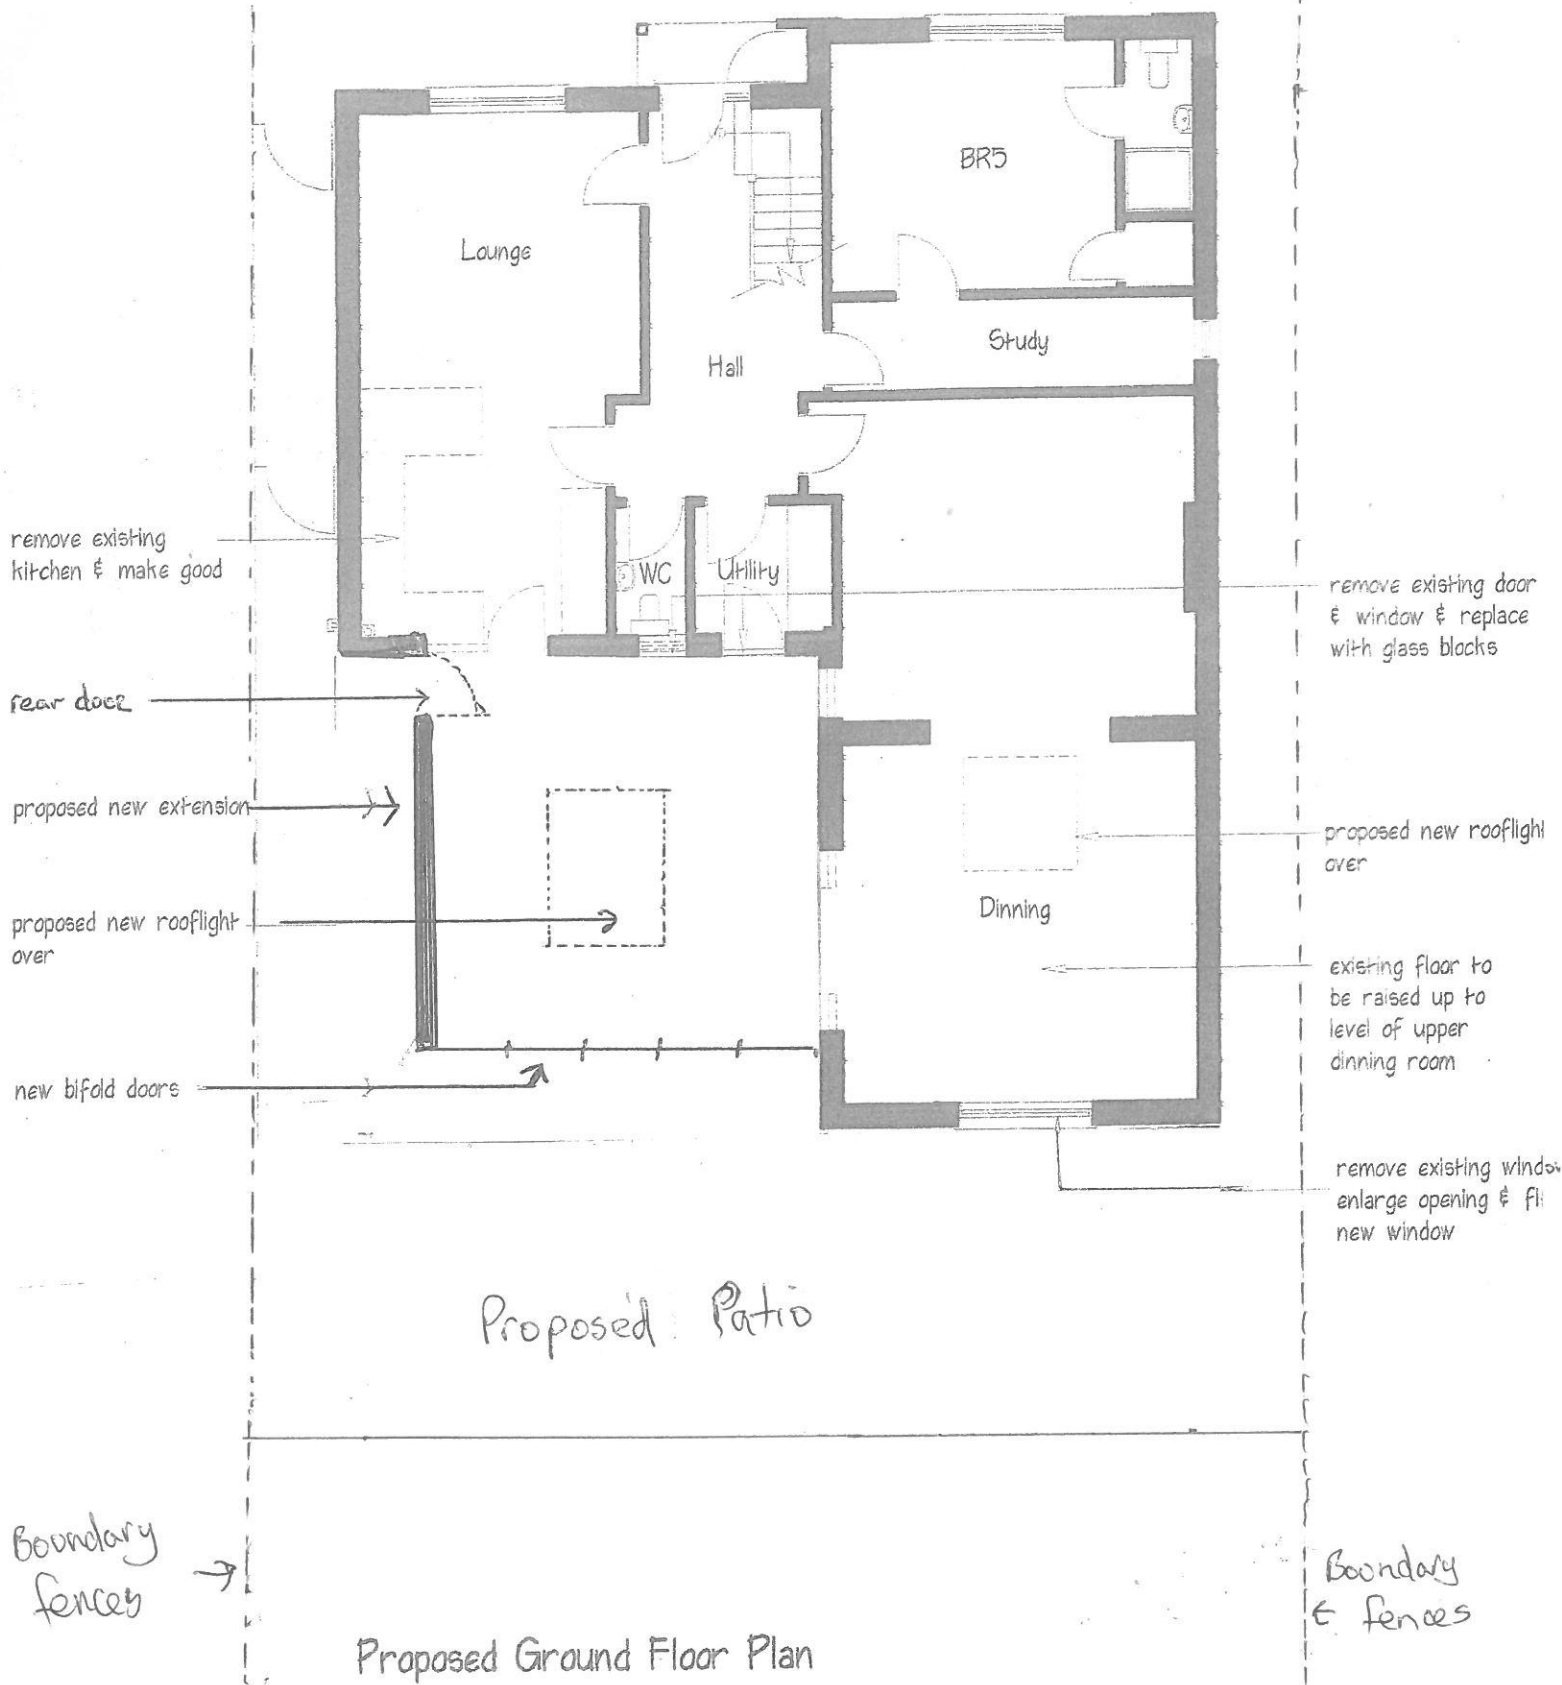

The CAD layers used on this drg. are:-

PO809.20
William Green

SCALE
1-100 @ A3

DATE
Nov. 2018

PROJECT

Proposed Rear Exte
10 Lower Bedfords
Rise Park, Romfrc