


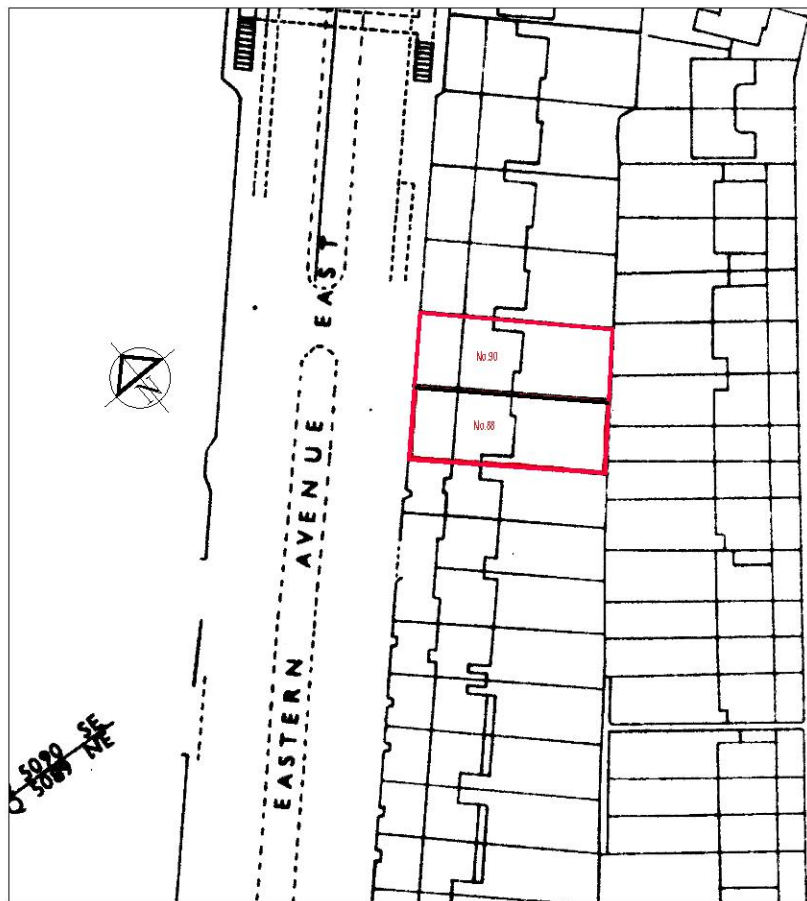

















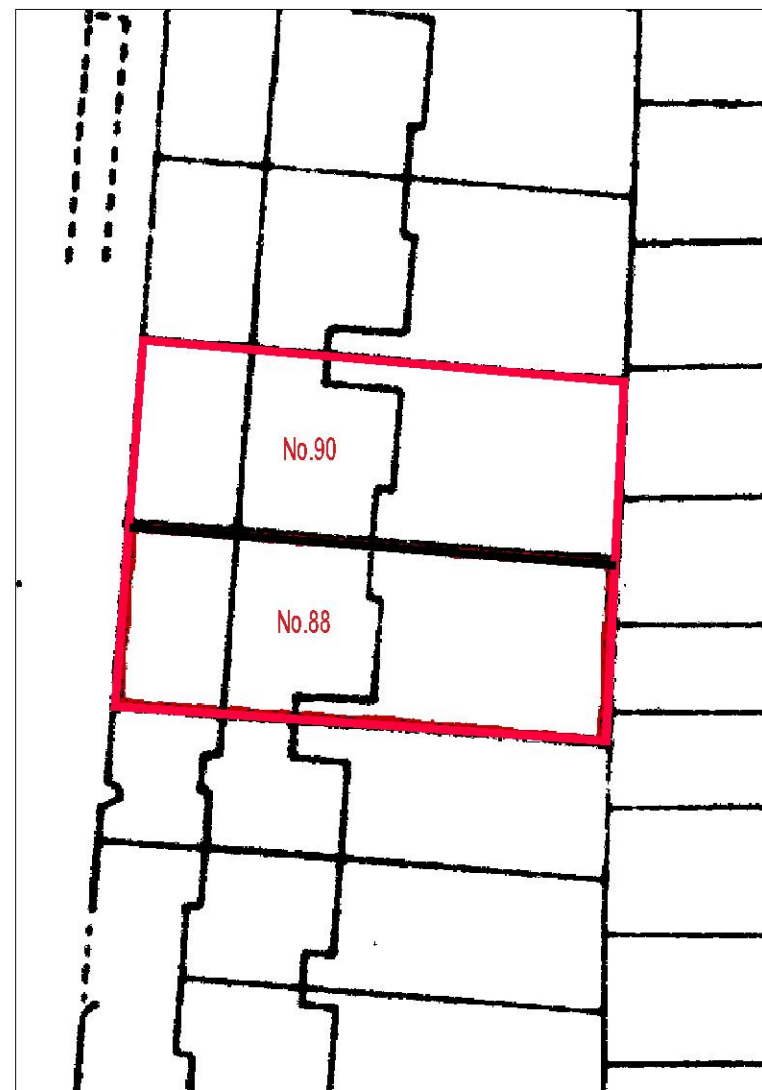


LOCATION PLAN 1:1250

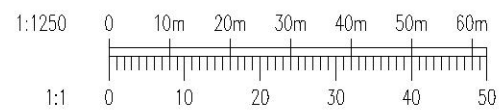

BLOCK PLAN 1:500

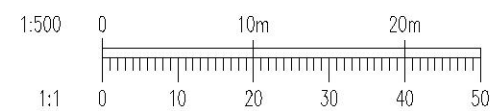

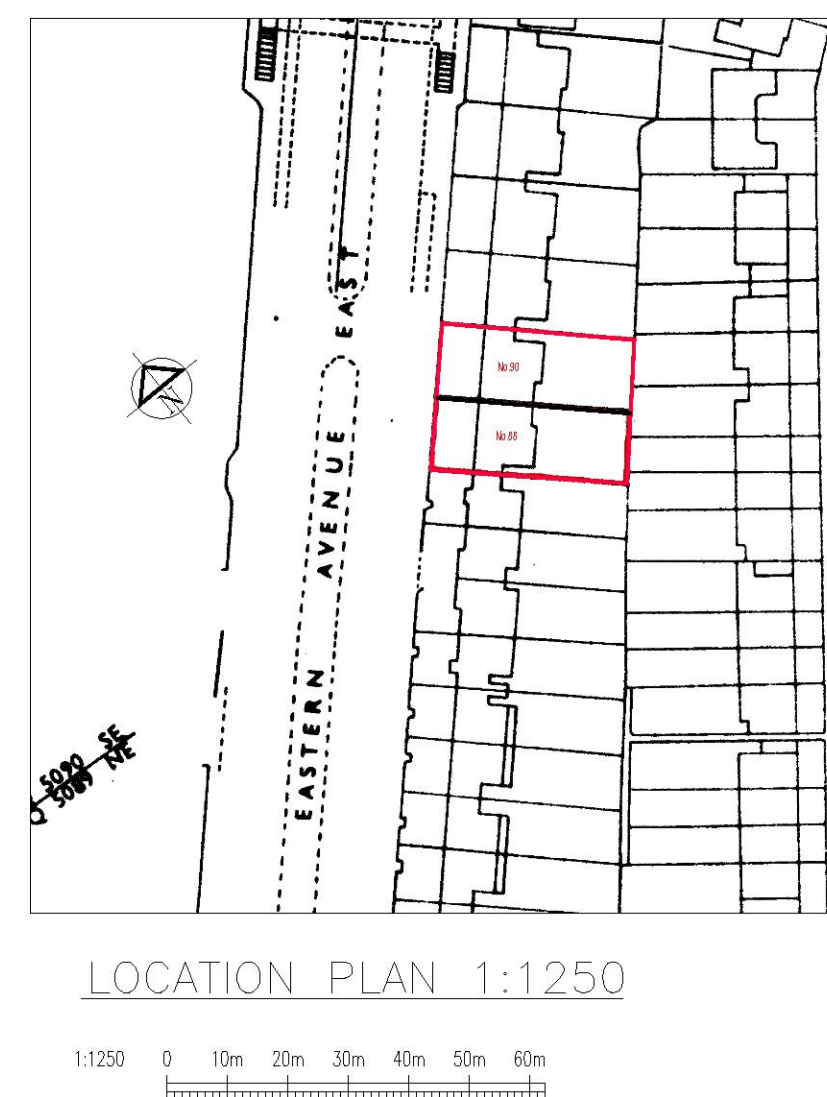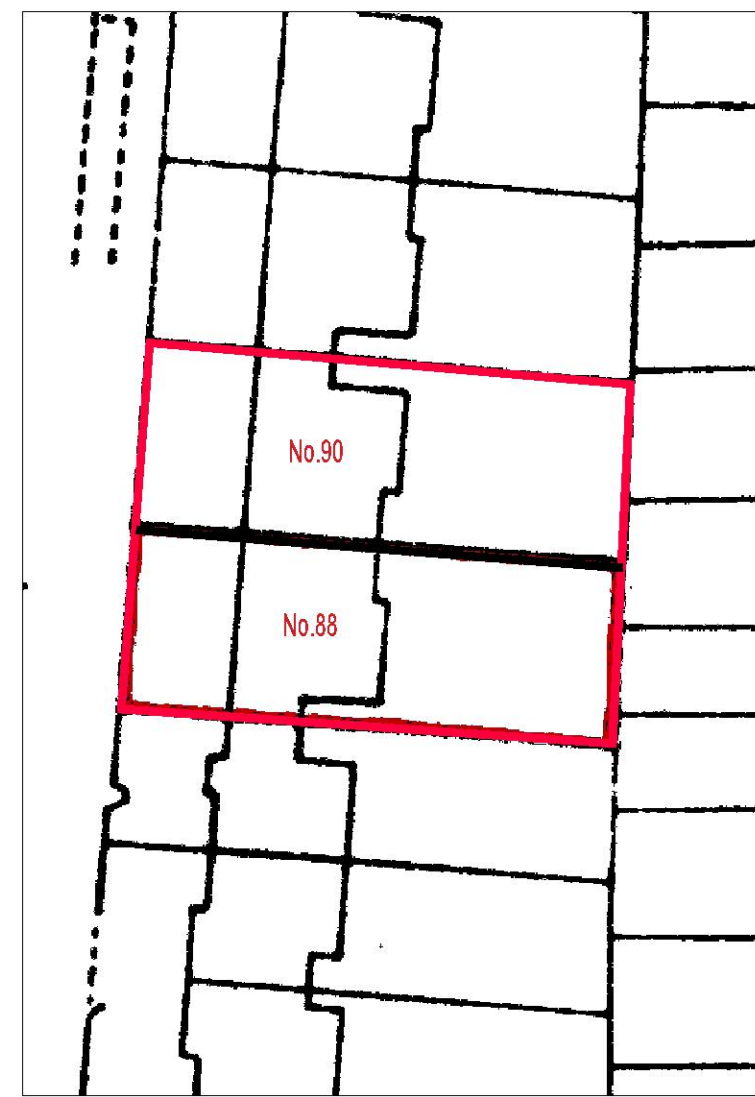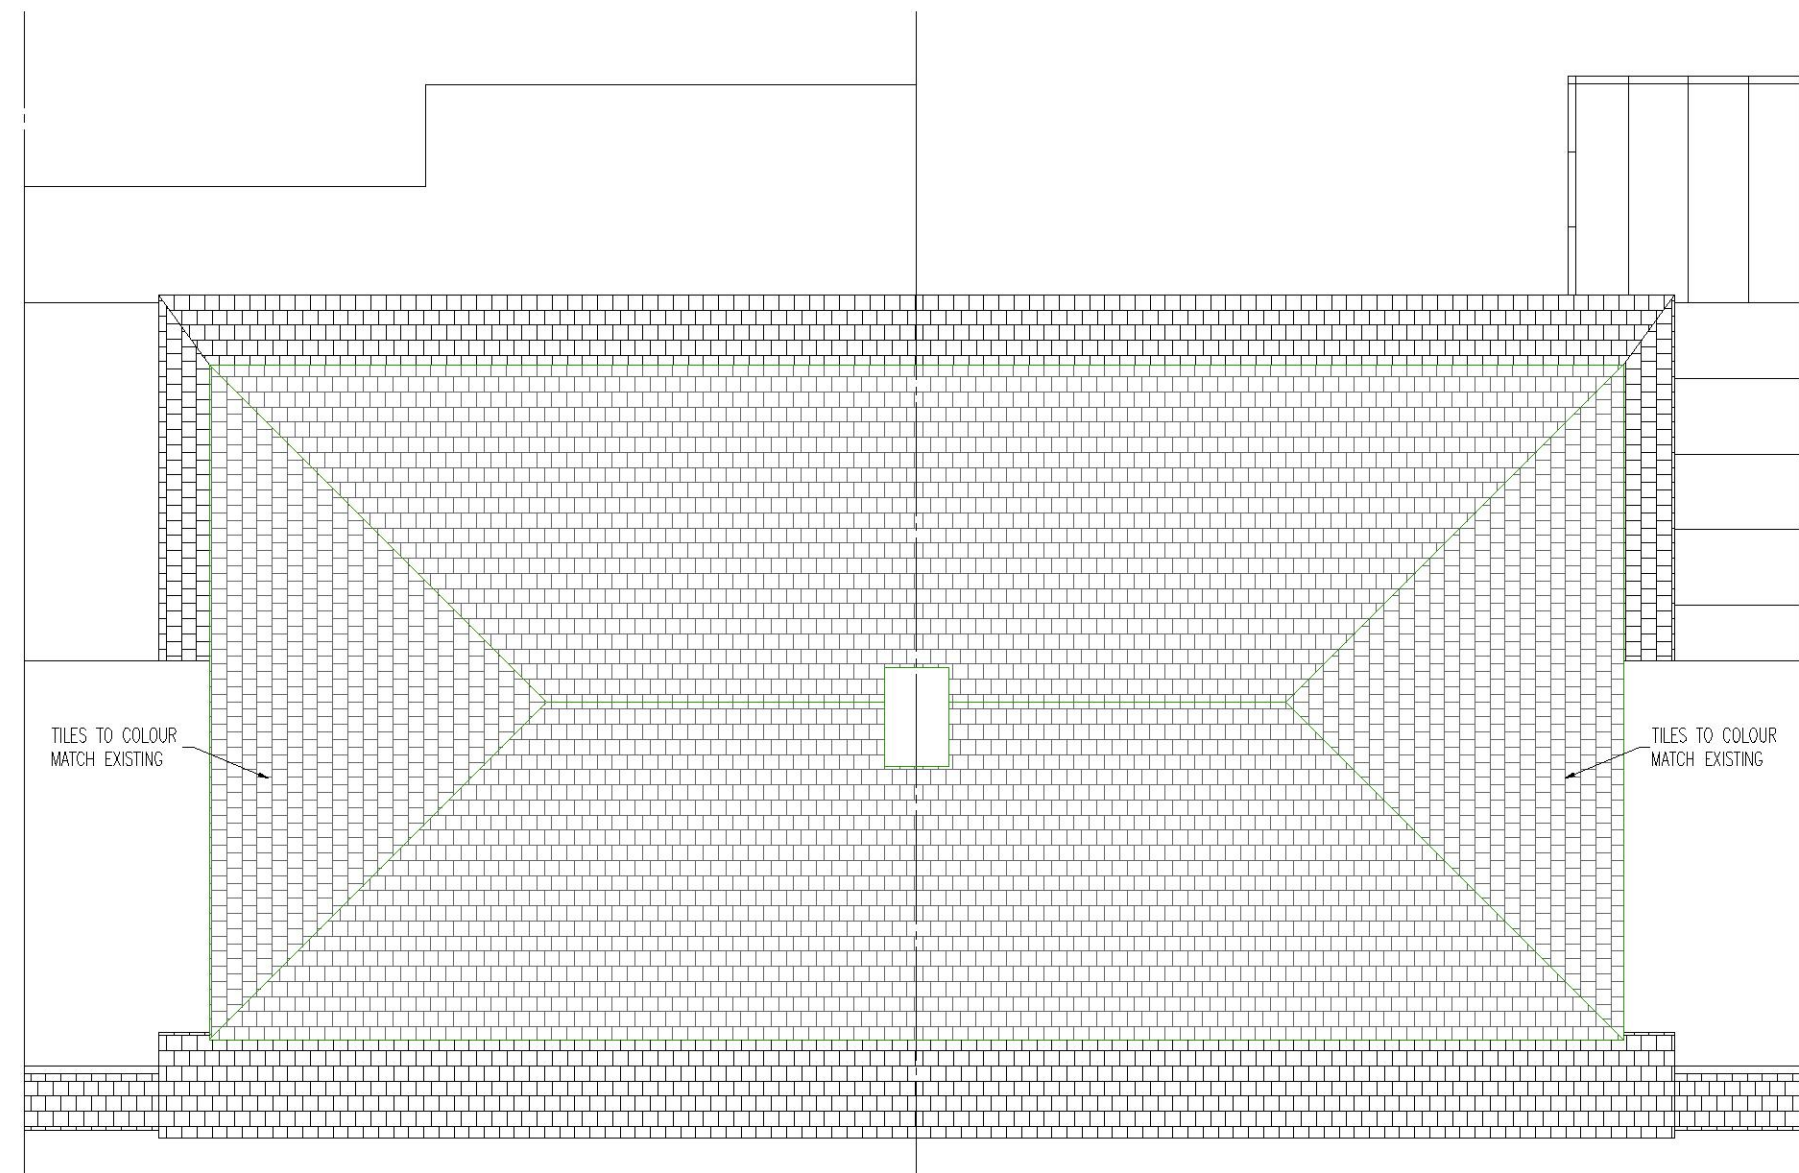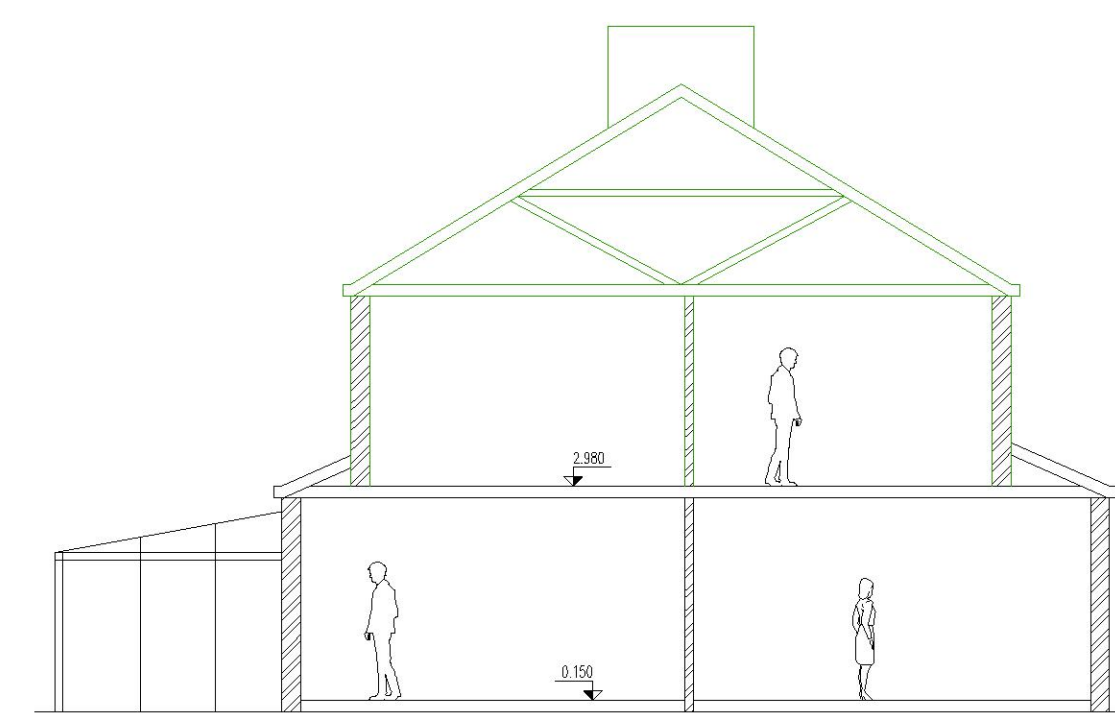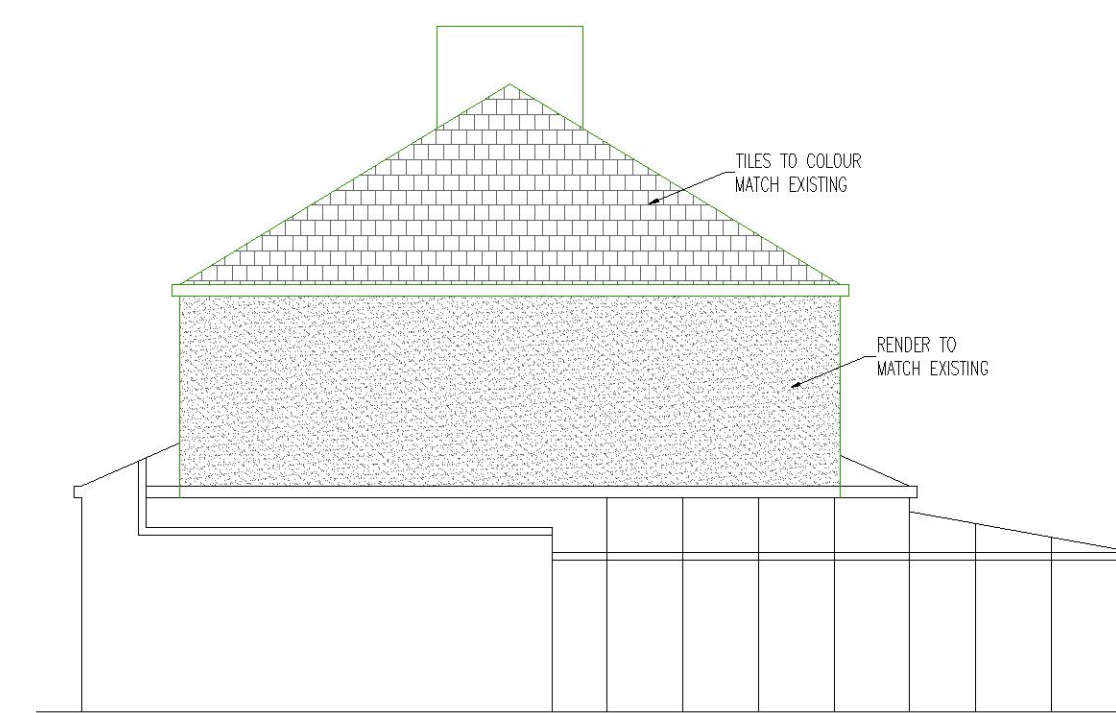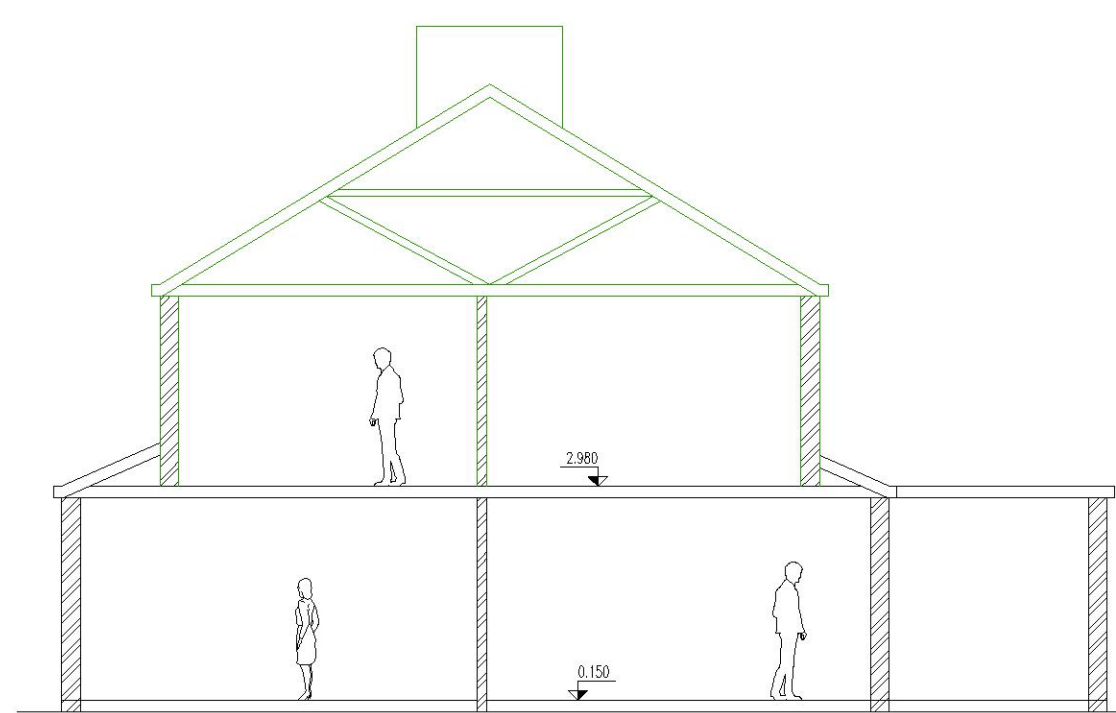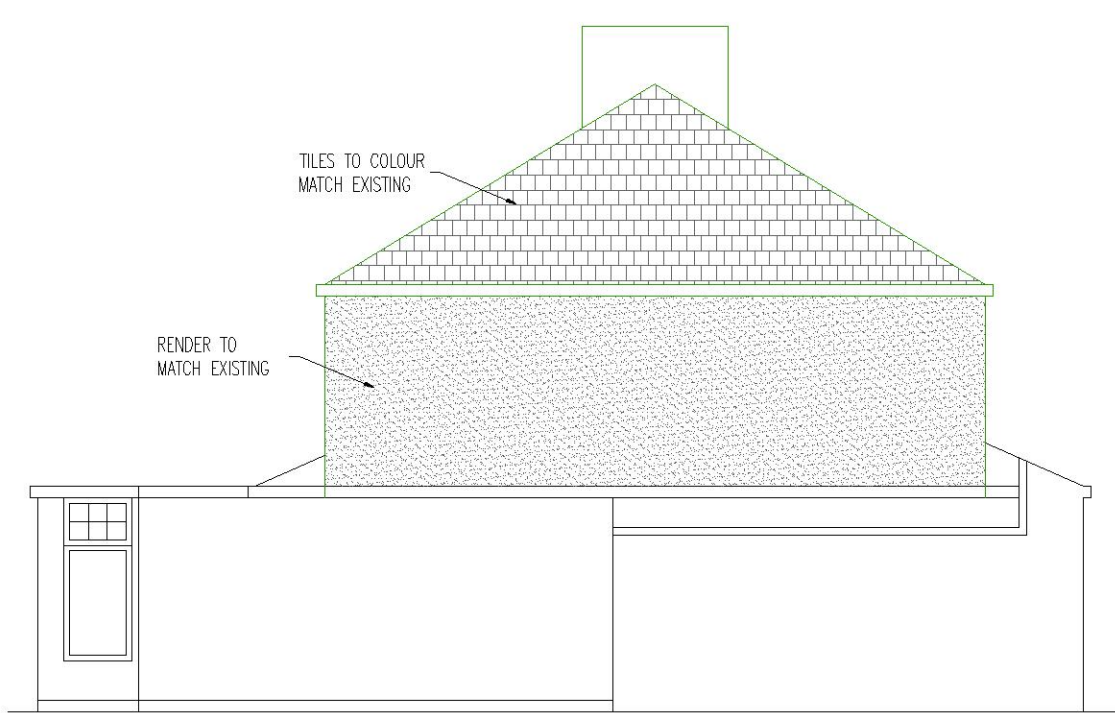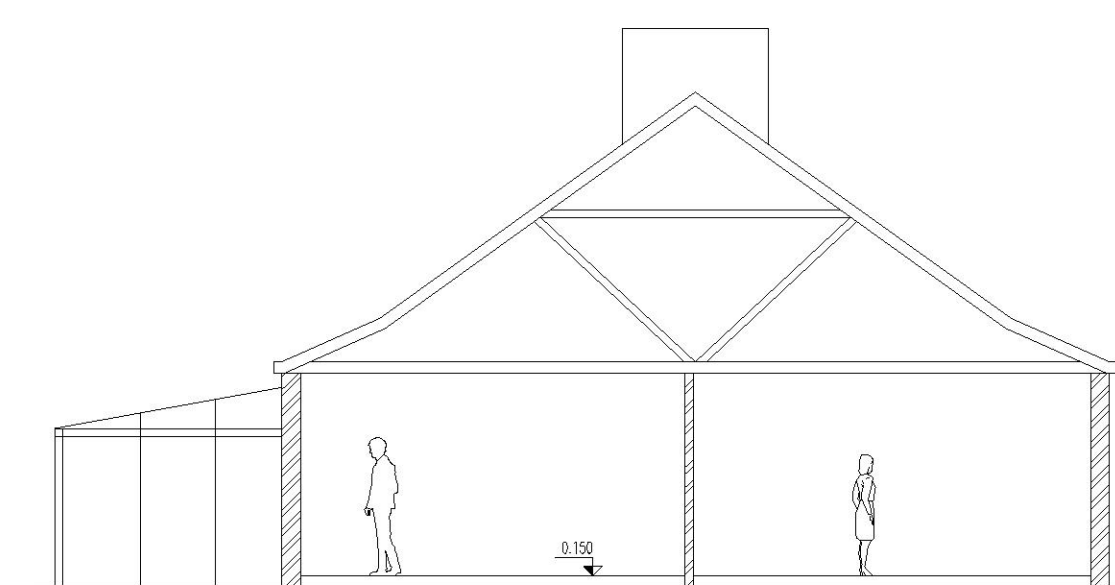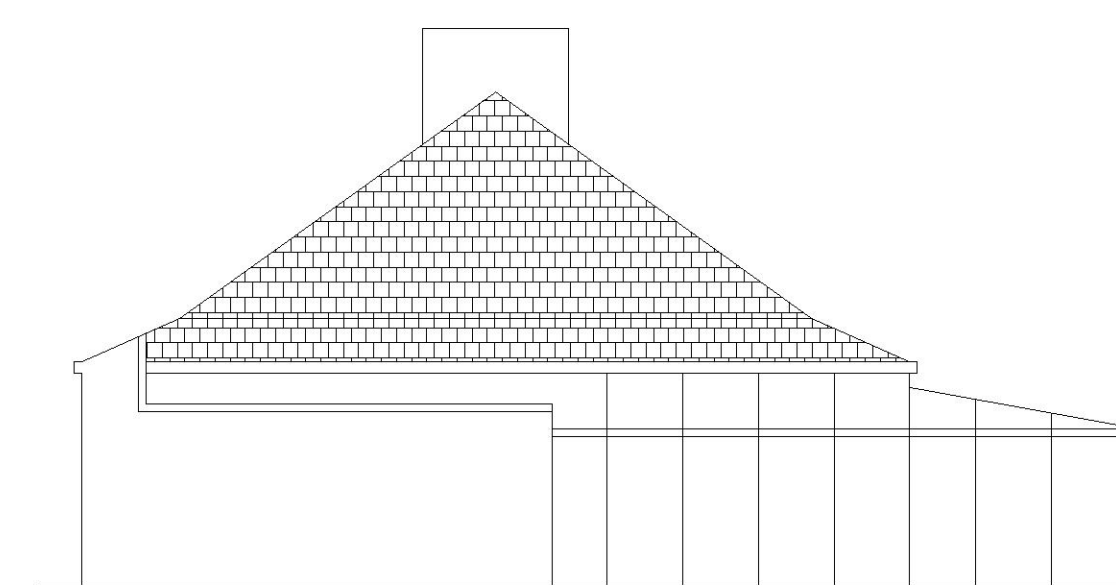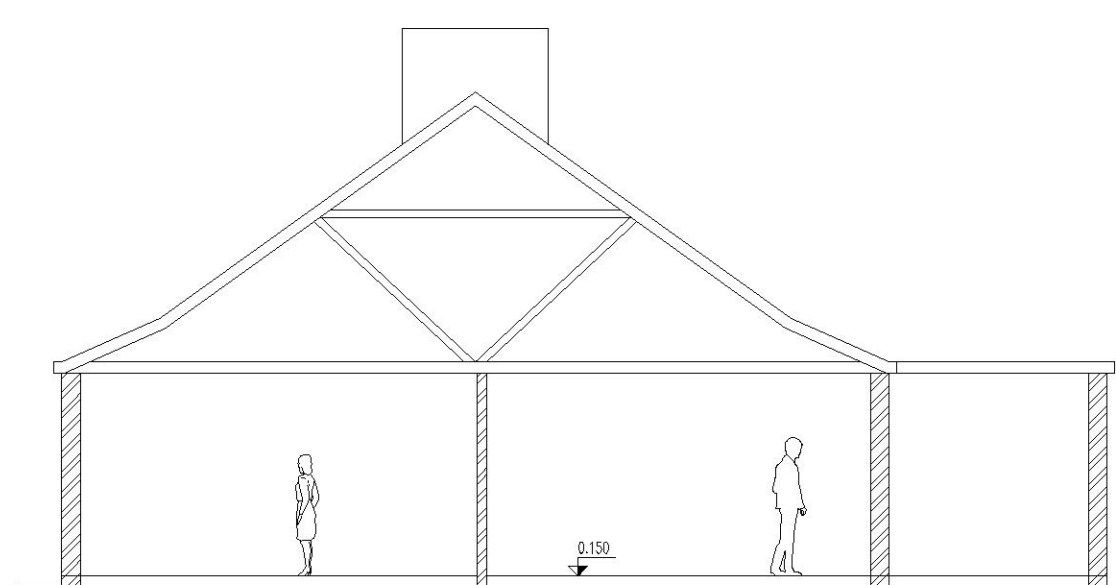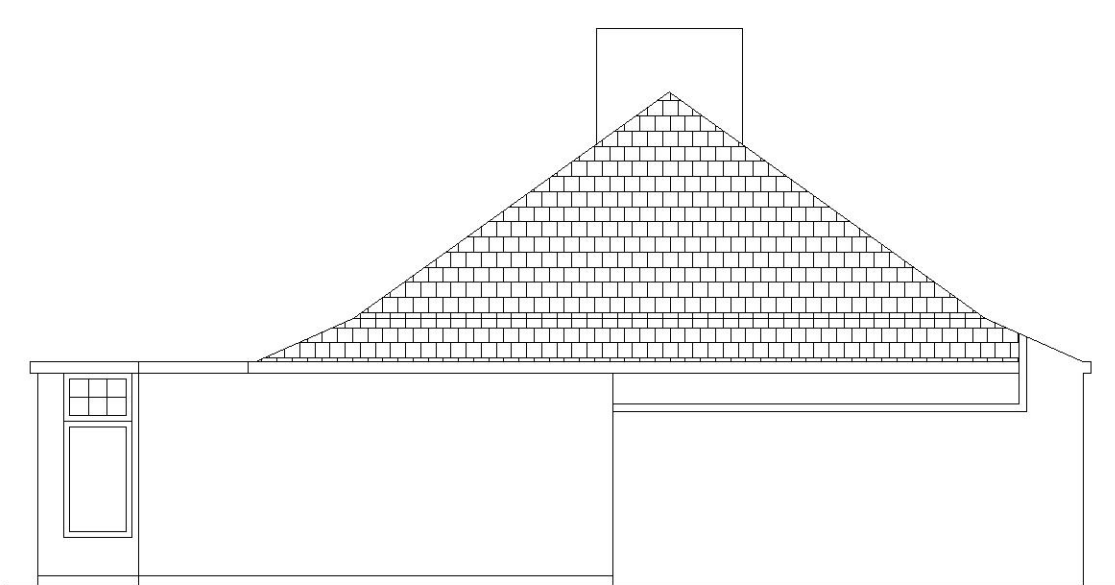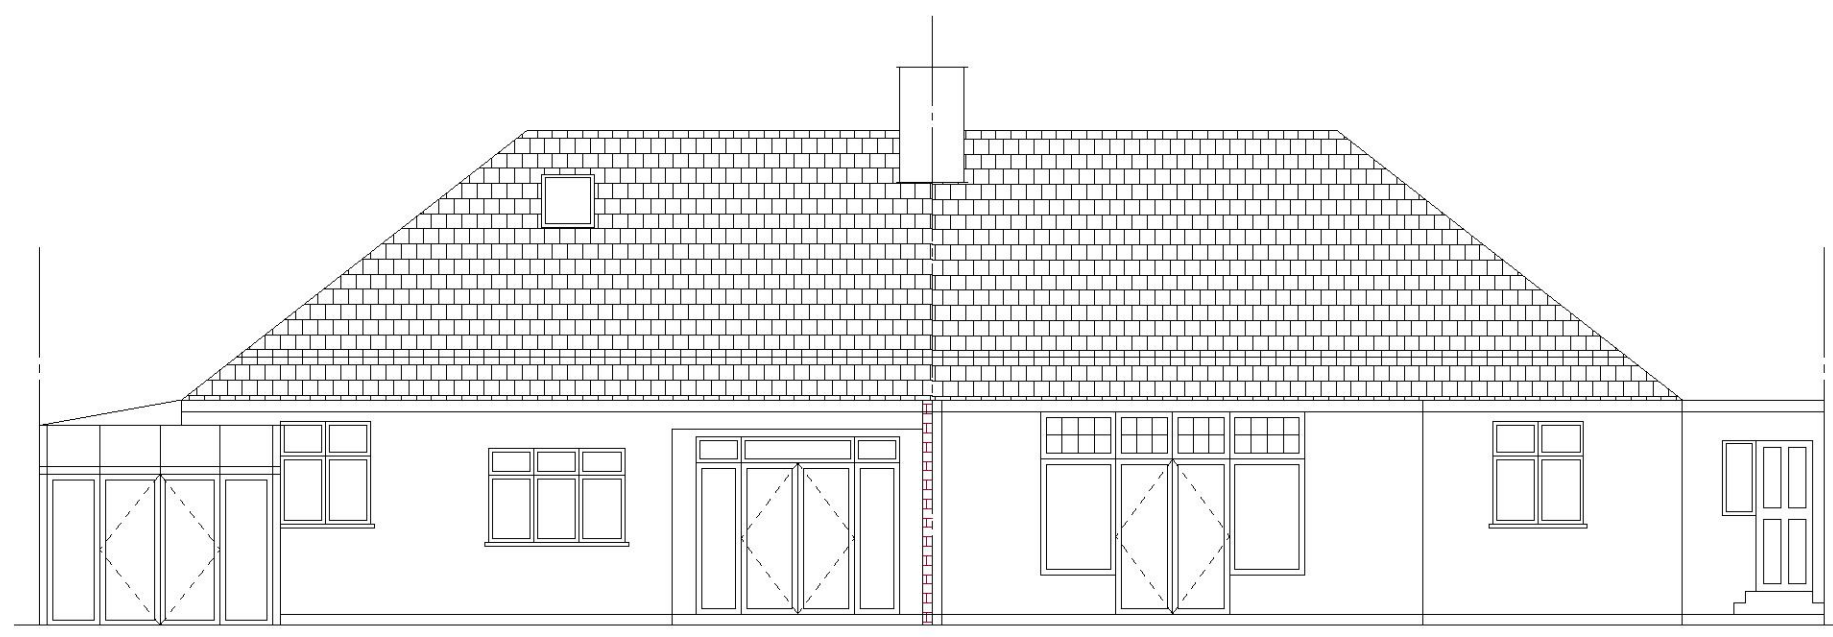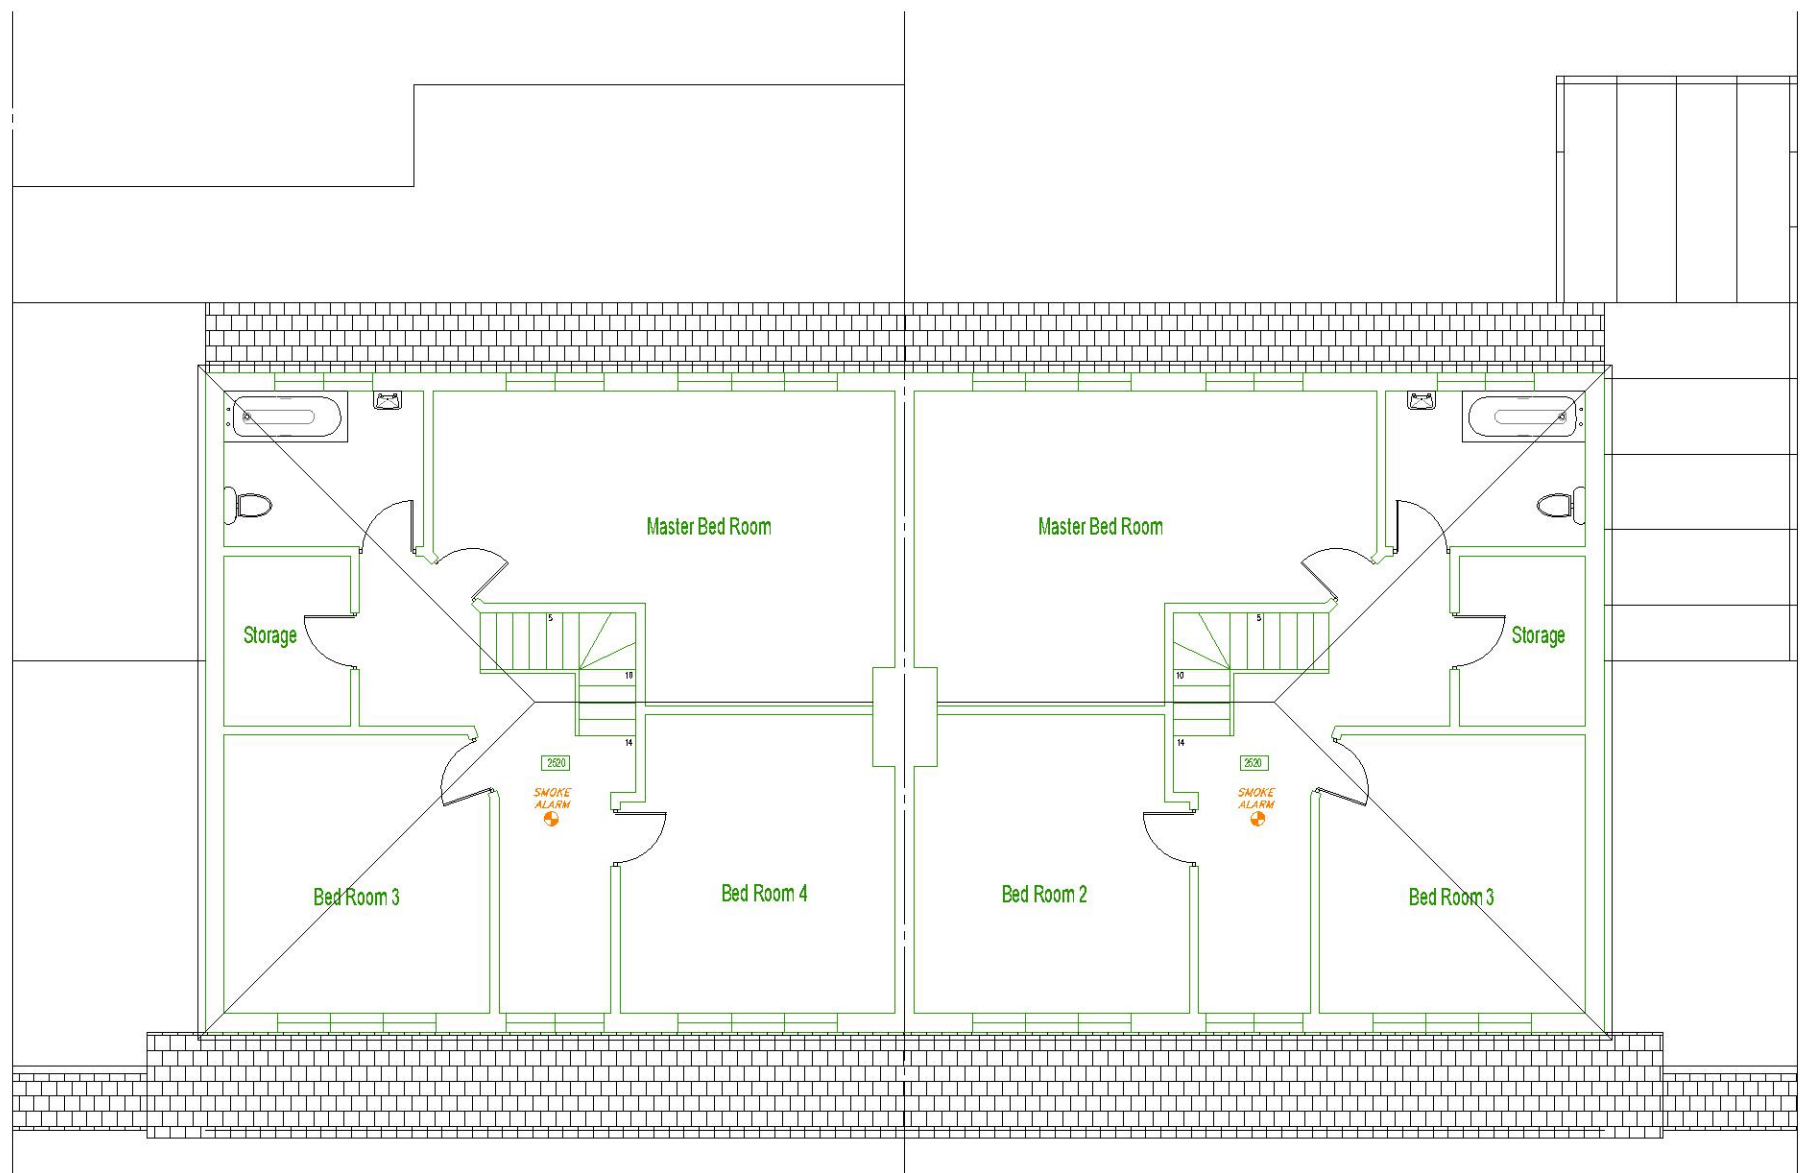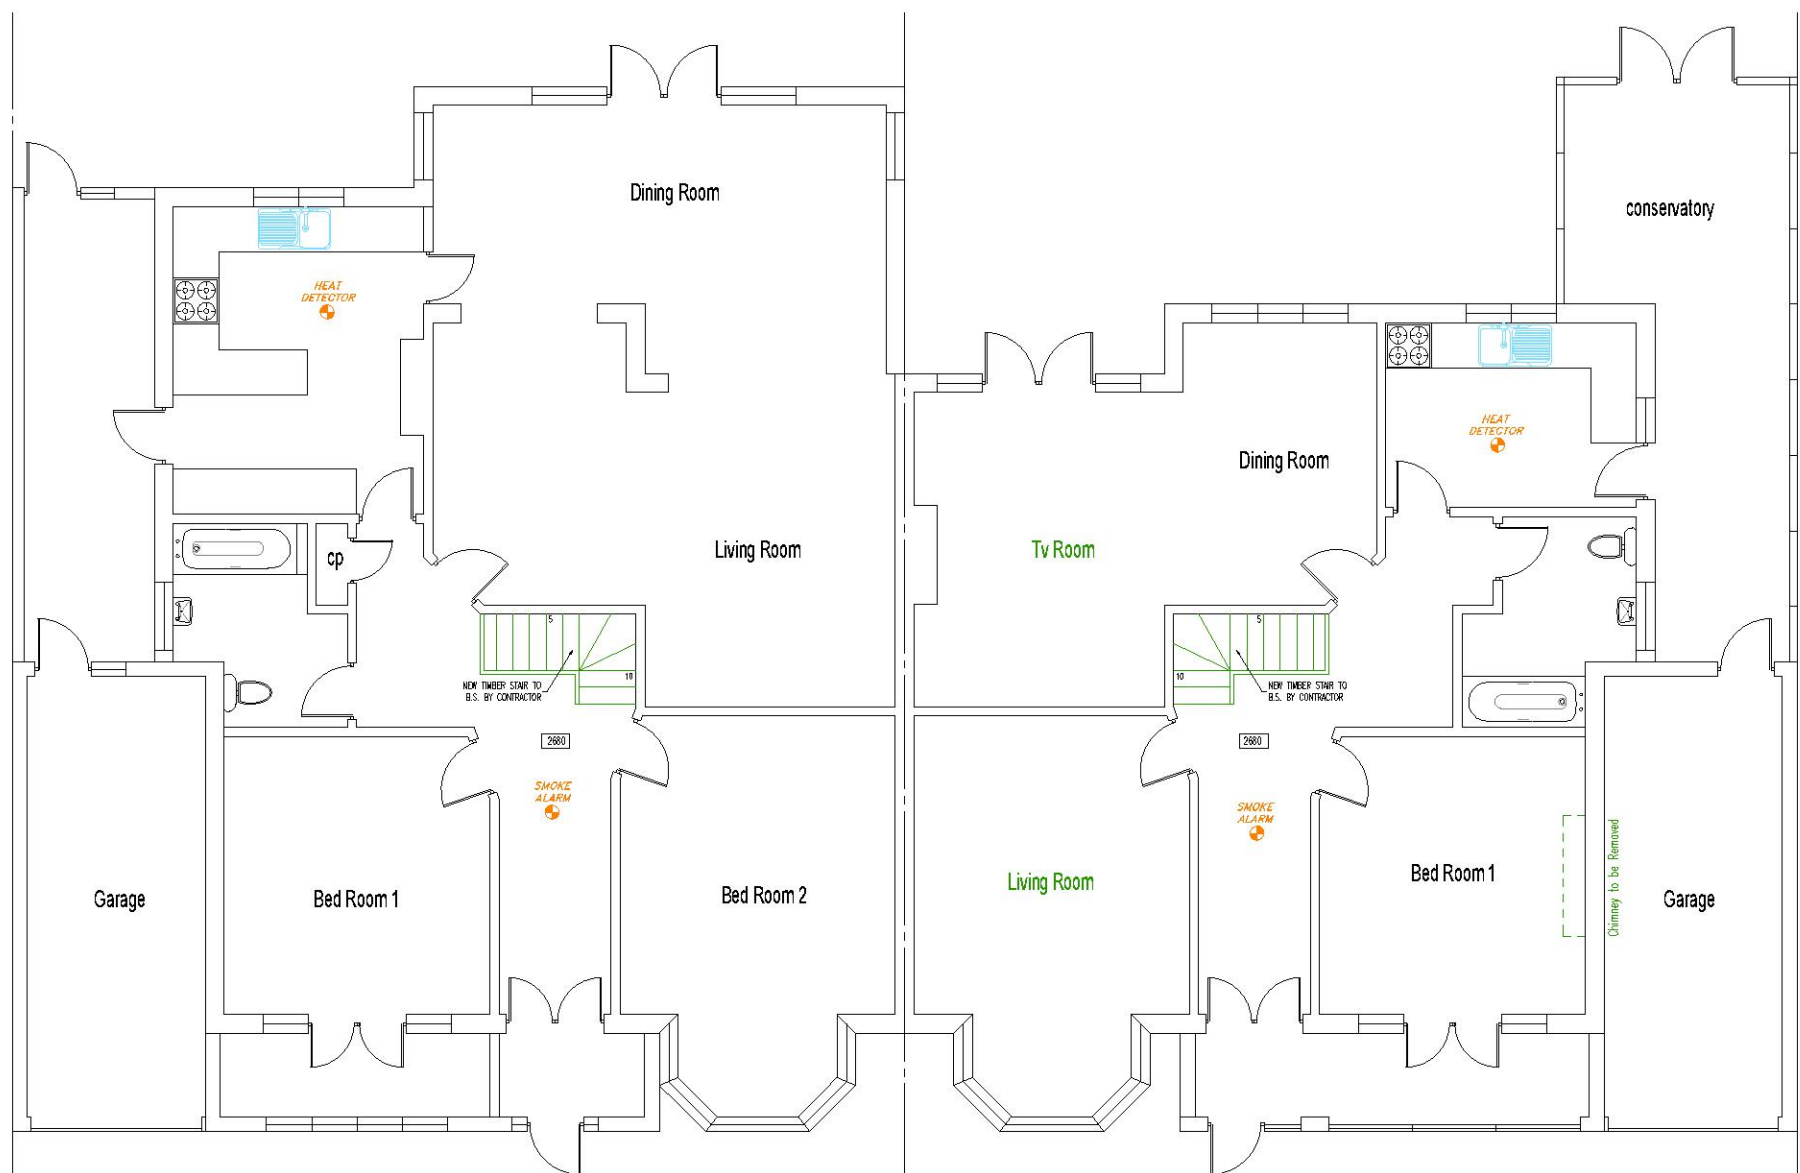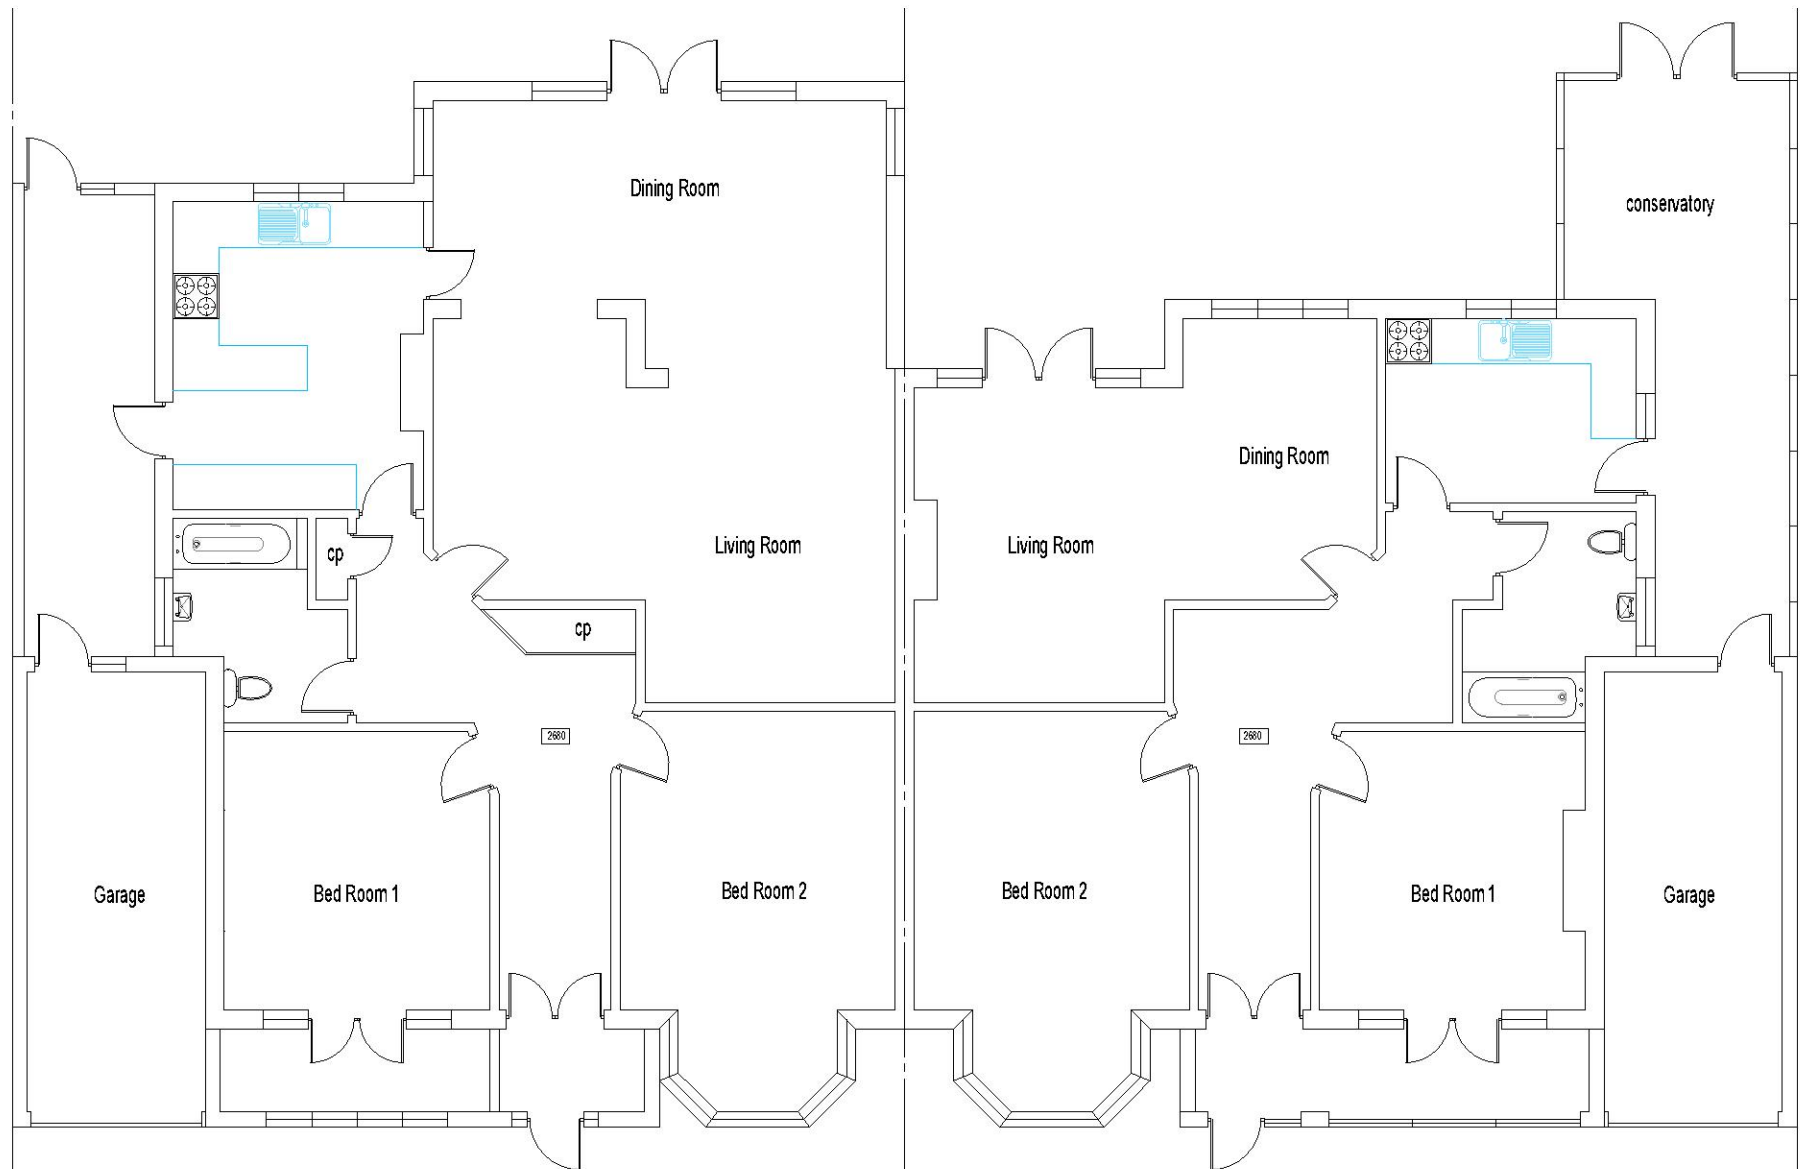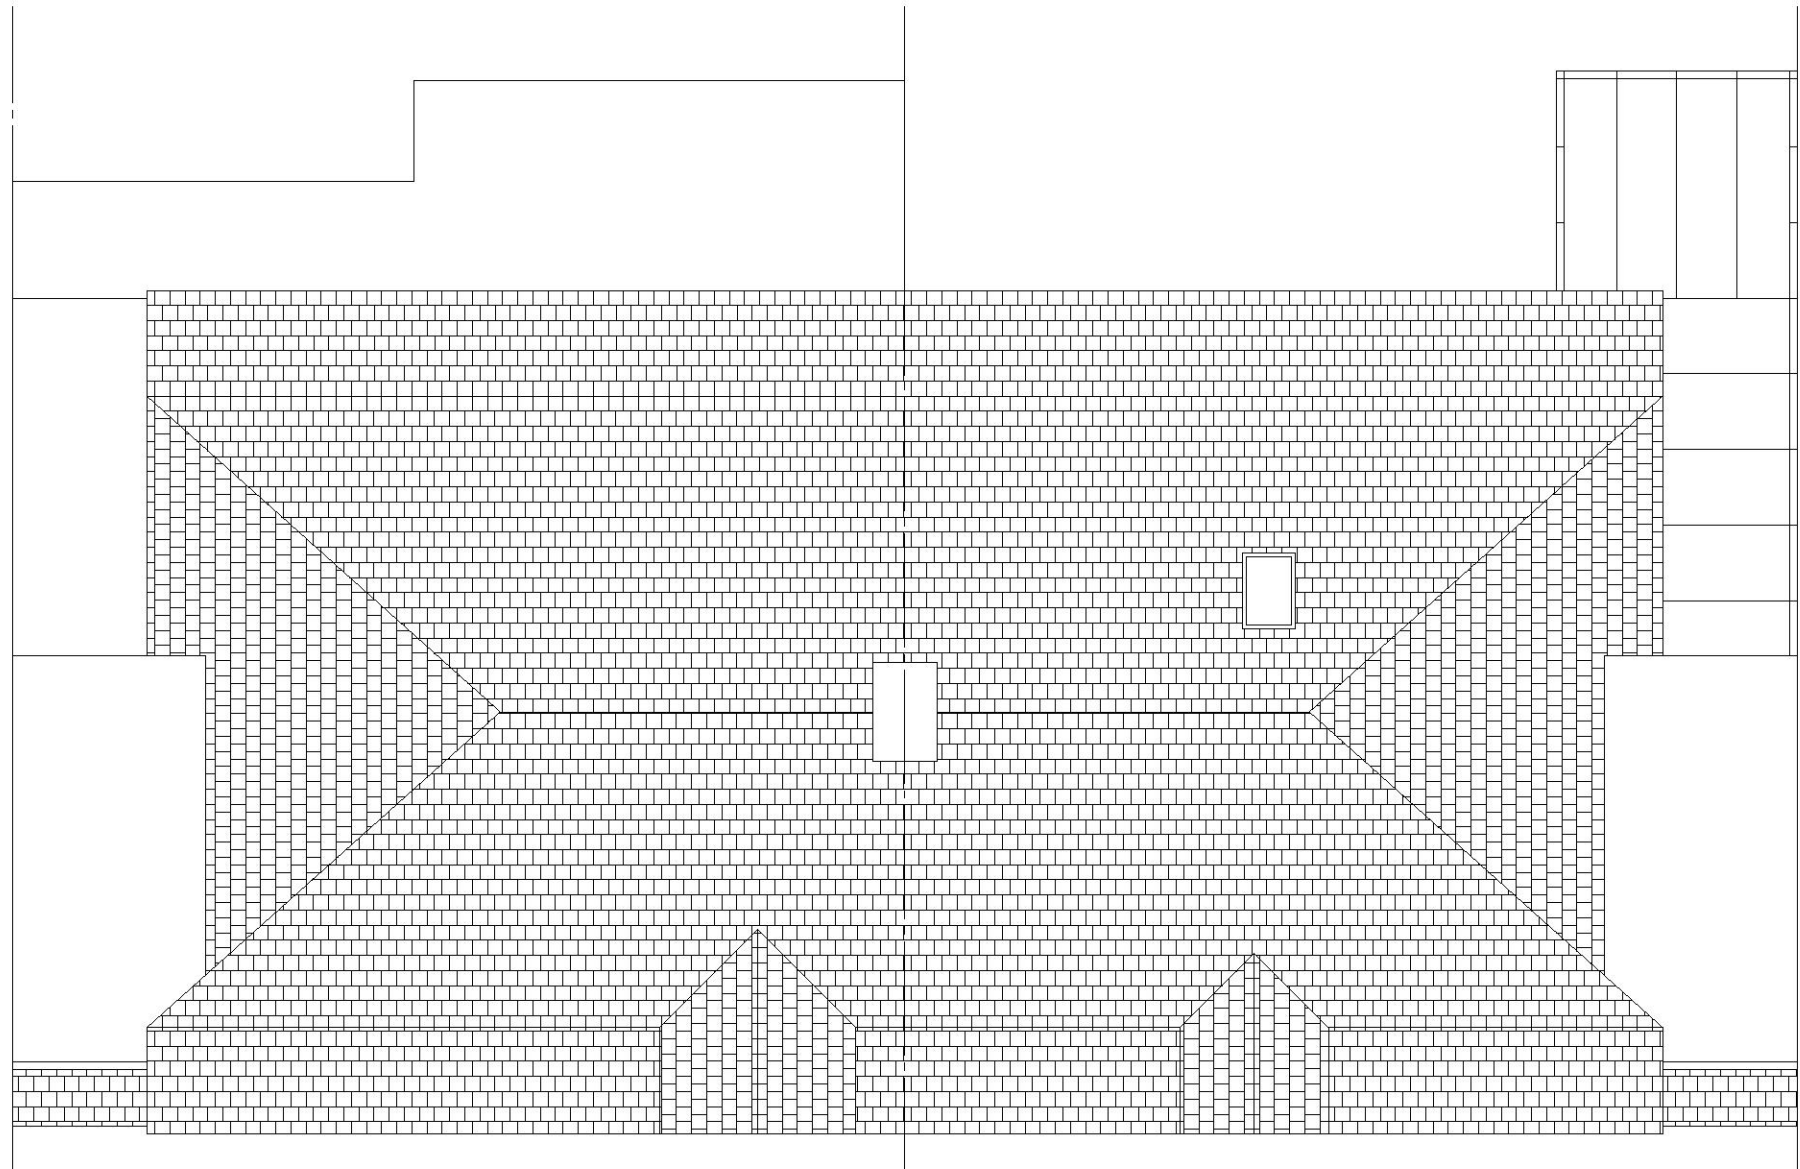

GENERAL NOTES

Dimensions are not to be scaled from this drawing. Use only written dimensions. Contractors must verify all dimensions before starting work and any discrepancies are to be reported to A. Lundie. All survey information has been provided by A. Lundie.

1. This drawing is to be read in conjunction with all relevant planning application documents.

21 October 2022

-- Record Copy --

08:26

AO3 21.10.22 ADJOINING PROPERTY ADDED.

AKL

A02 07.10.22 BLOCK PLAN AND TITLE REVISED TO SUIT COUNCIL.

AKL

A01 06.10.21 ISSUED FOR PLANNING

AKL

REV: DATE DESCRIPTION BY

AMENDMENTS

PROJECT:- FIRST FLOOR & ROOF EXTENSION

TITLE:- 88-90 EASTERN AVENUE EAST ROMFORD RM1 4DT EXISTING & PROPOSED

CLIENT:- Manj

Drew Design

29 Lloyds Way, Beckenham BR3 3QT Telephone: 07985-408155

Drawing Status:- PLANNING

Designed by:- A. LUNDIE Drawn by:- A. LUNDIE Scale:- A0 @ AS SHOWN

Checked by:- Manj Date:- Oct 2021 with 10 degree deviation only

Project No:- AKL/01/EX&PRO Computer File No:- 01

Revision EASTERN 88/2021 A03