



Location Plan - 39 Frinton Road

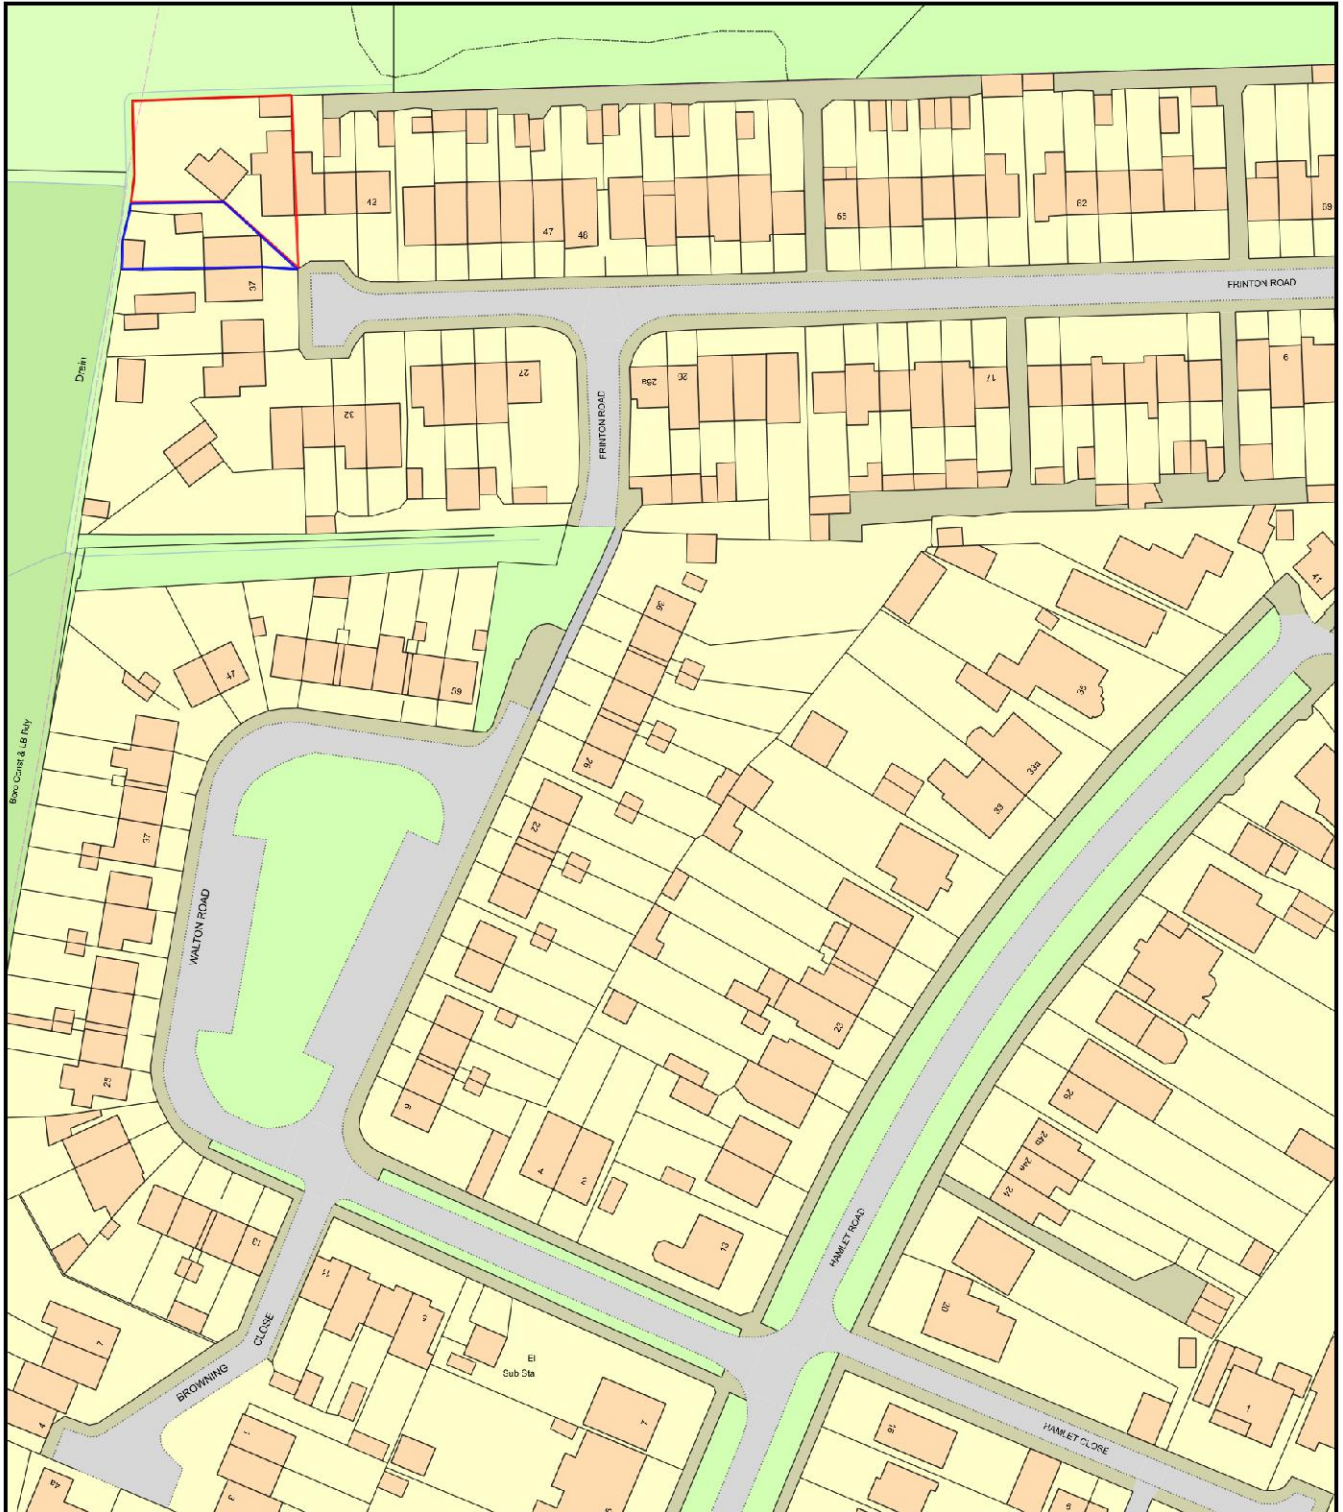

0 50
Metres

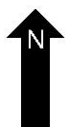

Plan Produced for: JAC Architectural Design Ltd

Date Produced: 04 Jan 2022

Plan Reference Number: TQRQM22004141045969

Scale: 1:1250 @ A4