



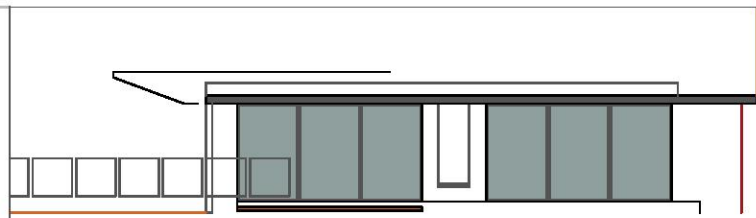


ELEVATION C - C

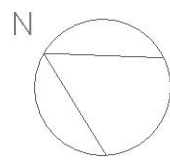

PLANNING

Client : Abdul & Nicole Shayek  
Project : 5 Hazel Close, Hornchurch, RM12 4QJ  
Drawing Title : Proposed South (Front) Elevation C  
Drawing No. : 2021/HAZELCLOSE/P22  
Date : 04.10.21  
Scale : 1:50 @ A2

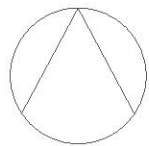

GLEN THOMAS ARCHITECTURE LTD

ARCHITECTURE & DESIGN STUDIO  
112 Kimberley Road, Penylan, Cardiff CF23 5DN  
[www.glenthomasarchitecture.co.uk](http://www.glenthomasarchitecture.co.uk)  
e. [glen@glenthomasarchitecture.co.uk](mailto:glen@glenthomasarchitecture.co.uk)  
t. 07711 383313