


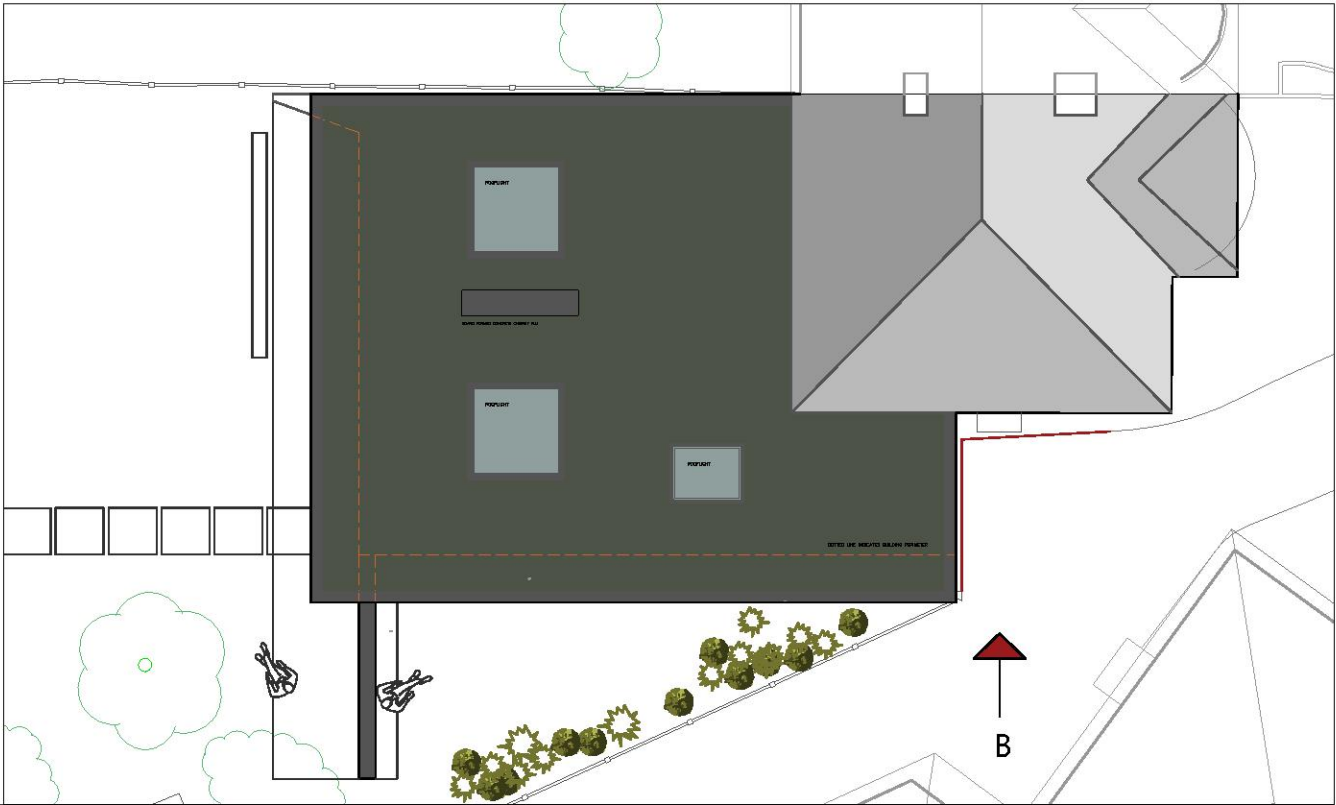

		PLANNING		Client : Abdul & Nicole Shayek Project : 5 Hazel Close, Hornchurch, RM12 4QJ Drawing Title : Proposed West (Side) Elevation B Drawing No. : 2021/HAZELCLOSE/P21 Date : 15.10.21 Scale : 1:50 @ A2	GLEN THOMAS ARCHITECTURE LTD	ARCHITECTURE & DESIGN STUDIO 112 Kimberley Road, Penylan, Cardiff CF23 5DN www.glenthomasarchitecture.co.uk e. glen@glenthomasarchitecture.co.uk t. 07711 383313
--	--	-----------------	--	--	-------------------------------------	--