


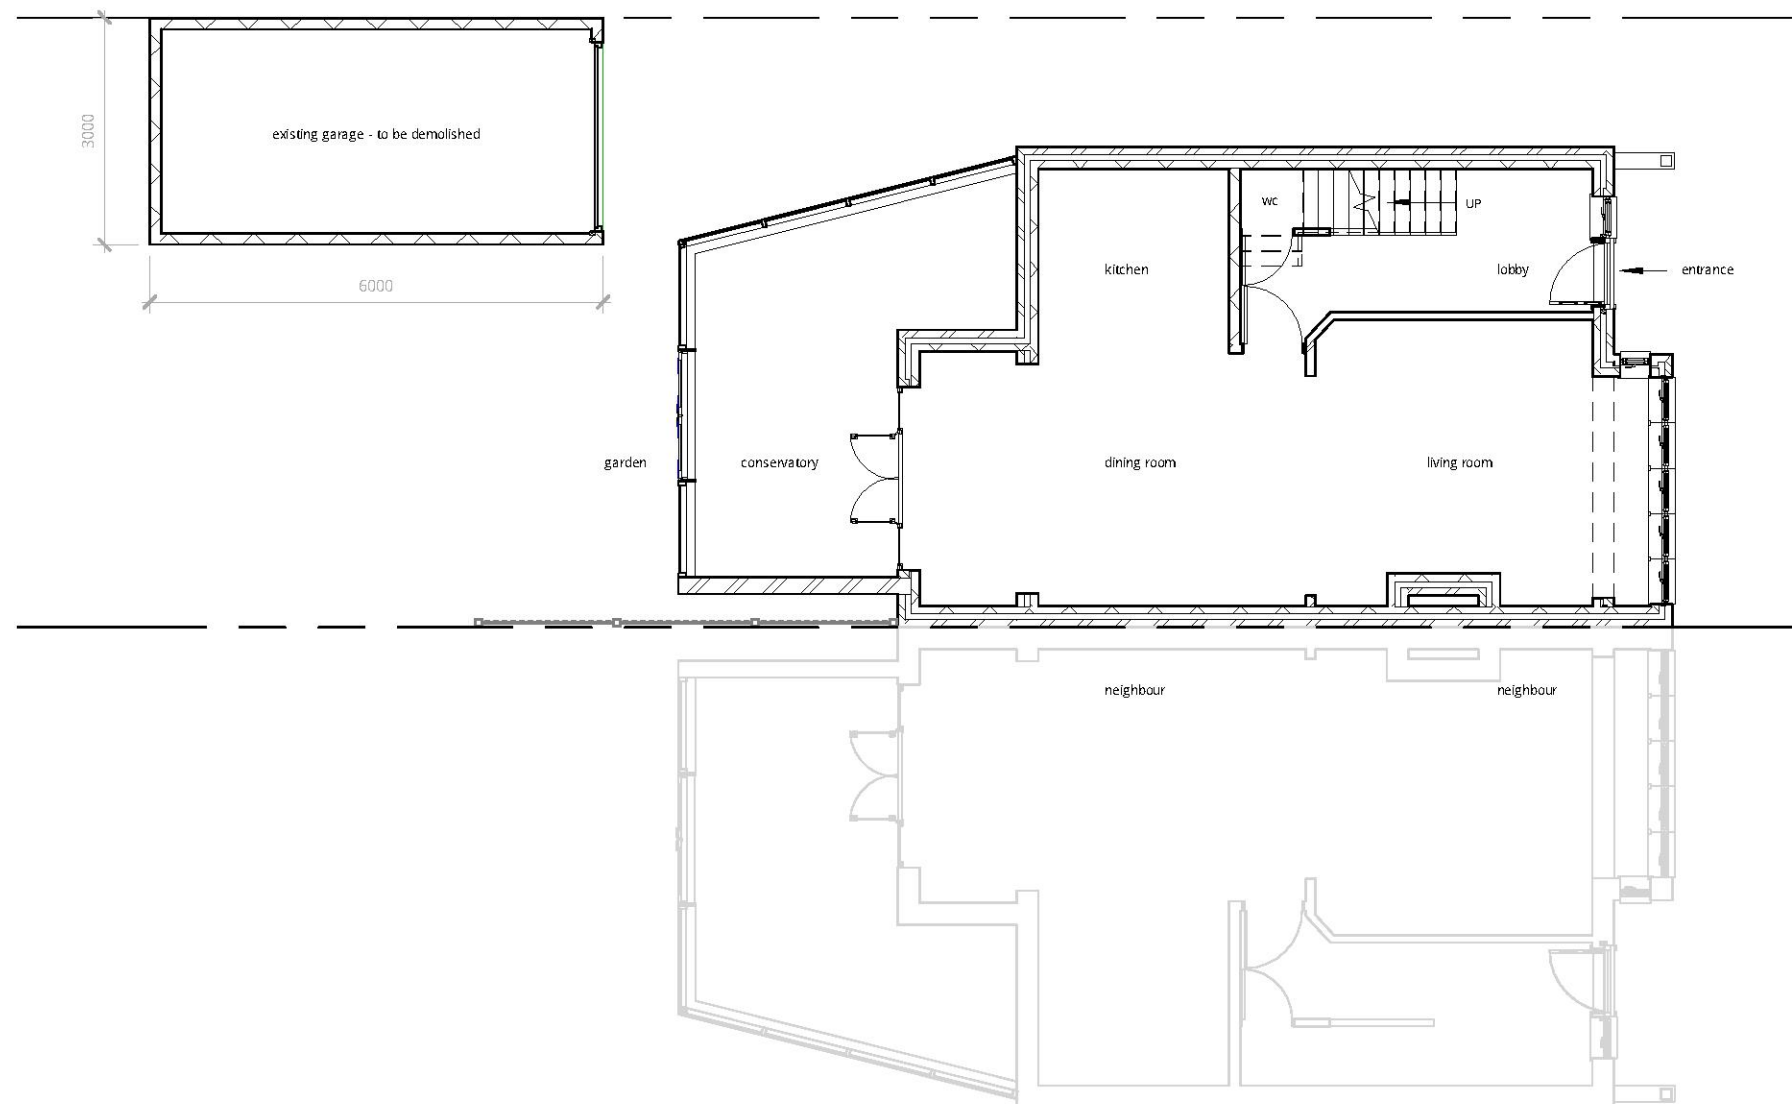

Existing Ground Floor

1:500		50
1:200		20
1:100		10
1:50		5




All measurement to be checked on site prior to any commenment
(C) Copyright of Parkers Design (Southern) Limited. Any reproduction of these drawings will require written authority from the copyright owner.

Parkers Design Limited - The Studio @ 90, PO9 2PR

www.pexd.co.uk - info@pexd.co.uk - 07776 008822

PROJECT	92 Mashiters Walk			
	Owner			
	Date	Issue Date	Scale (@ A3)	1 : 100
	Drawn by	SW	DRAWING NUMBER	REV
SHEET	Ground Floor Existing			
	Checked by	SR	P 1 v2	

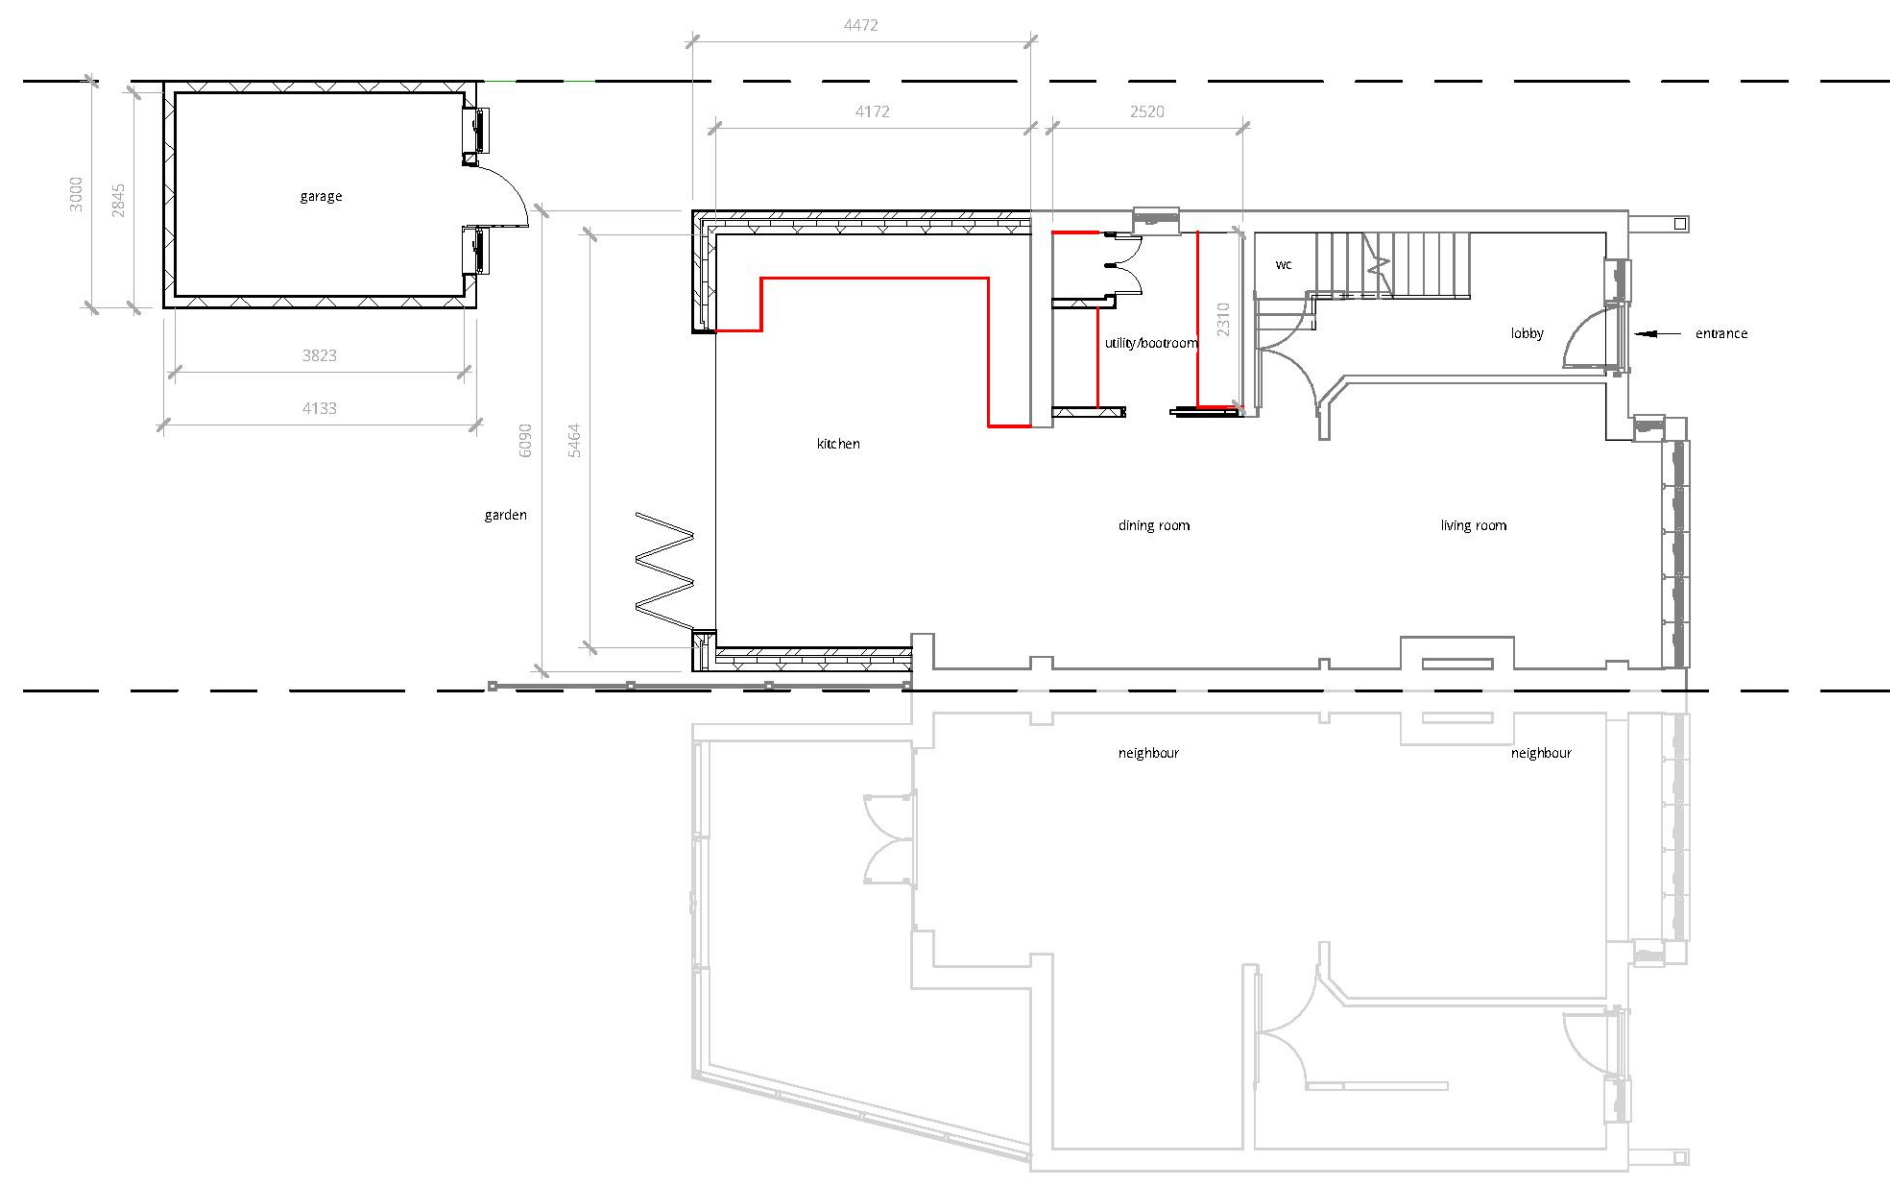

Proposed Ground Floor

1:500		50
1:200		20
1:100		10
1:50		5



parkers

executive

design

All measurement to be checked on site prior to any commenment

(C) Copyright of Parkers Design (Southern) Limited. Any reproduction of these drawings will require written authority from the copyright owner.

Parkers Design Limited - The Studio @ 90, PO9 2PR

www.pexd.co.uk - info@pexd.co.uk - 07776 008822

PROJECT

92 Mashiters Walk


SHEET

Ground Floor Proposed


CLIENT

Owner

Date	Issue Date	Scale (@ A3)	1 : 100
Drawn by	SW	DRAWING NUMBER	REV
Checked by	SR	P 1b v2	

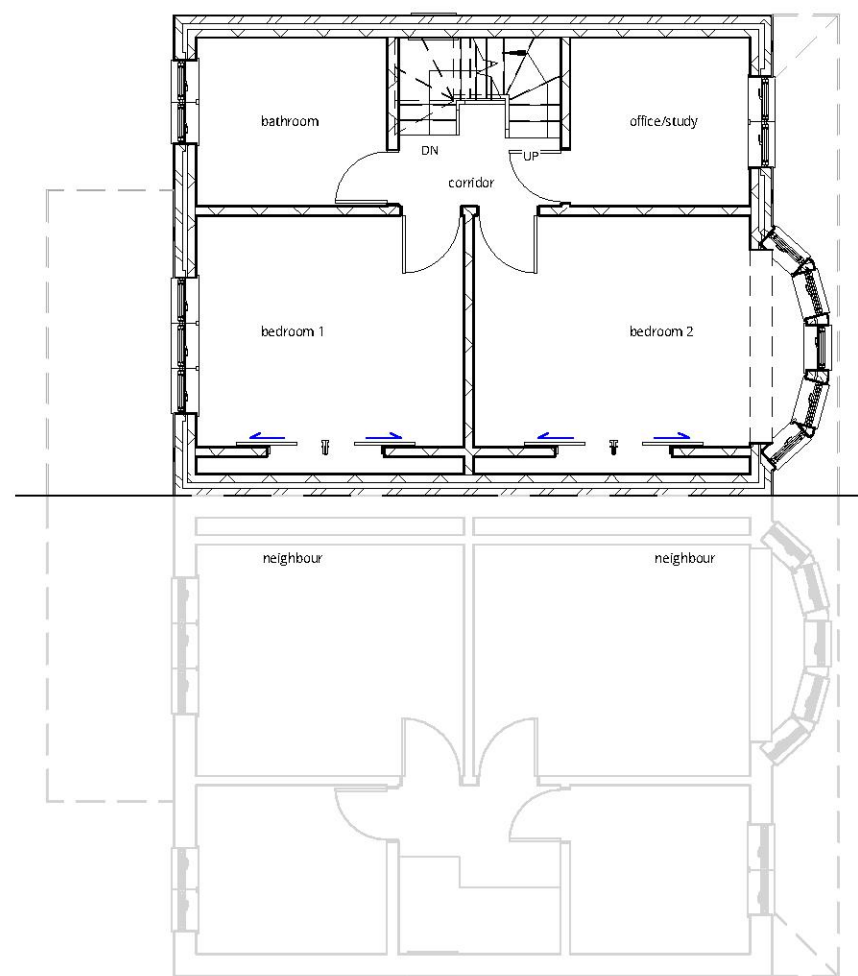

Existing First Floor

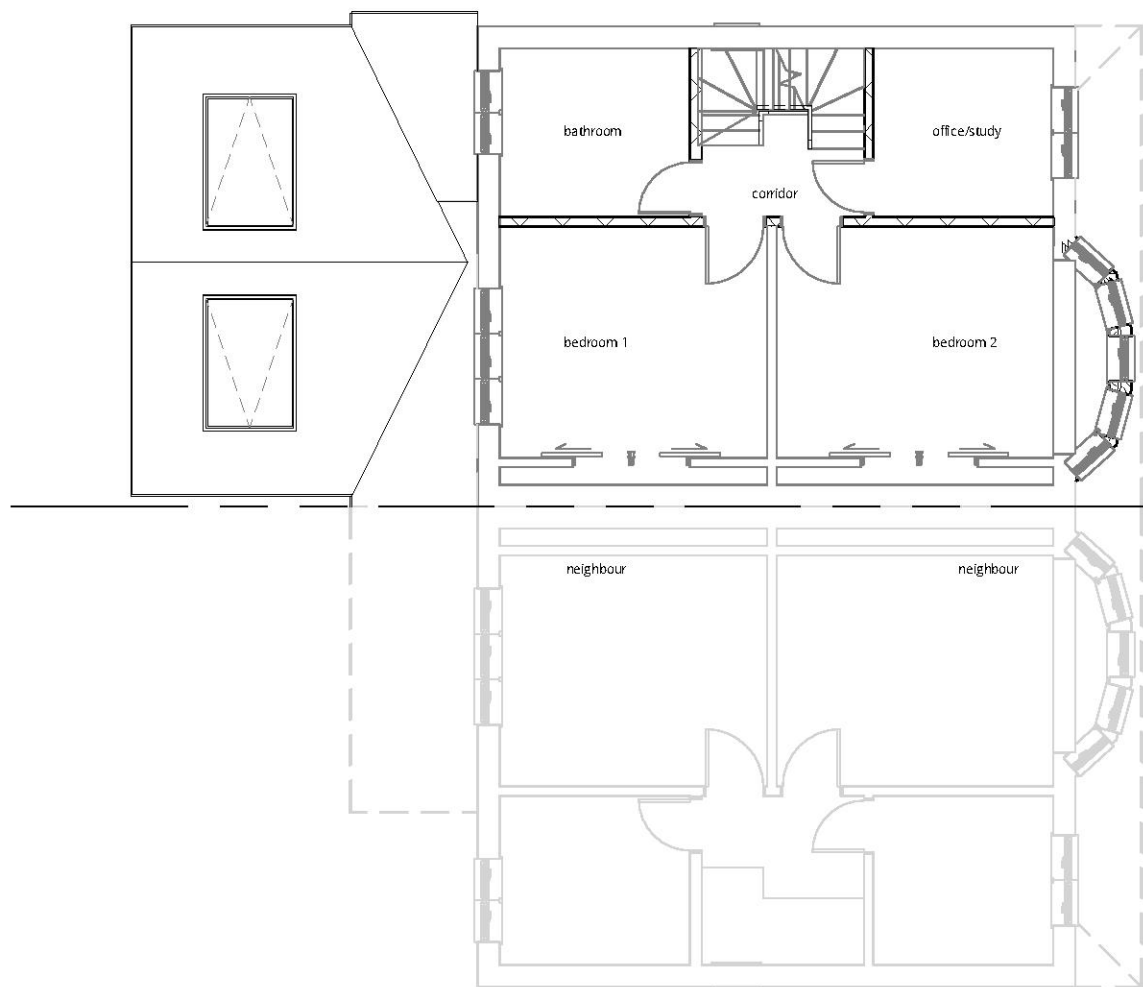

Proposed First Floor

1:500		50
1:200		20
1:100		10
1:50		5




All measurement to be checked on site prior to any commenment
(C) Copyright of Parkers Design (Southern) Limited. Any reproduction of these drawings will require written authority from the copyright owner.


Parkers Design Limited - The Studio @ 90, PO9 2PR

www.pexd.co.uk - info@pexd.co.uk - 07776 008822

PROJECT	92 Mashiters Walk			
	Owner			
	Date	Issue Date	Scale (@ A3)	1 : 100
	Drawn by	SW	DRAWING NUMBER	REV
SHEET	First Floor			
	Checked by	SR	P 2	

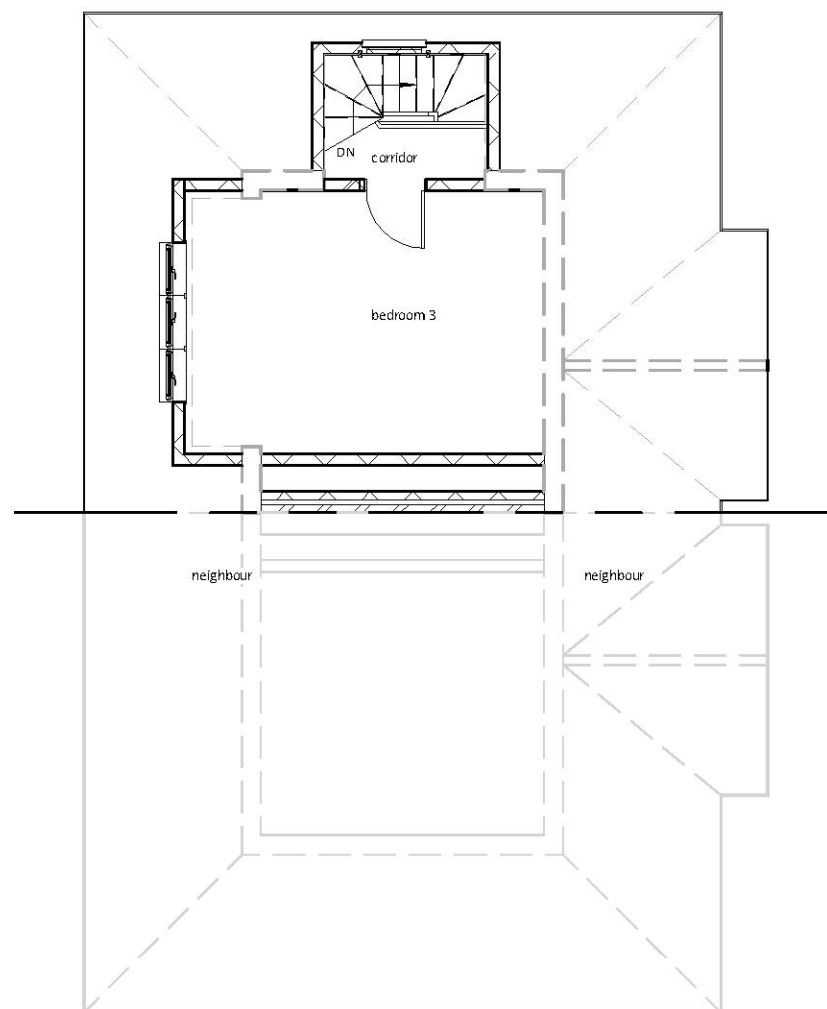

Existing Loft Floor

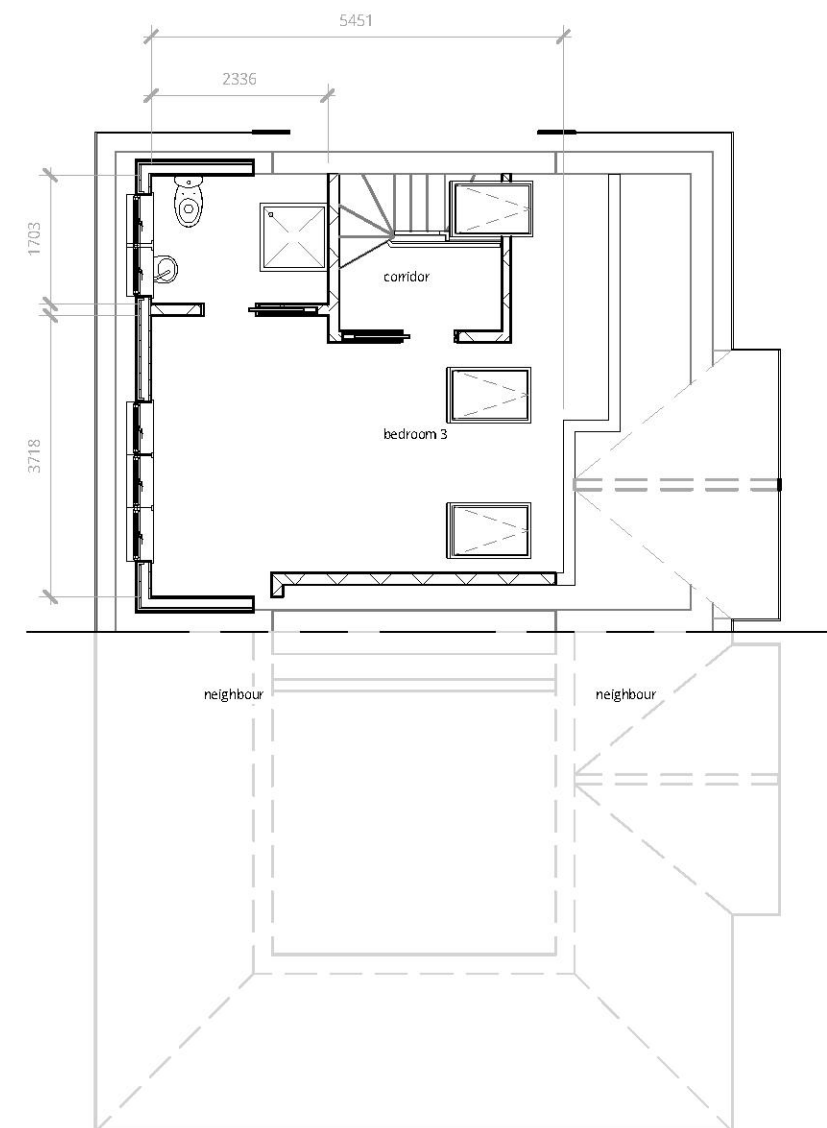

Proposed Loft Floor

1:500		50
1:200		20
1:100		10
1:50		5



All measurement to be checked on site prior to any commenment
(C) Copyright of Parkers Design (Southern) Limited. Any reproduction of these drawings will require written authority from the copyright owner.


Parkers Design Limited - The Studio @ 90, PO9 2PR

www.pexd.co.uk - info@pexd.co.uk - 07776 008822

PROJECT	92 Mashiters Walk			
	Owner			
	Date	Issue Date	Scale (@ A3)	1 : 100
	Drawn by	SW	DRAWING NUMBER	REV
SHEET	Loft Floor			
	Checked by	SR	P 3	





© Crown copyright and database rights 2021 OS 100042766

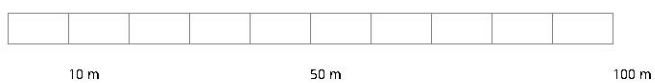


Location Plan

1:1250

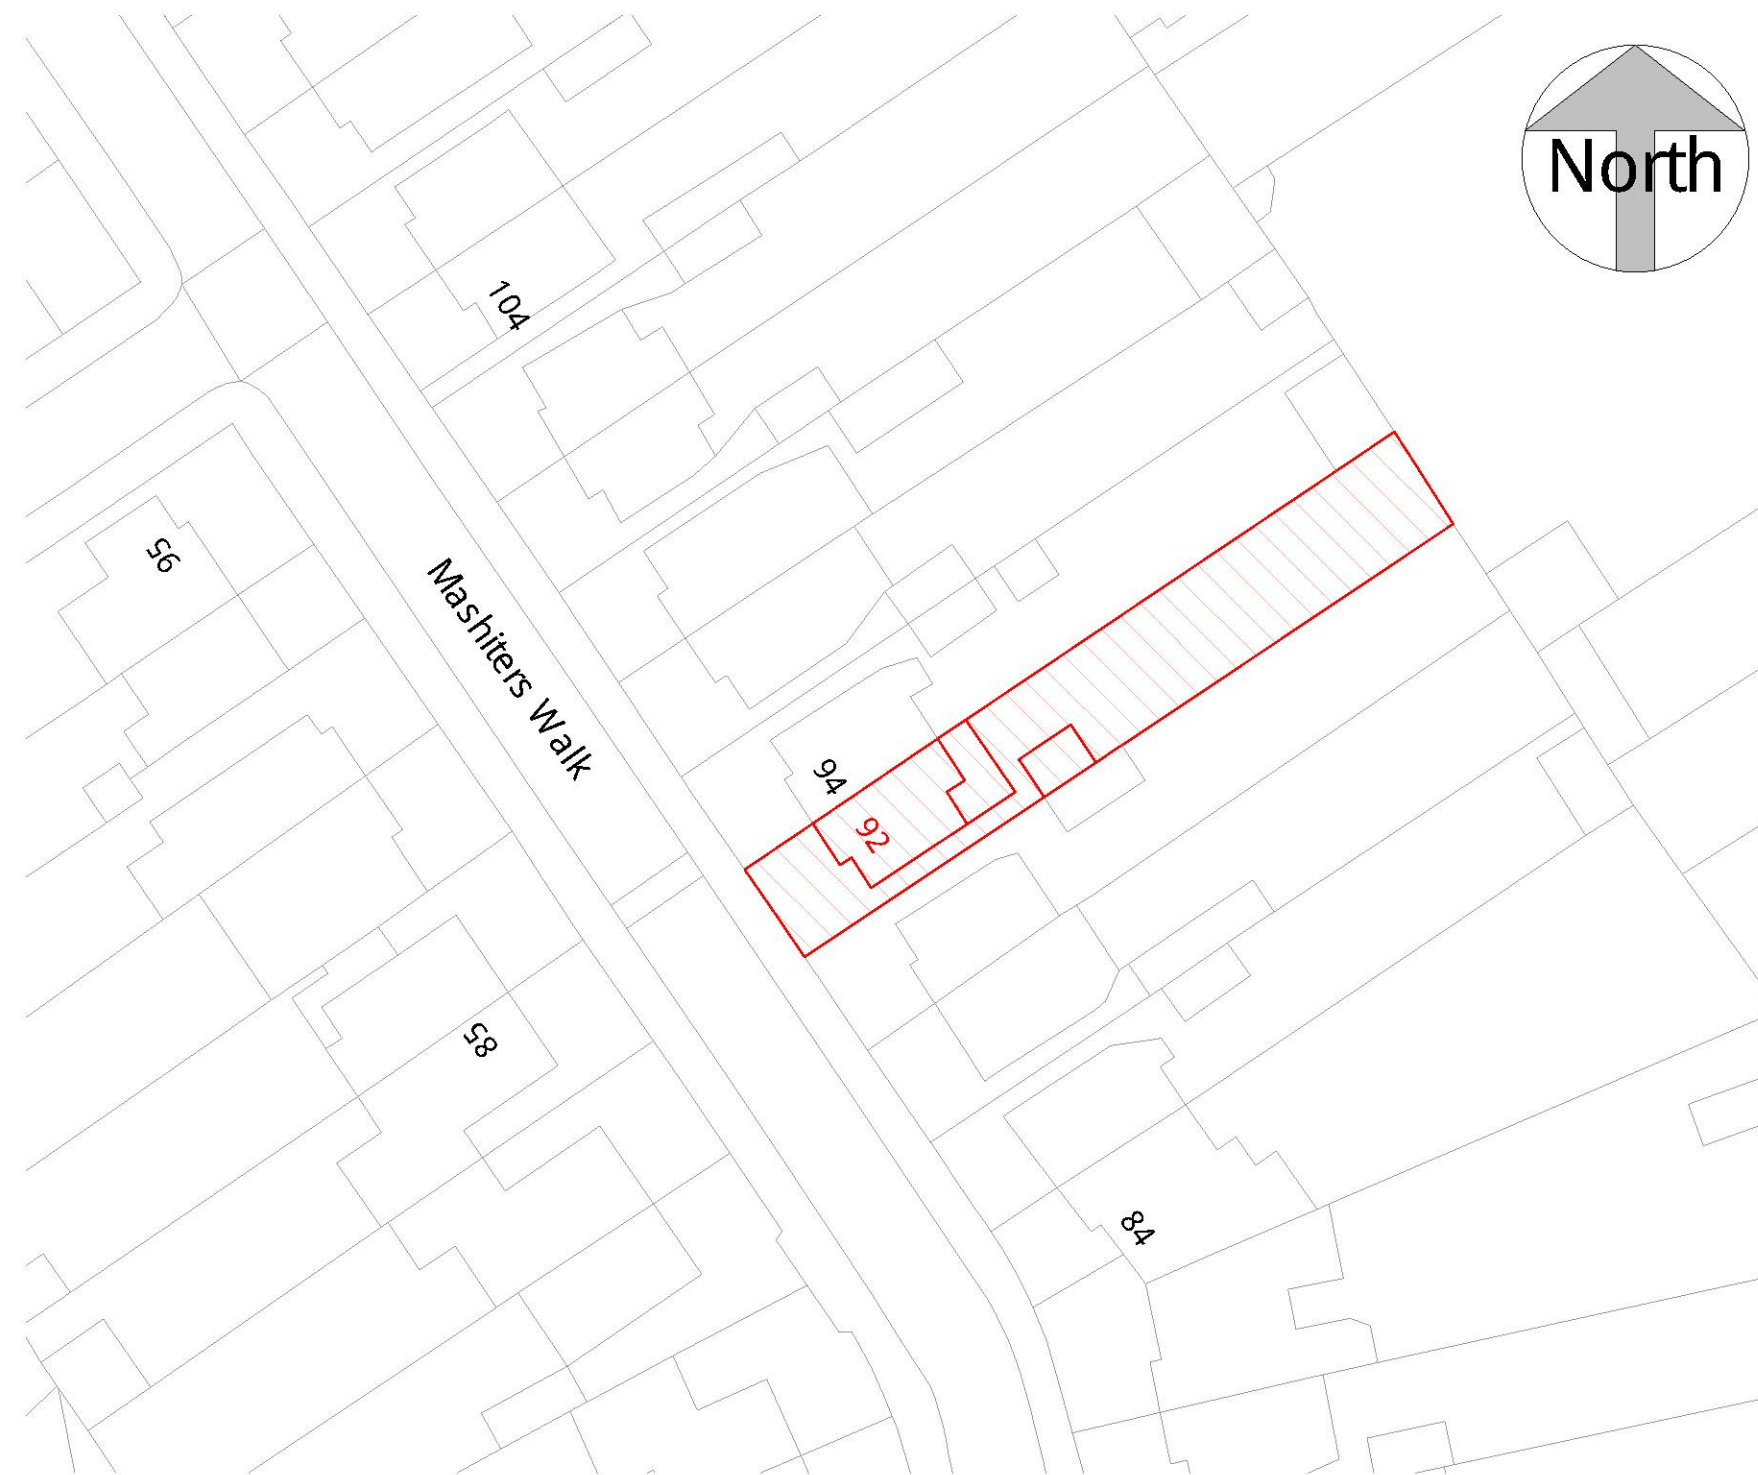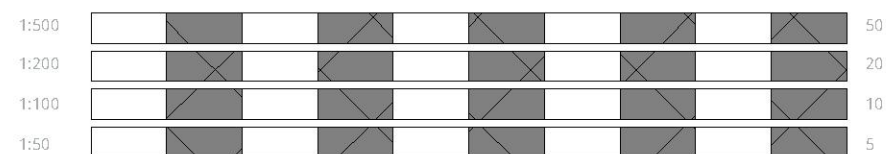


© Crown copyright and database rights 2021 OS 100042766

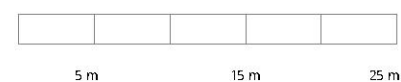

Block Plan

1:500

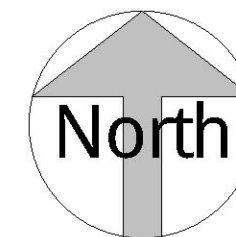

All measurement to be checked on site prior to any comment
(C) Copyright of Parkers Design (Southern) Limited. Any reproduction of these drawings will require written authority from the copyright owner.

Parkers Design Limited - The Studio @ 90, PO9 2PR

www.pexd.co.uk - info@pexd.co.uk - 07776 008822

PROJECT		CLIENT			
92 Mashiters Walk		Owner			
		Date	Issue Date	Scale (@ A3)	As indicated
SHEET		Drawn by	SW	DRAWING NUMBER	
		Checked by	SR	P 4 v2	
		REV			

92 Mashiters Walk

Site Plan



Existing Elevation-Front



Proposed Elevation-Front



Existing Elevation-Rear



Proposed Elevation-Rear

1:500		50
1:200		20
1:100		10
1:50		5



All measurement to be checked on site prior to any commenment
(C) Copyright of Parkers Design (Southern) Limited. Any reproduction of these drawings will require written authority from the copyright owner.

Parkers Design Limited - The Studio @ 90, PO9 2PR

www.pexd.co.uk - info@pexd.co.uk - 07776 008822

PROJECT

92 Mashiters Walk

SHEET

Elevations-Front/Rear

CLIENT

Owner

Date

Issue Date

Scale (@ A3)

1 : 100

Drawn by

SW


DRAWING NUMBER

REV


Checked by

SR


P 5 v2

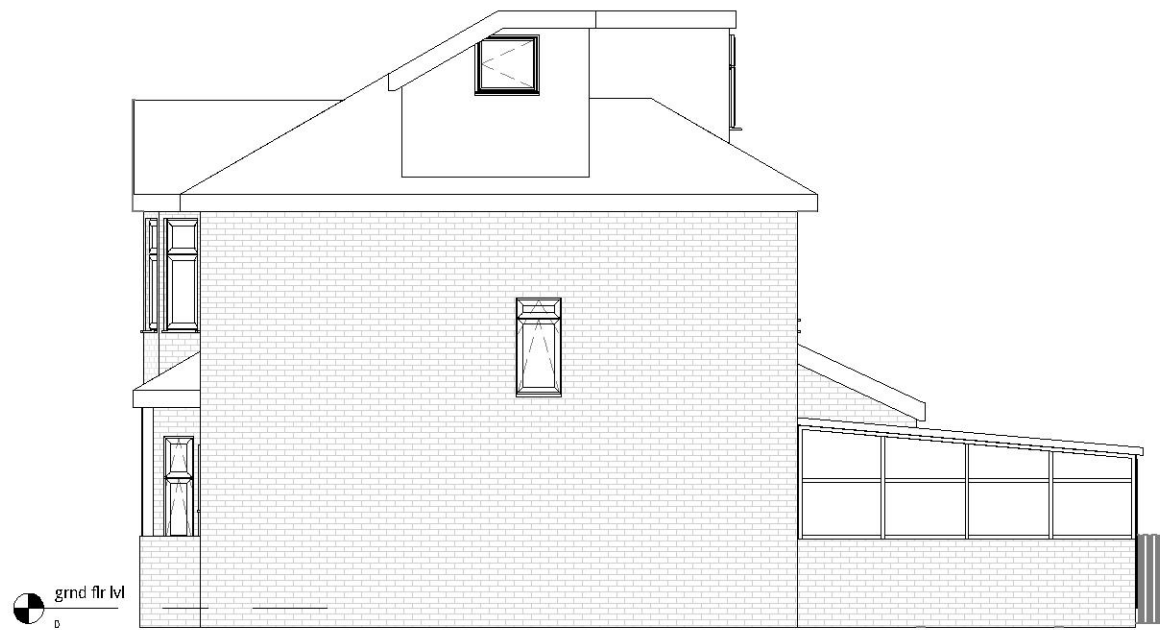


Existing Elevation-Right side

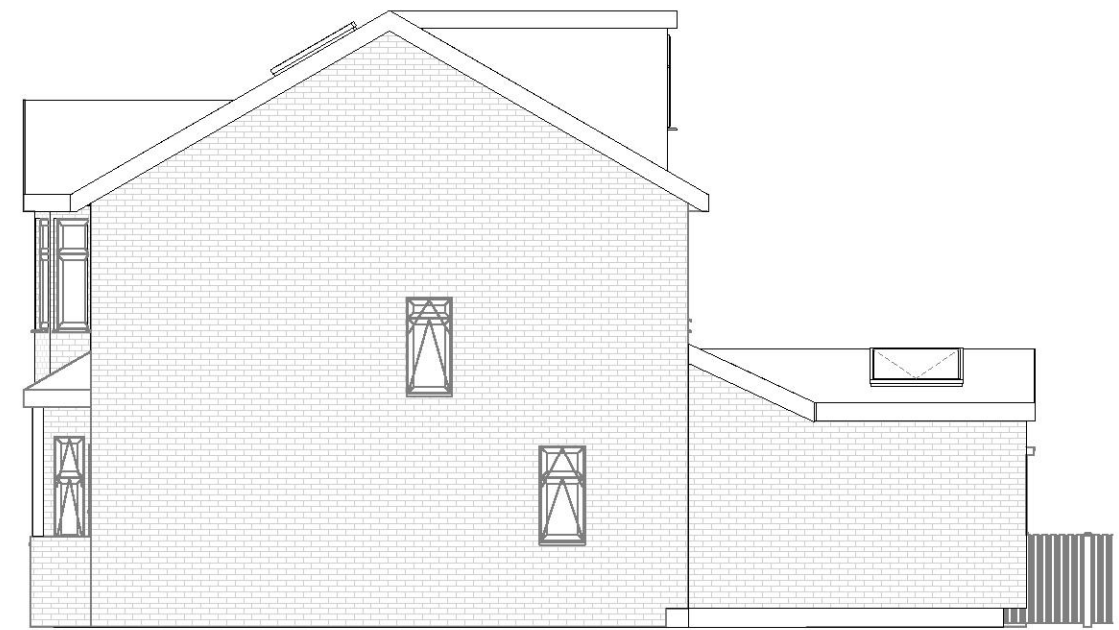

Proposed Elevation-Right side

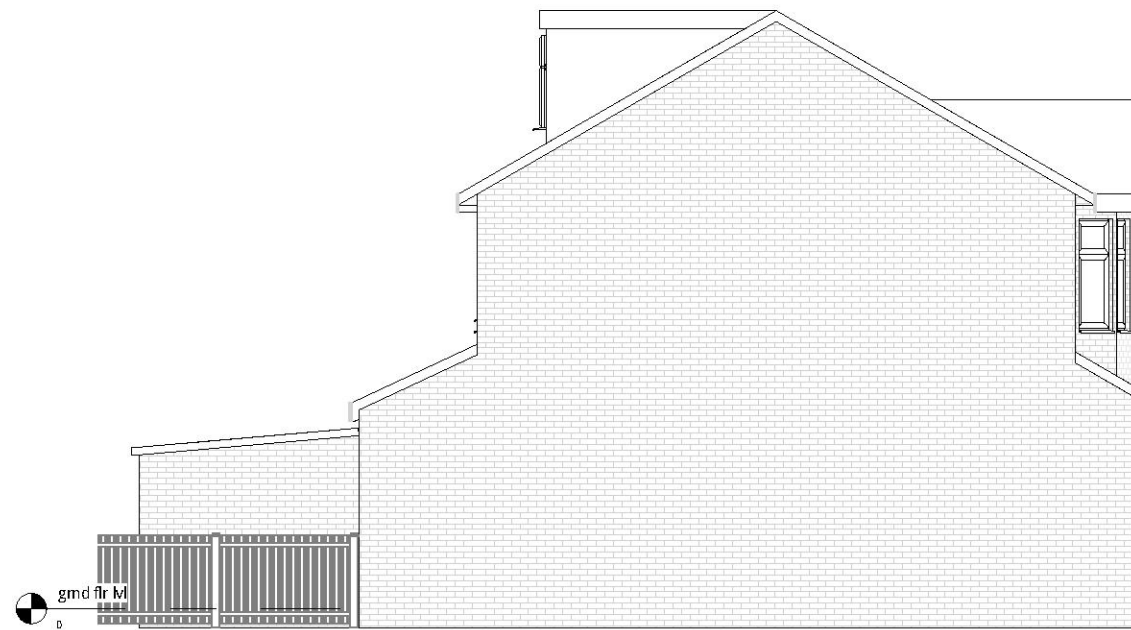


Existing Elevation-Left side

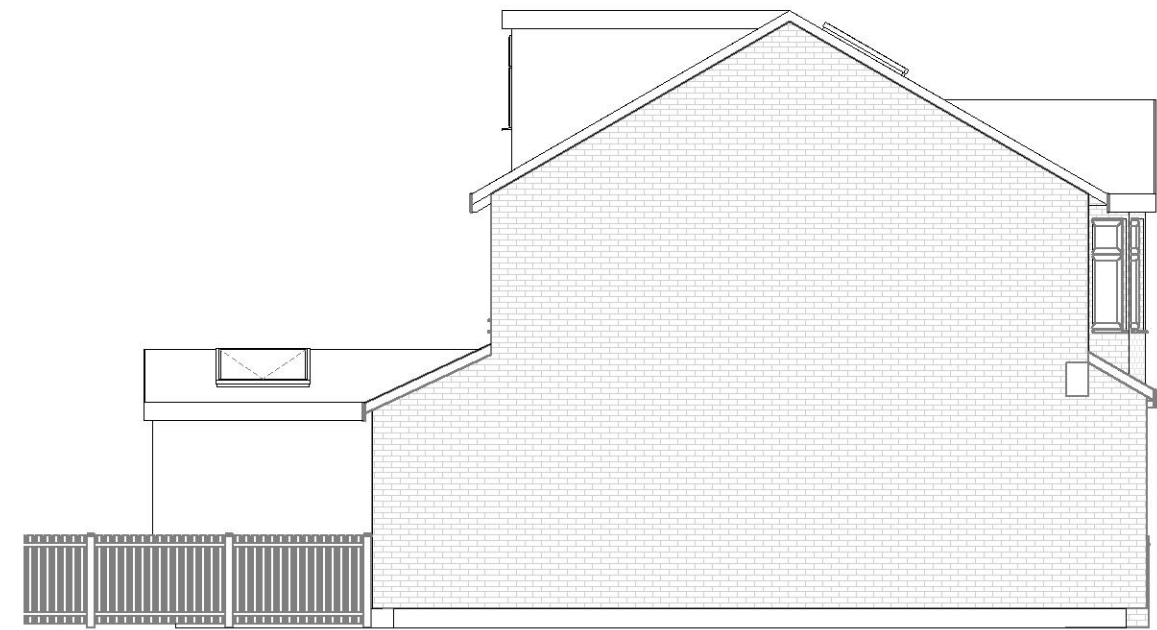


Proposed Elevation-Left side

1:500		50
1:200		20
1:100		10
1:50		5

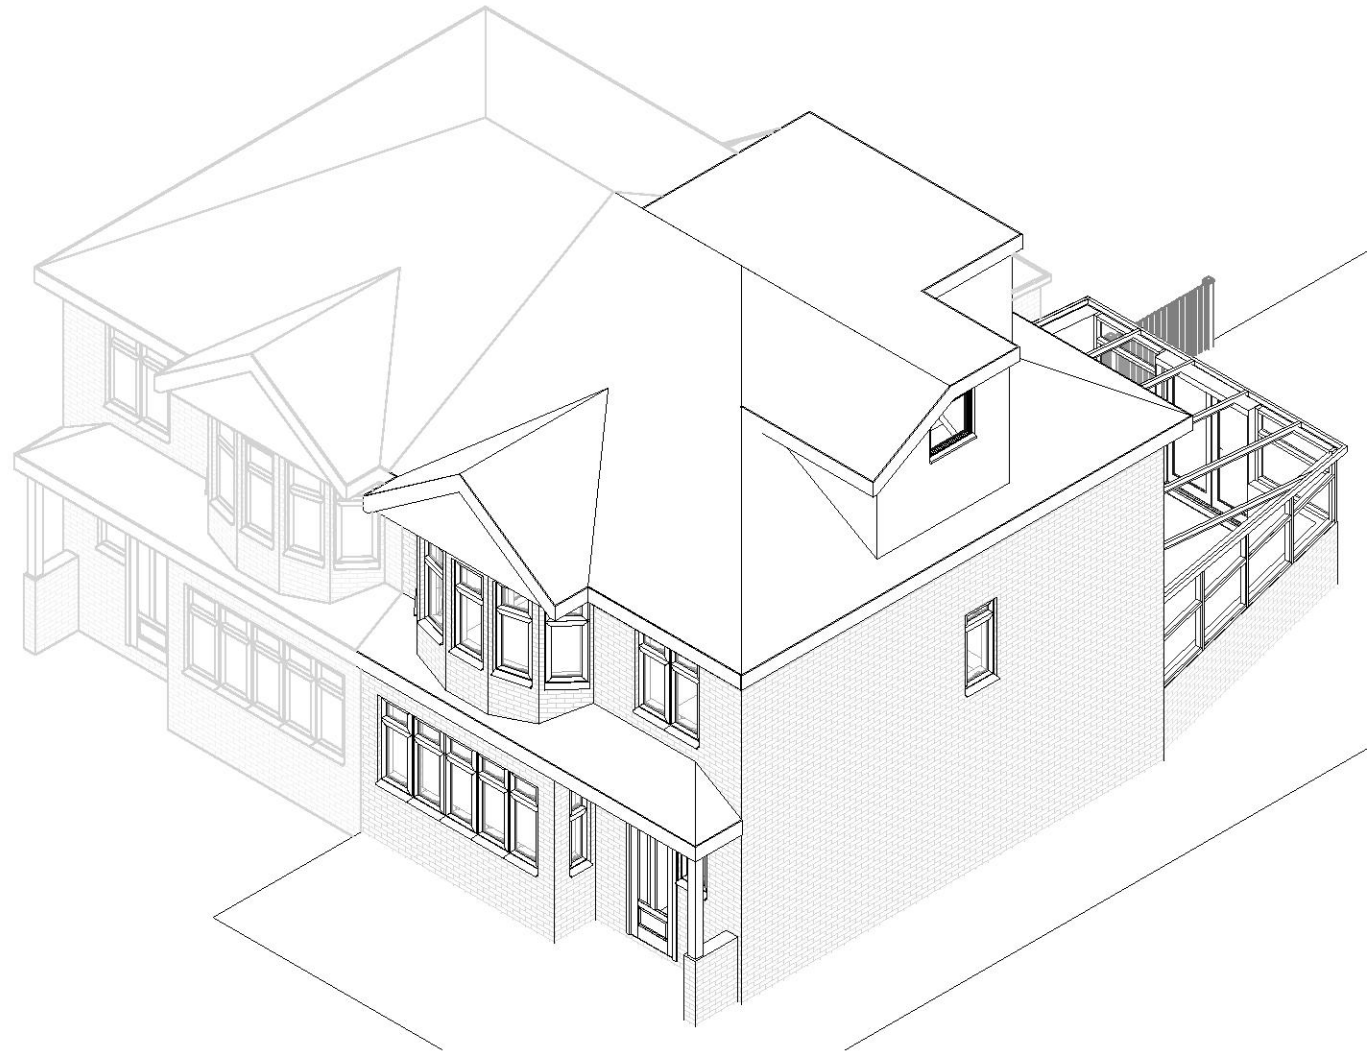

Existing 3D 1

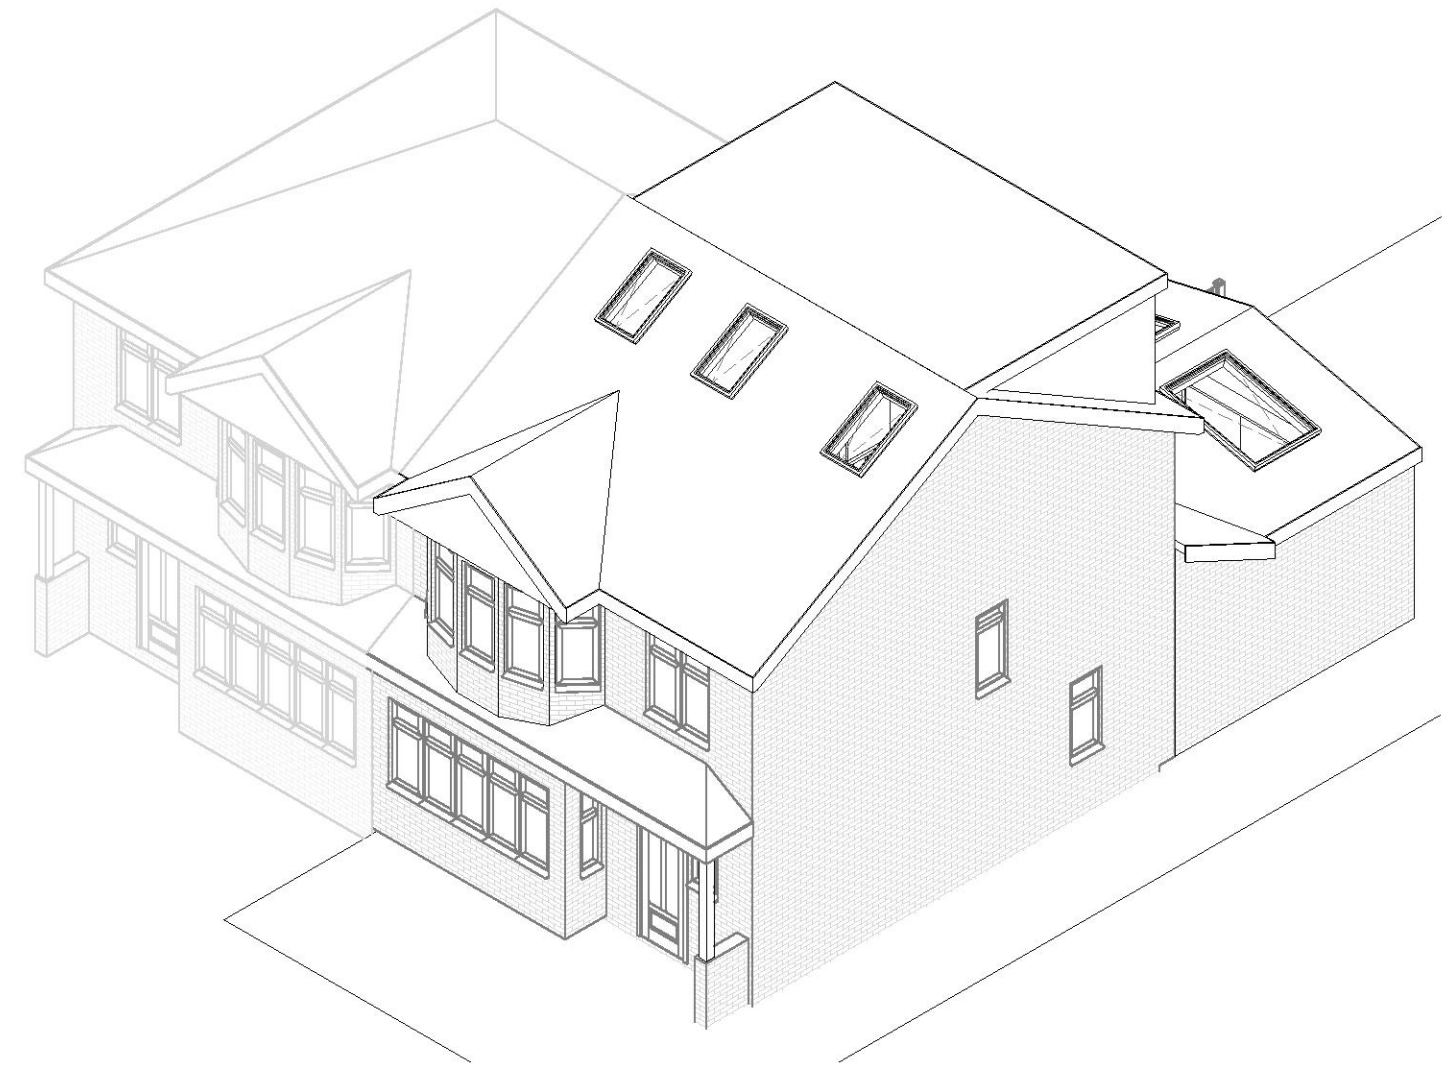

Proposed 3D 1

1:500		50
1:200		20
1:100		10
1:50		5




All measurement to be checked on site prior to any comment
(C) Copyright of Parkers Design (Southern) Limited. Any reproduction of these drawings will require written authority from the copyright owner.


Parkers Design Limited - The Studio @ 90, PO9 2PR

www.pexd.co.uk - info@pexd.co.uk - 07776 008822

PROJECT	92 Mashiters Walk			
	Owner			
SHEET	Date	Issue Date	Scale (@ A3)	
	3D 1			
Checked by	SW	DRAWING NUMBER		REV
	SR	P 7		

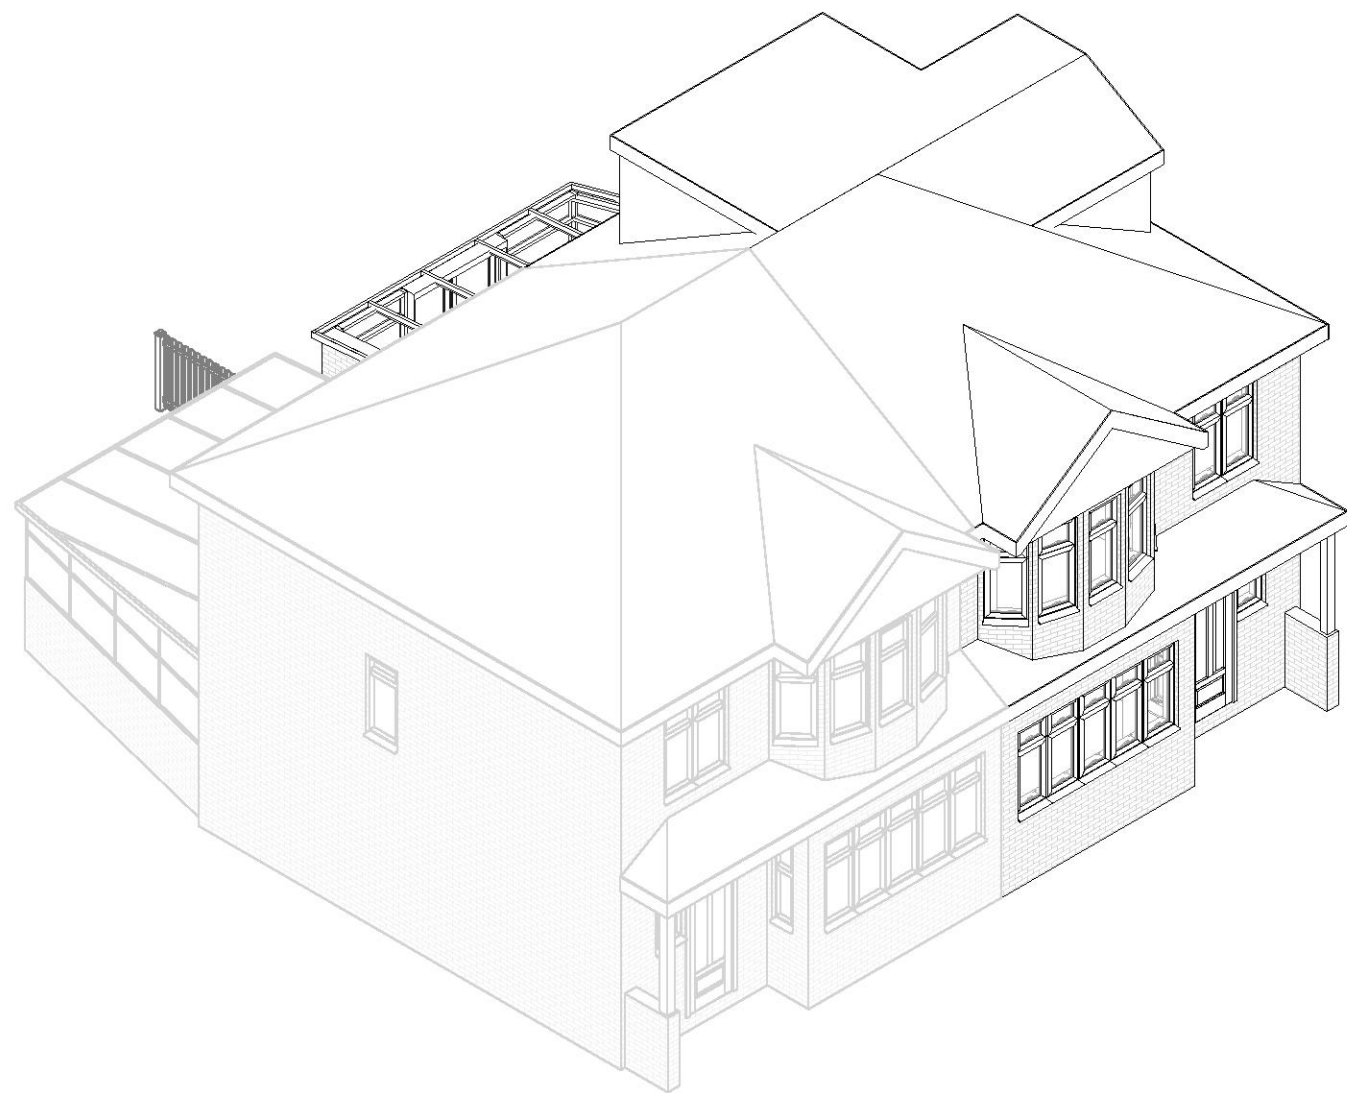

Existing 3D 2

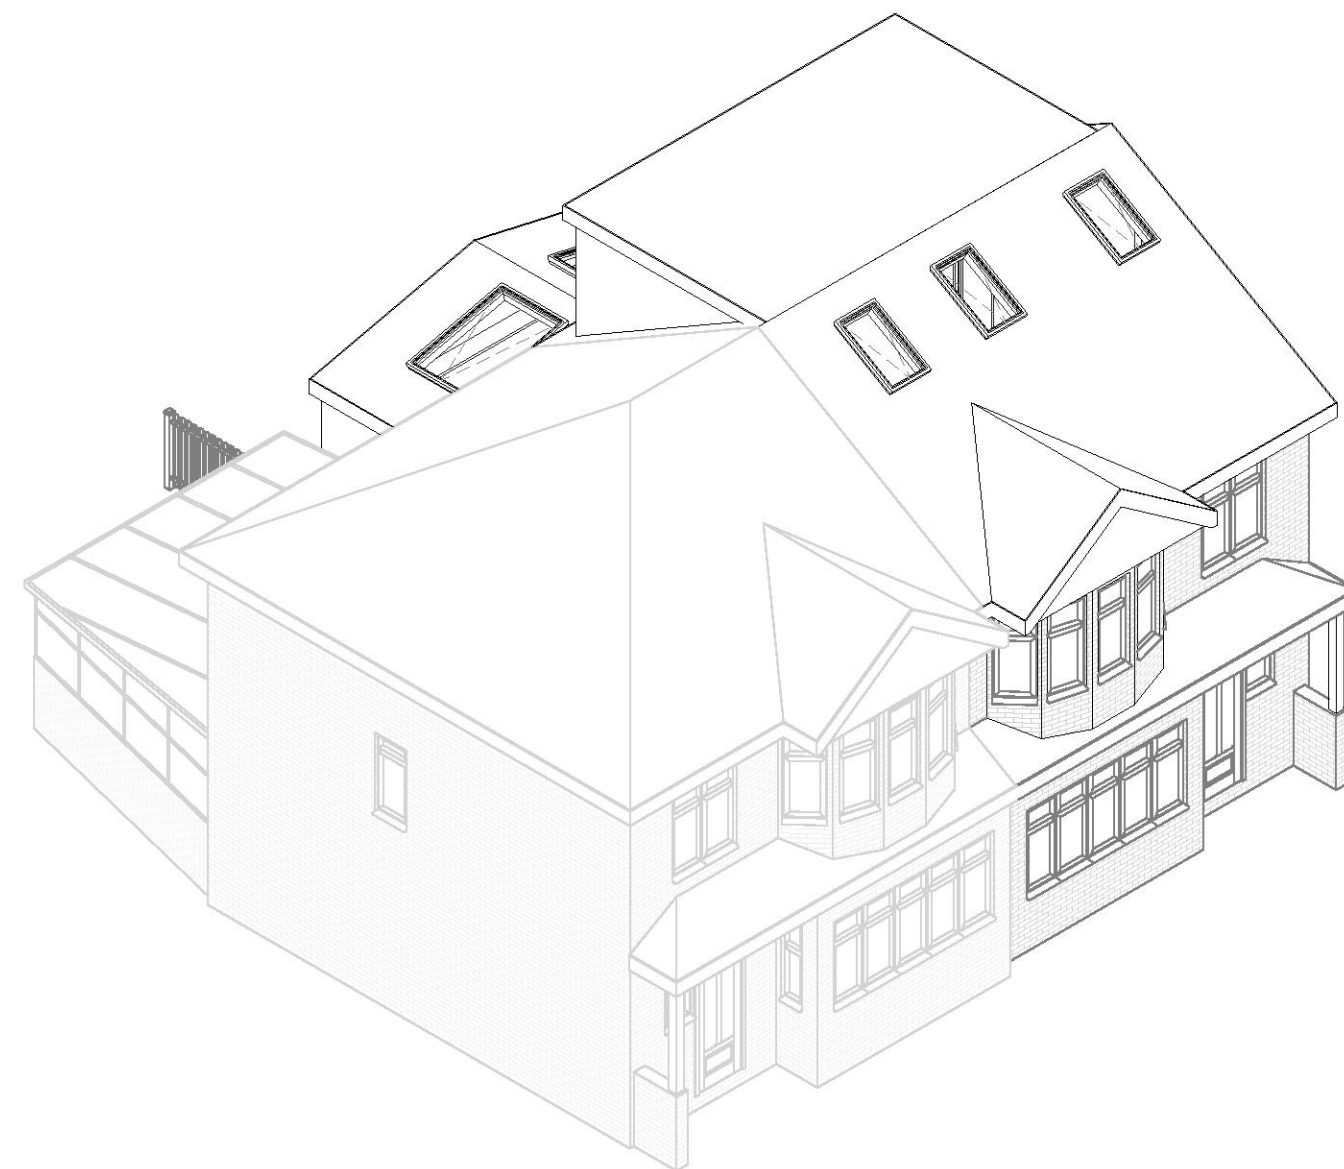

Proposed 3D 2


1:500		50
1:200		20
1:100		10
1:50		5

parkers


executive

design

All measurement to be checked on site prior to any commenent (C) Copyright of Parkers Design (Southern) Limited. Any reproduction of these drawings will require written authority from the copyright owner. Parkers Design Limited - The Studio @ 90, PO9 2PR www.pexd.co.uk - info@pexd.co.uk - 07776 008822	PROJECT	92 Mashiters Walk		
	SHEET	3D 2		
	CLIENT		Owner	
	Date	Issue Date	Scale (@ A3)	
Drawn by		SW	DRAWING NUMBER	
Checked by		SR	P 8	REV

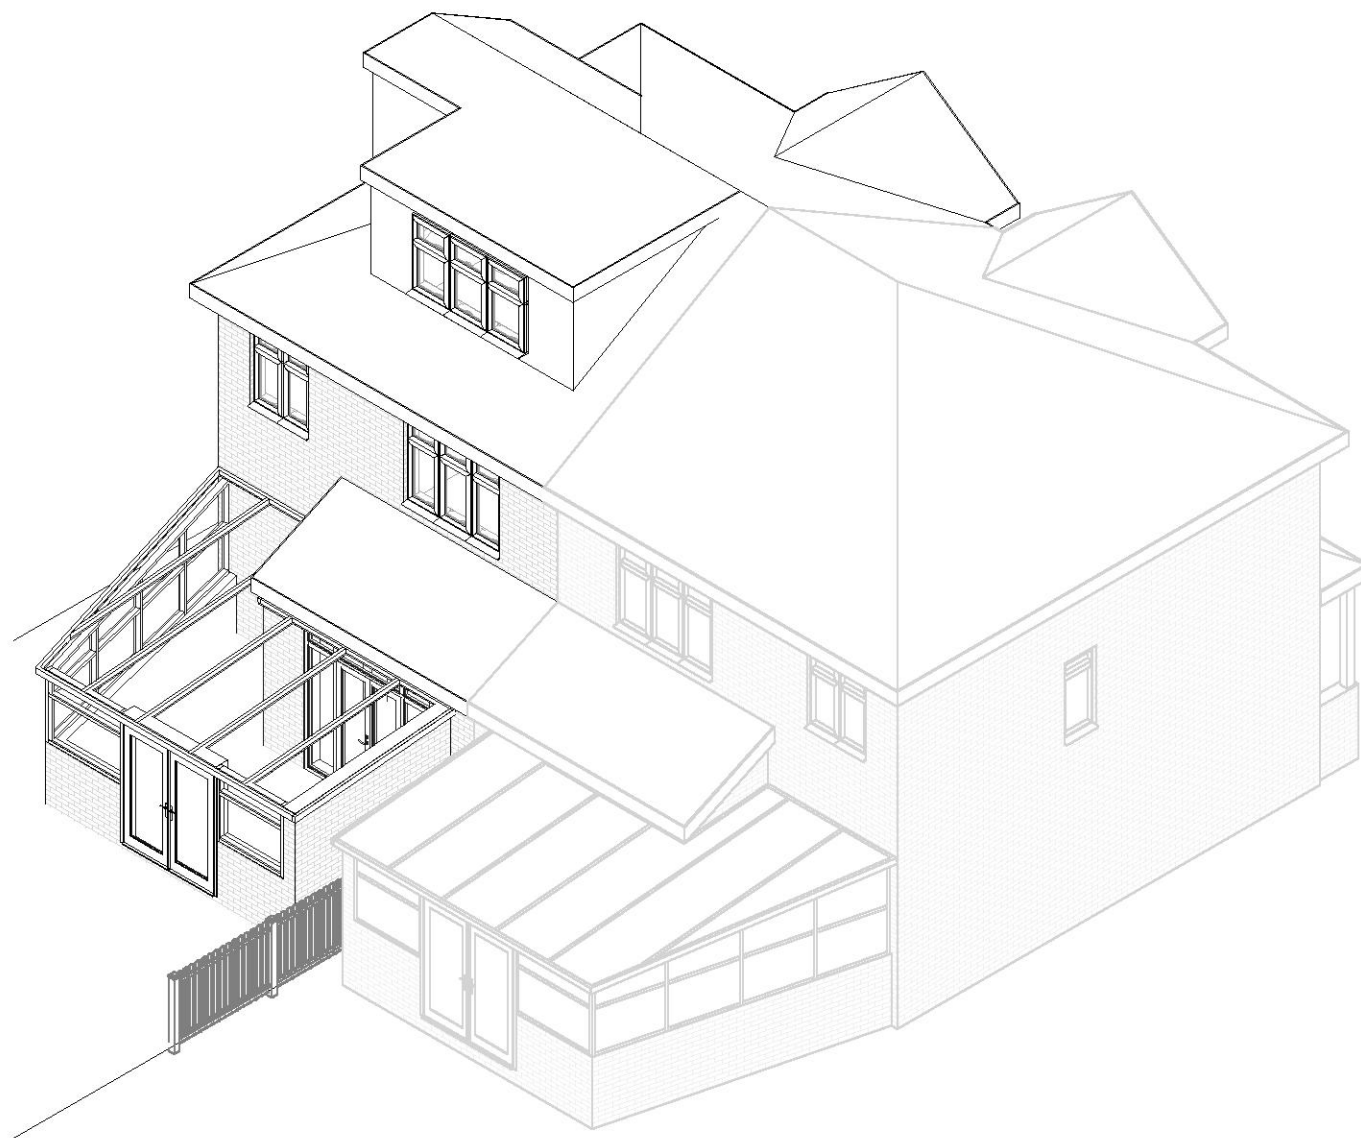

Existing 3D 3

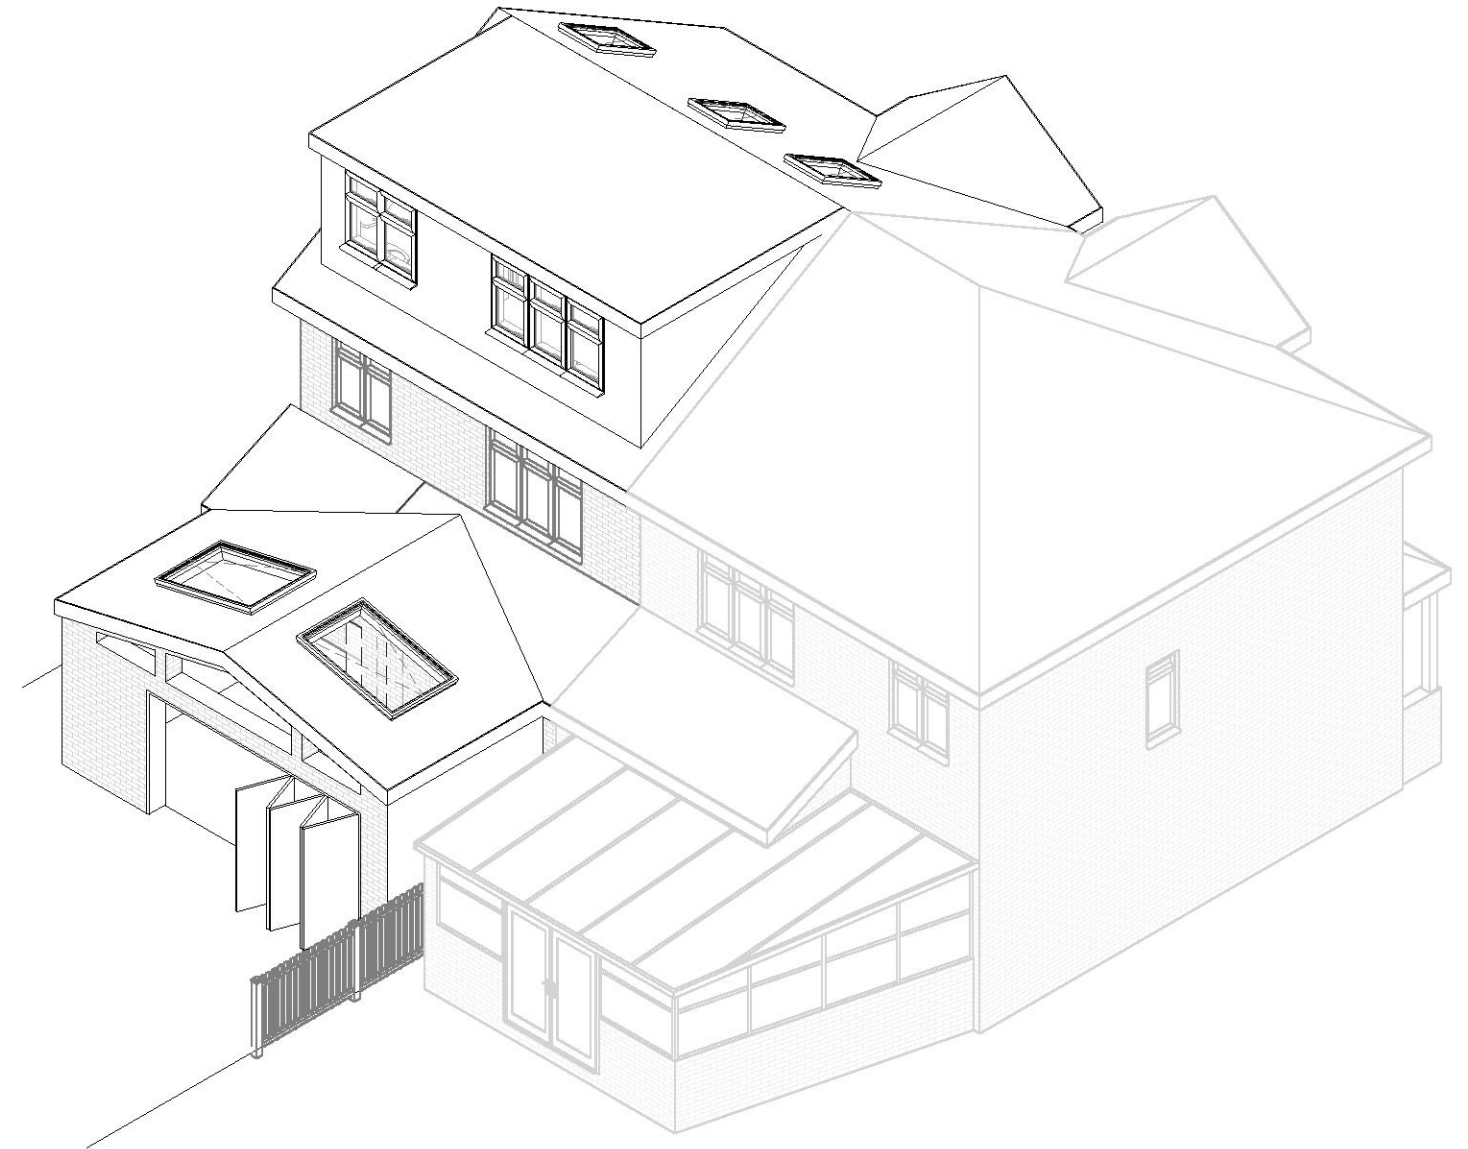

Proposed 3D 3

1:500		50
1:200		20
1:100		10
1:50		5




All measurement to be checked on site prior to any comment
(C) Copyright of Parkers Design (Southern) Limited. Any reproduction of these drawings will require written authority from the copyright owner.


Parkers Design Limited - The Studio @ 90, PO9 2PR

www.pexd.co.uk - info@pexd.co.uk - 07776 008822

PROJECT		CLIENT			
92 Mashiters Walk		Owner			
		Date		Issue Date	
				Scale (@ A3)	
SHEET		Drawn by		DRAWING NUMBER	
3D 3		SW		P 9	
		Checked by		REV	
		SR			

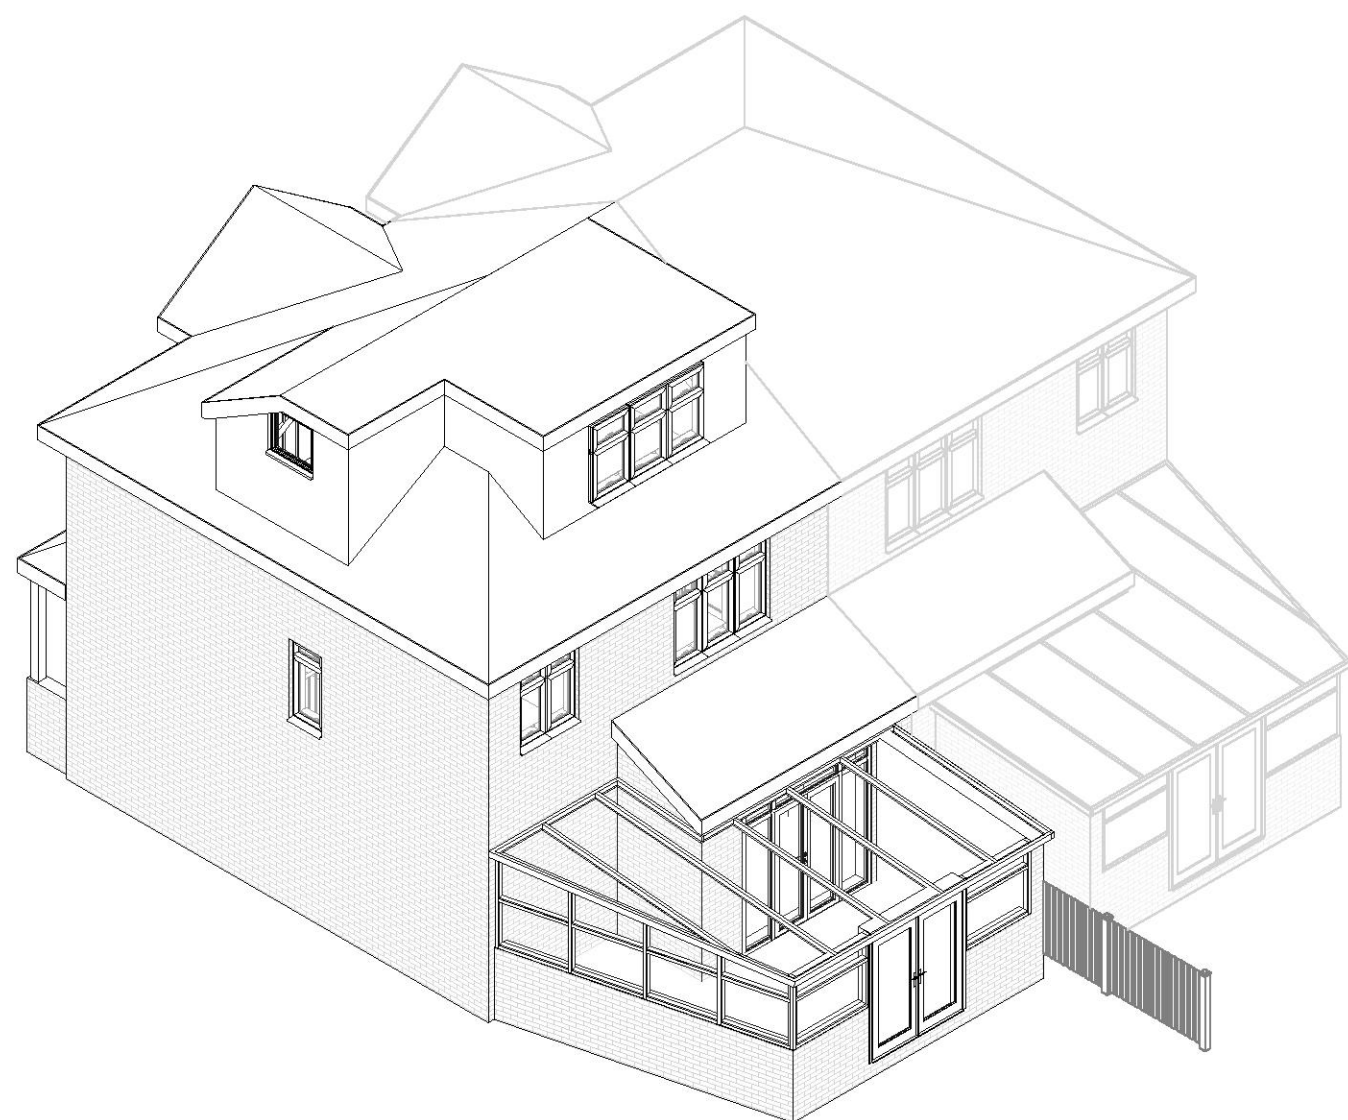

Existing 3D 4

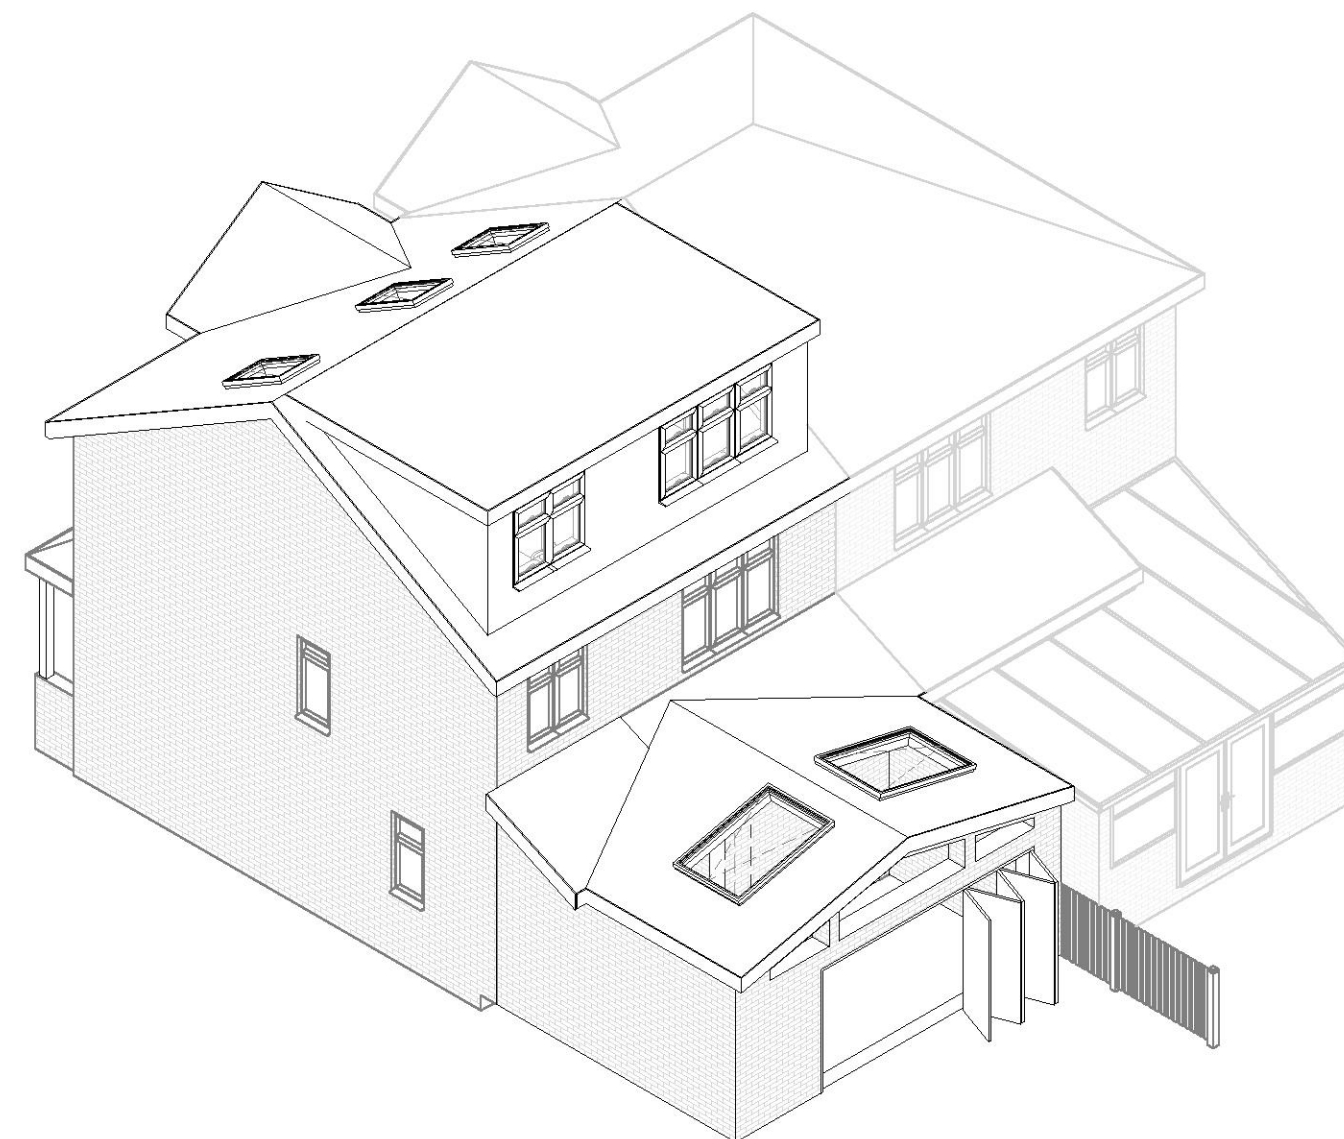

Proposed 3D 4

1:500		50
1:200		20
1:100		10
1:50		5




All measurement to be checked on site prior to any commenment
(C) Copyright of Parkers Design (Southern) Limited. Any reproduction of these drawings will require written authority from the copyright owner.


Parkers Design Limited - The Studio @ 90, PO9 2PR

www.pexd.co.uk - info@pexd.co.uk - 07776 008822


PROJECT	92 Mashiters Walk			CLIENT	Owner		
SHEET	3D 4			Date	Issue Date	Scale (@ A3)	
				Drawn by	SW	DRAWING NUMBER	REV
				Checked by	SR	P 10	

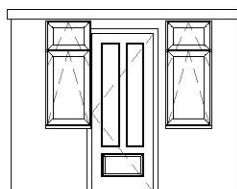


Proposed
Garage Front

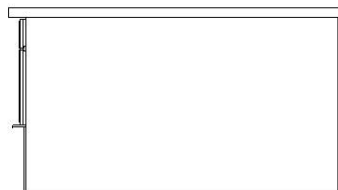

Proposed
Garage Right

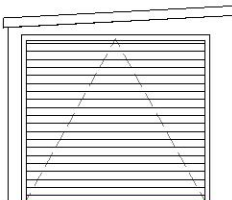

Existing
Garage Front

 


E xisting
Garage Right



Proposed
Garage Rear



Proposed
Garage Left

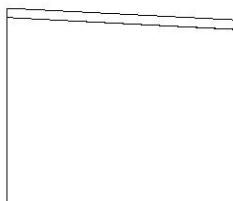

Existing
Garage Rear



Existing
Garage Left

1:500		50
1:200		20
1:100		10
1:50		5