


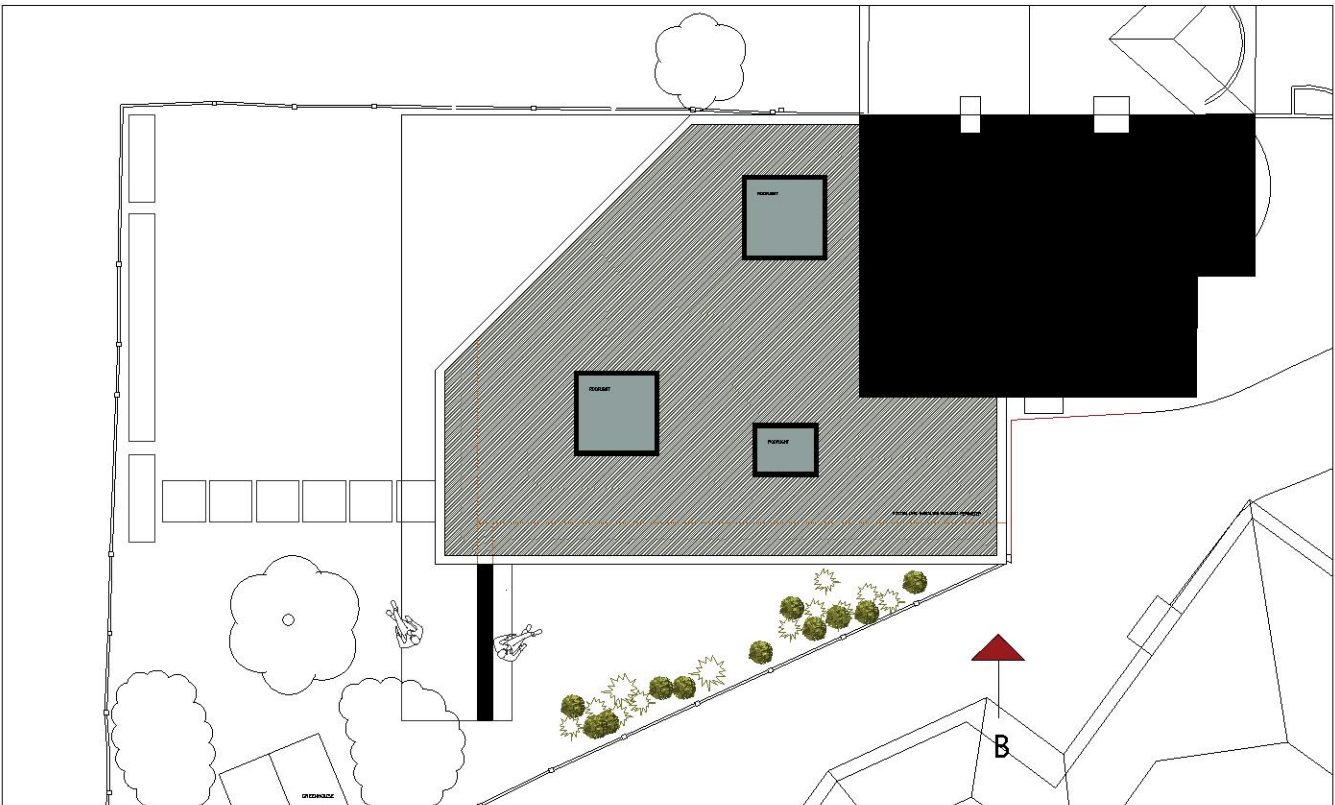

PLANNING

Client : Abdul & Nicole Shayek
Project : 5 Hazel Close, Homchurch, RM12 4QJ
Drawing Title : Proposed West (Side) Elevation B
Drawing No. : 2021/HAZELCLOSE/P21A
Date : 15.10.21
Scale : 1:50 @ A2

GLEN THOMAS ARCHITECTURE LTD

ARCHITECTURE & DESIGN STUDIO
112 Kimberley Road, Penylan, Cardiff CF23 5DN
www.glenthomasarchitecture.co.uk
e. glen@glenthomasarchitecture.co.uk
t. 07711 383313