



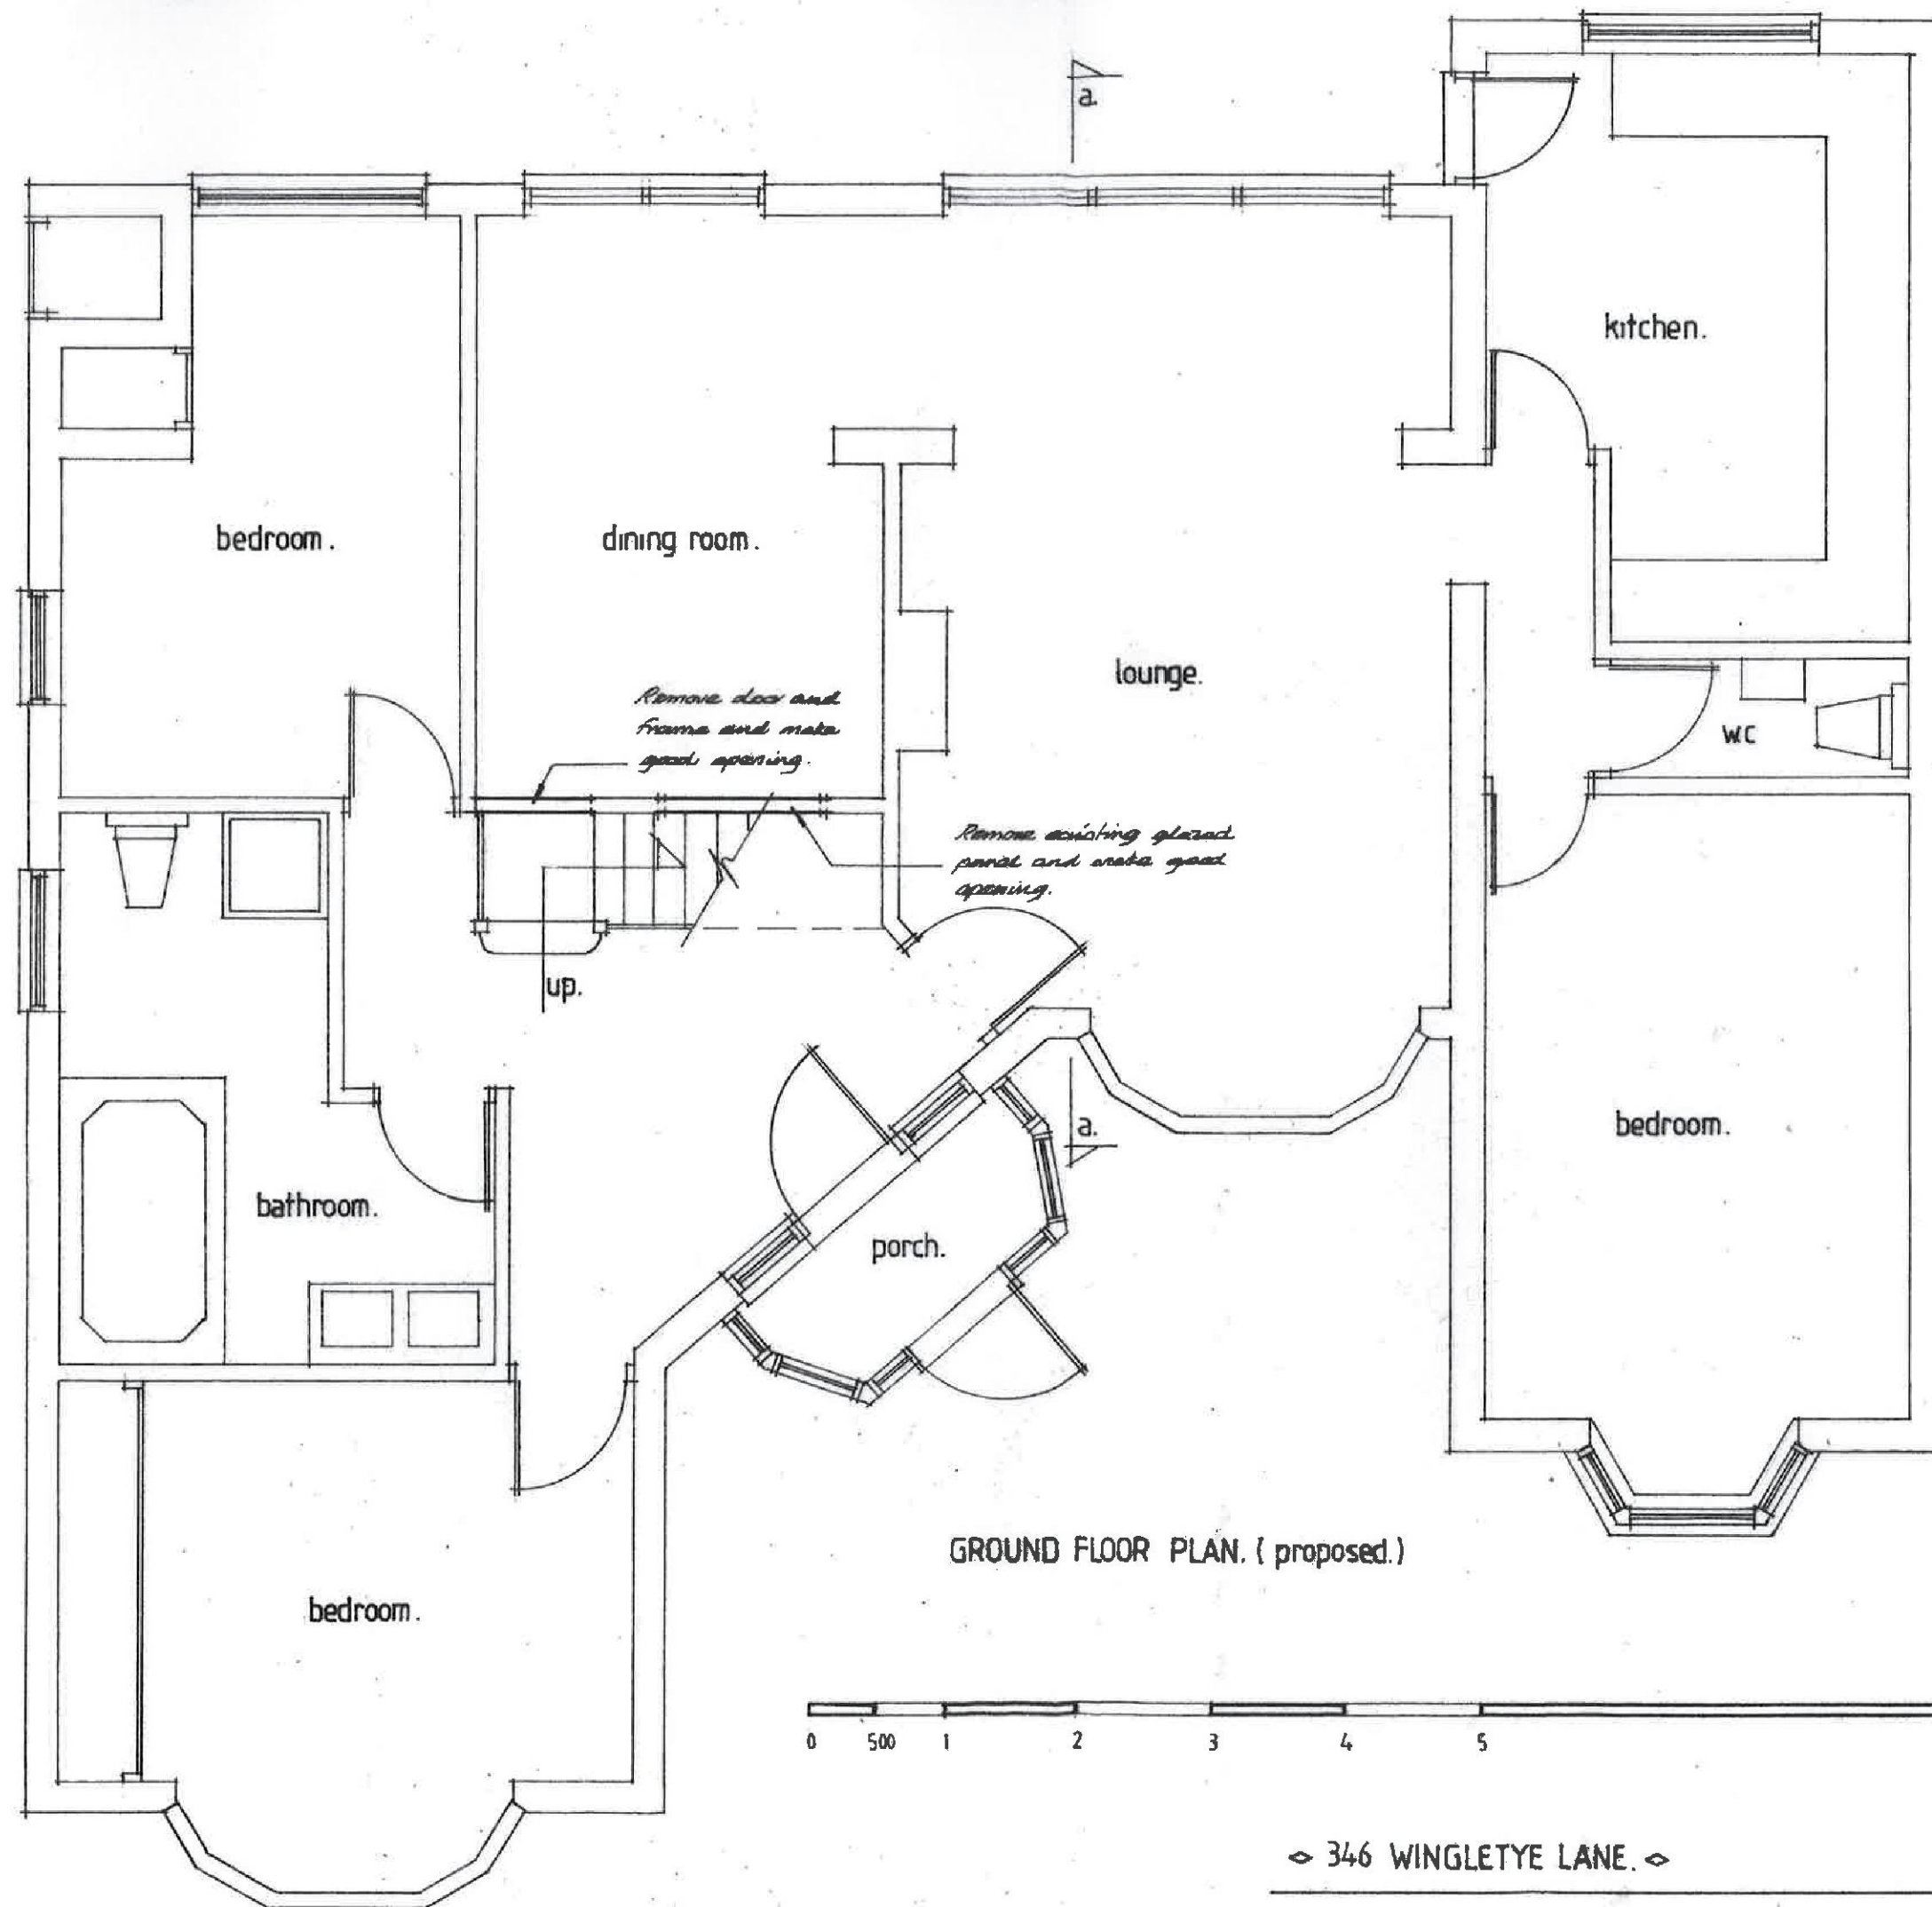


RECEIVED
09 JUN 2022

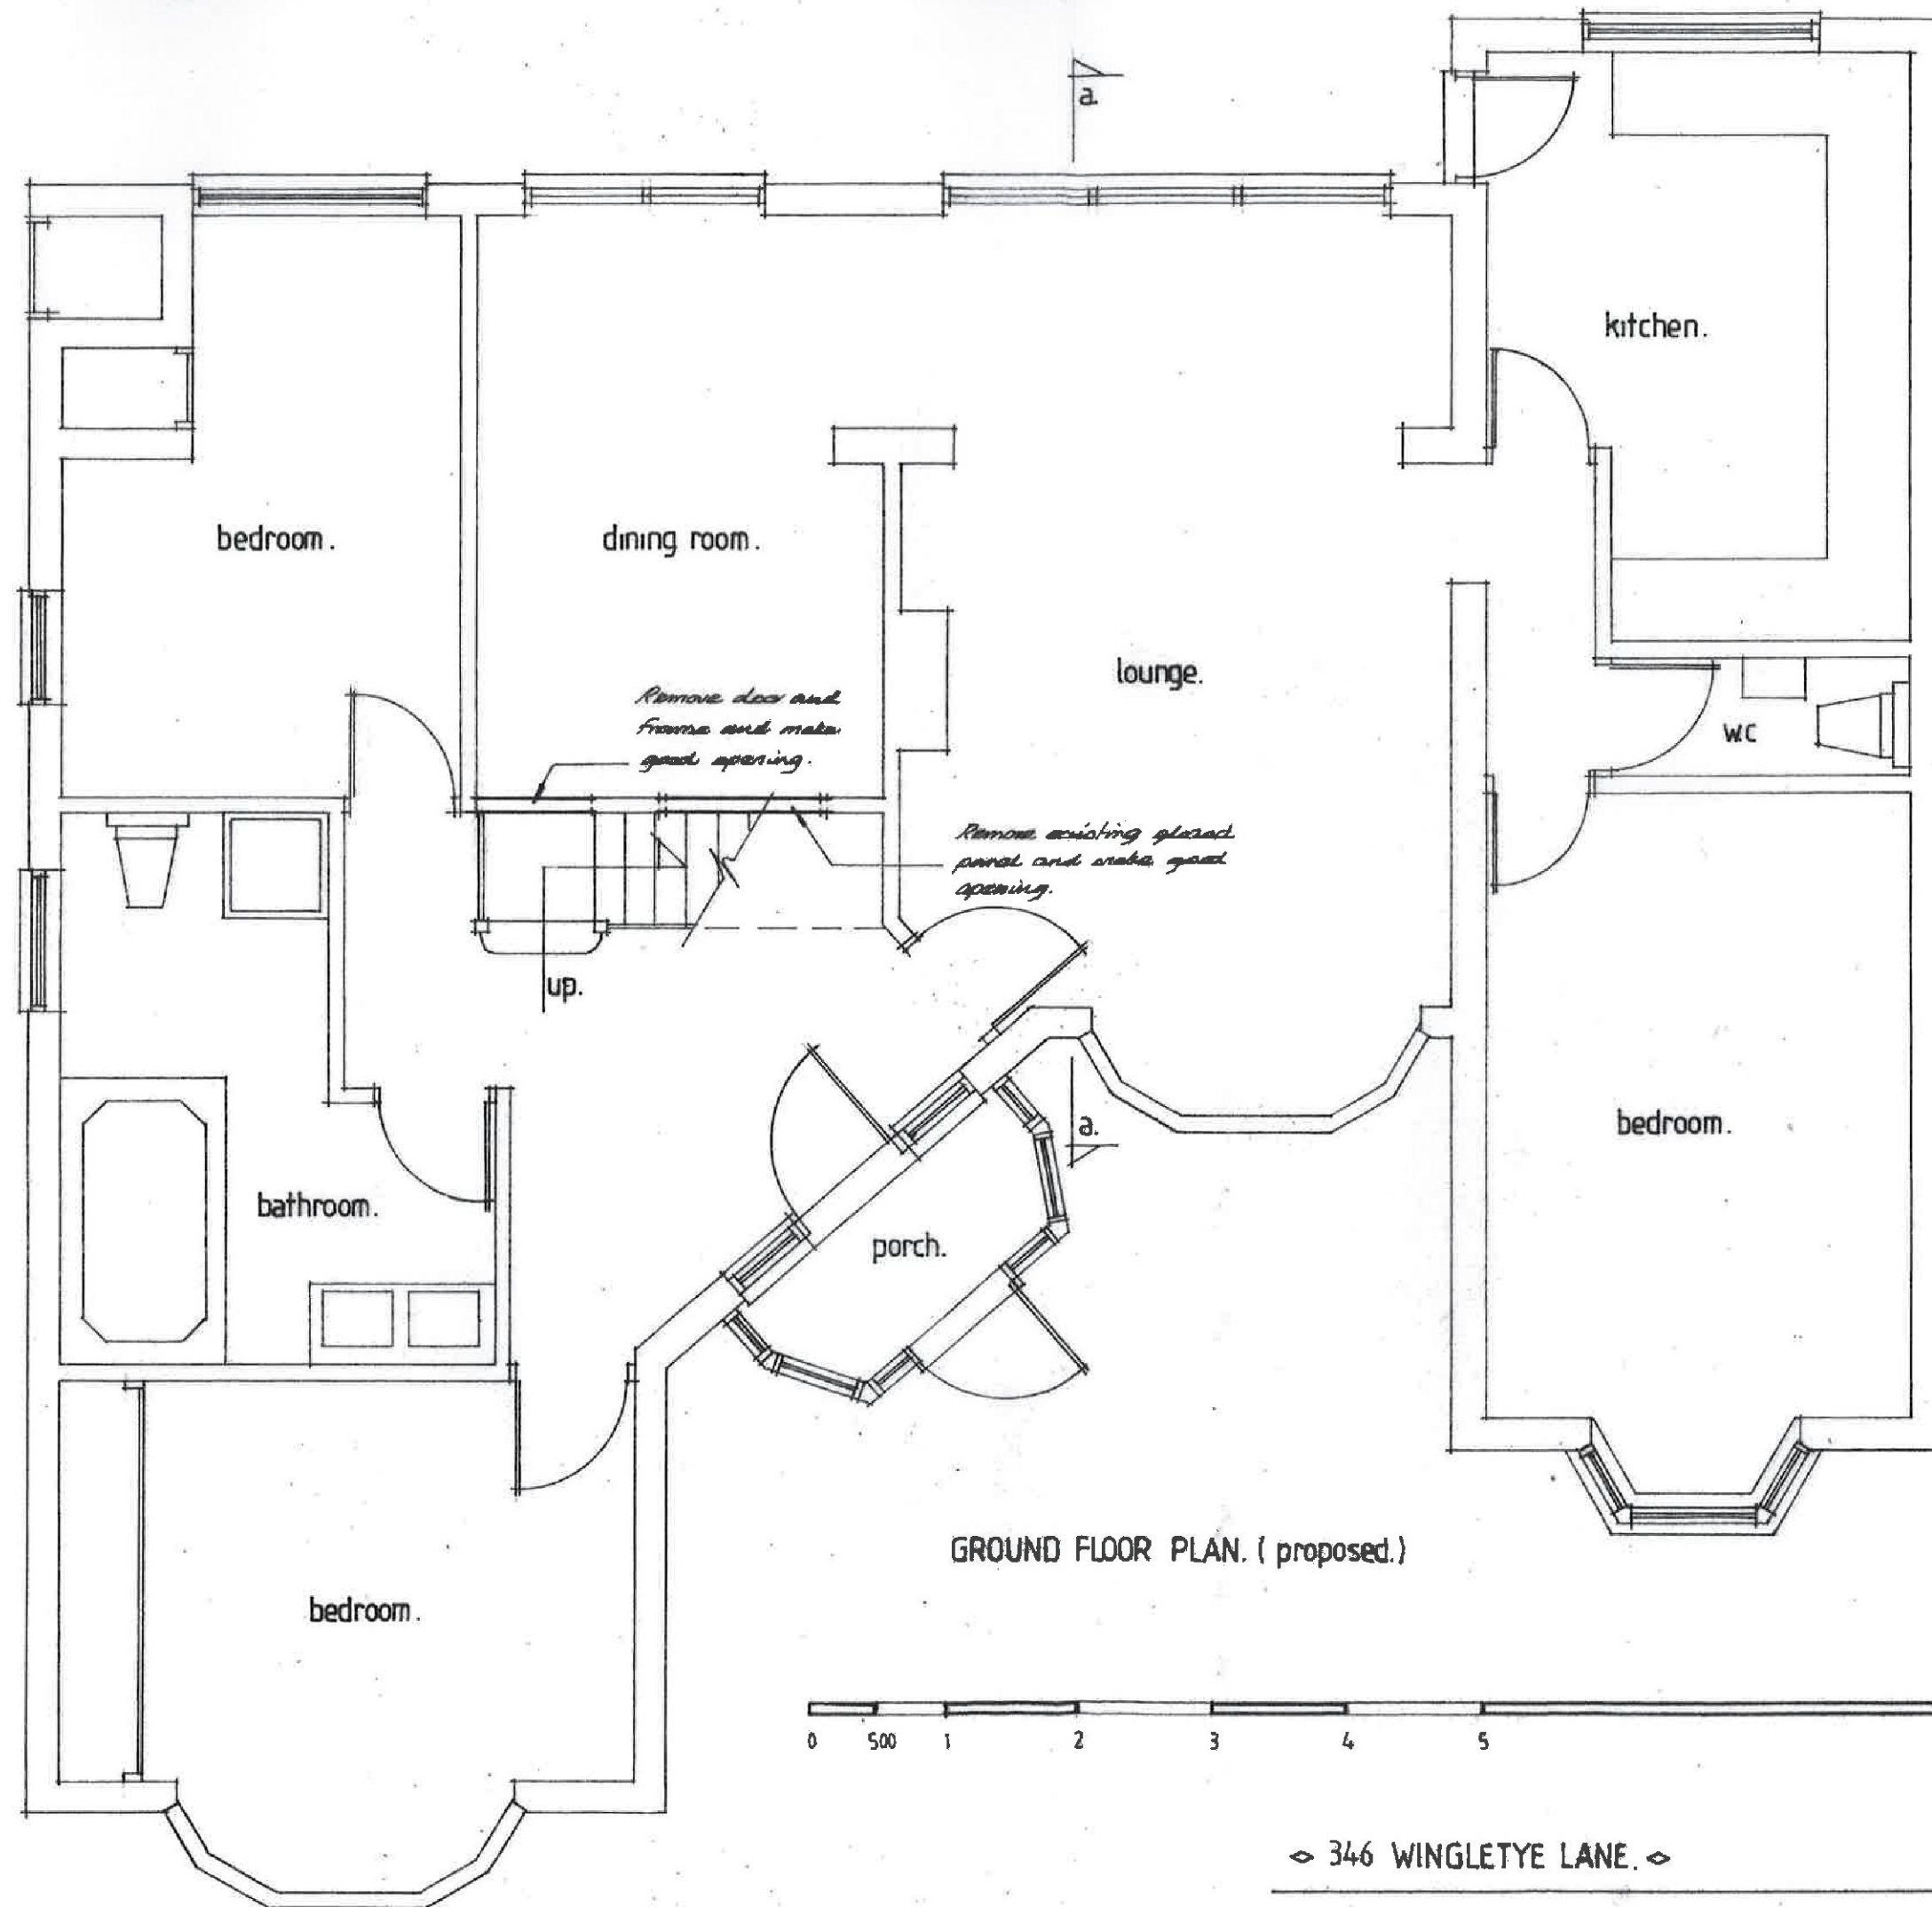

RECEIVED
09 JUN 2012



FRONT.

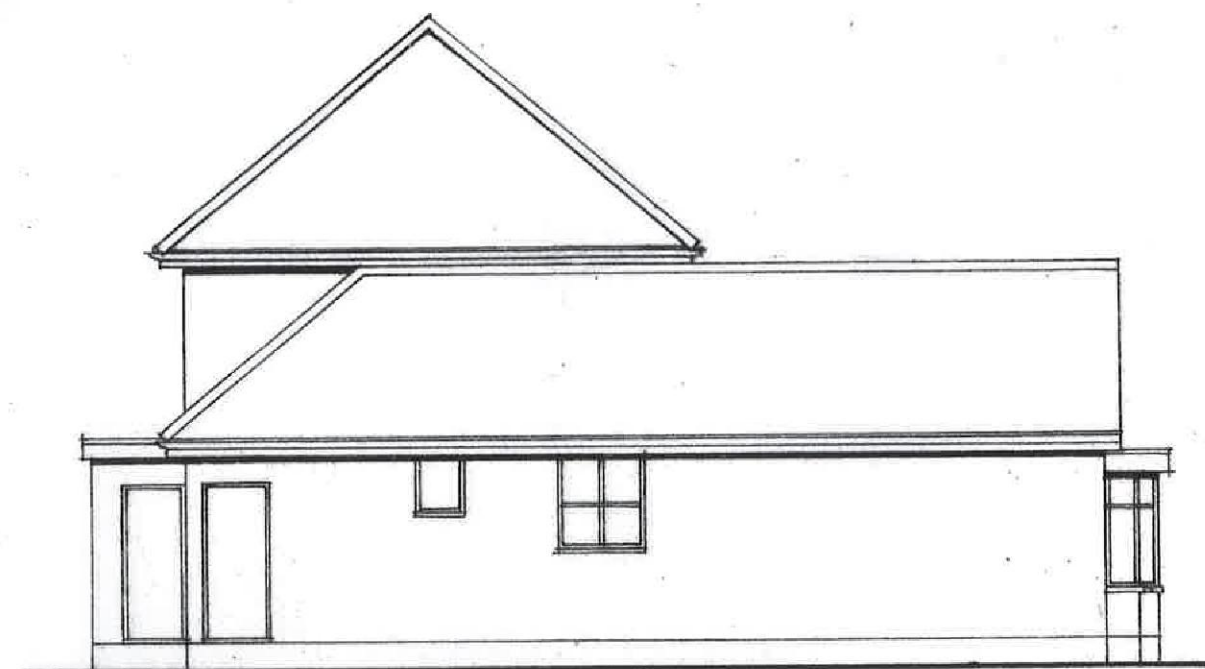

SIDE.



REAR.

Roof tiles to match existing.
Render finish to match existing.



SIDE.

RECEIVED
 09 JUN 2012


ELEVATIONS. (proposed.)



◇ 346 WINGLETYE LANE. ◇

1:100

03.

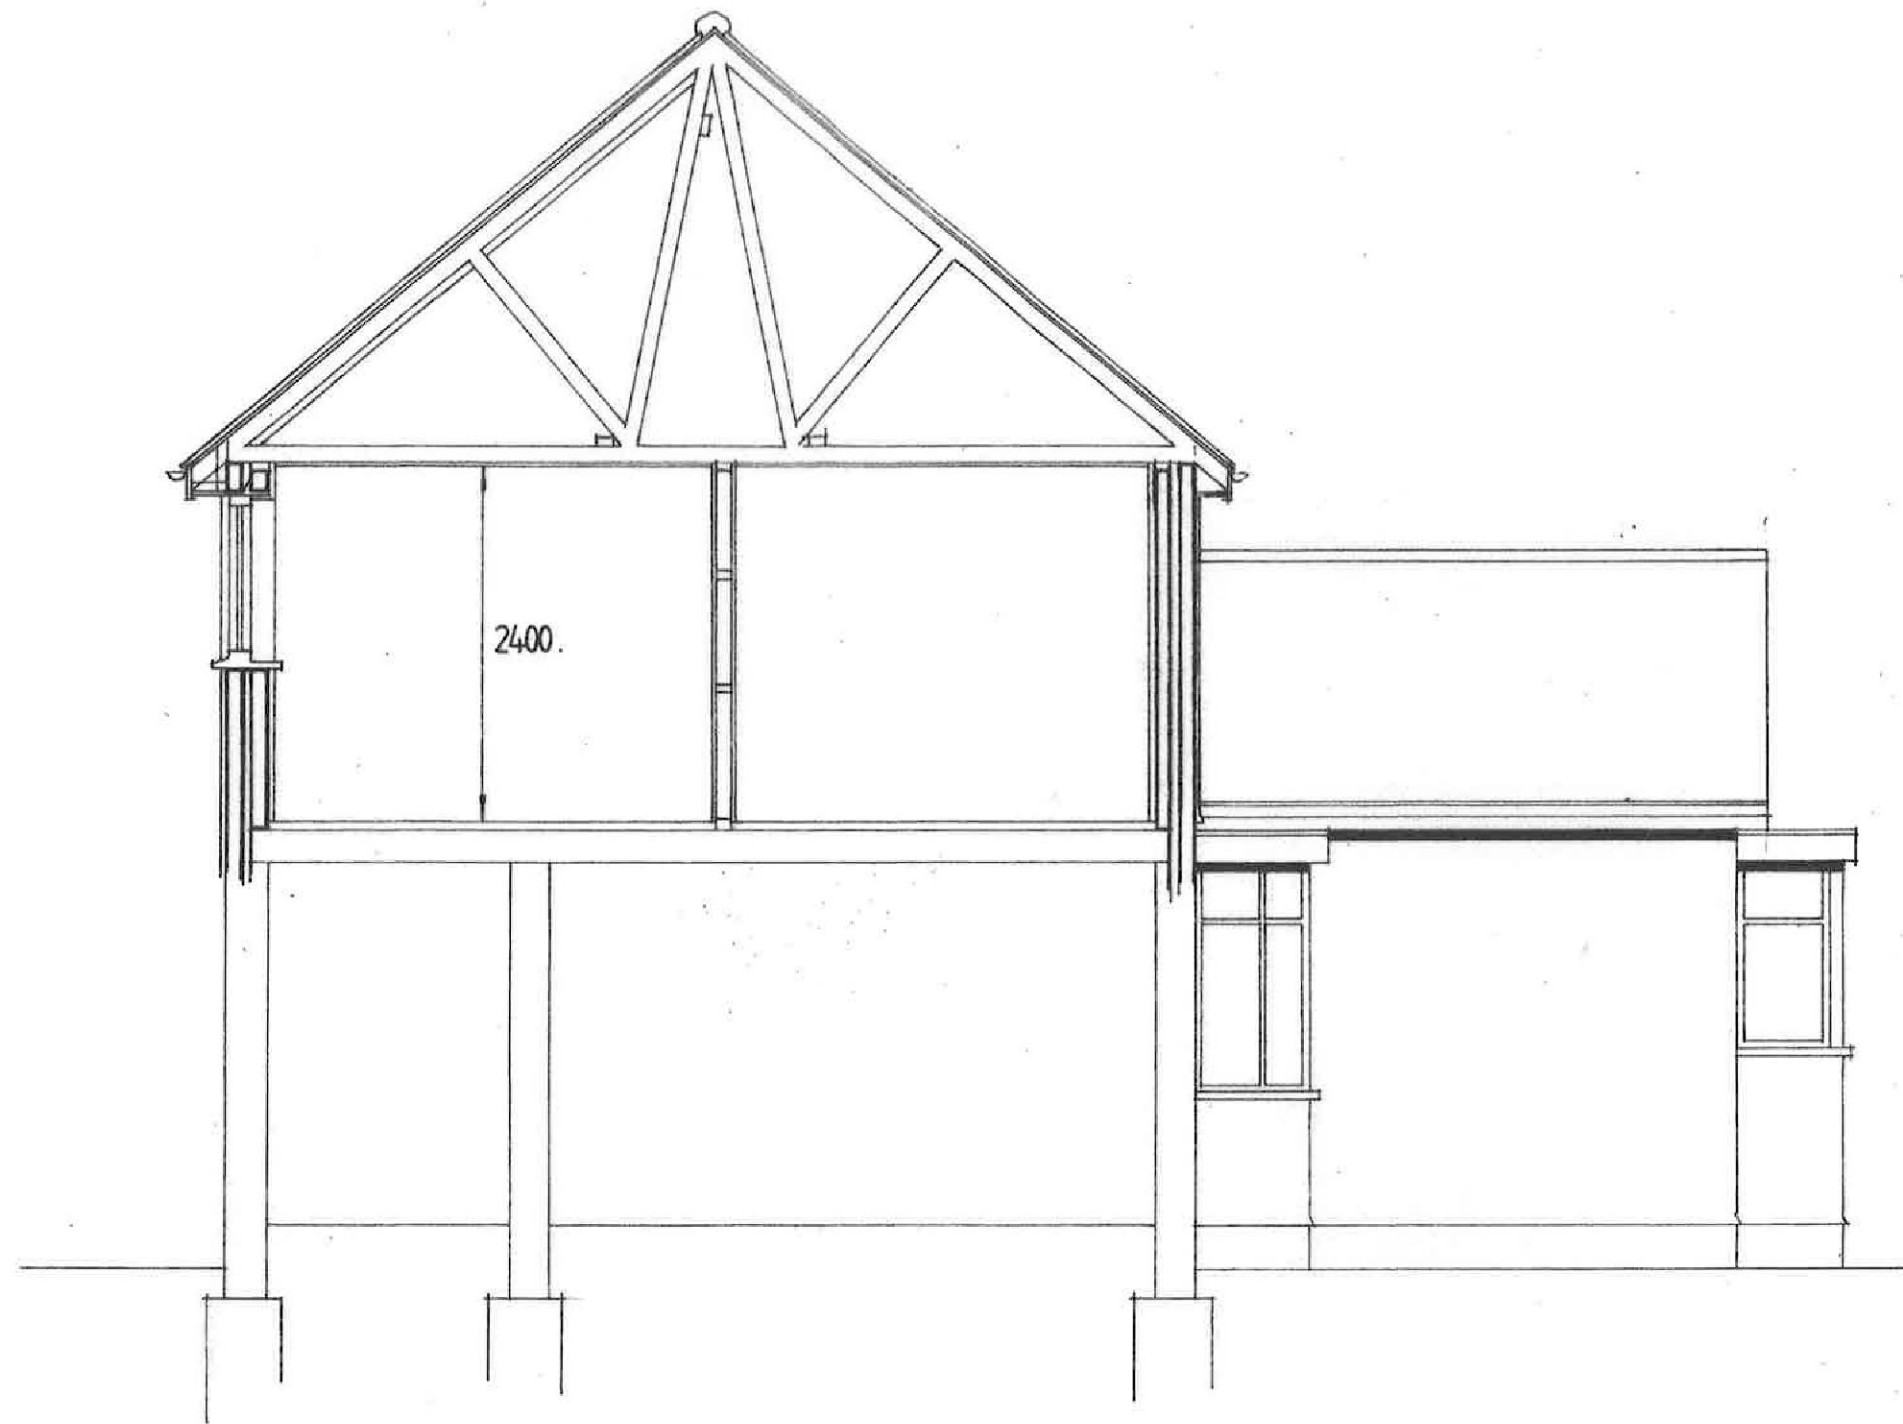

SECTION A-A.




◇ 346 WINGLETYE LANE. ◇

RECEIVED
09 JUN 2007

1:50.


04.

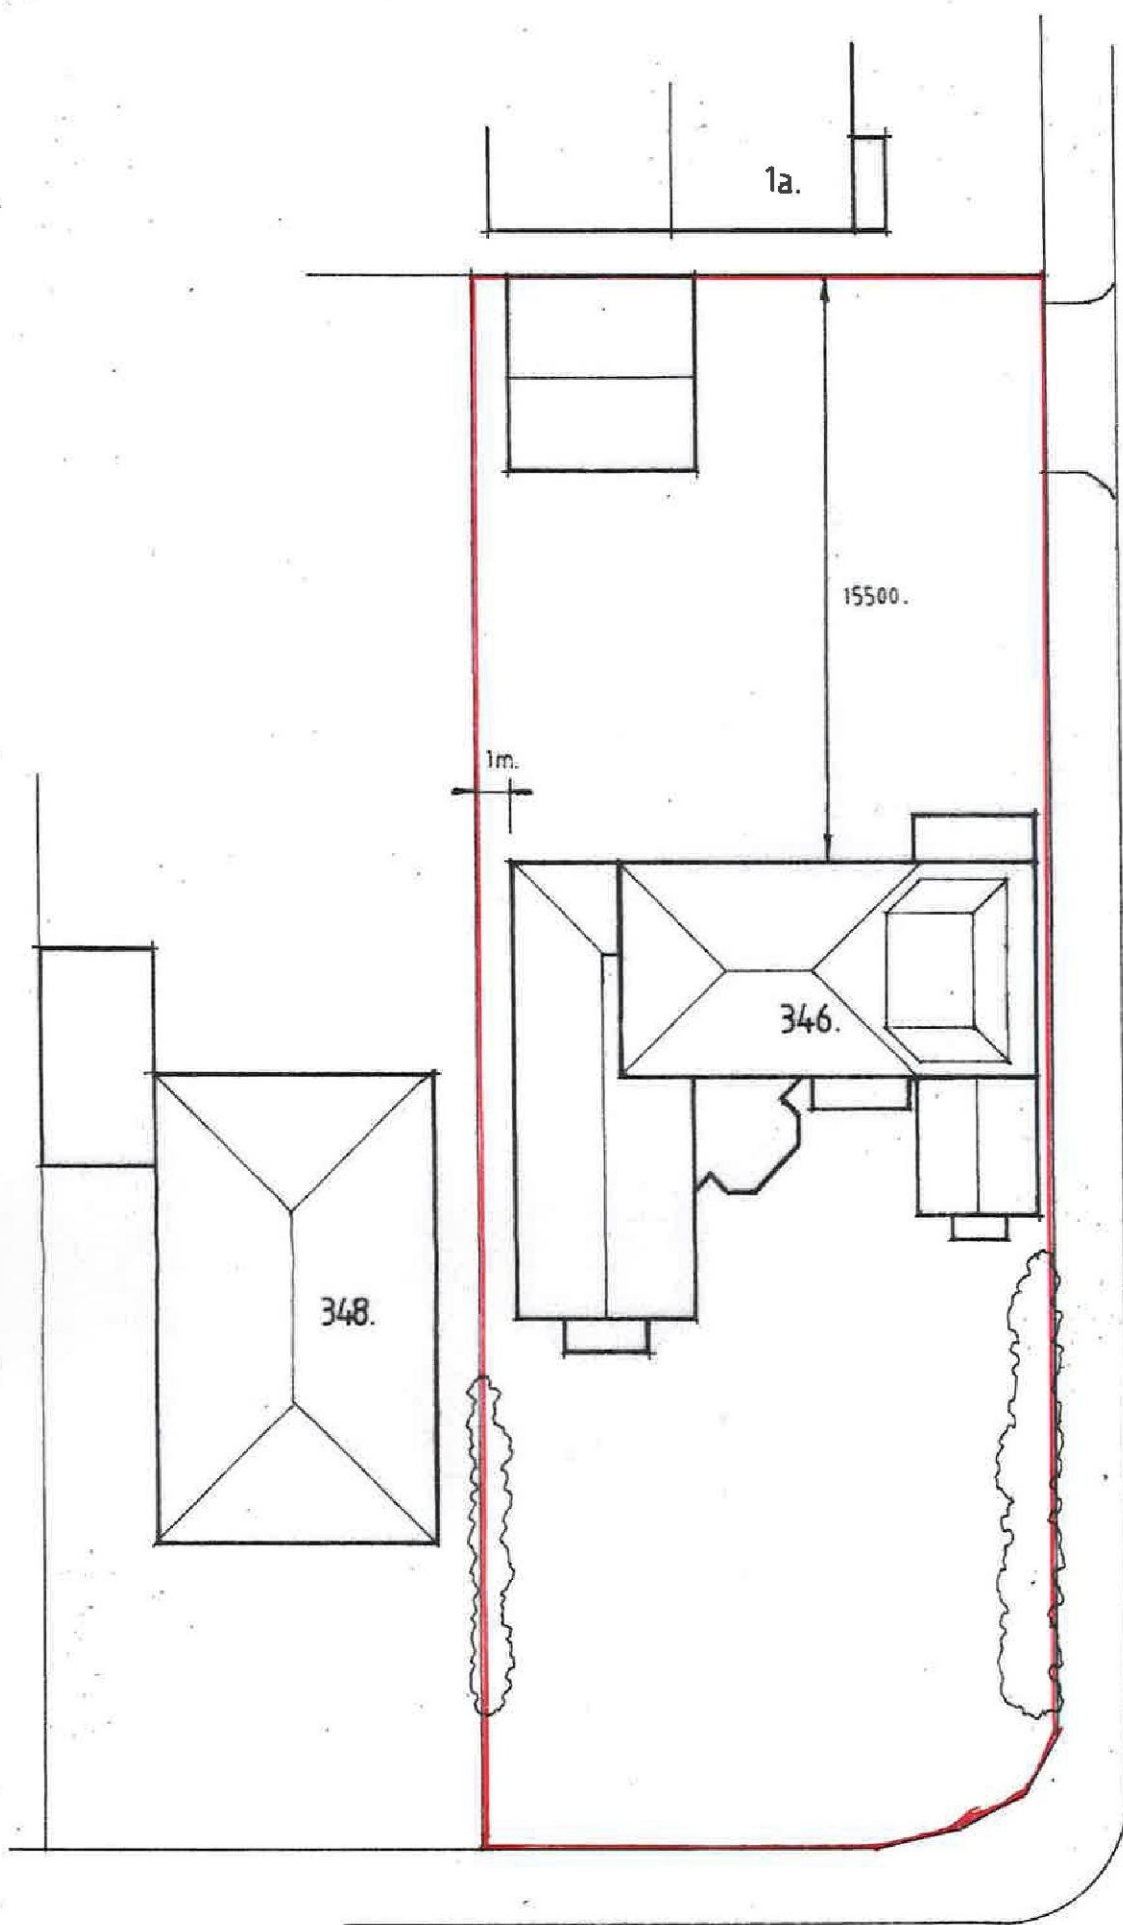


Copthorne gardens.

Wingletye lane.


SITE PLAN.

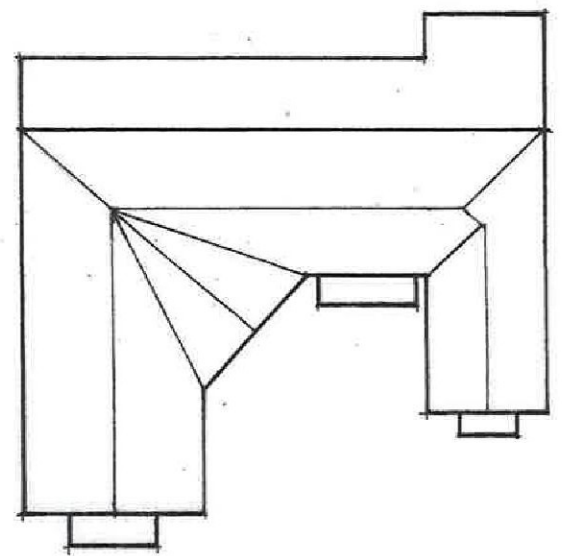

ROOF PLAN. (existing.)

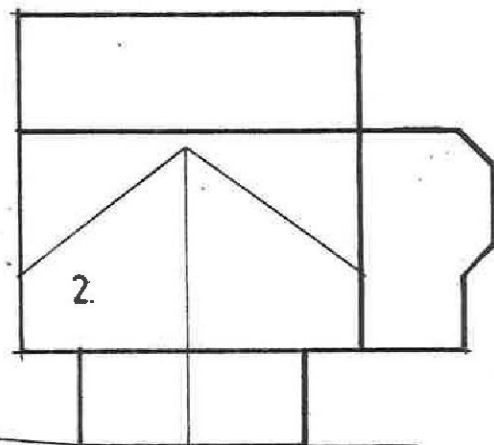


RECEIVED
09 JUN 2022

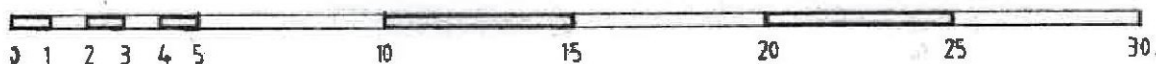

◊ 346 WINGLETYE LANE. ◊

1:200.


05.

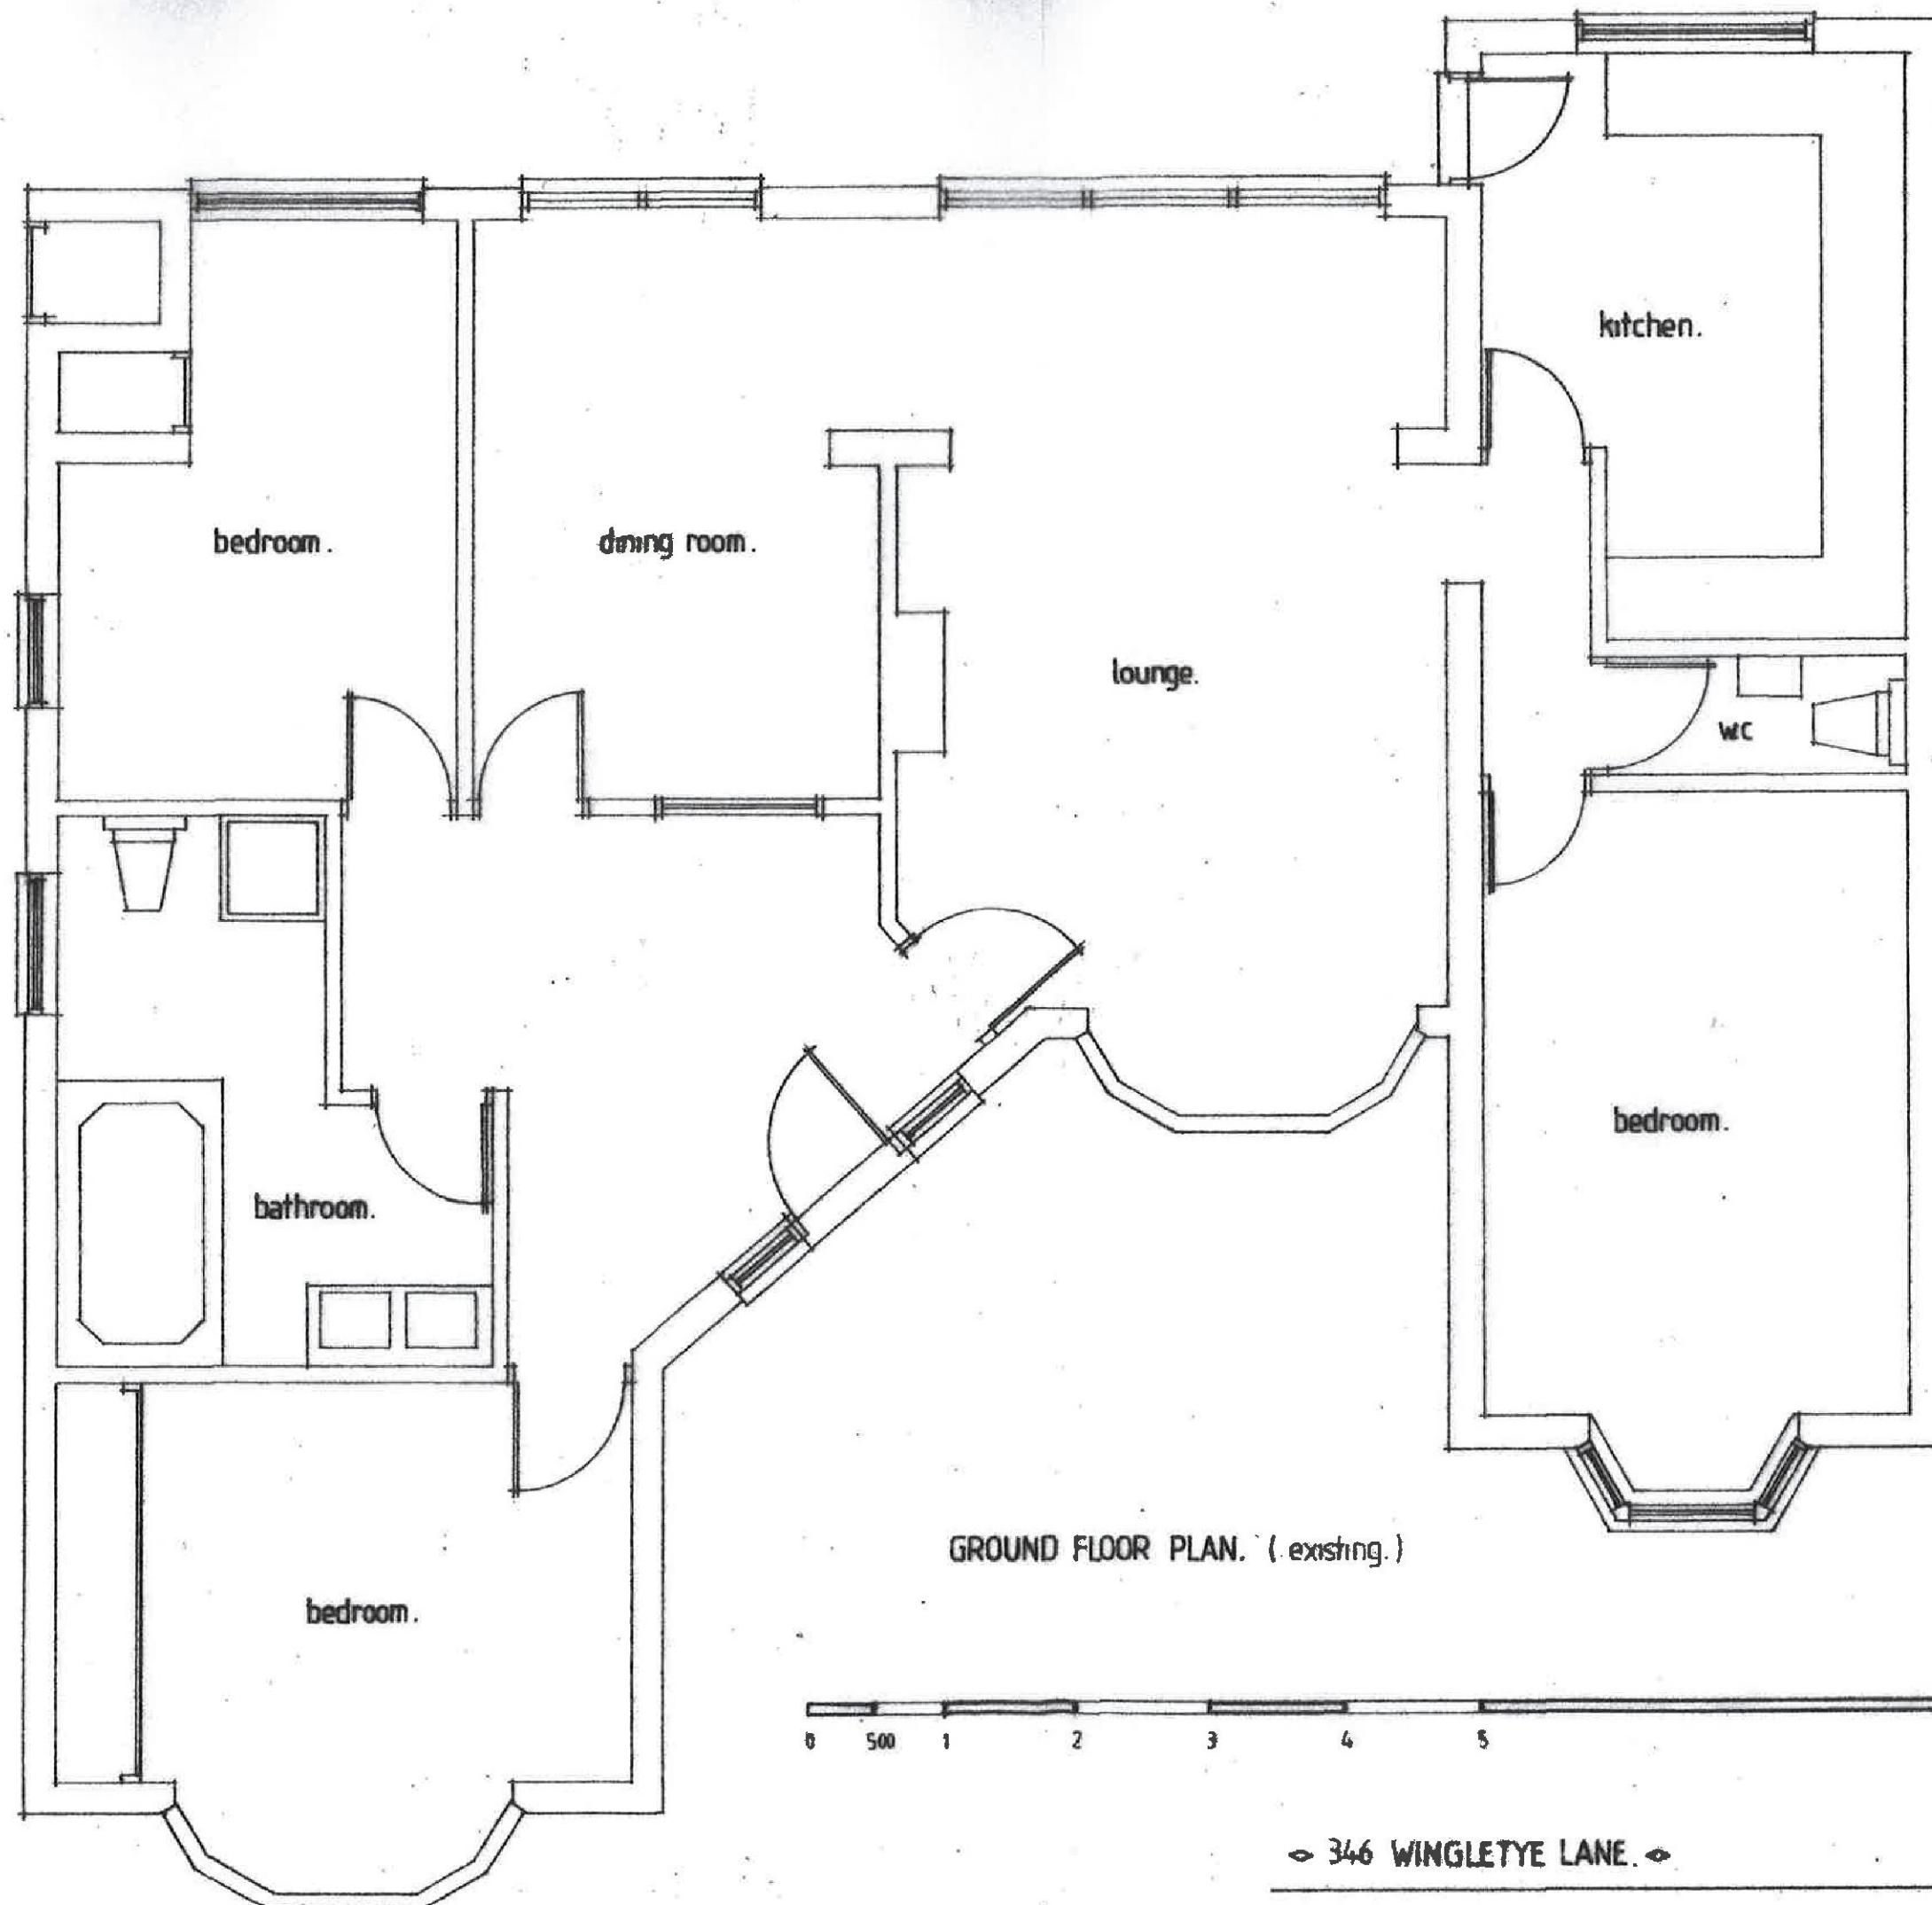


RECEIVED
09 JUN 2002




FRONT.

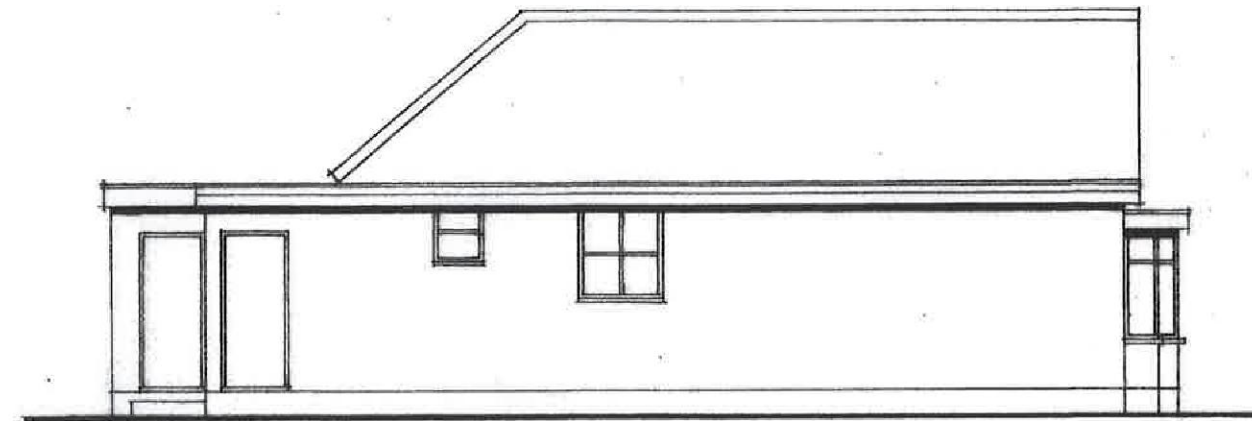

SIDE.

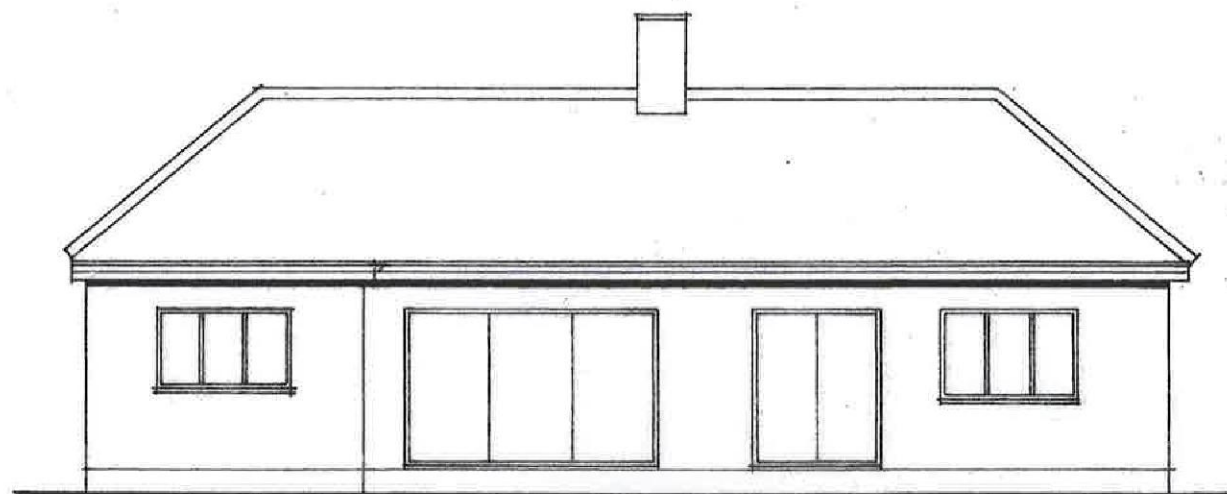

REAR.

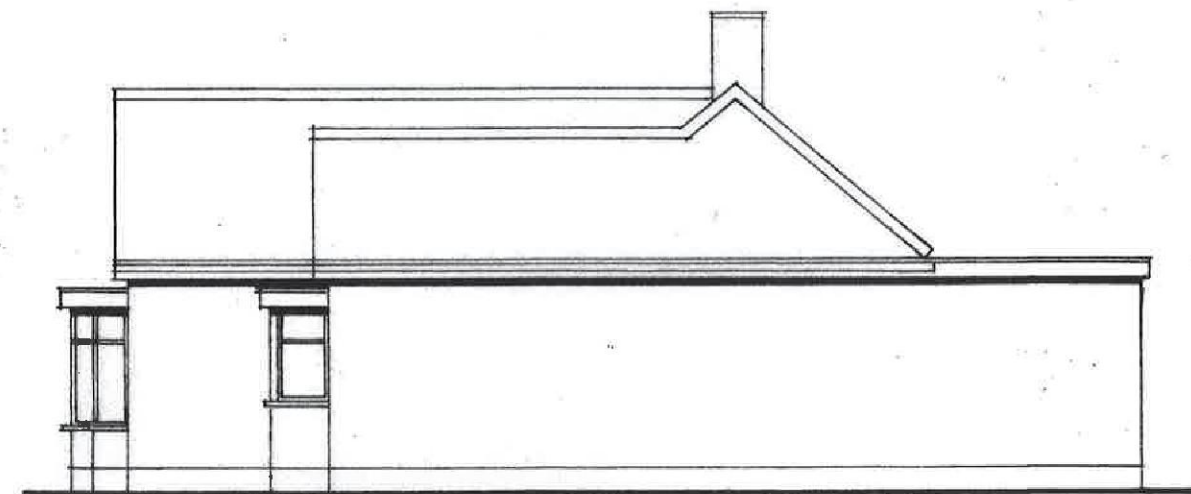

SIDE.

ELEVATIONS. (existing.)



◇ 346 WINGLETYE LANE. ◇

1:100.

07.

