


PROPOSED ORANGERY/EXTENSION.

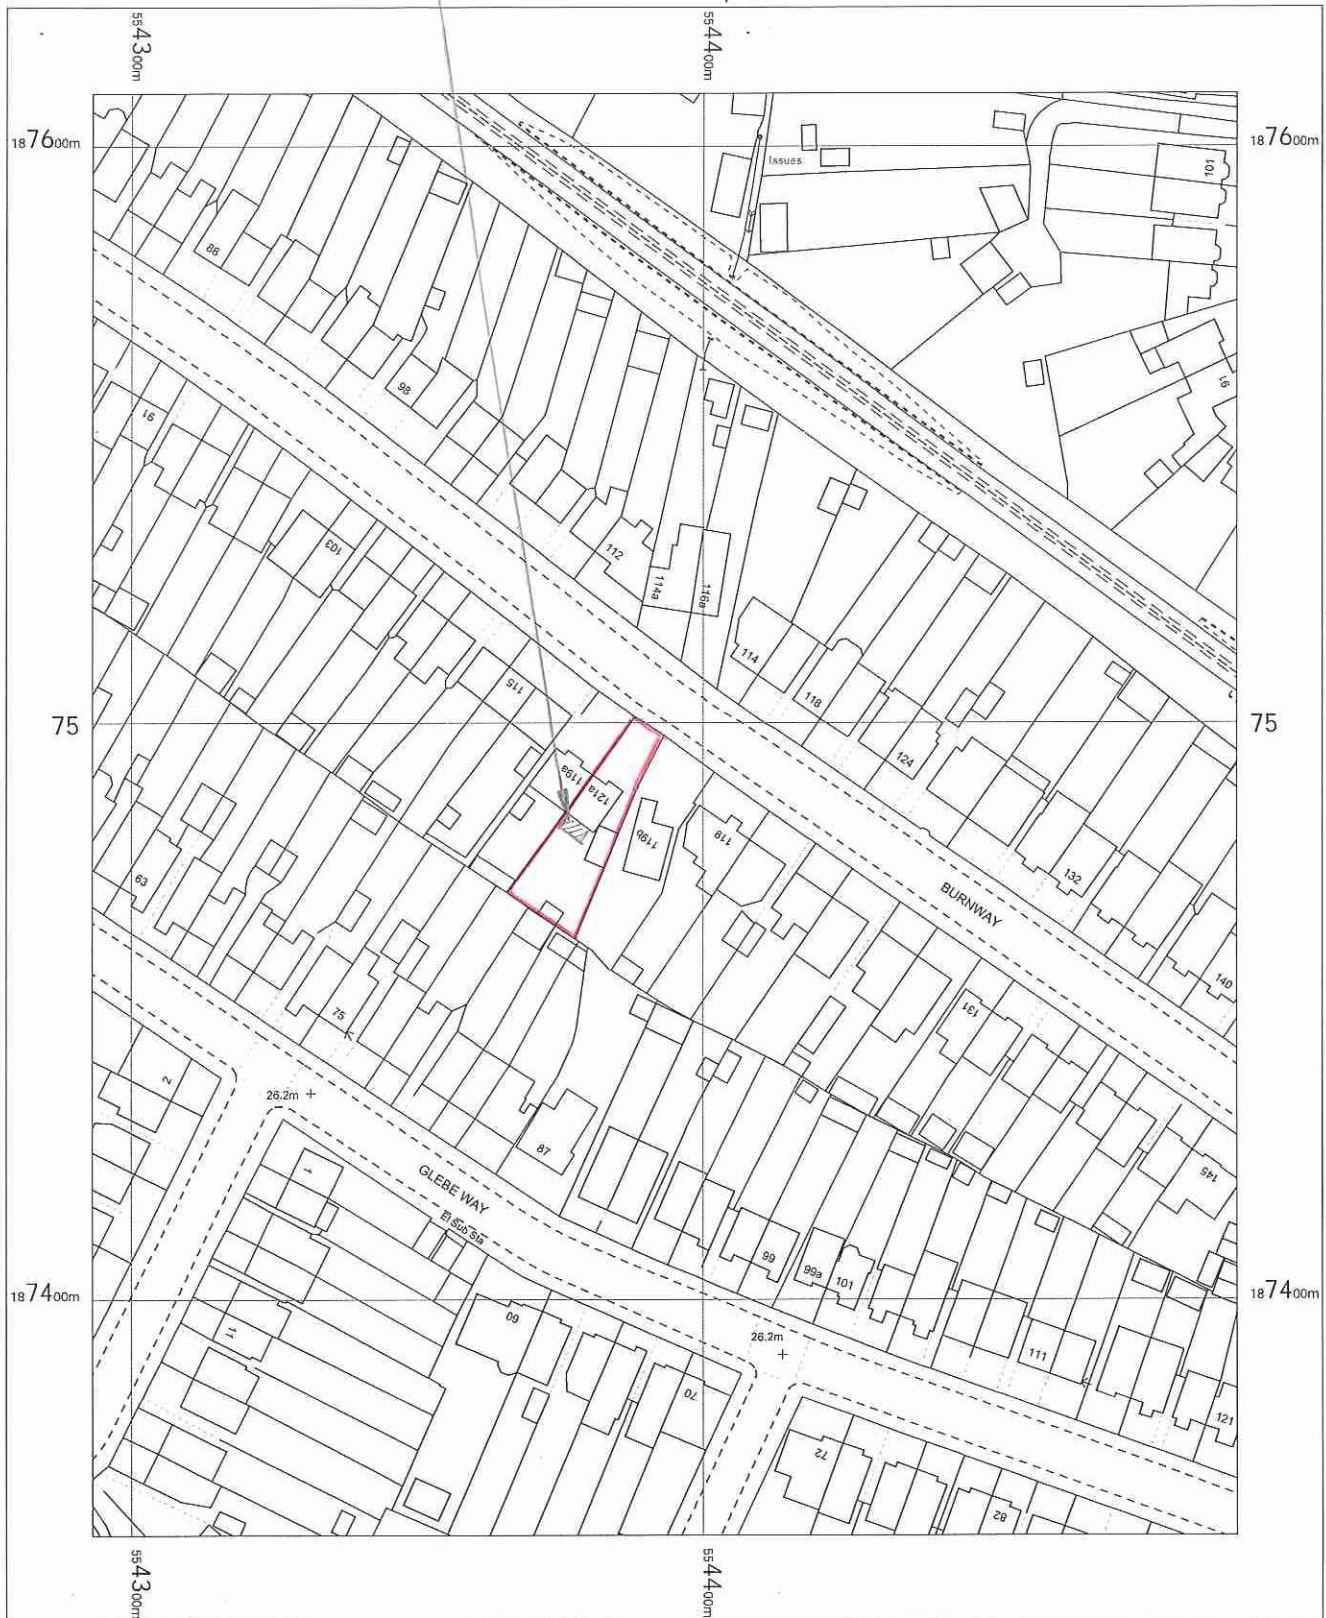

MRC. PHIPPS
121a Burnway
Hornchurch
RM11 3SW

OS MasterMap 1250/2500/10000 scale
Thursday, December 1, 2022, ID: CM-01075190
www.centremapslive.co.uk

1:1250 scale print at A4, Centre: 554393 E, 187484 N

©Crown Copyright Ordnance Survey. Licence no. AC0000849896

