



9 Eastern Avenue East RM1 4SB

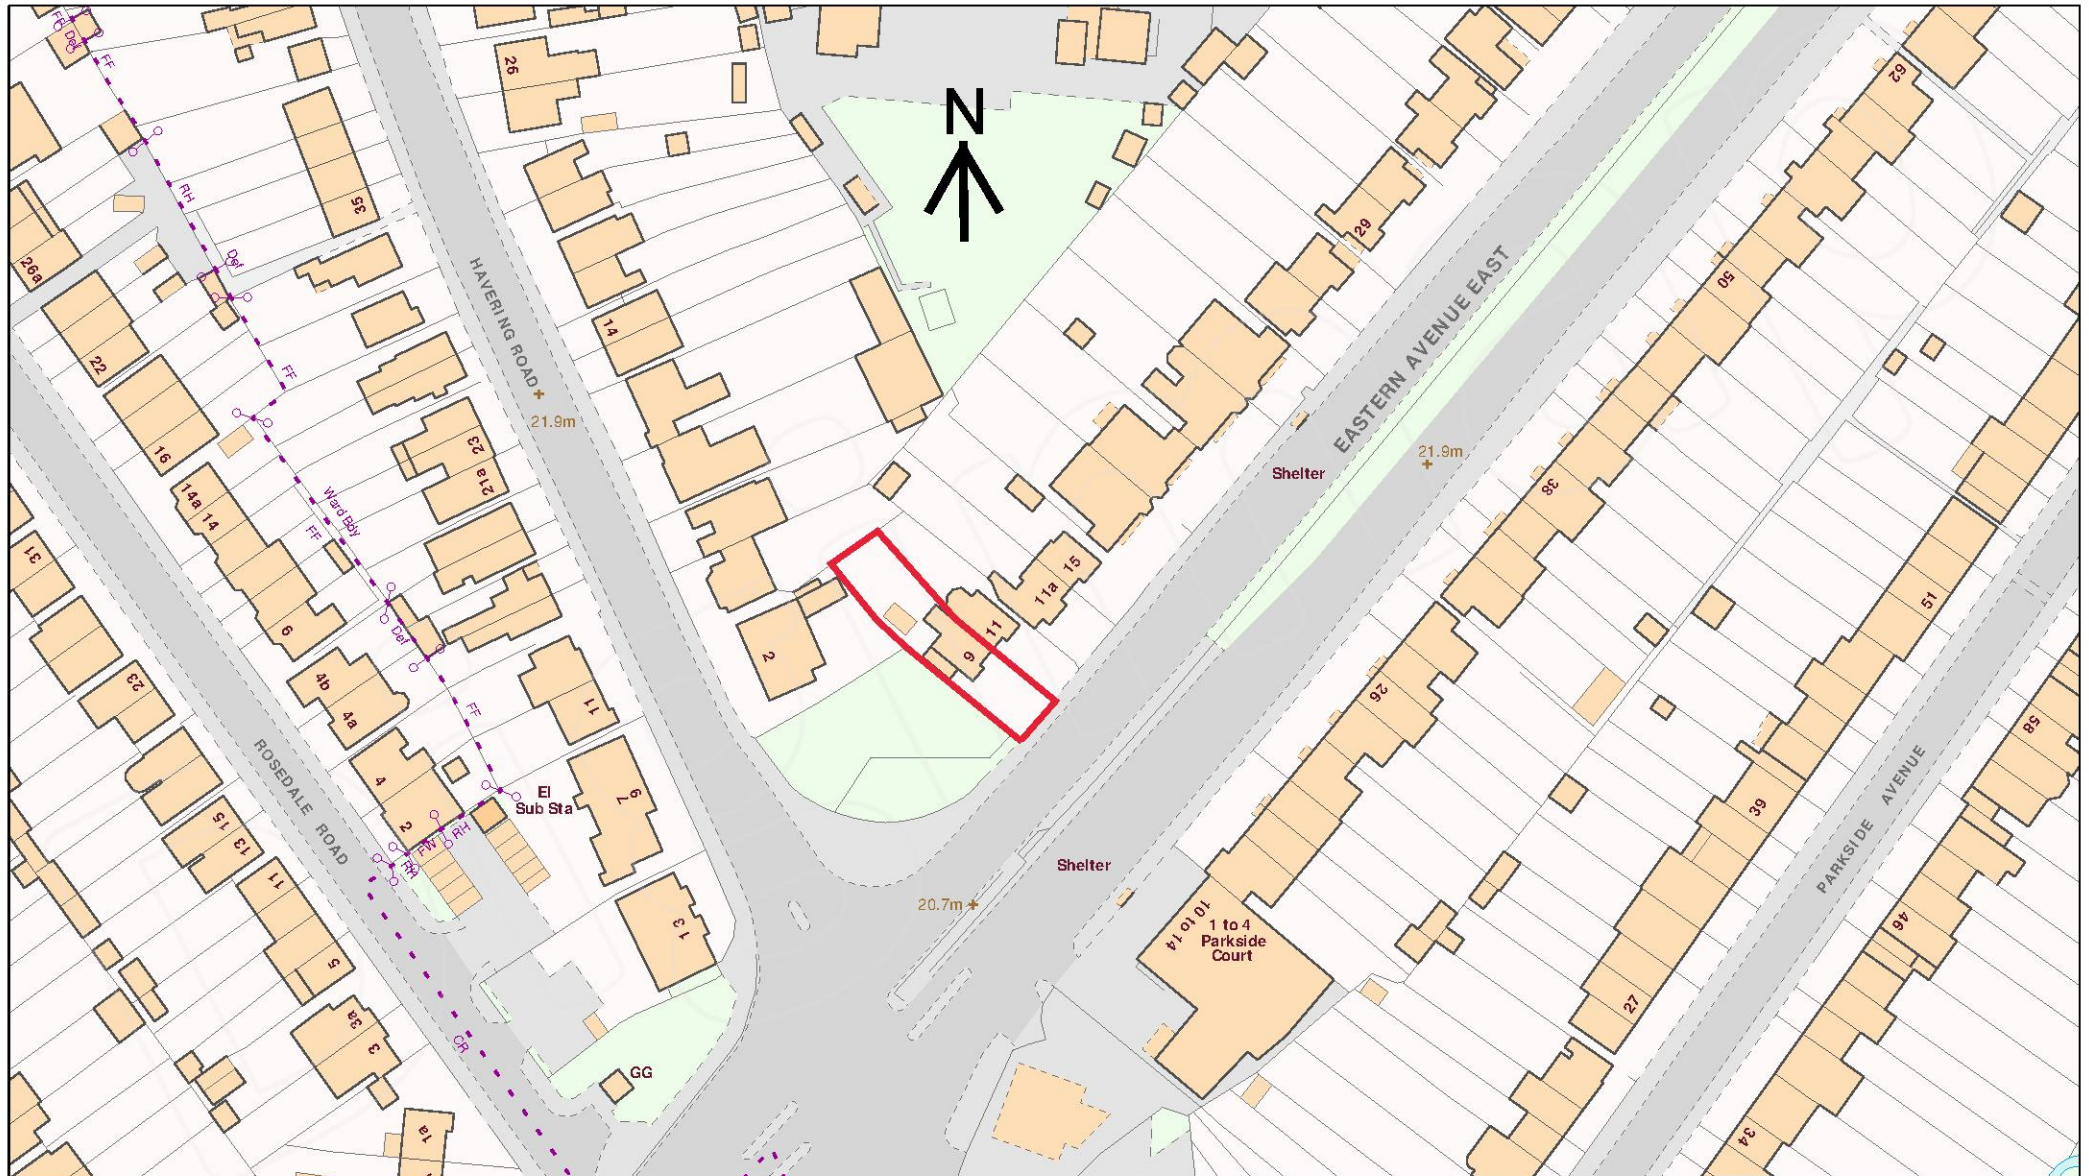

Scale 1:1250

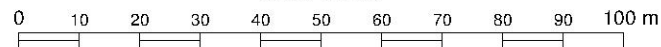

Projection: British National Grid

Jan 14, 2022 12:32