
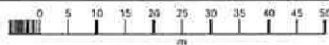


PROPOSED

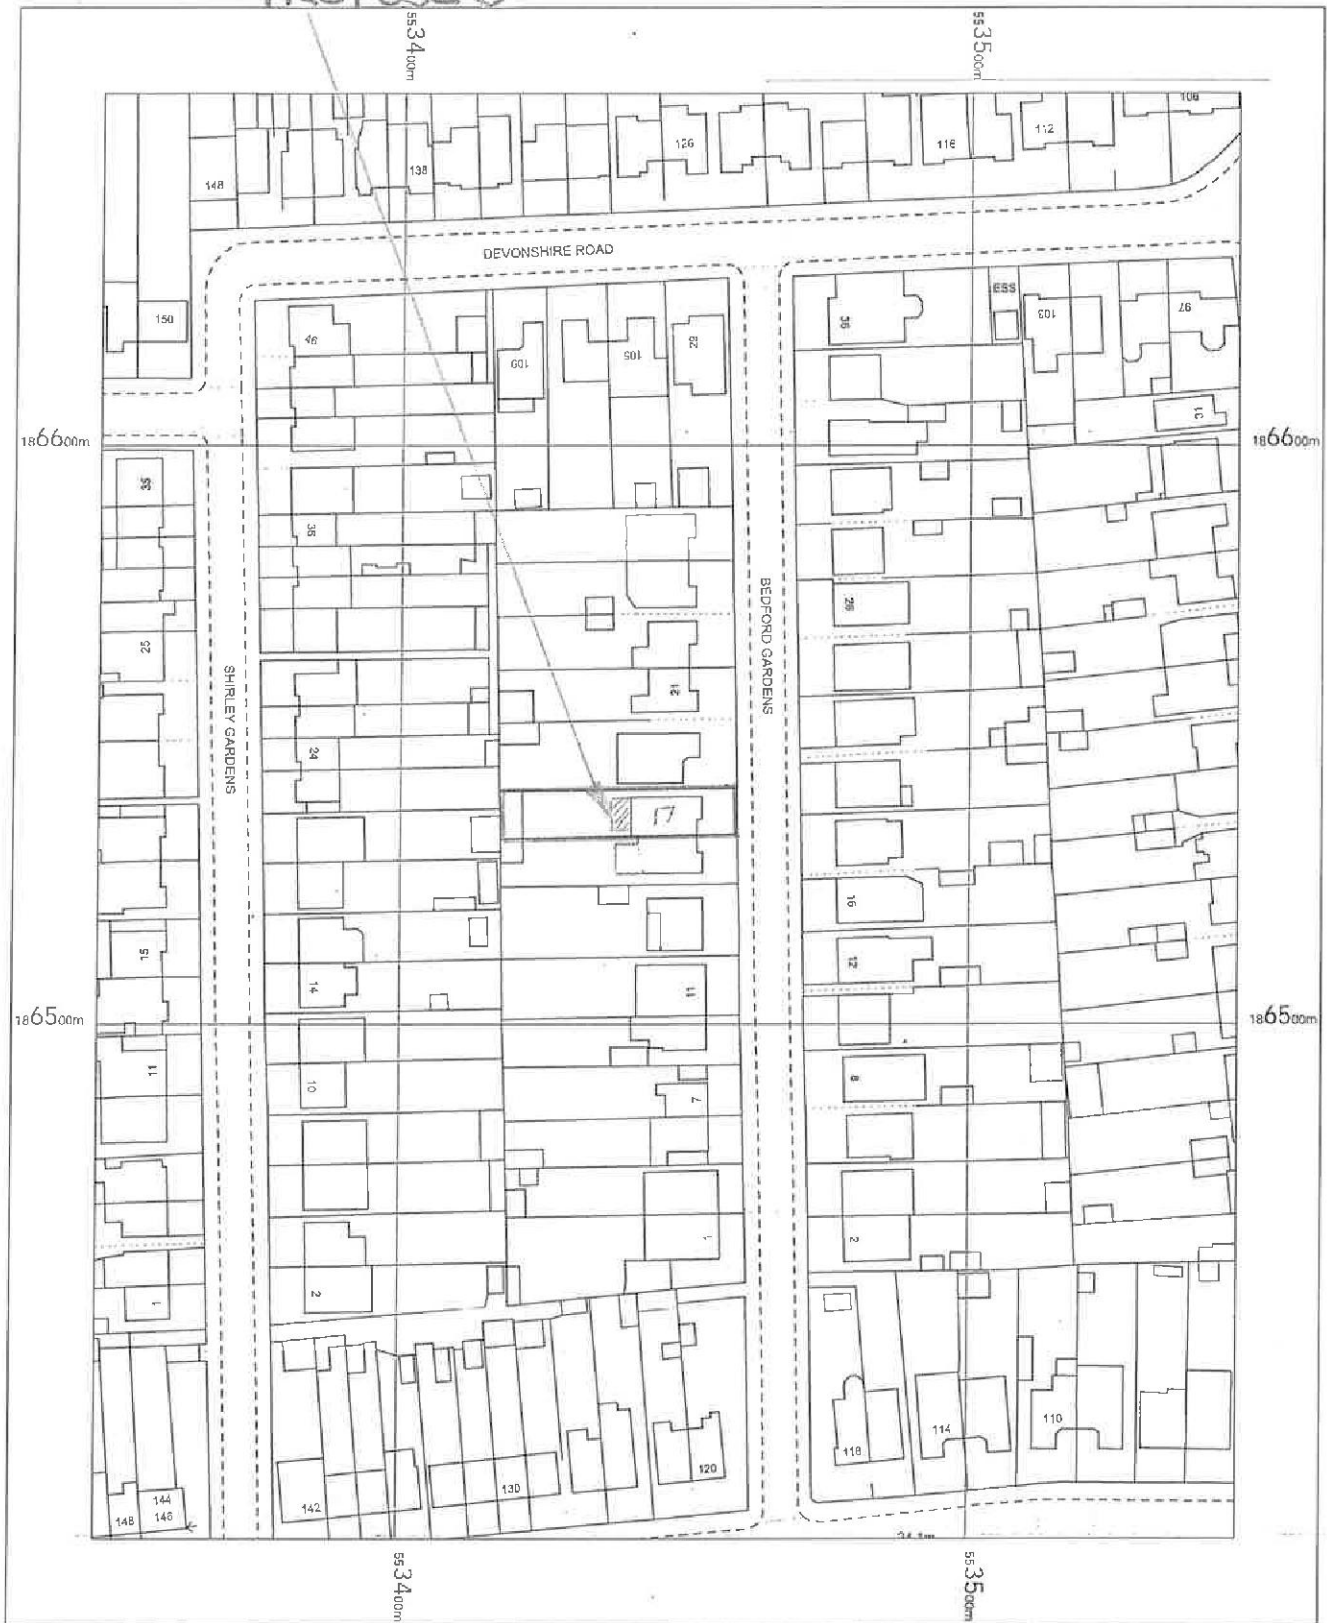


MR B. WALSH
17 BEDFORD
GARDENS
HORNCHURCH
RM12 4NJ

OS MasterMap 1250/2500/10000 scale
Thursday, December 1, 2022, ID: CM-01075181
www.centremapslive.co.uk

1:1250 scale print at A4, Centre: 553447 E, 186536 N

©Crown Copyright Ordnance Survey. Licence no. AC0000849896

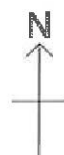

FOR A BETTER POINT OF VIEW