




EXISTING FRONT ELEVATION 1:100

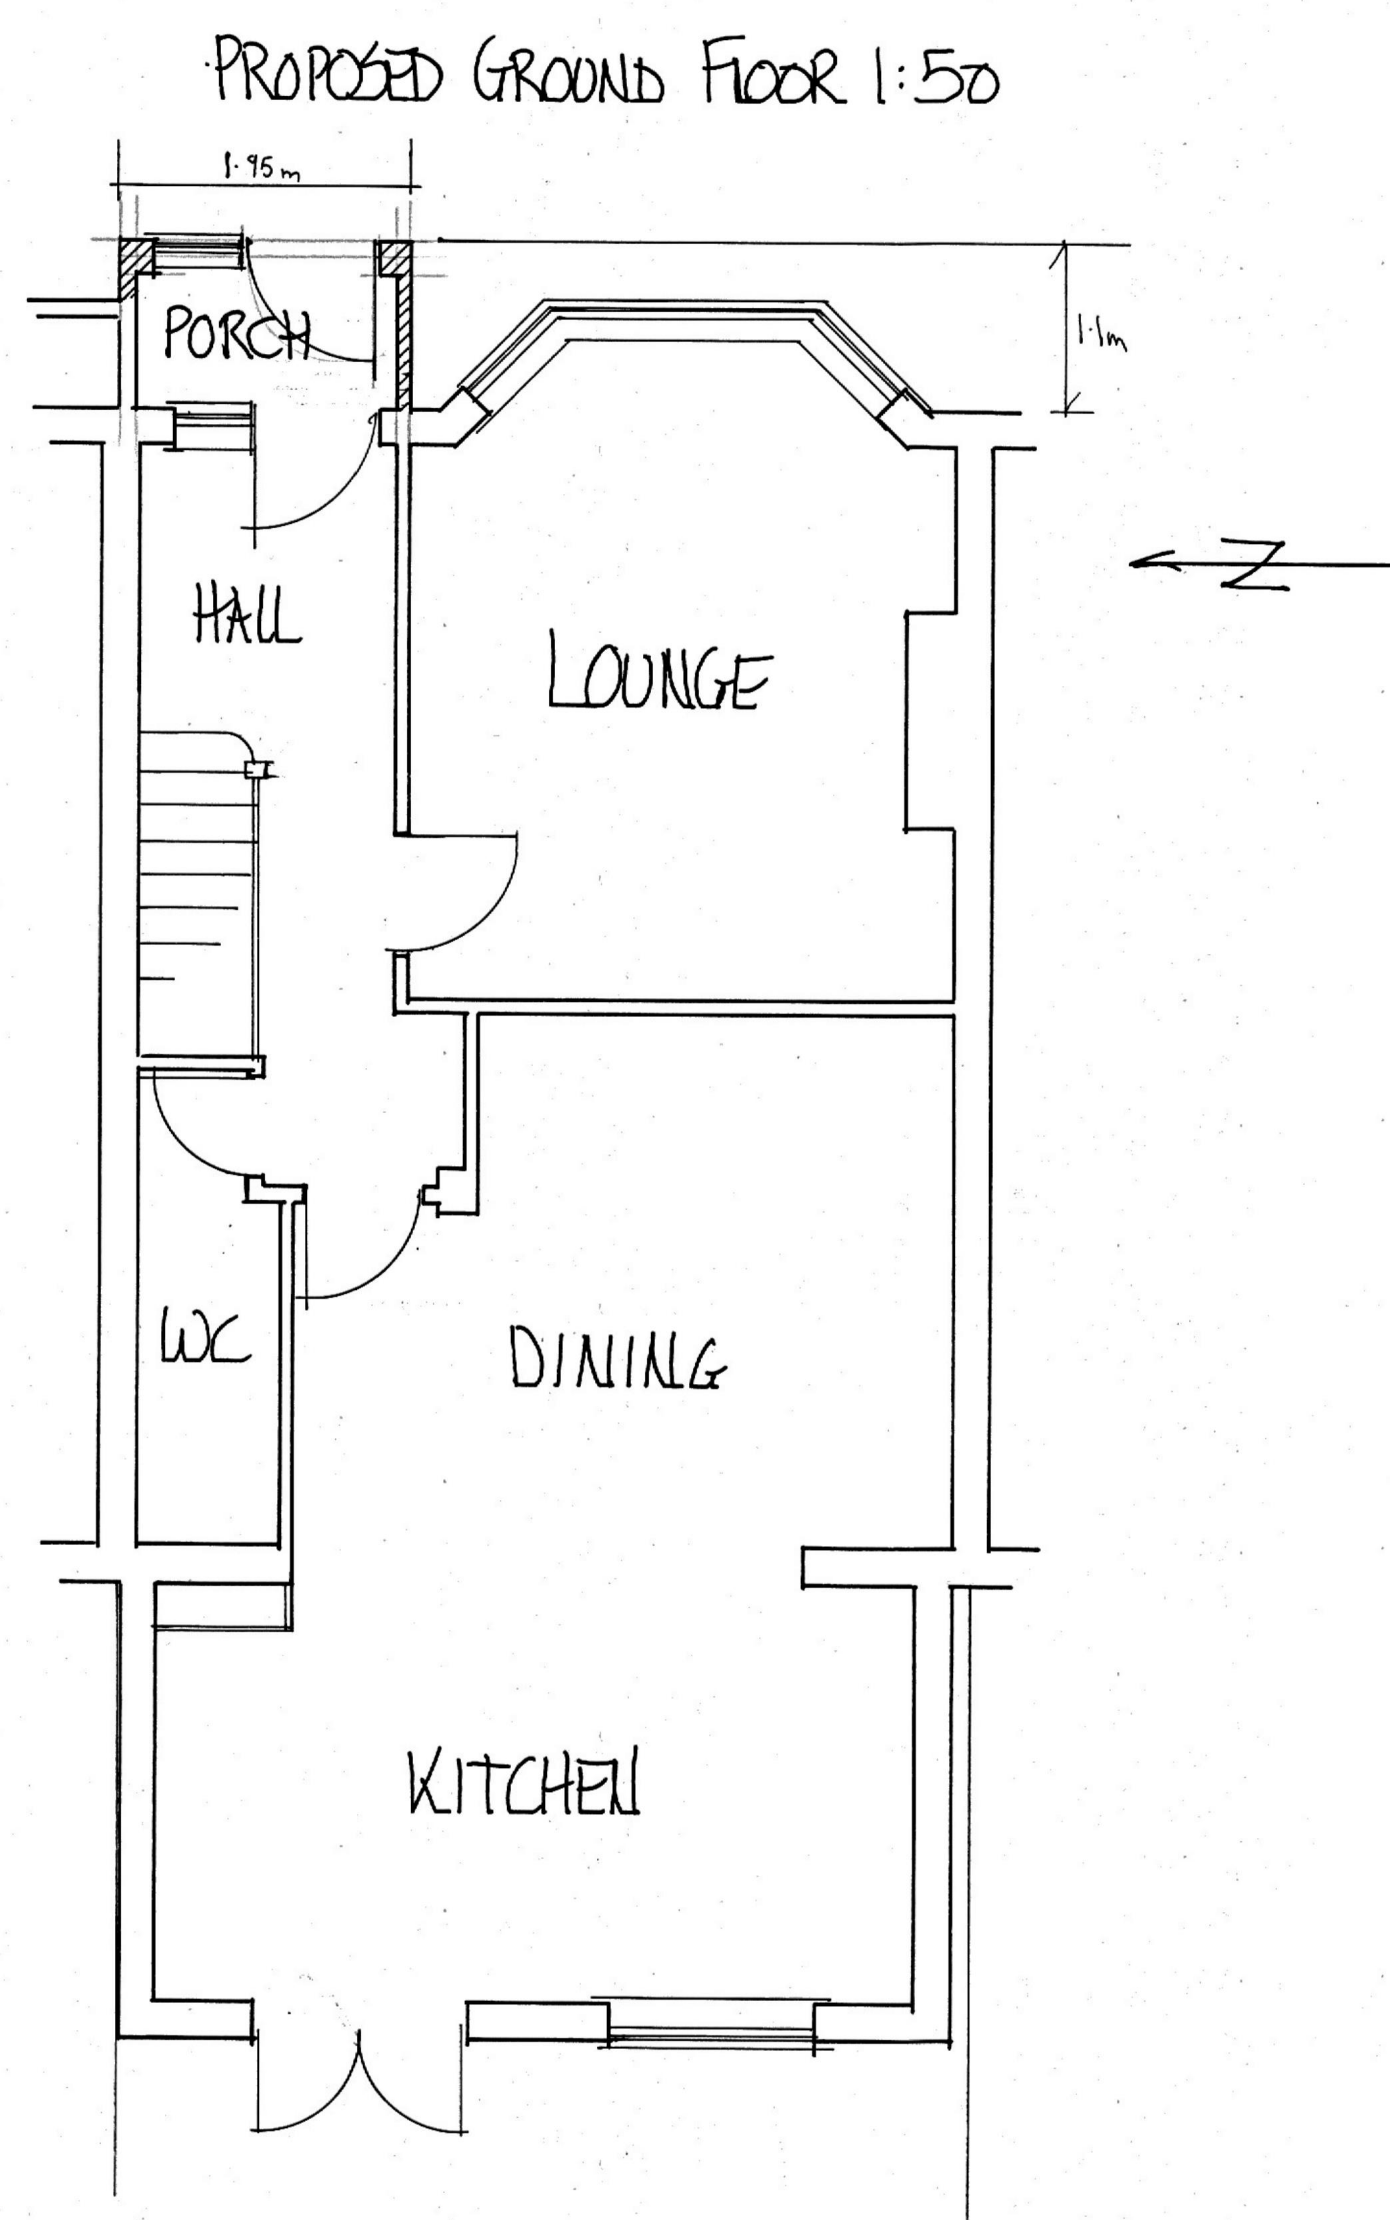


PROPOSED FRONT ELEVATION 1:100

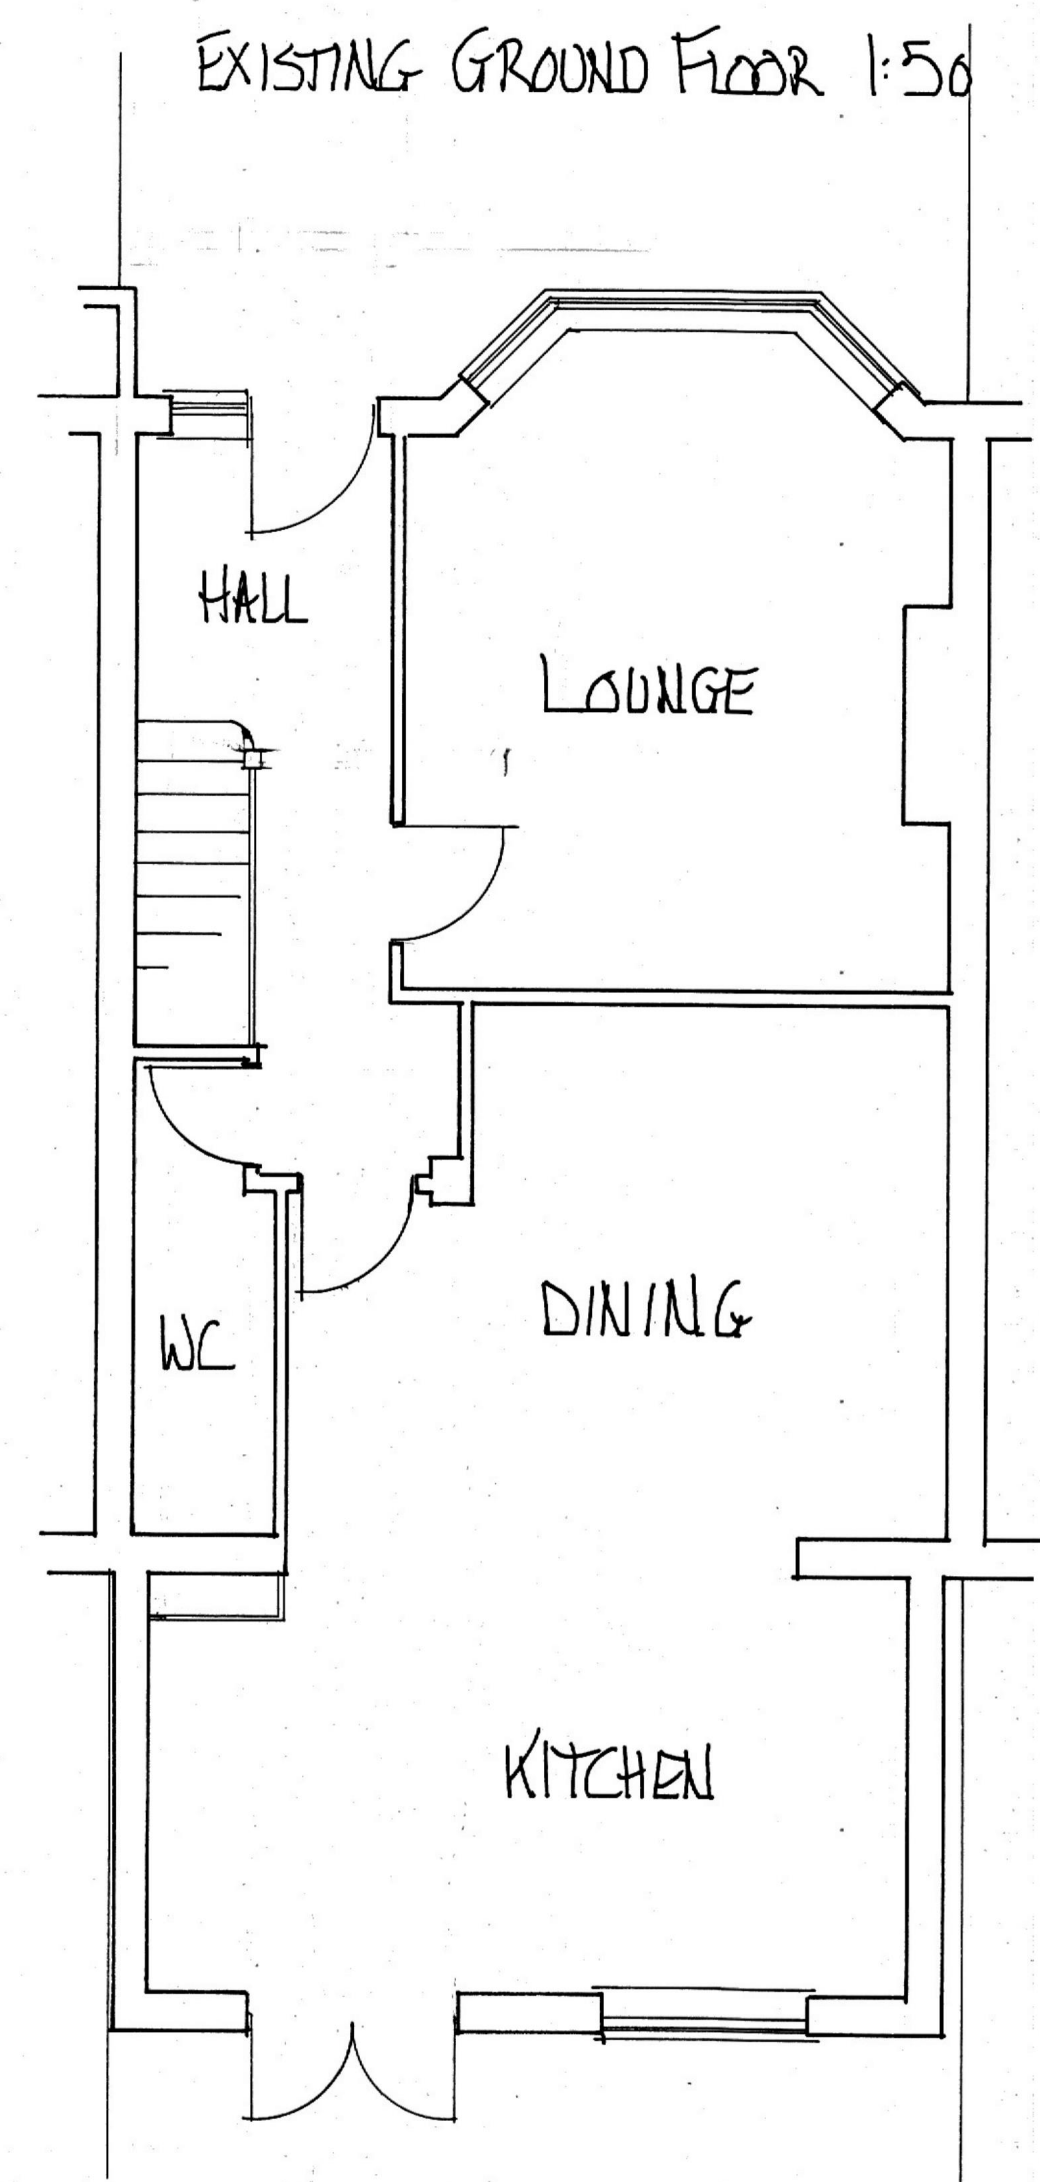

EXISTING SIDE ELEVATIONS 1:100

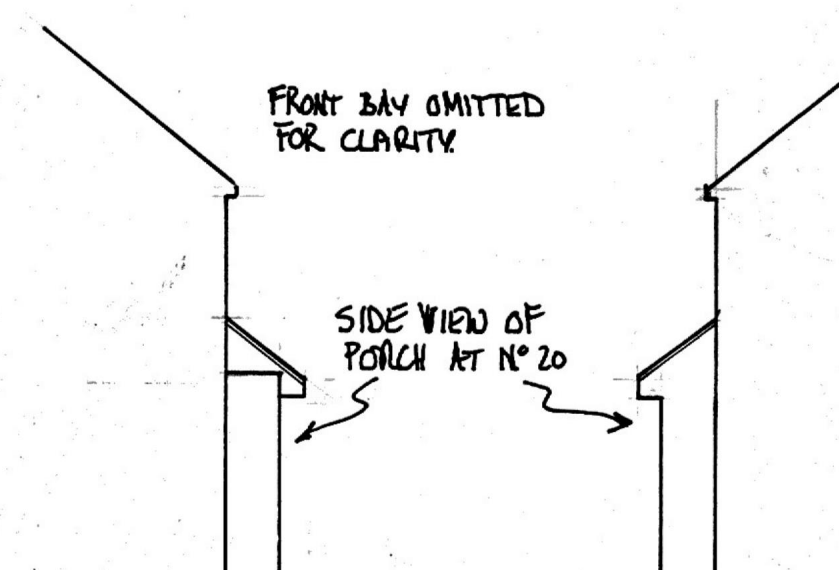

PROPOSED SIDE ELEVATIONS 1:100

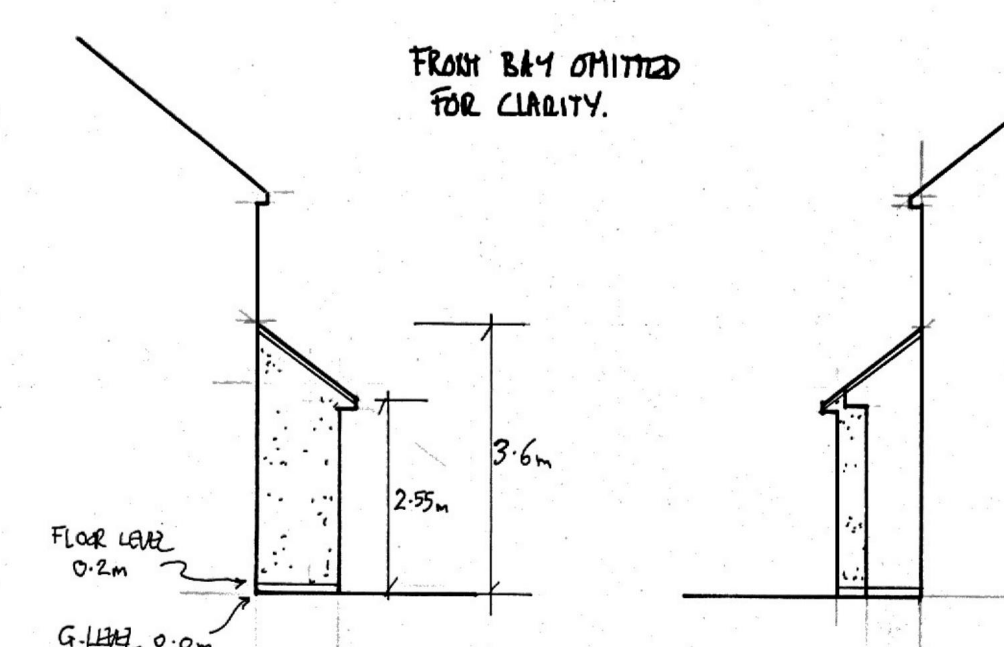

* PORCH WALLS ARE TO BE REORDERED TO MATCH HOUSE WALLS.
PORCH ROOF IS TO BE TILED TO MATCH ADJOINING ROOF.