




EXISTING FRONT ELEVATION 1:100

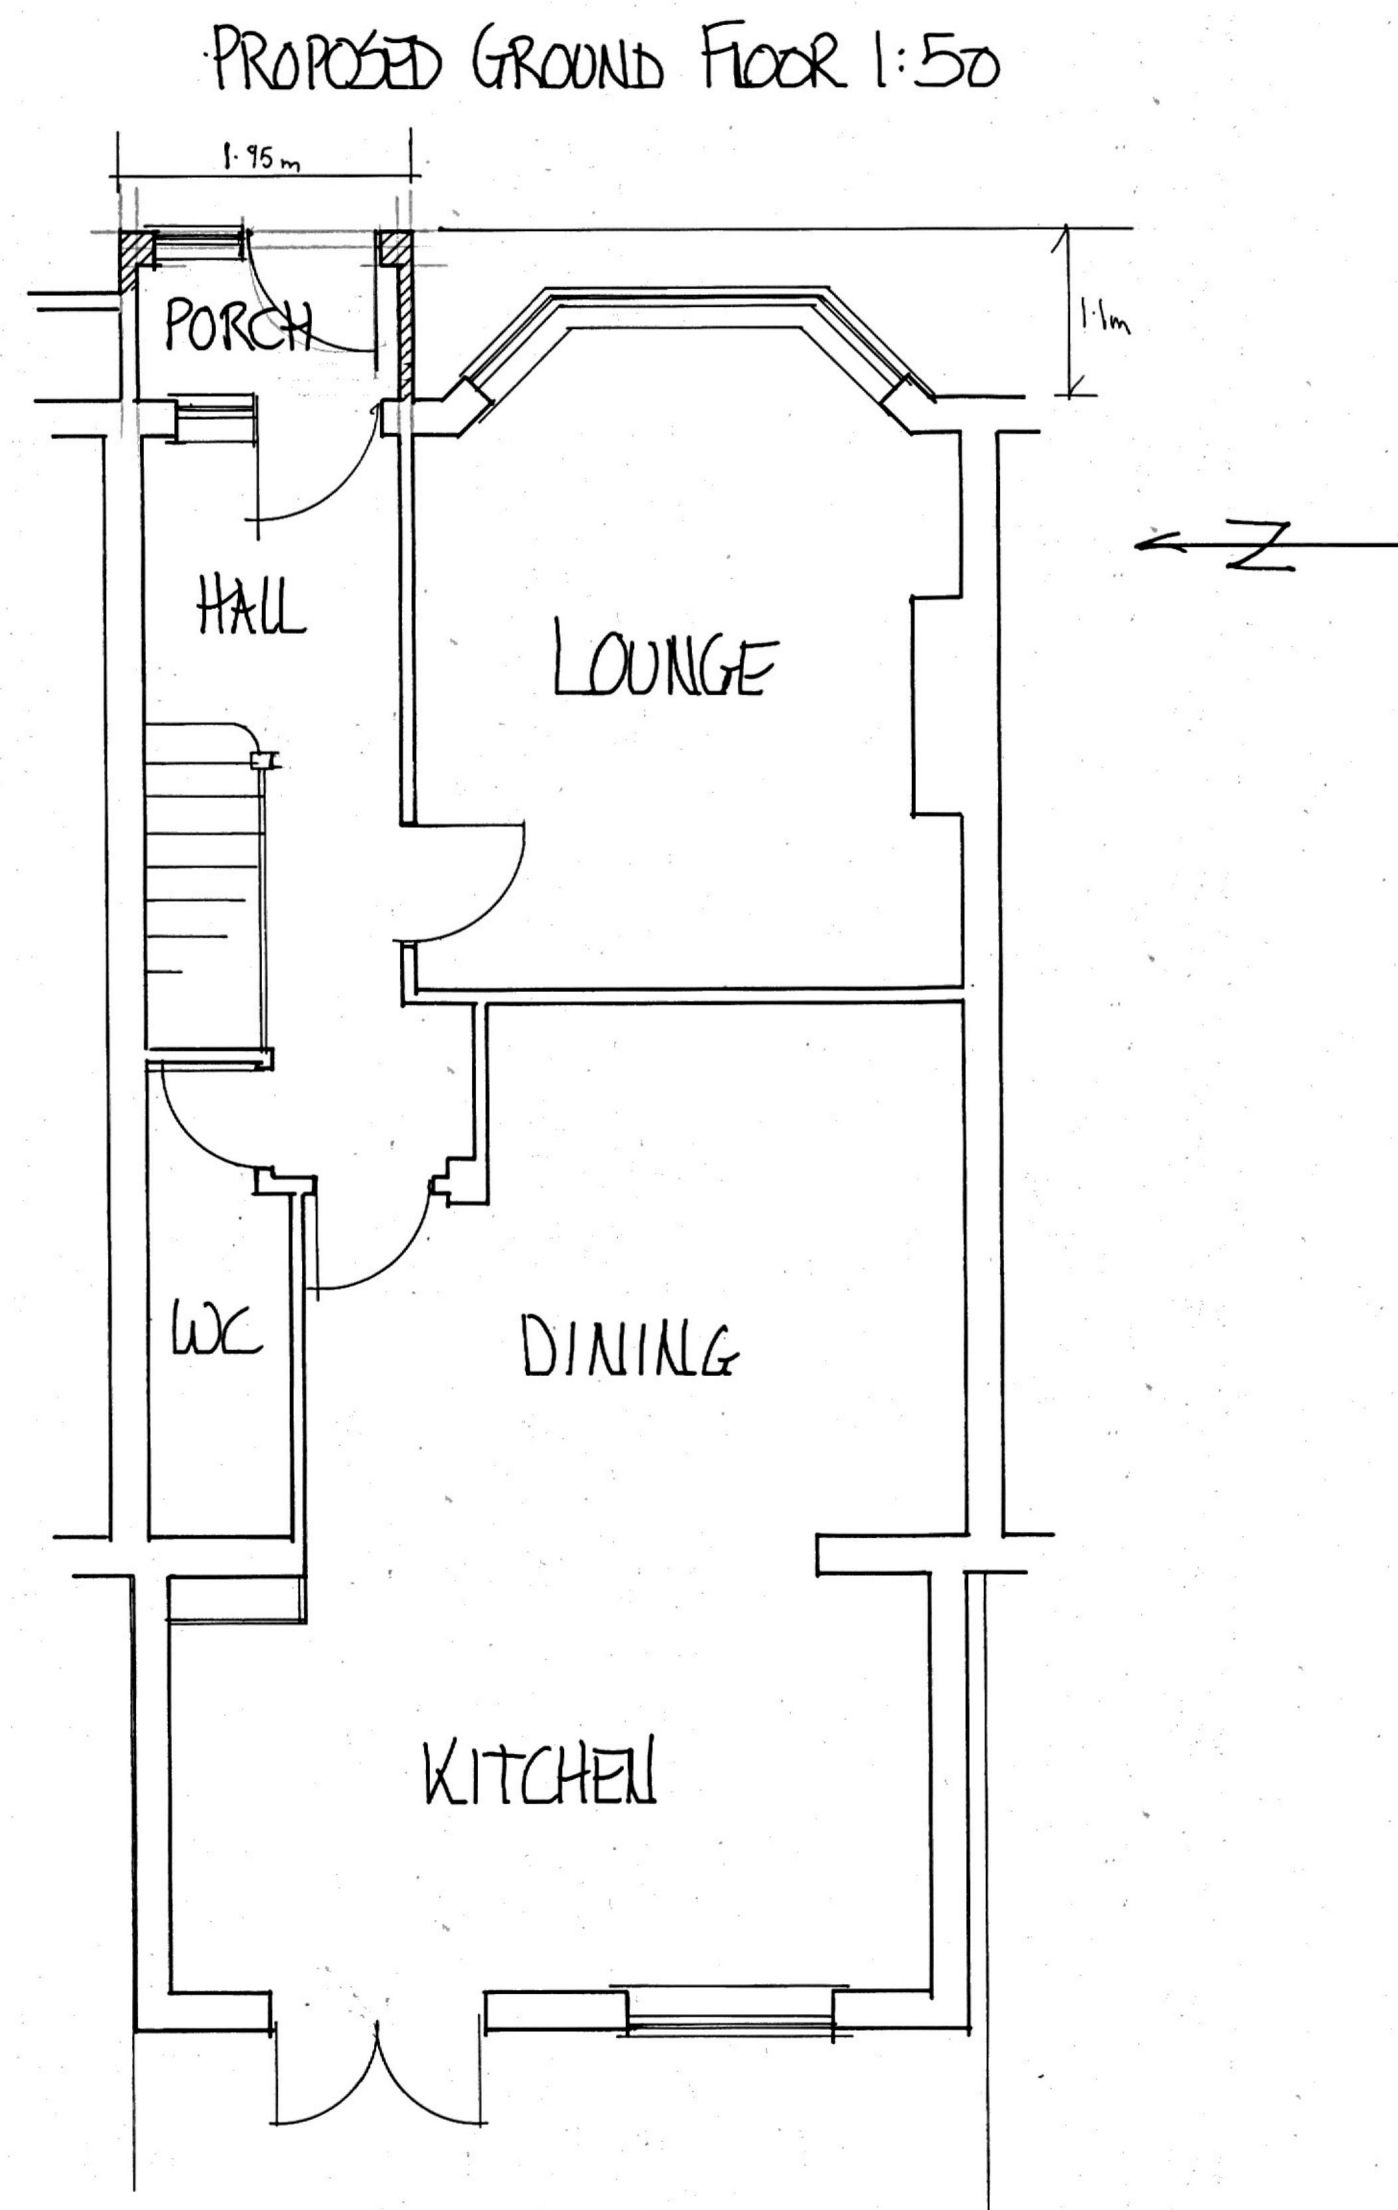

PROPOSED FRONT ELEVATION 1:100

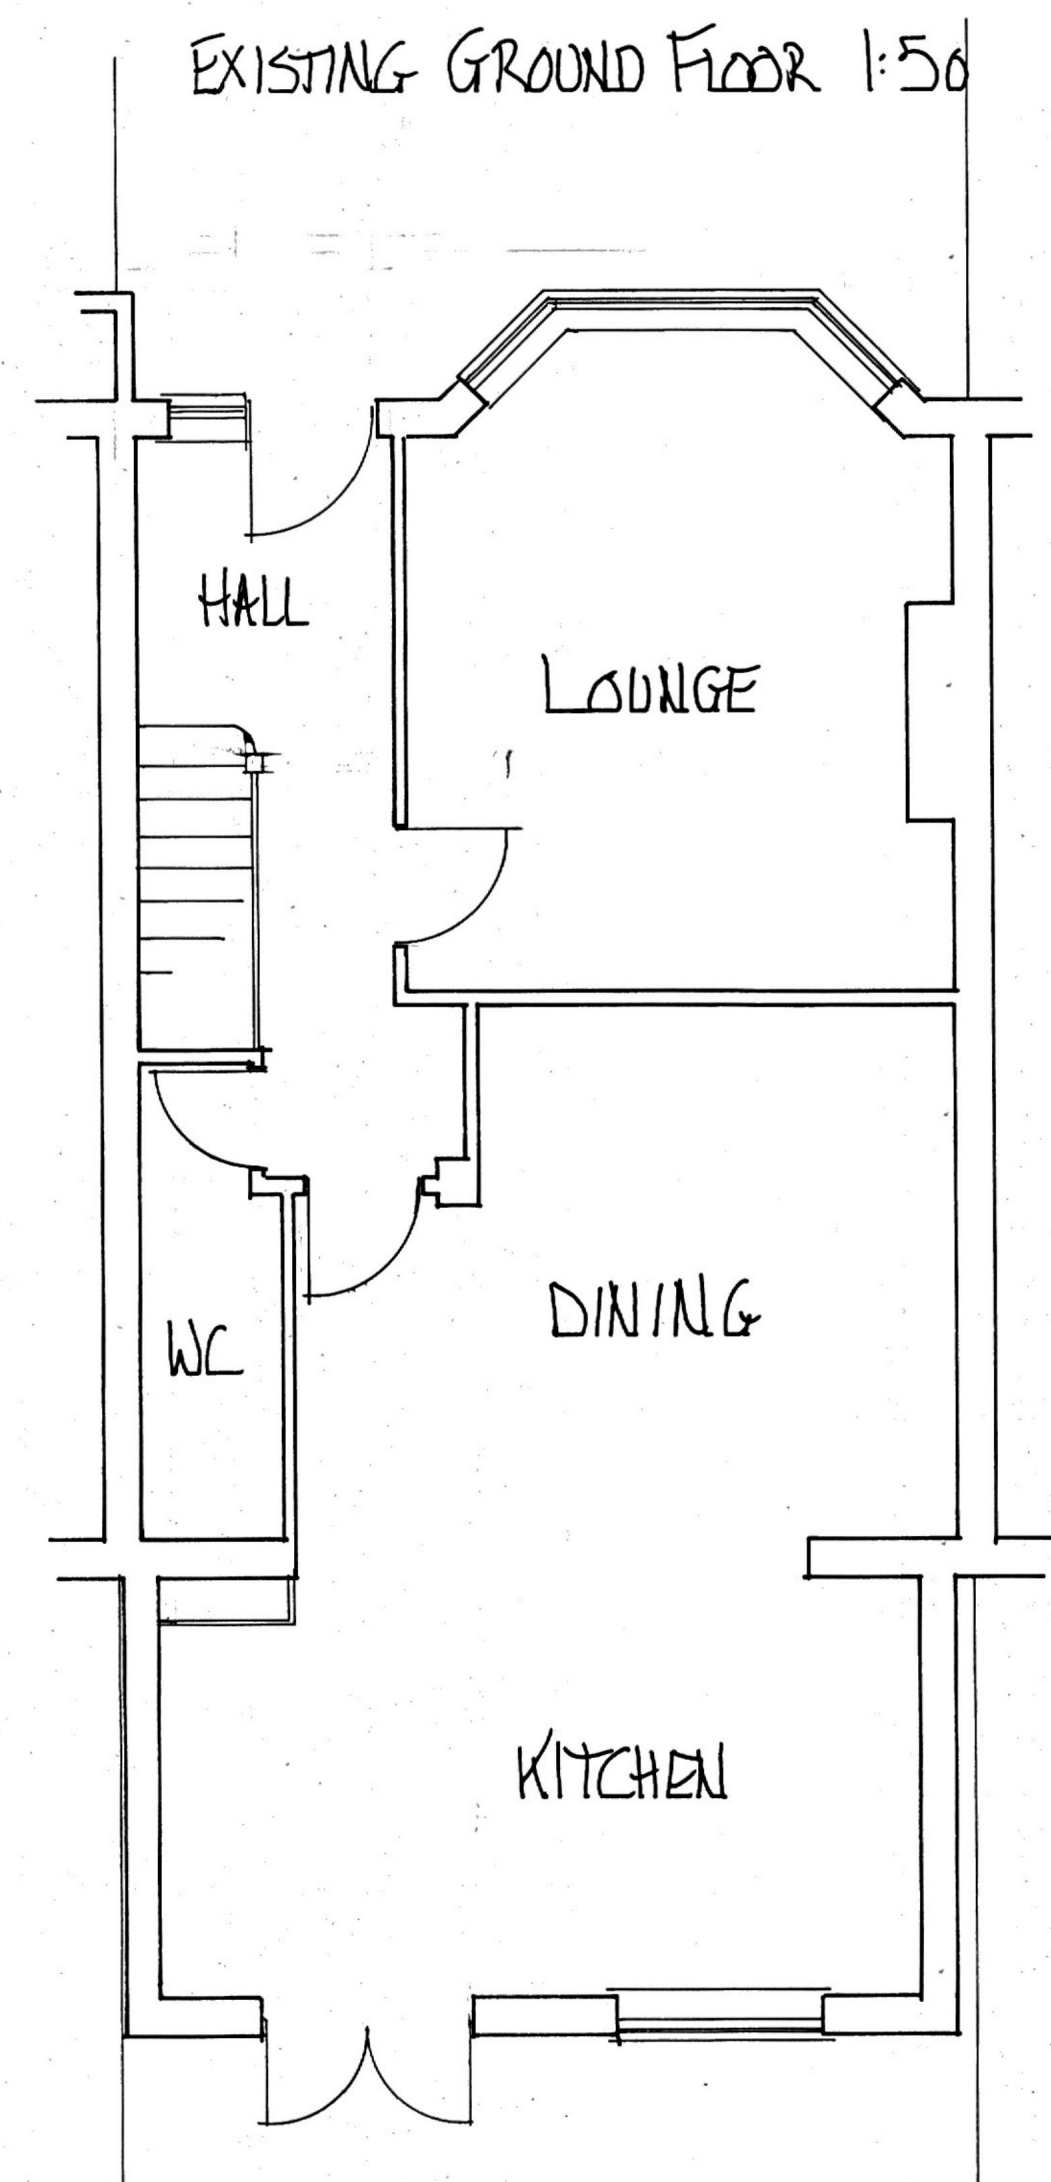

EXISTING SIDE ELEVATIONS 1:100

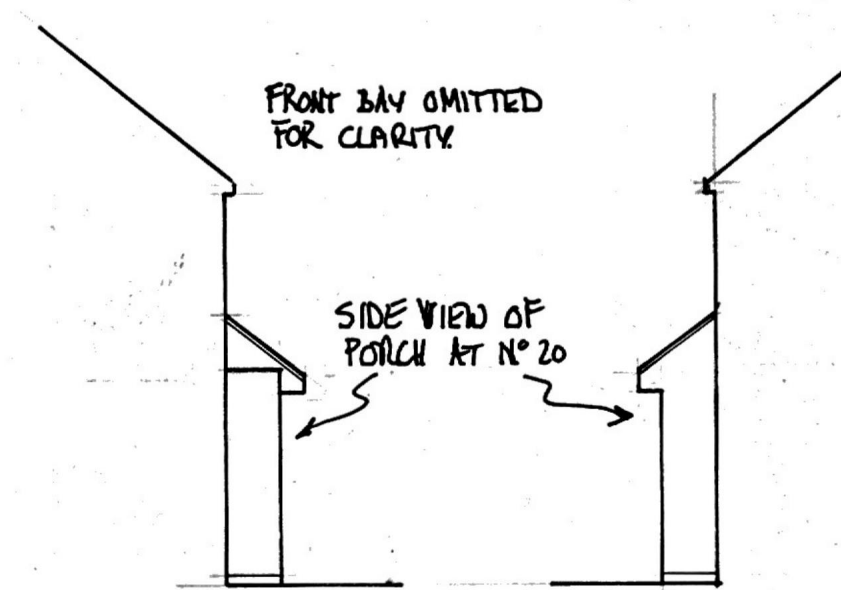

PROPOSED SIDE ELEVATIONS 1:100

