




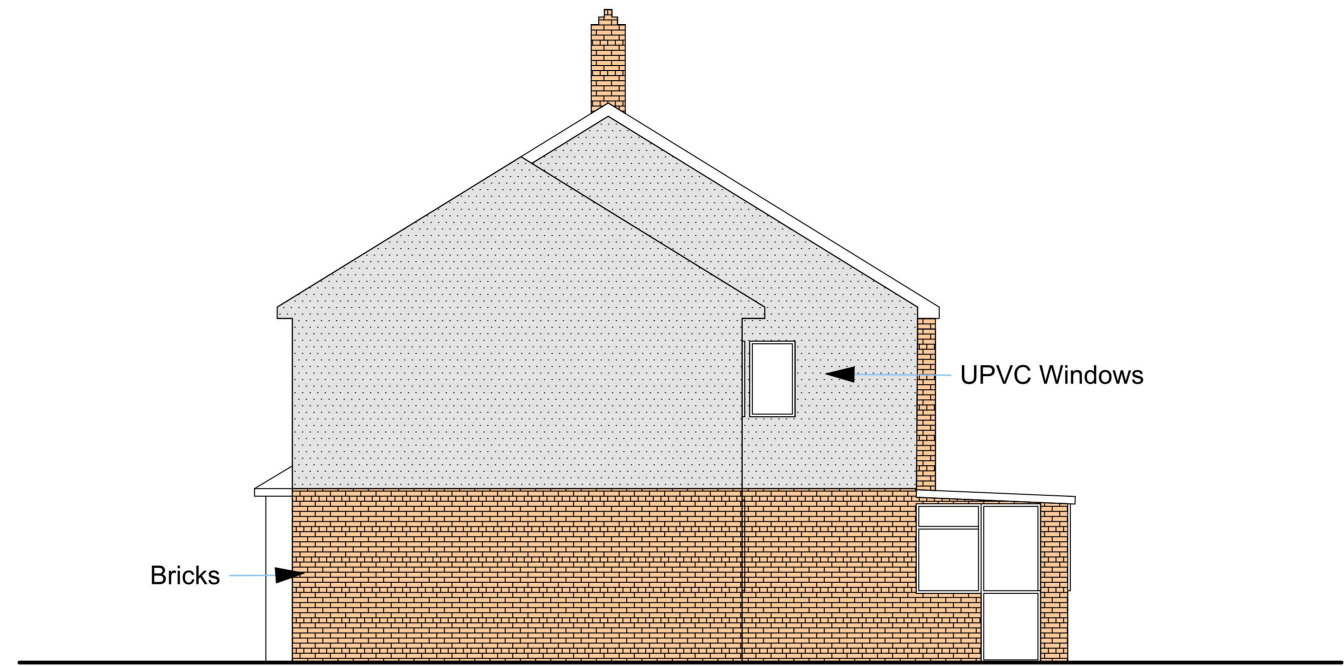

EXISTING SIDE ELEVATION - A

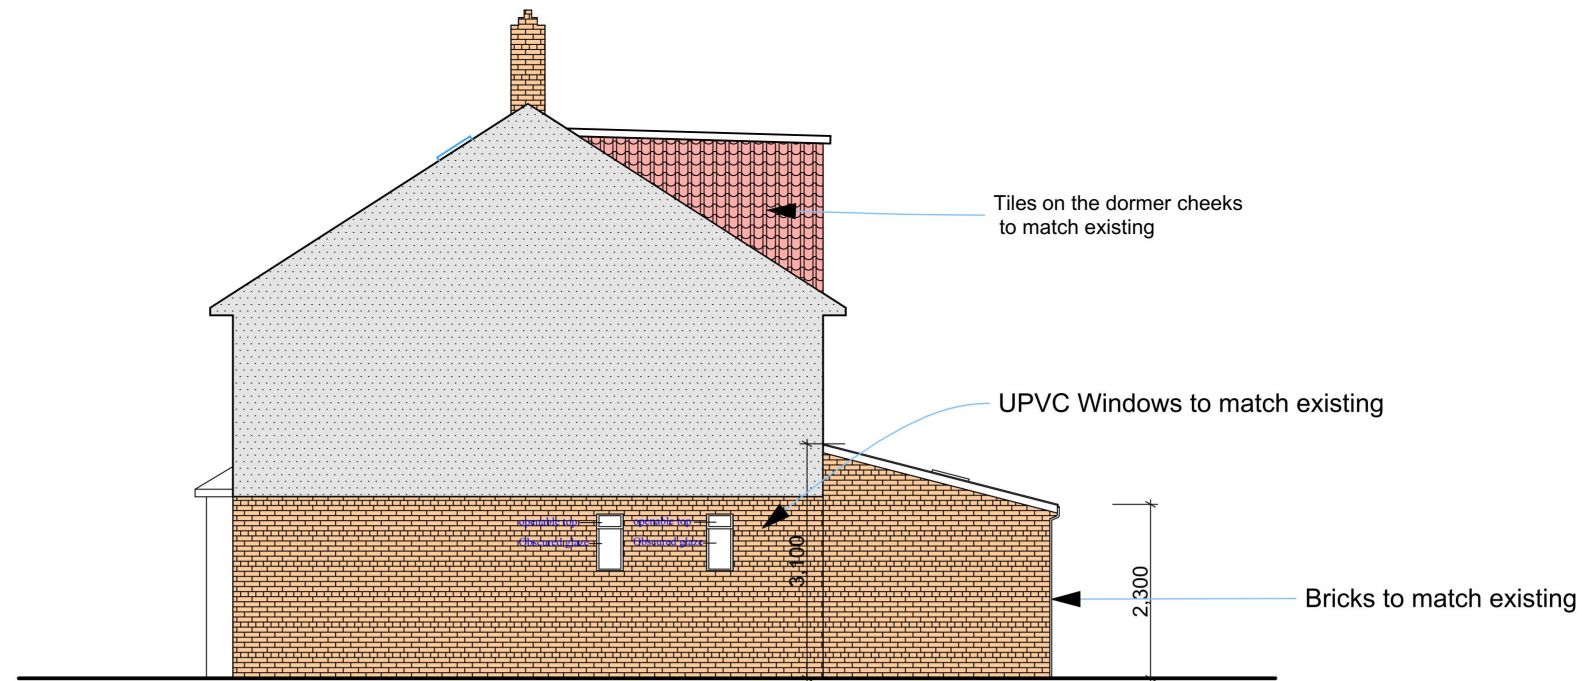

PROPOSED SIDE ELEVATION - A

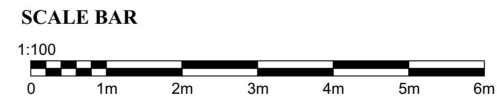

MEK TOWN PLANNING AND DESIGN CONSULTANTS LTD www.mektownplanningconsultants.co.uk Email: contact@mektownplanningconsultants.co.uk	DRAWING TITLE			PROJECT TITLE		DRAWN BY: AHMED OGBOLE CAD TECHNICIAN
	SIDE ELEVATIONS - A			TWO STOREY SIDE INFILL AND SINGLE STOREY REAR EXTENSIONS. LOFT CONVERSION WITH ONE REAR DORMER WINDOW AND THREE FRONT ROOF LIGHT. EXTENSION OF THE FRONT PORCH ROOF TO THE SIDE EXTENSION.		
	SCALE	DATE	DRWG NO.			CHECKED BY: MOSES EKOLE PLANNING CONSULTANT
14 CLIVE HOUSE, HADDO STREET, LONDON SE10 9RH. MOB. +447506208449	1:100	MAY 2023	08	SITE ADDRESS		
	PAPER SIZE	REVISION		1 SUFFOLK WAY, HORNCHURCH, RM11 3ET		
	A-3					