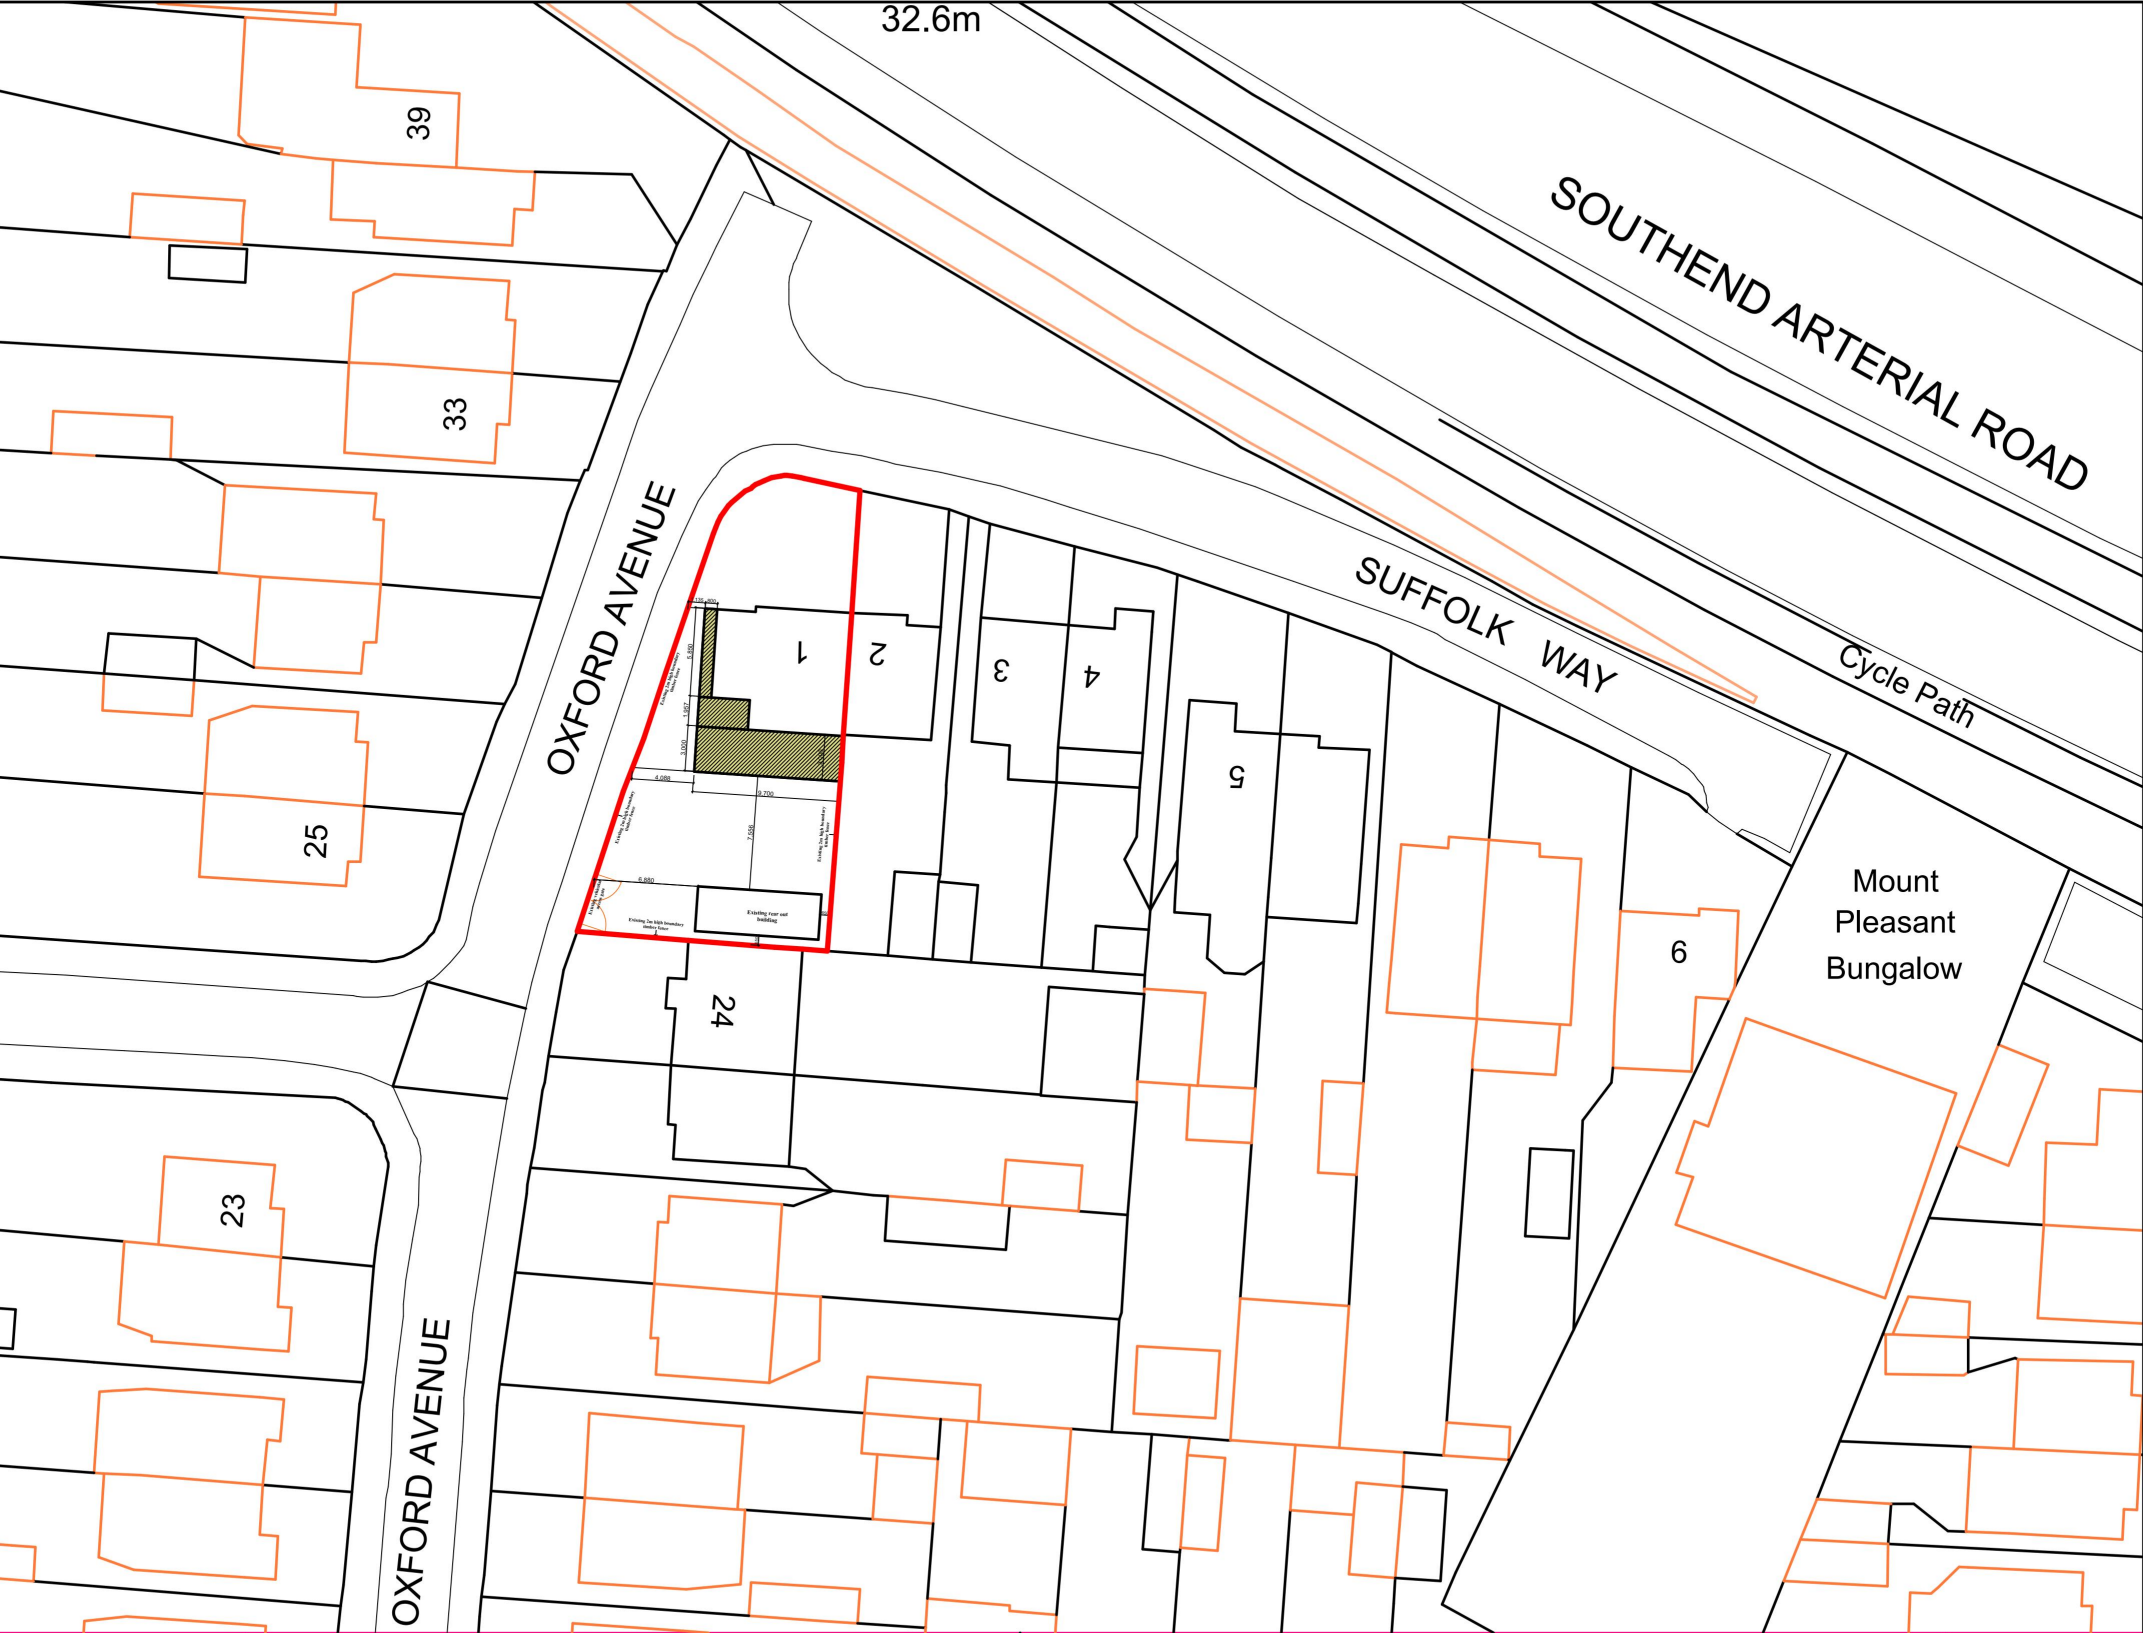
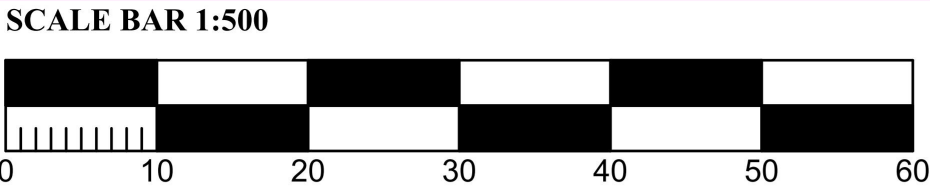


MEK TOWN PLANNING AND  
DESIGN CONSULTANTS LTD  
www.mektownplanningconsultants.co.uk  
Email: contact@mektownplanningconsultants.co.uk

14 CLIVE HOUSE, HADDO STREET, LONDON  
SE10 9RH.  
MOB. +447506208449

| DRAWING TITLE       |          |          |
|---------------------|----------|----------|
| PROPOSED BLOCK PLAN |          |          |
| SCALE               | DATE     | DRWG NO. |
| 1:500               | MAY 2023 | 12       |
| PAPER SIZE          | REVISION |          |
| A-3                 |          |          |

| PROJECT TITLE   |
|---|
| TWO STOREY SIDE INFILL AND SINGLE STOREY REAR EXTENSIONS. LOFT CONVERSION WITH ONE REAR DORMER WINDOW AND THREE FRONT ROOF LIGHT. EXTENSION OF THE FRONT PORCH ROOF TO THE SIDE EXTENSION. |
| SITE ADDRESS   |
| 1 SUFFOLK WAY, HORNCURCH, RM11 3ET   |

|                                                |
|------------------------------------------------|
| DRAWN BY: AHMED OGBOLE<br>CAD TECHNICIAN       |
| CHECKED BY: MOSES EKOLE<br>PLANNING CONSULTANT |