SCALE BAR 1:500

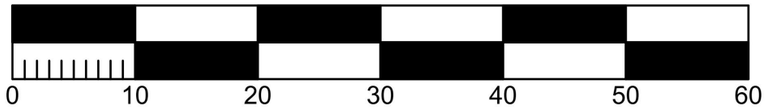

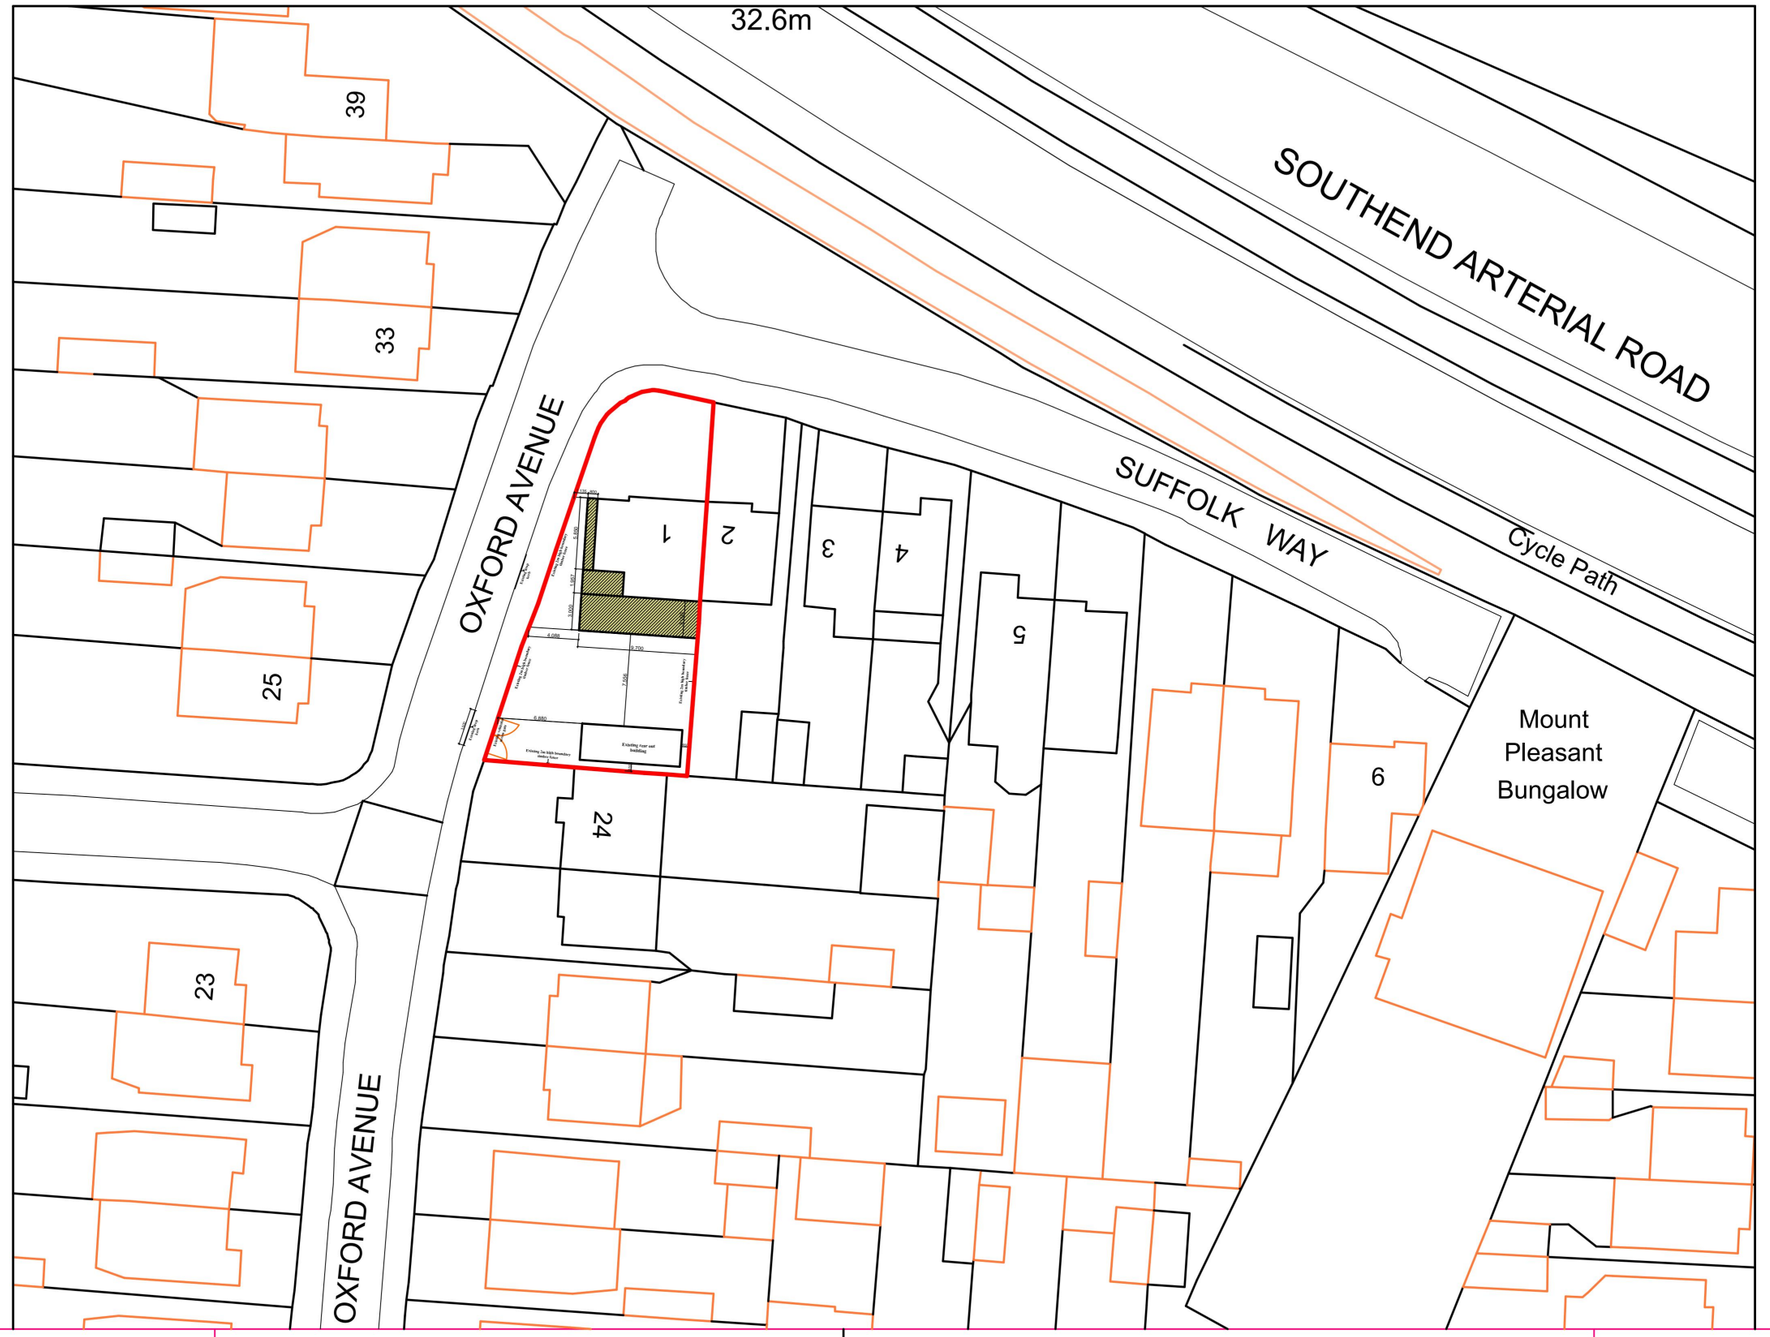

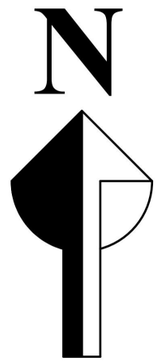

MEK TOWN PLANNING AND DESIGN CONSULTANTS LTD
www.mektownplanningconsultants.co.uk
Email: contact@mektownplanningconsultants.co.uk

14 CLIVE HOUSE, HADDO STREET, LONDON SE10 9RH.
MOB. +447506208449

DRAWING TITLE

PROPOSED BLOCK PLAN

SCALE	DATE	DRWG NO.
1:500	MAY 2023	12
PAPER SIZE	REVISION	
A-3		

PROJECT TITLE

TWO STOREY SIDE INFILL AND SINGLE STOREY REAR EXTENSIONS. LOFT CONVERSION WITH ONE REAR DORMER WINDOW AND THREE FRONT ROOF LIGHT. EXTENSION OF THE FRONT PORCH ROOF TO THE SIDE EXTENSION.

SITE ADDRESS

1 SUFFOLK WAY, HORNCHURCH, RM11 3ET

DRAWN BY: AHMED OGBOLE
CAD TECHNICIAN

CHECKED BY: MOSES EKOLE
PLANNING CONSULTANT